



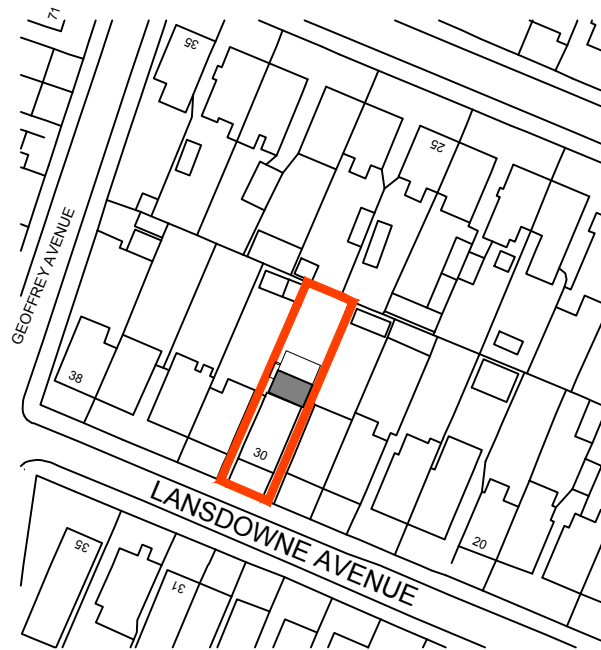

Ordnance Survey, (c) Crown Copyright 2021. All rights reserved.
Licence number 100022432

1 proposed site plan
scale 1:1250 @ A3

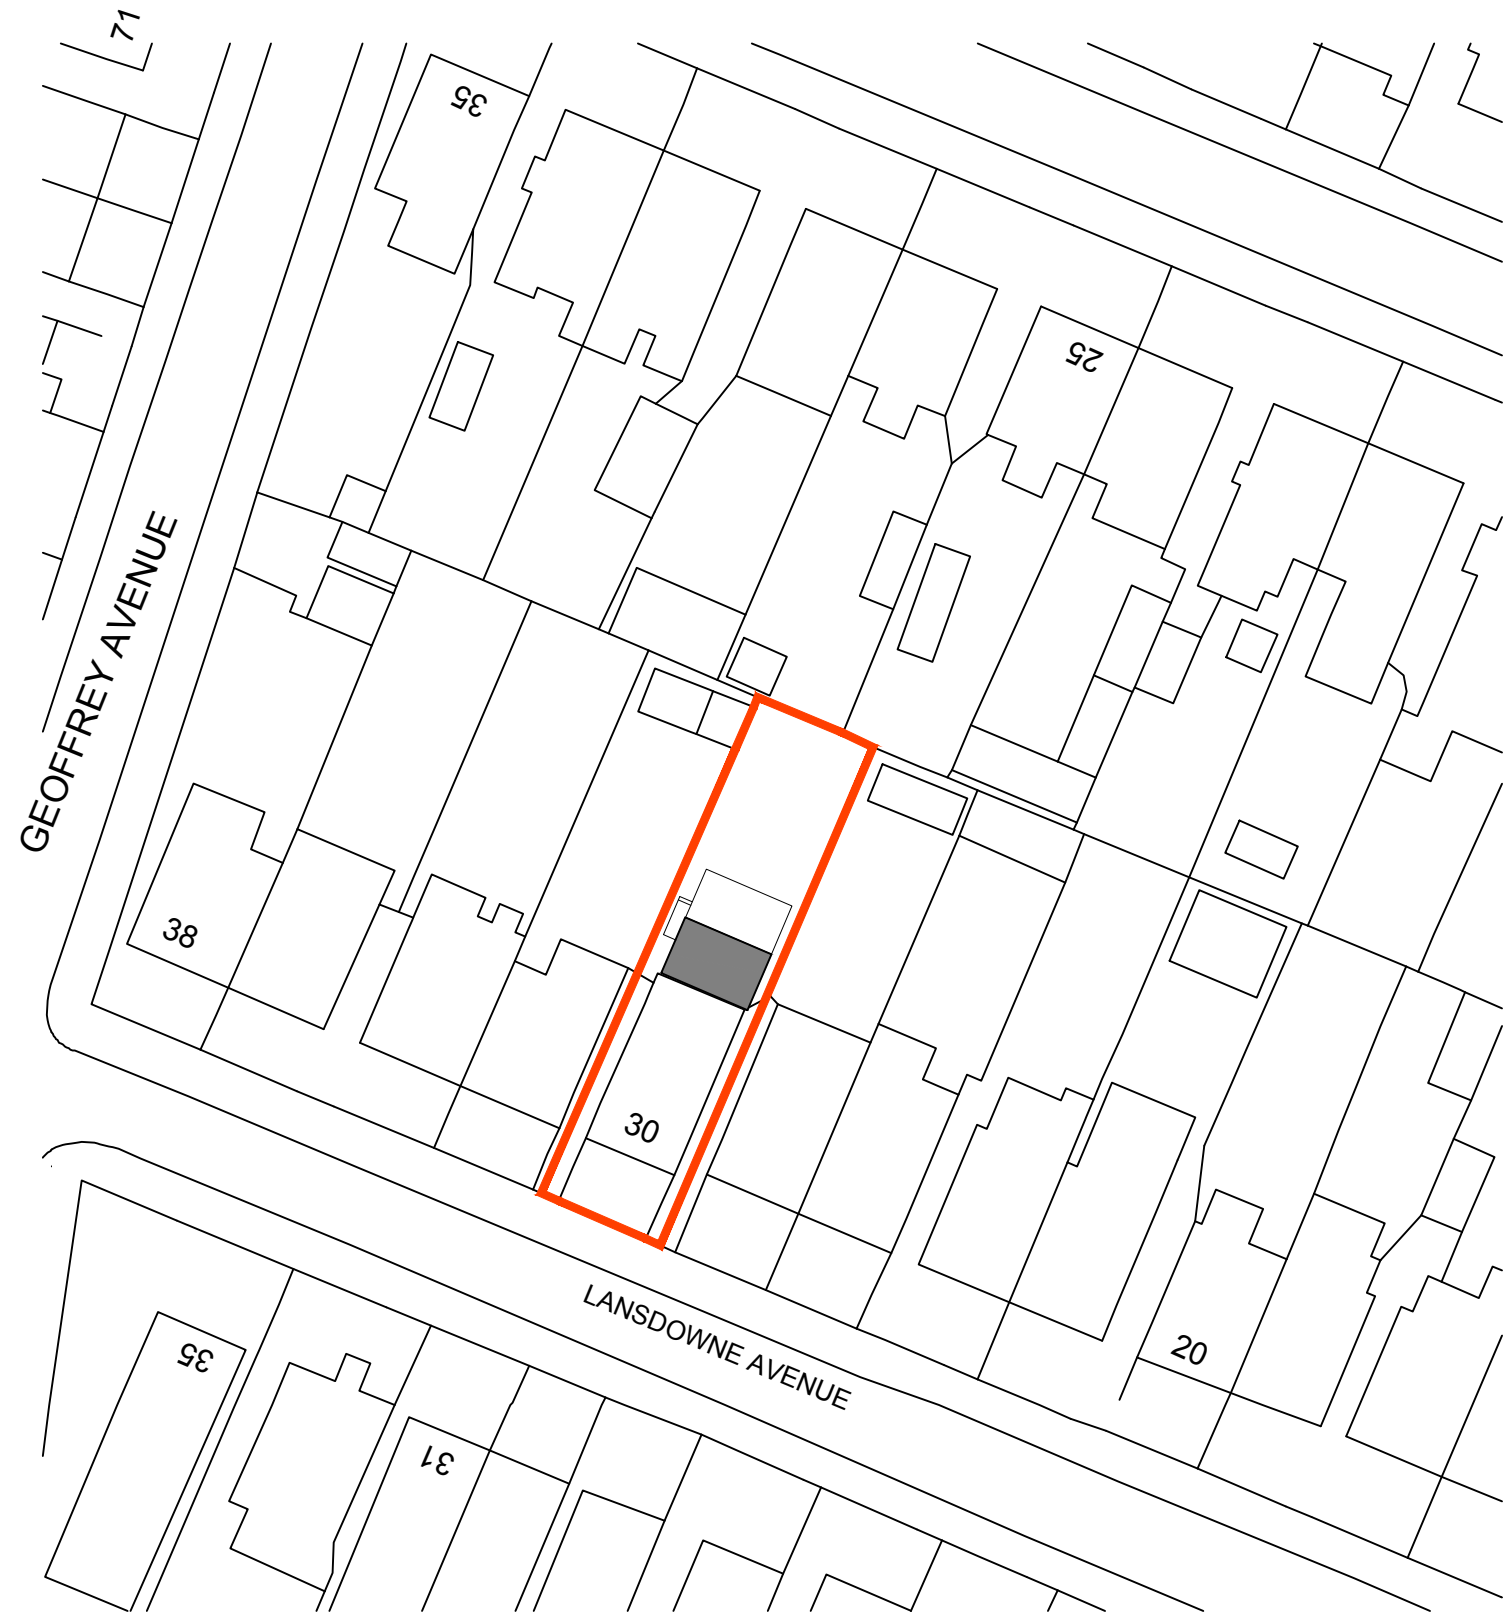

Ordnance Survey, (c) Crown Copyright 2021. All rights reserved.
Licence number 100022432

2 proposed site plan
scale 1:500 @ A3


preliminary

this drawing is not for
construction
this drawing is the
property of:
dwell design
funtley court,
funtley hill,
fareham,
po16 7uy


revisions
a/25.10.2021/minor updates

scale bars

1:1250

 

1:500

 

scale
1:1250/ 1:500
@ A3

date
august 21

job name
30 lansdowne avenue

job number
21023

drawing number
(pl)03

dwell design
ltd

drawing name
proposed site plans

status
preliminary

revision
a