


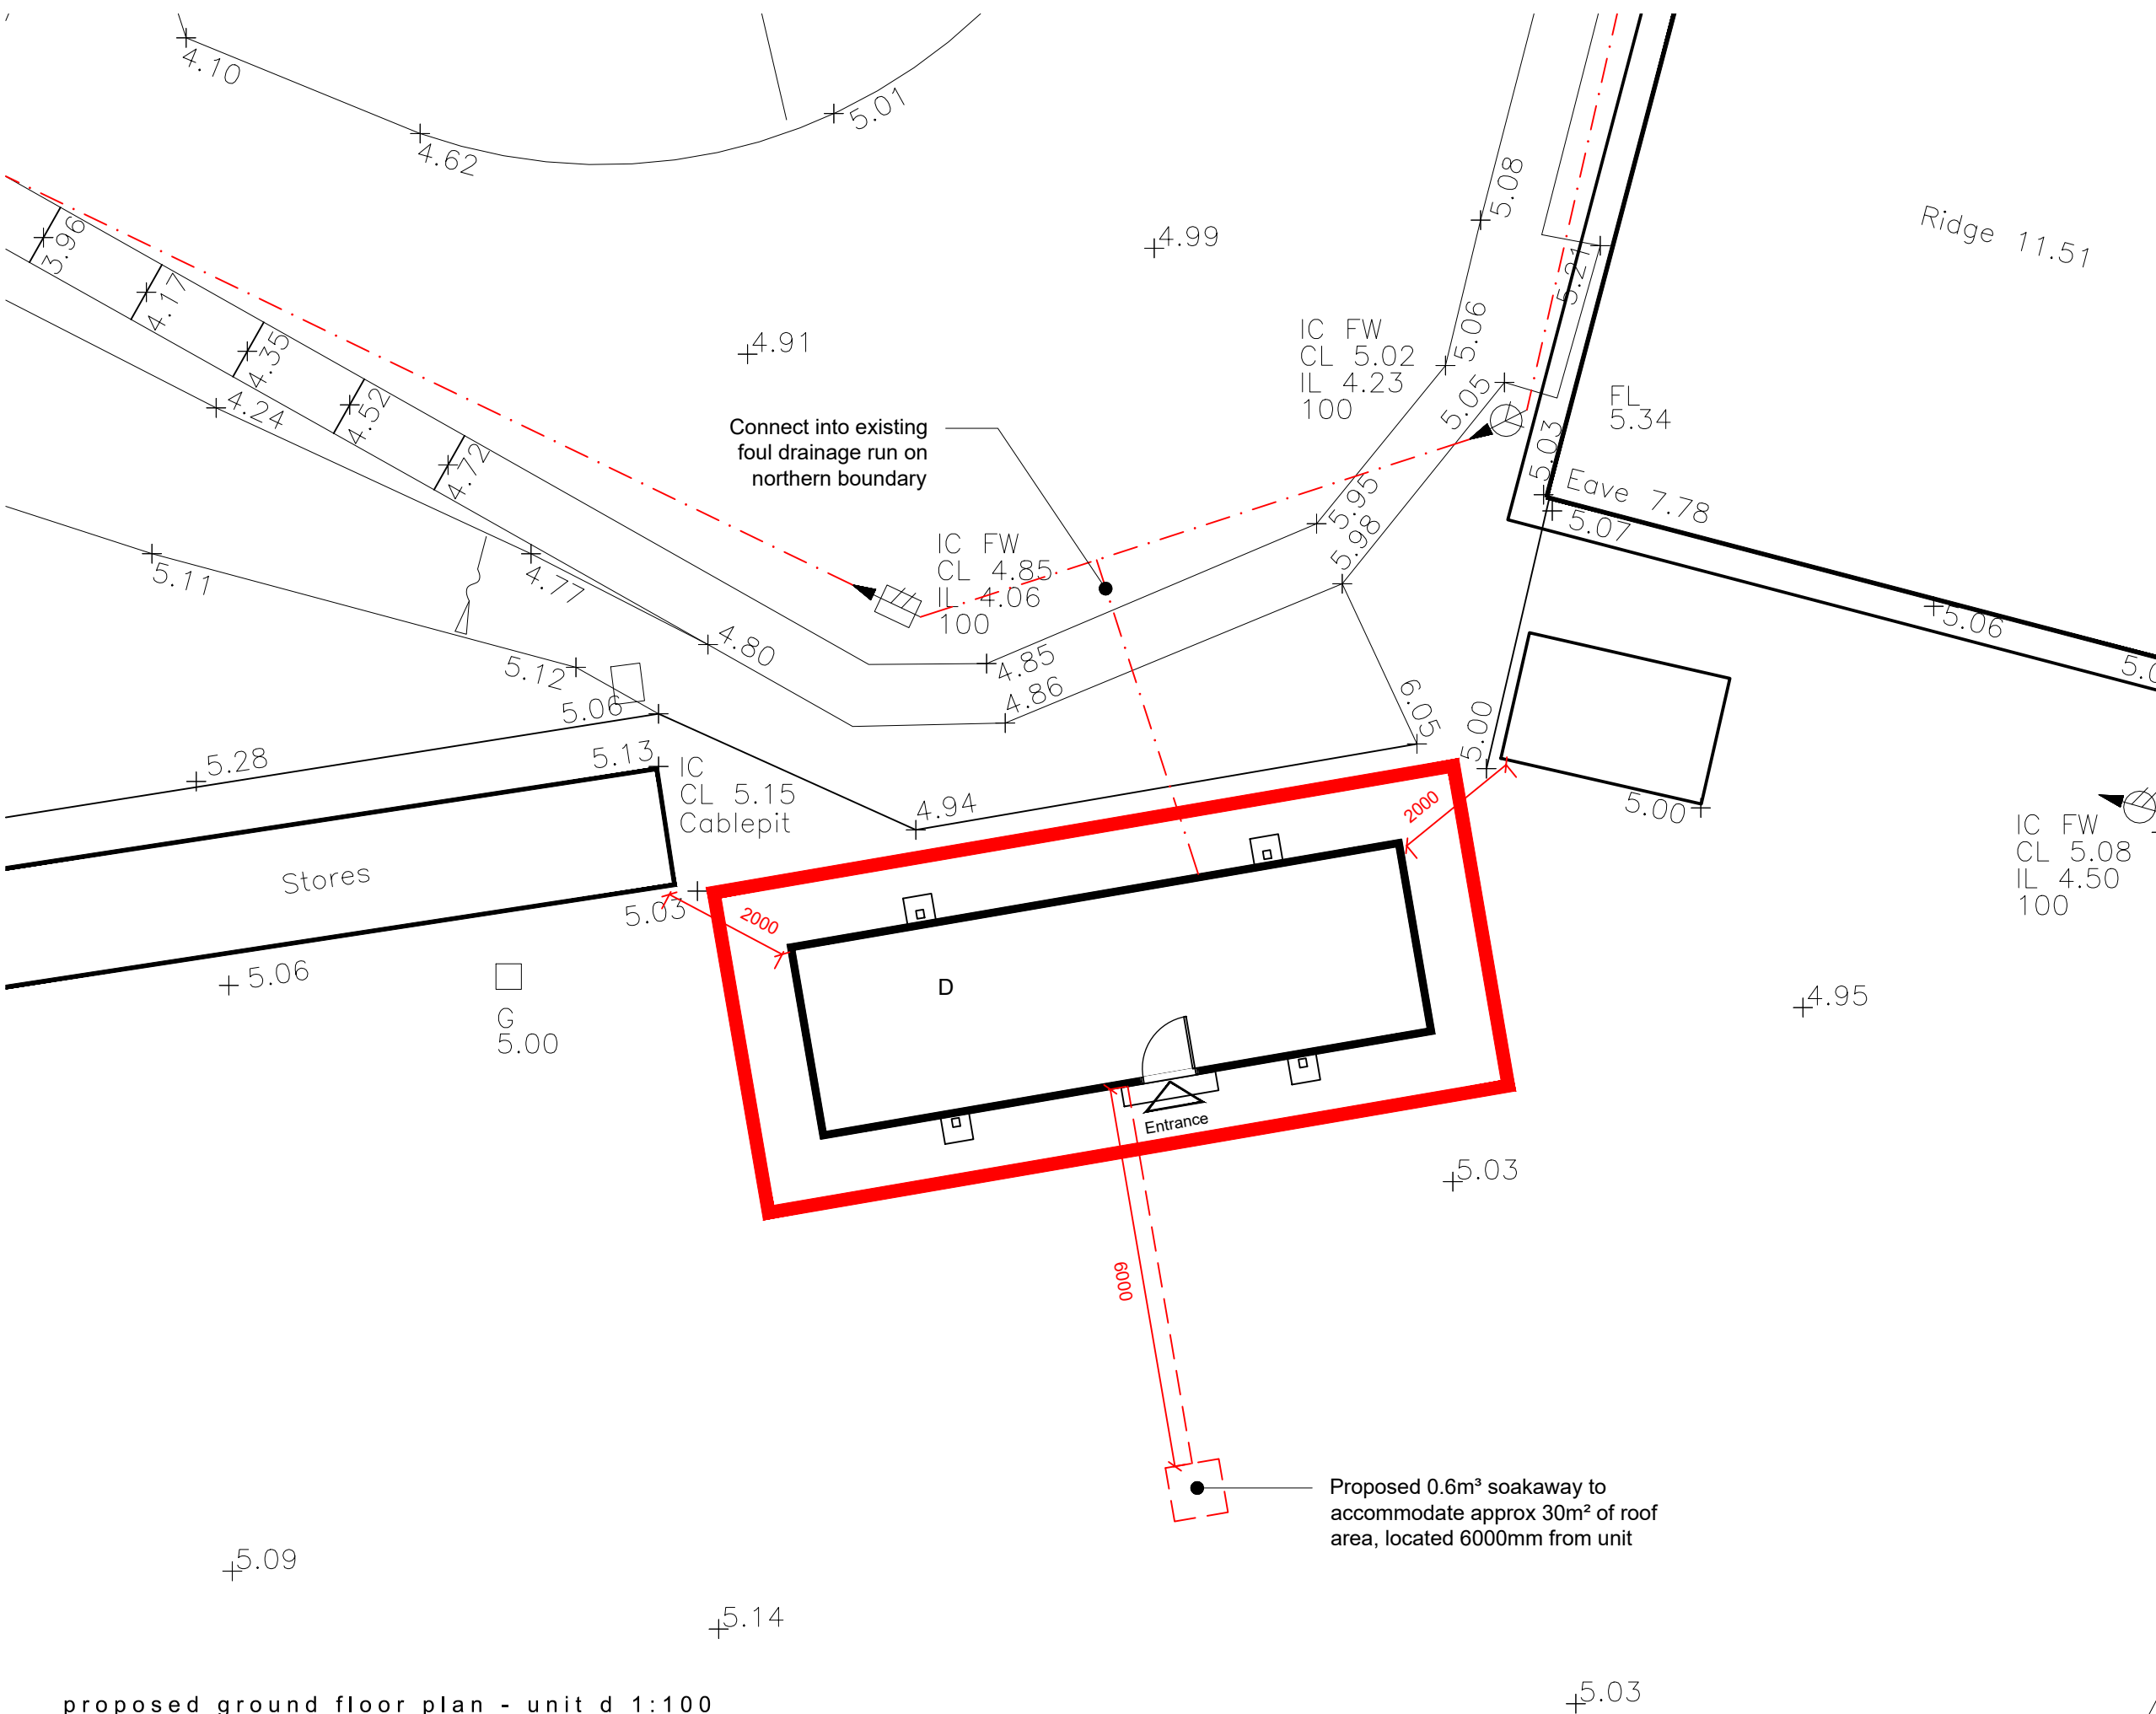

proposed ground floor plan - unit d 1:100

N

scale 1:100

0m


500mm

1m

2.5m

5m

Do not scale this drawing except for planning application purposes
All dimensions must be verified on site prior to construction
This drawing is copyright of Cover Storey Architects LLP

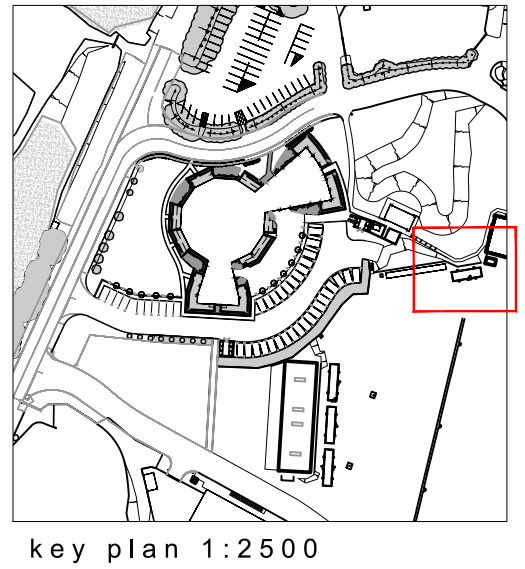

- General Notes
- Unit D aligned with existing store building to west and located 2000mm away from both adjacent buildings
 - Connect into existing mains water supply to western boundary - location TBC

-	Issued to Planning	SW	DS	08.09.21
REV	DESCRIPTION	BY	CHK	DATE
Cover Storey Architects Cover Storey Architects LLP The Studio, 18 St Georges Avenue, Havant Tel. 02392 006266 PO9 2RX info@coverstorey.co.uk www.coverstorey.co.uk				

Project name:	Drawing name:	Scale @ A3	Drawn / Checked:	Date:	Status:	Project no:	Drawing no:	Revision:
Temporary Office & Community Unit Relocation	Proposed Ground Floor Plan - Unit D	1:100	SW / DS	SEP 21	PLANNING	21004	V03-210	-