




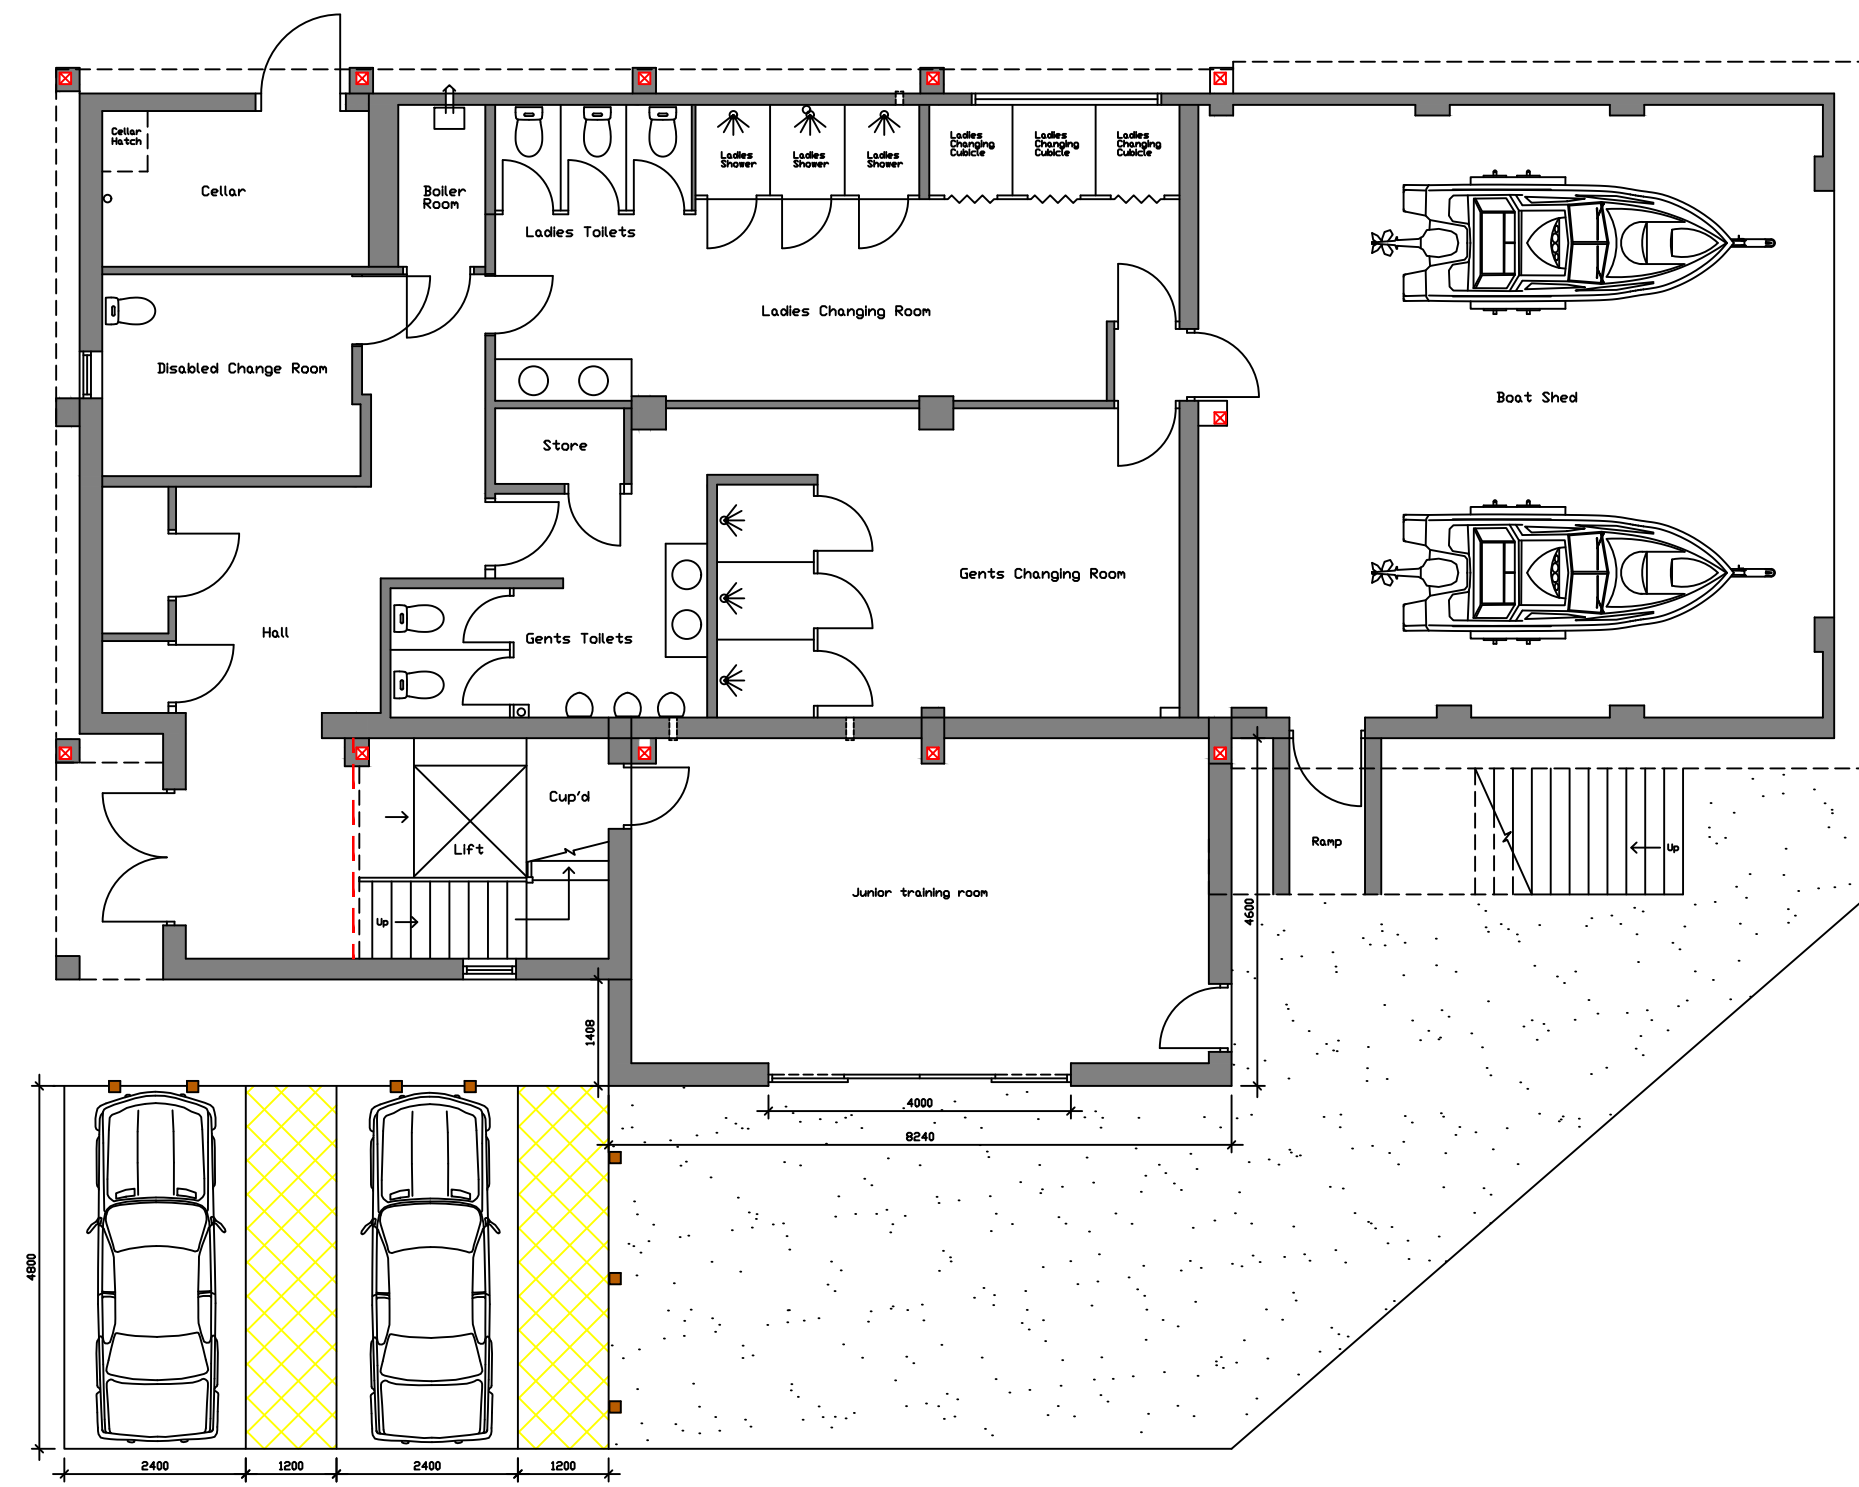


PROPOSED GROUND FLOOR PLAN

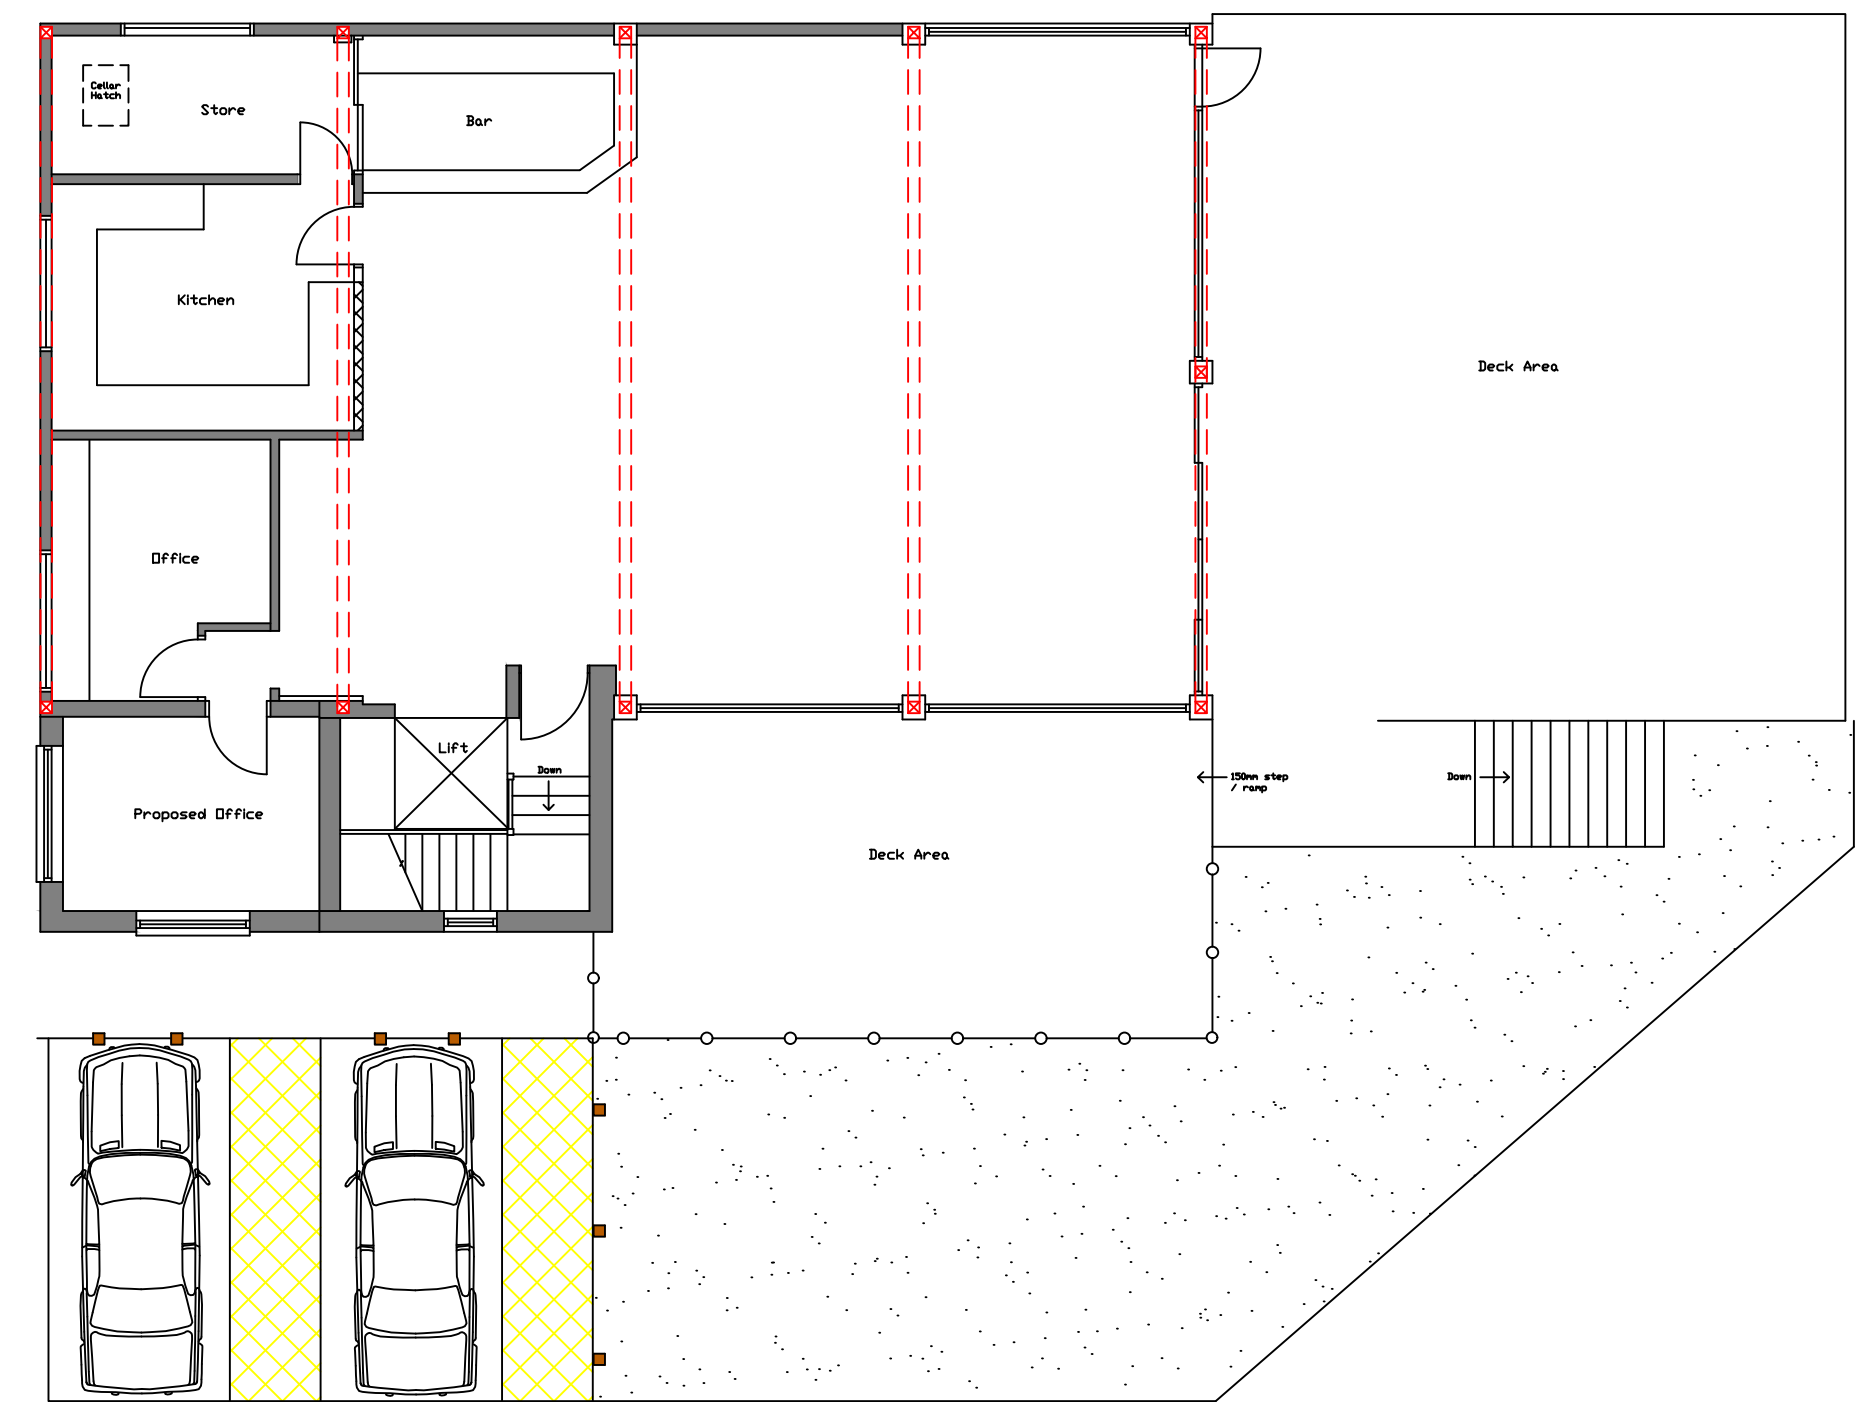


PROPOSED FIRST FLOOR PLAN

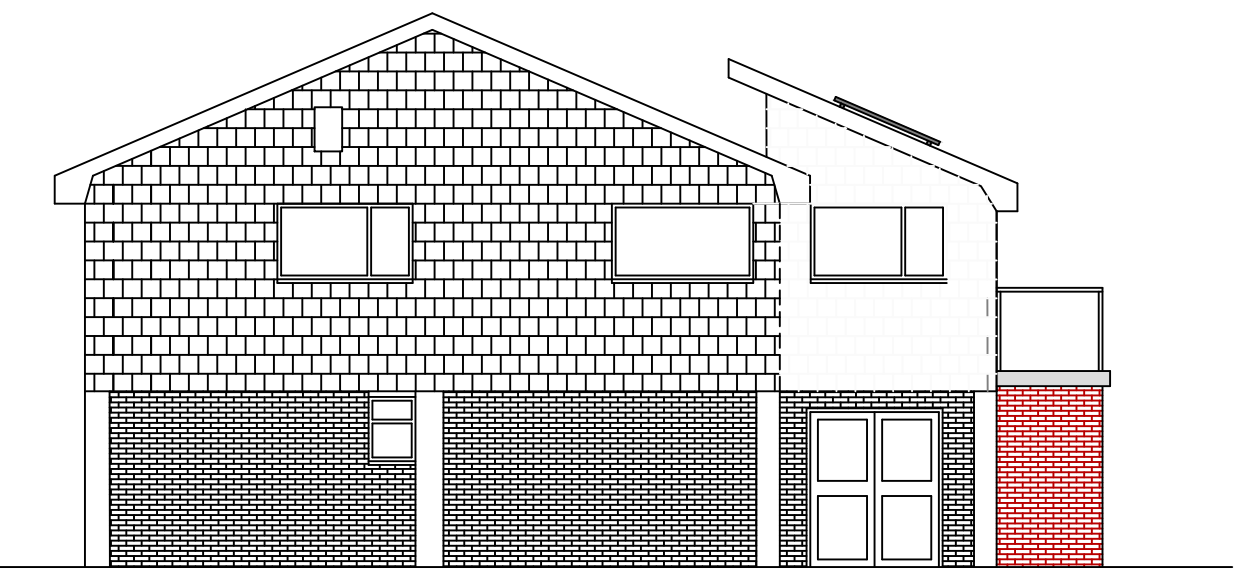


NORTH ELEVATION

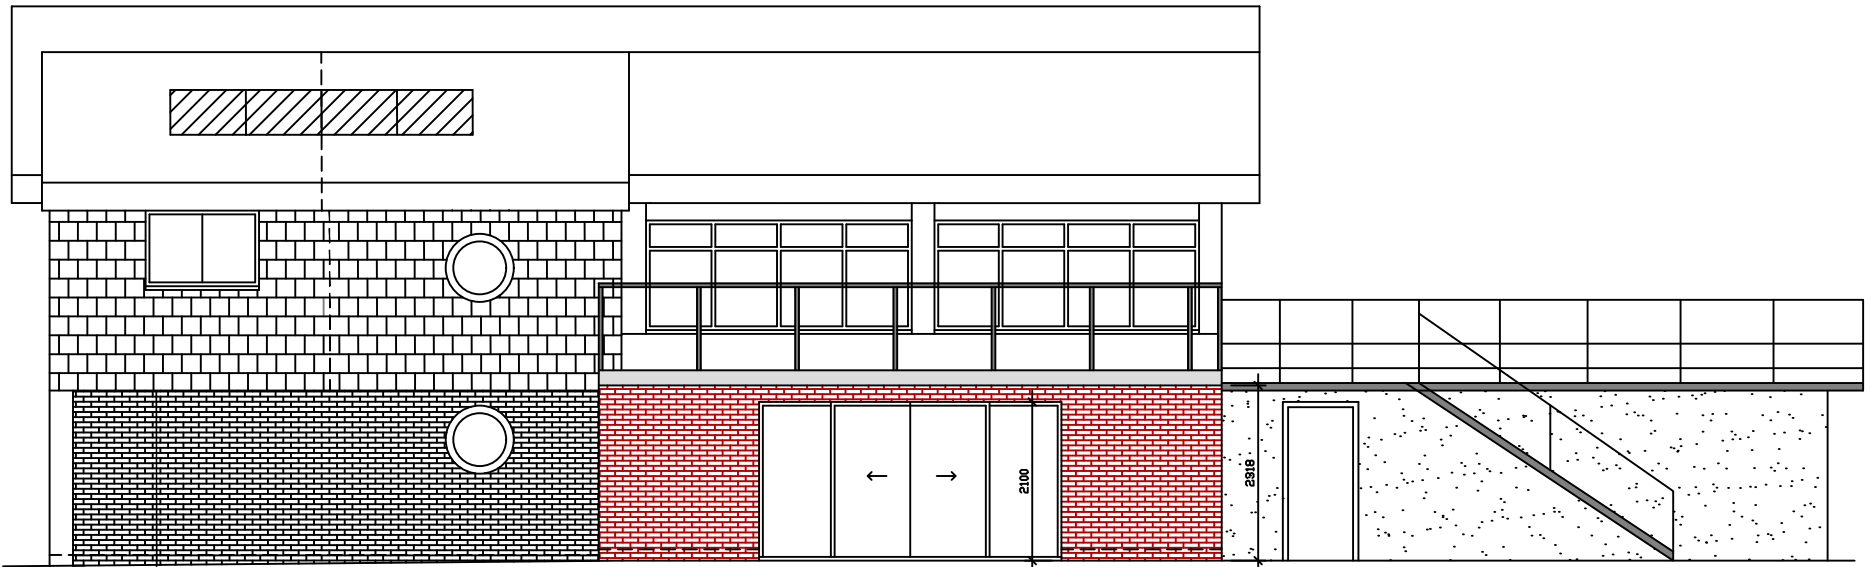

WEST ELEVATION

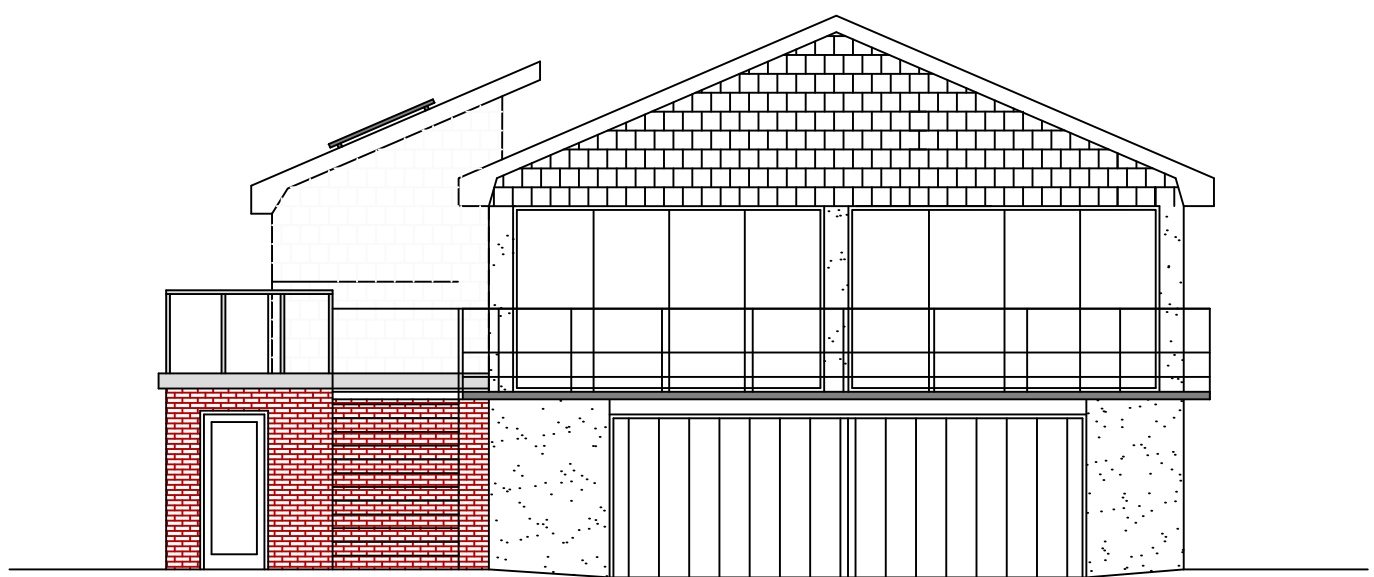

SOUTH ELEVATION

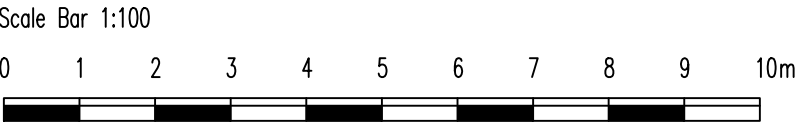

Address: Proposed single storey extension Langstone Sailing Club Langstone Road Havant PO9 1RD	
Drawing Title: Proposed Plan & Elevations	
Drawing Number Planning002	Scale: 1:100 @ A1
Date: May 2021	Rev: