




FRONT ELEVATION



REAR ELEVATION

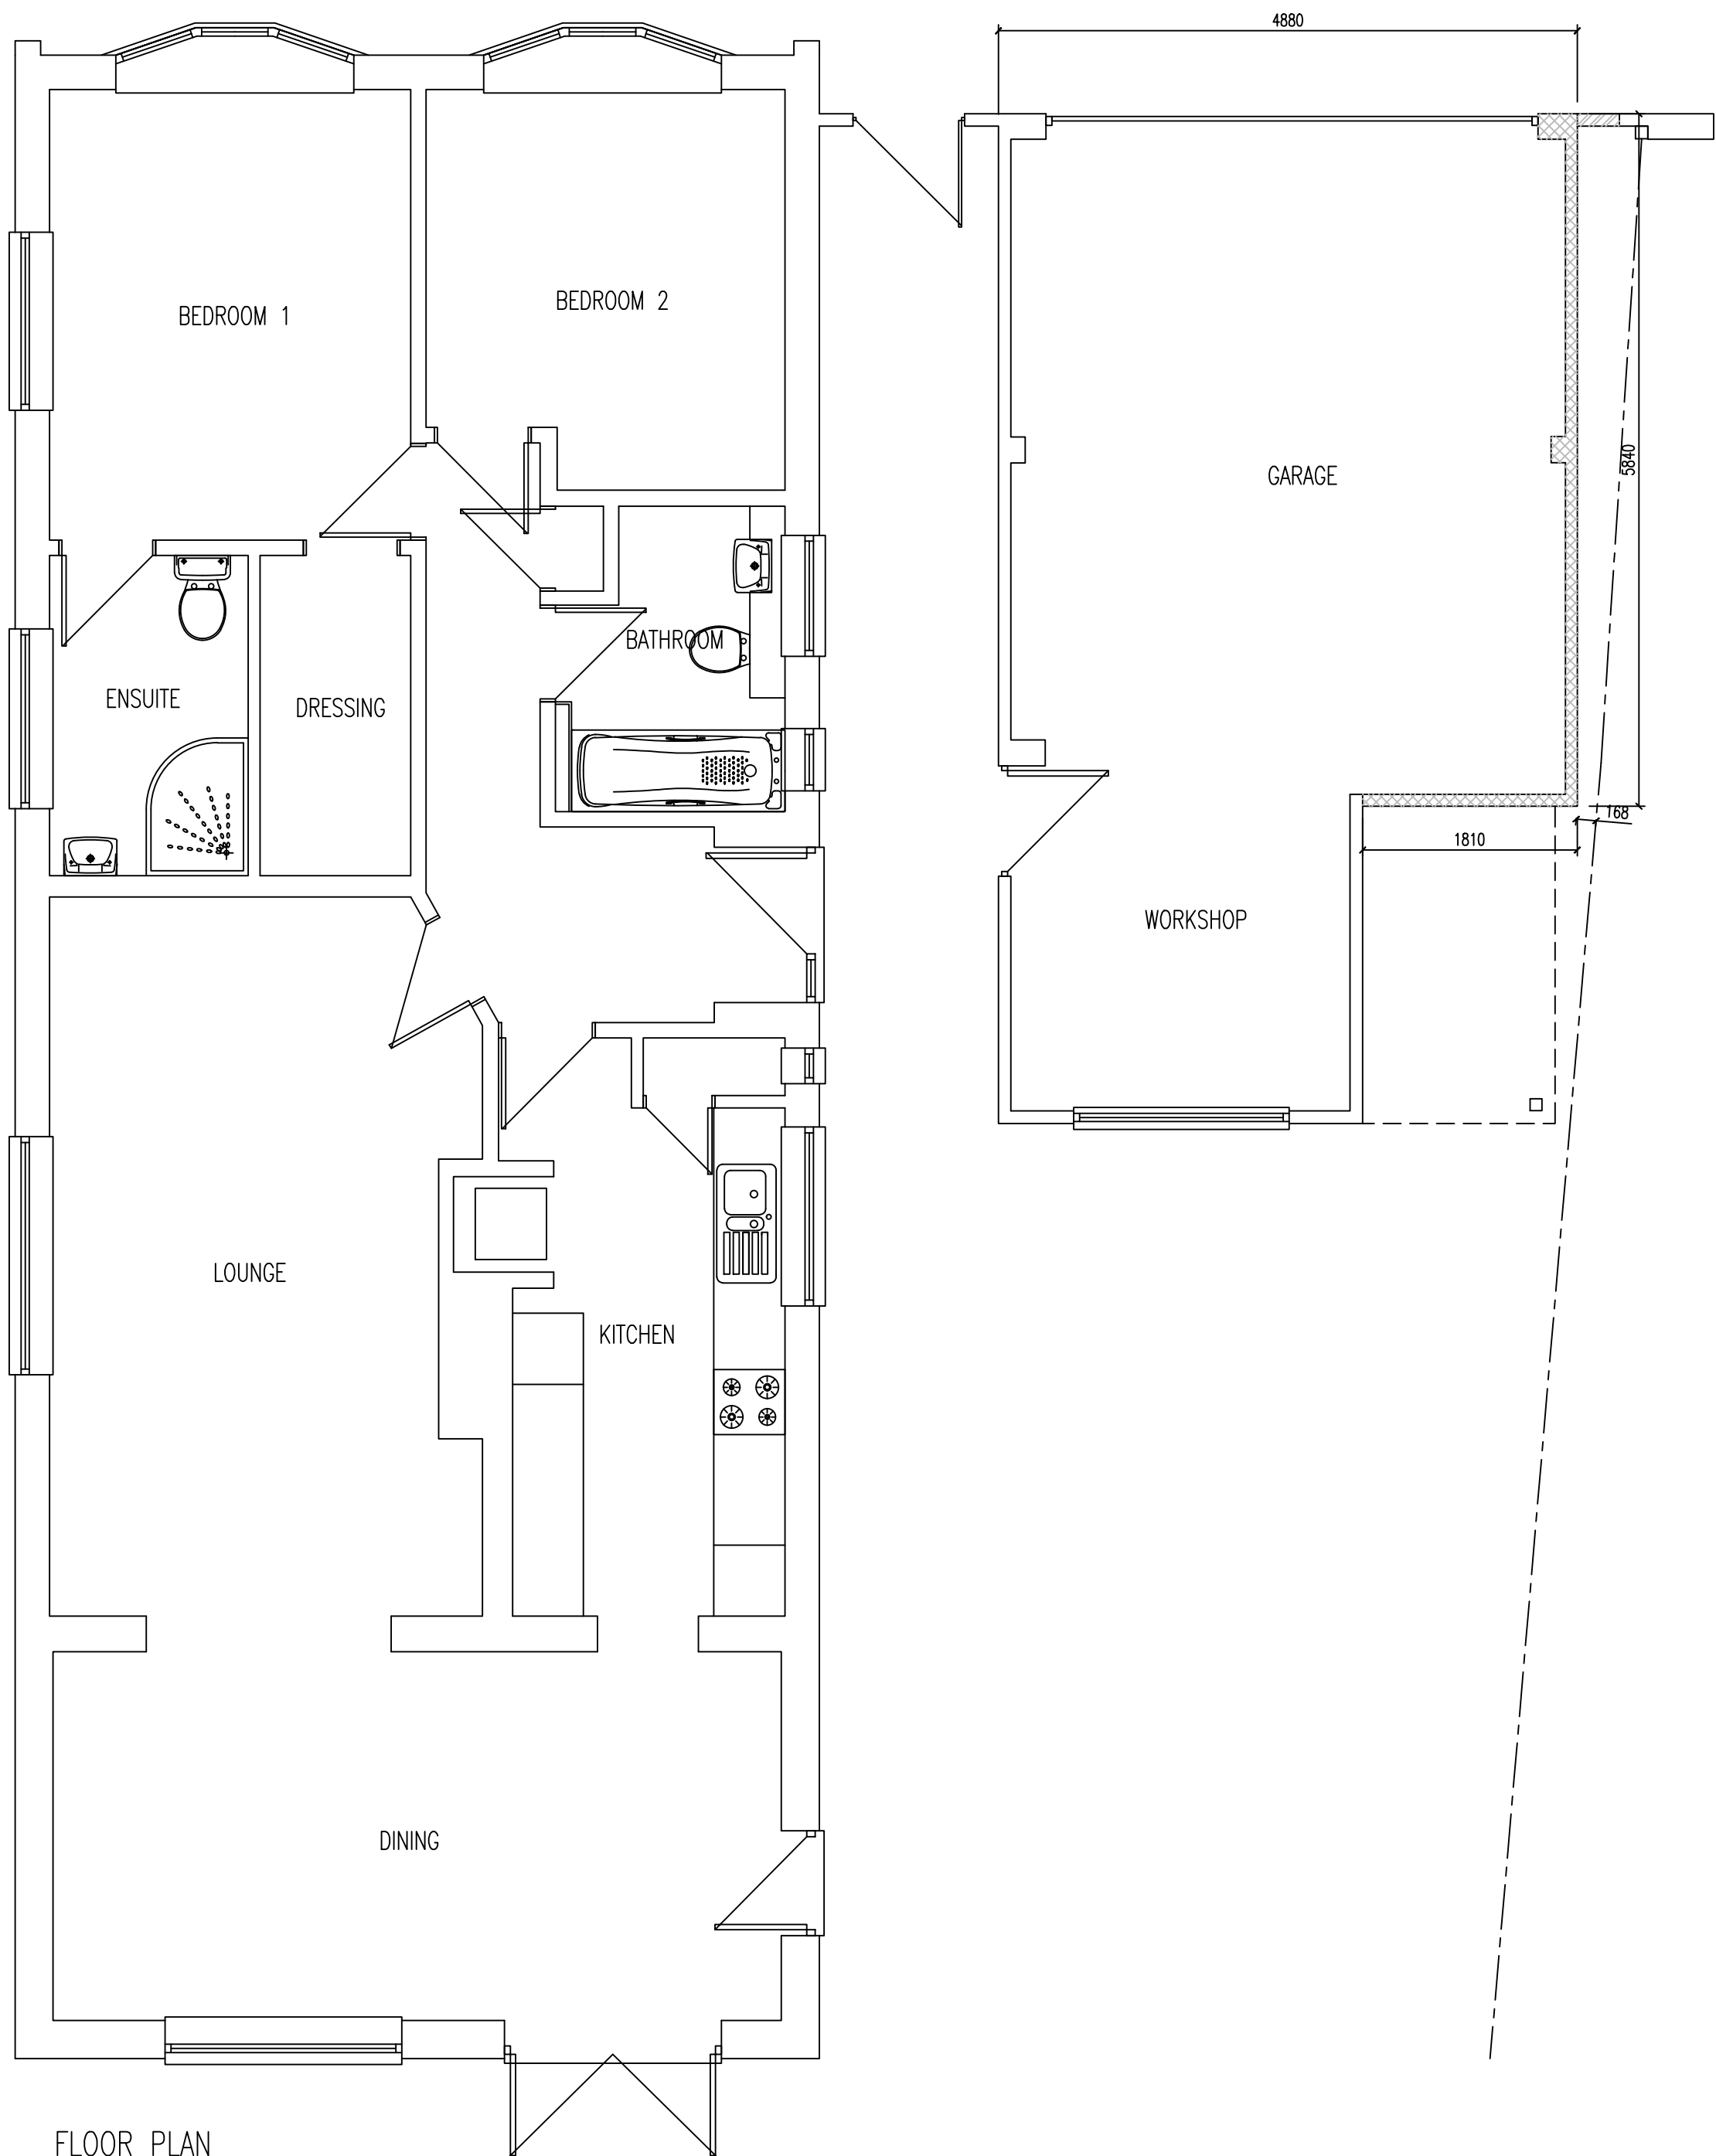


FLOOR PLAN



SIDE ELEVATION



SIDE ELEVATION

 

Arch Cad
Architectural Services
9 STAUNTON AVENUE, HAYLING ISLAND
HAMPSHIRE, PO11 0EN
TEL: 07761146079
email : archcad@hotmail.com

CLIENT
MR D DILLEY

PROJECT
SINGLE STOREY SIDE EXTENSION TO ENLARGE GARAGE
INCLUDING RAISING THE HEIGHT OF GARAGE ROOF
NEW BOW WINDOWS AND RENDER FINISH TO FRONT
9 STAUNTON AVENUE, HAYLING ISLAND
HAMPSHIRE, PO11 0EN

DRAWING TITLE
PROPOSED PLANS
AND ELEVATIONS

DATE
24:11:2021

SCALE
1:50 AT A1

JOB / DRAWING No.
21038 - 002

REV.
-