


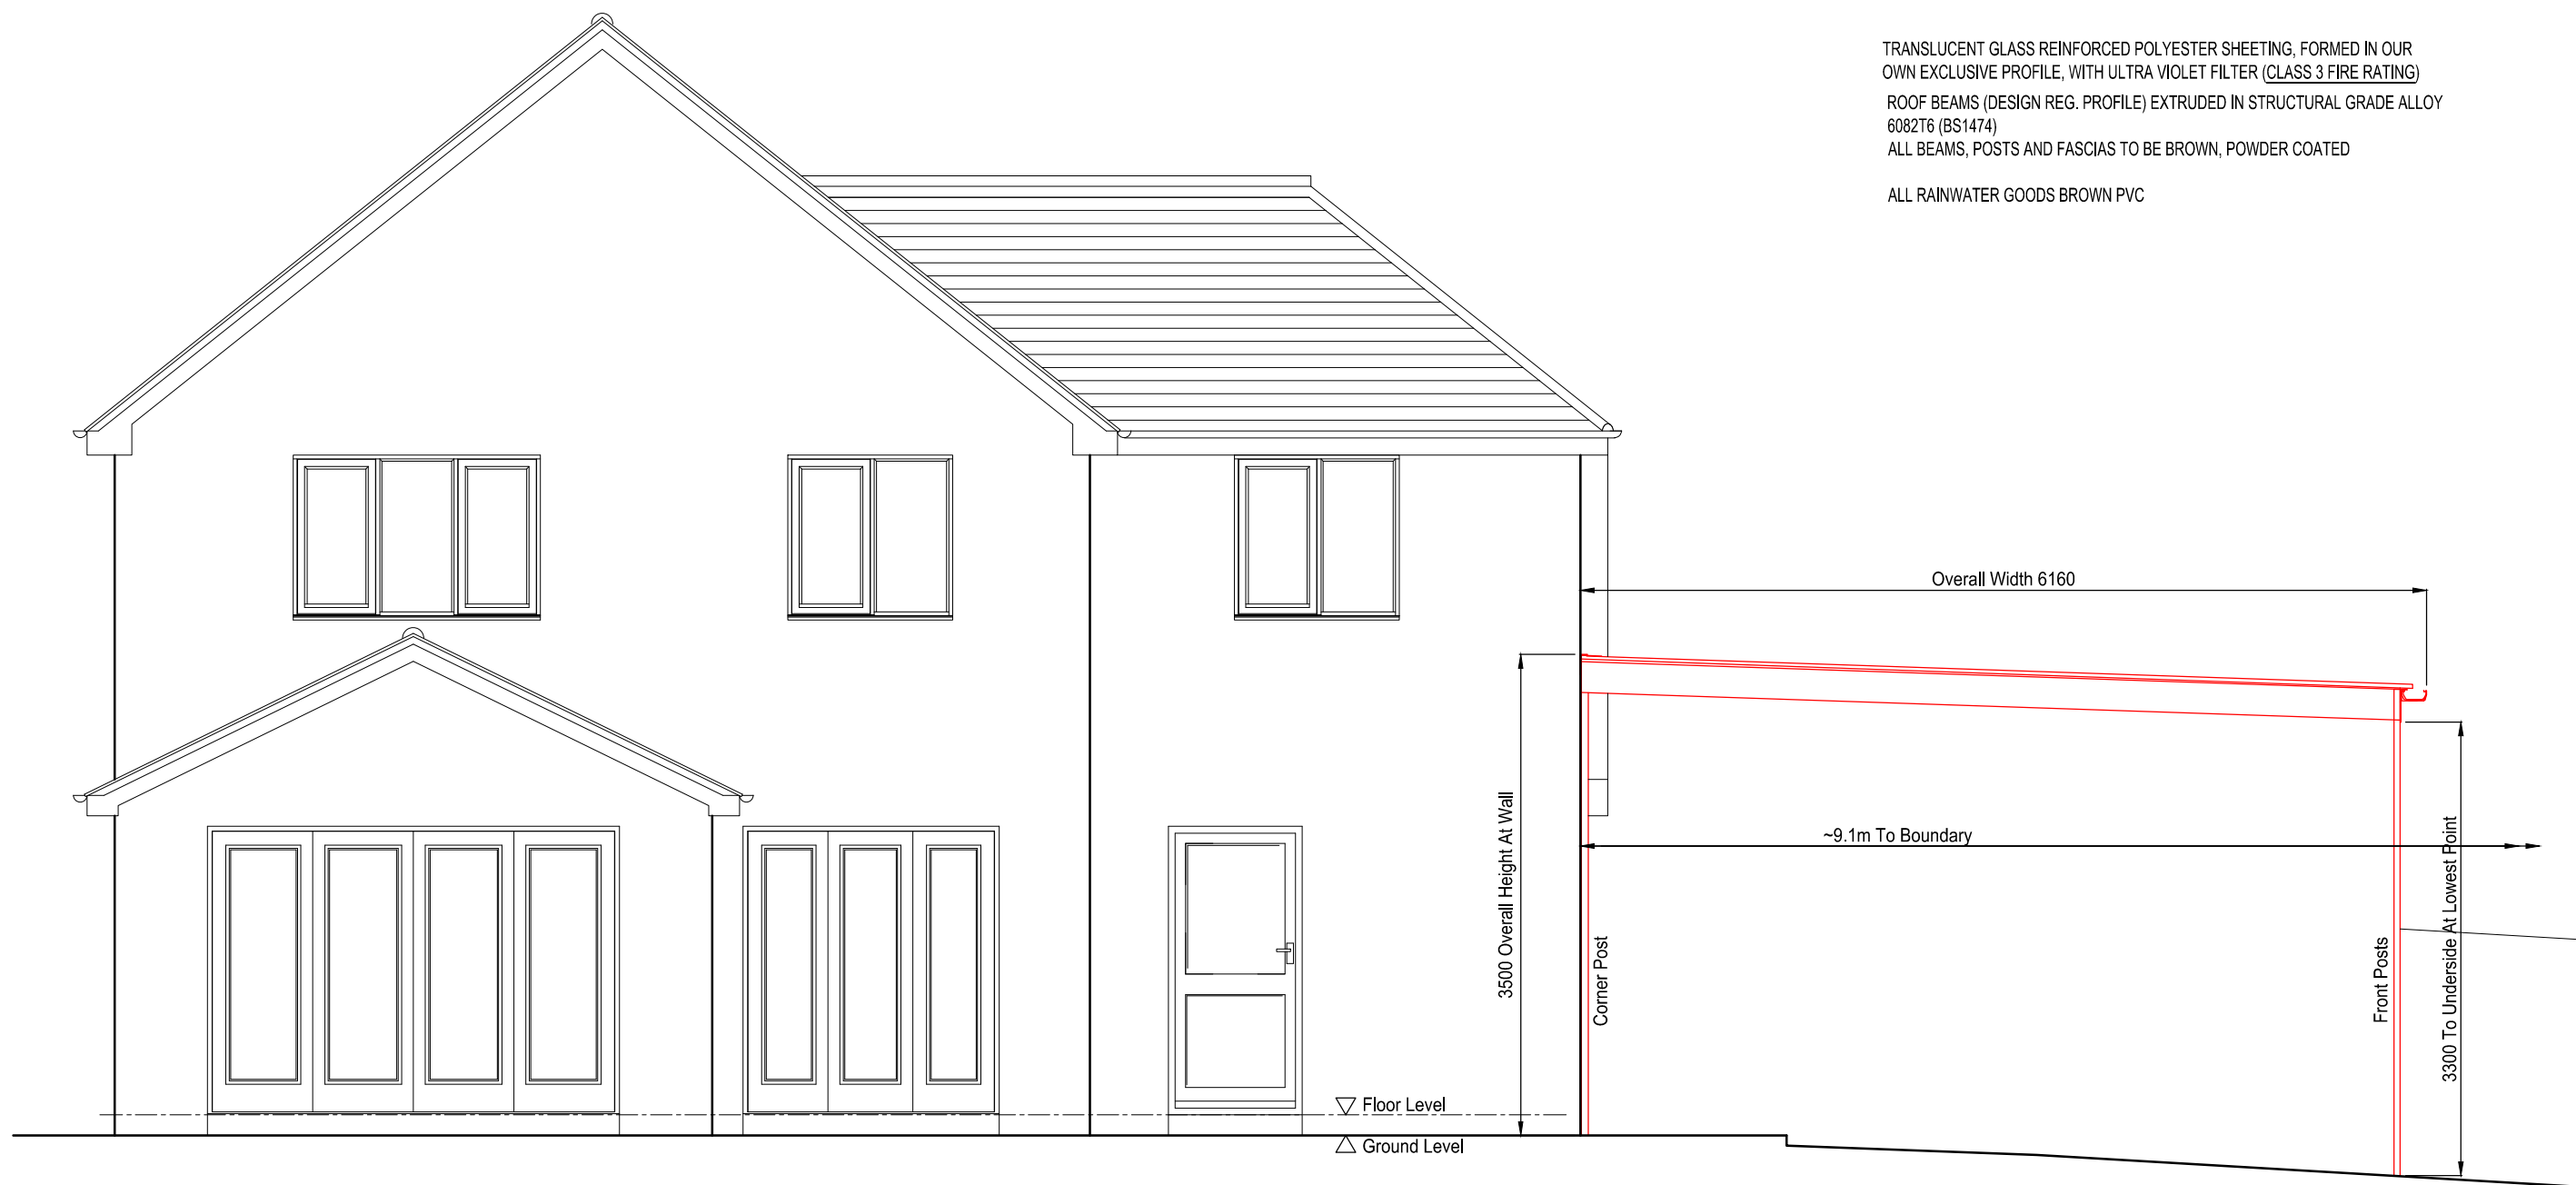

TRANSLUCENT GLASS REINFORCED POLYESTER SHEETING, FORMED IN OUR OWN EXCLUSIVE PROFILE, WITH ULTRA VIOLET FILTER (CLASS 3 FIRE RATING)
ROOF BEAMS (DESIGN REG. PROFILE) EXTRUDED IN STRUCTURAL GRADE ALLOY 6082T6 (BS1474)
ALL BEAMS, POSTS AND FASCIAS TO BE BROWN, POWDER COATED
ALL RAINWATER GOODS BROWN PVC

Proposed West Elevation
Scale 1:50



123v[®]PLC
Established 1997

Drawing Title: Proposed West Elevation		
Drawn By:	Date:	Scale:
WJ	07.11.21	1:50 @ A3