


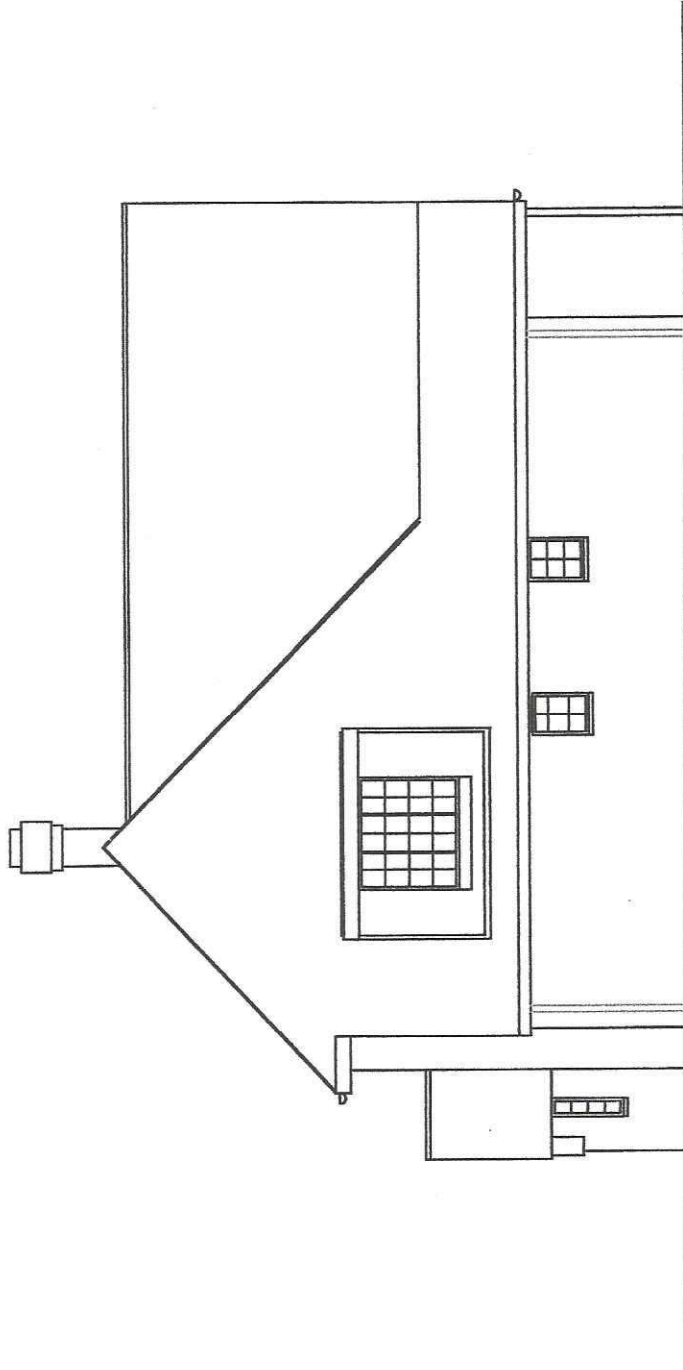

0 1m 5m
Scale Bar

CLIENT
Mr & Mrs Goodman
3 Kingsey Ave
Emsworth
Proposed North Elevation

HGP
ARCHITECTS

HGP Creative Architects Ems Ltd
Forced Farm, Wickham Road, Farnham, Hampshire, PO16 7NL, England
Tel: 01252 253221 Fax: 01252 251047 Email: enquiries@hgparchitects.co.uk

ABCDEFGHIJKLMNOPQRSTUVWXYZ

Drawing No: 20.114

Scale: 1:100 @ A4
Date: 10 Oct. 21
Drawn by: [blank]
Created by: [blank]

HGP Creative Architects Ems Ltd
© Copyright Reserved 2020.
Do not scale - check dims. on file.
in mm

PLANNING

Date: [blank]
Rev: [blank]

Rev Description
REVISIONS