





North West Elevation - Existing

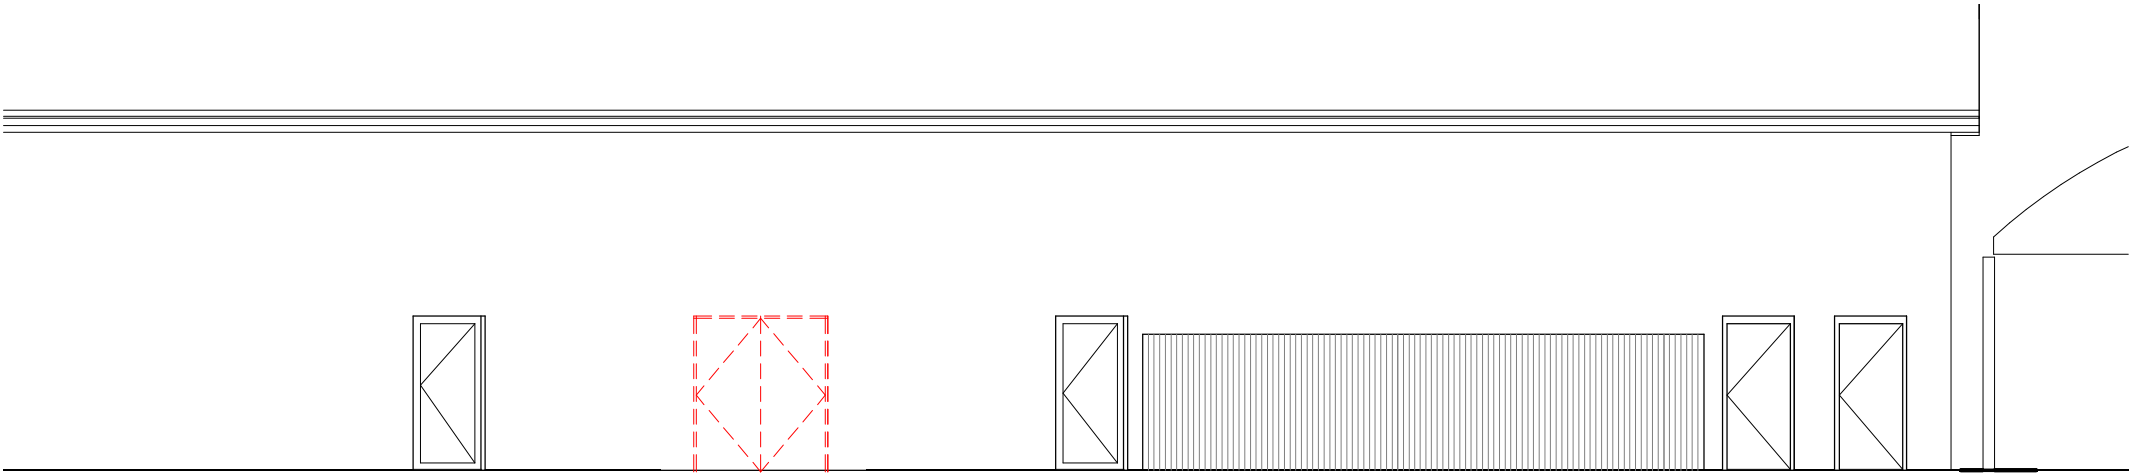

North West Elevation - Proposed

NOTE -

- Red dashed areas indicate existing door openings - external finish to match existing
- Service Area fencing below 2 metres in height
- Existing roof unchanged
- Existing profiled metal roof cladding retained

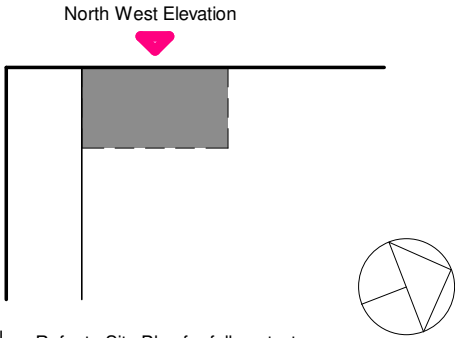

KEY PLAN Refer to Site Plan for full context

NOTES
THIS DRAWING MUST NOT BE SCALED.

ALL DIMENSIONS ARE TO BE VERIFIED AND CHECKED ON SITE. ANY DISCREPANCIES THAT ARE, OR BECOME APPARENT SHOULD BE REPORTED TO CHAPMAN TAYLOR.

AREAS INDICATED ARE APPROXIMATE GROSS INTERNAL AREA. THEY RELATE TO THE LIKELY AREAS OF THE BUILDING AT THE CURRENT STAGE OF DESIGN. ANY DECISIONS TO BE MADE ON THE BASIS OF THESE PREDICTIONS, WHETHER AS TO PROJECT VIABILITY, PRE-LETTING, LEASE AGREEMENTS, OR THE LIKE, SHOULD INCLUDE DUE ALLOWANCE FOR THE INCREASES AND DECREASES INHERENT IN THE DESIGN DEVELOPMENT AND BUILDING PROCESS.

© COPYRIGHT CHAPMAN TAYLOR 2020

P03	27.01.2022	CM	Elevations labelled following planning feedback	AH
P02	18.01.2022	CM	Key Plan added	AH
P01	17.01.2022	CM	Issue for Planning	AH

REV	DATE	BY	DESCRIPTION	CHK'D
-----	------	----	-------------	-------

CLIENT




CVS Group plc
Passionate about animal care

PROJECT

CVS Veterinary Practices
Enter address here

ARCHITECT

 

CHAPMAN TAYLOR
GLOBAL ARCHITECTS & MASTERPLANNERS

BRISTOL STUDIO
40 Queen Square
Bristol BS1 4QP
United Kingdom
T +44 (0)117 364 3250
E bristol@chapmantaylor.com
www.chapmantaylor.com

STRUCTURAL ENGINEER

SERVICES ENGINEER

DRAWING TITLE
North West Elevation - Existing/Proposed

INTERNAL JOB NO	ISSUE DATE	STATUS			DRAWN BY	CHECKED BY	
C887CVS	17.01.22	Preliminary			CM	AH	
PROJECT NUMBER	ORIGINATOR	ZONE	LEVEL	TYPE	ROLE	NUMBER	REVISION
C887HVGH	CTA	XX	ZZ	DR	A	07005	P03