




Seafield House, Kinnel Close, Emsworth.
EXISTING & PROPOSED GARAGE

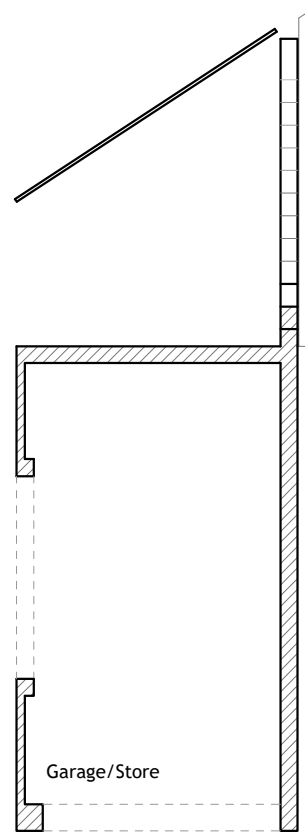


EXISTING GARAGE
FLOOR PLAN
1:100

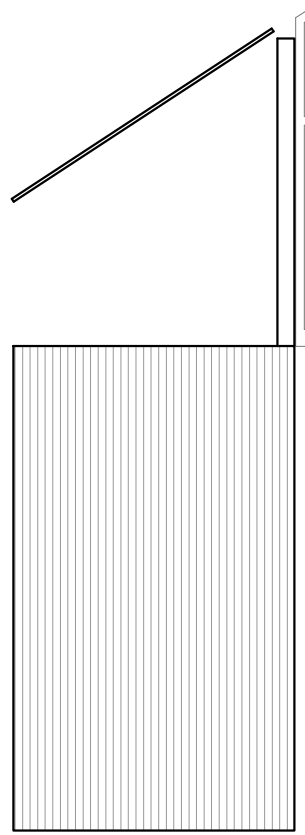


EXISTING GARAGE
ROOF PLAN
1:100

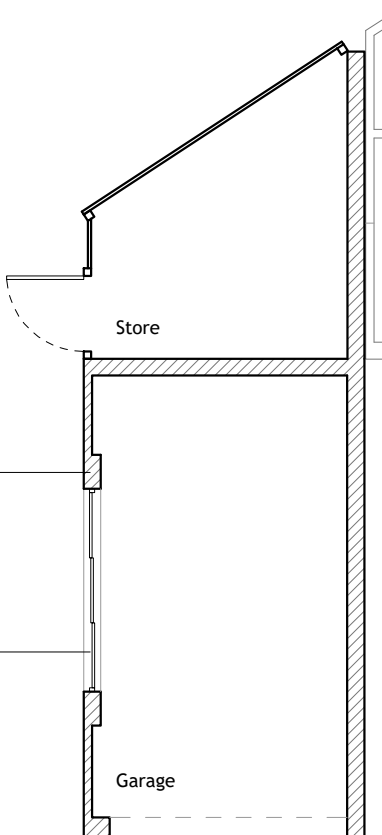


PROPOSED GARAGE
FLOOR PLAN
1:100

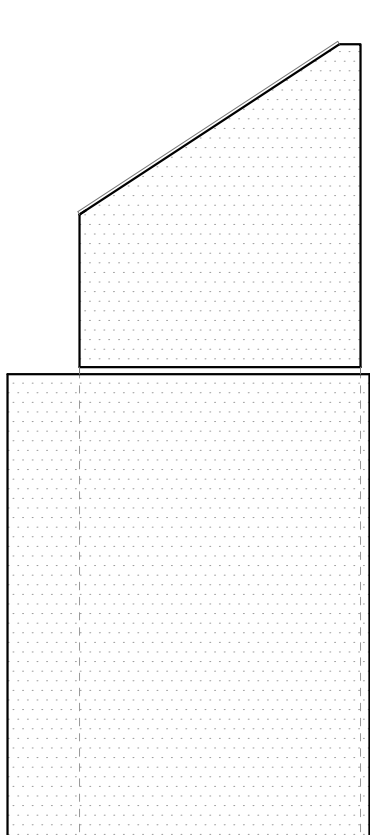


PROPOSED GARAGE
ROOF PLAN
1:100

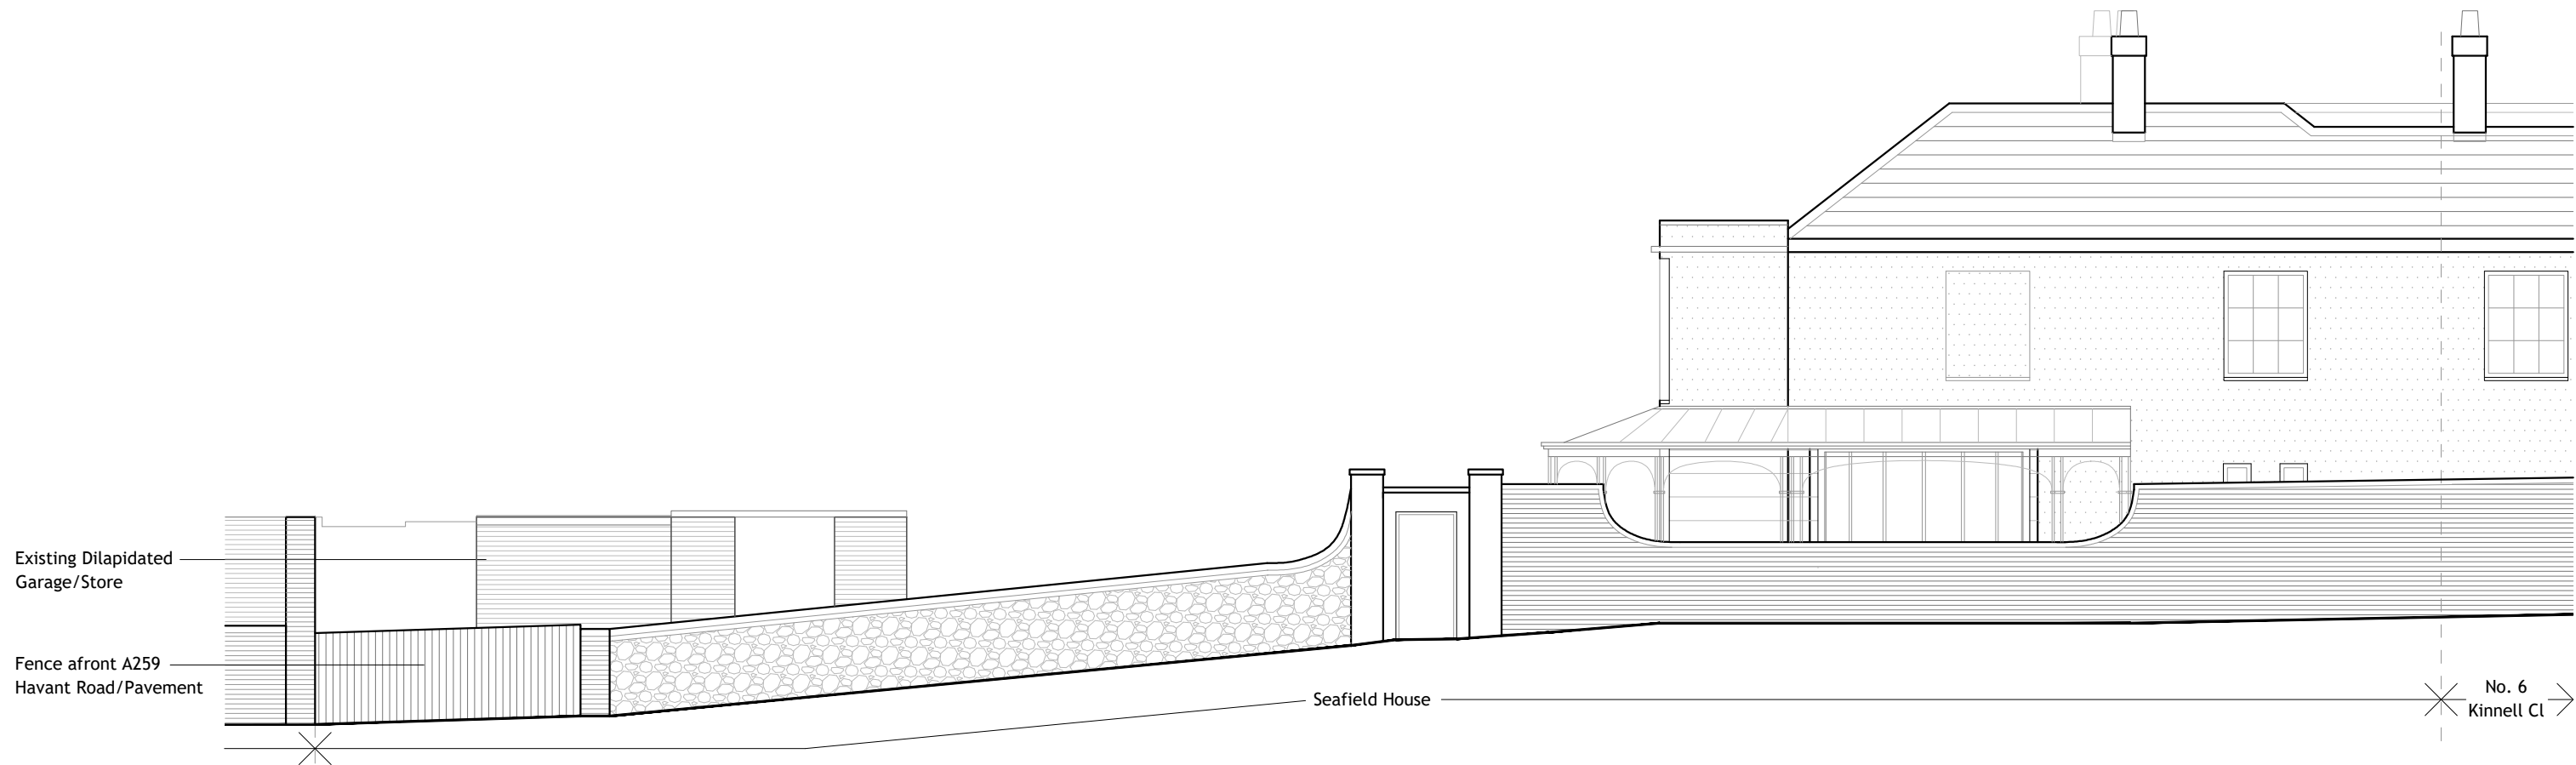


EXISTING STREET ELEVATION
[north] 1:100

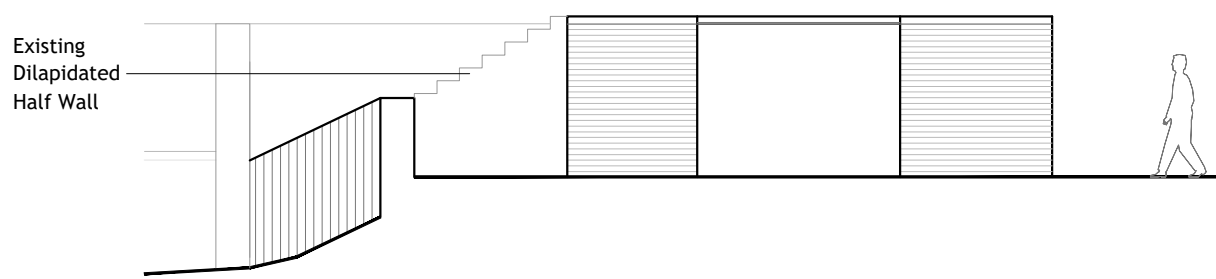


EXISTING Garage Side Elevation
[west] 1:100

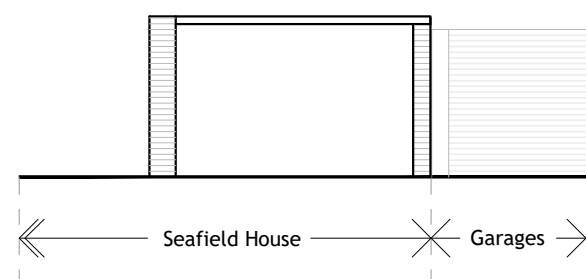


EXISTING Garage Front Elevation
[south] 1:100

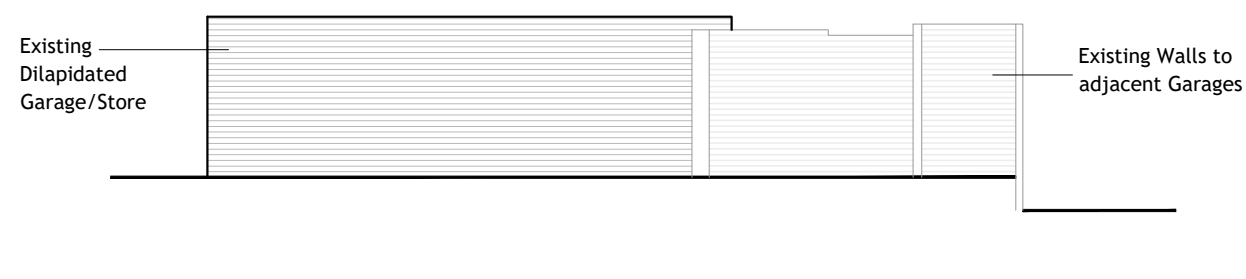


EXISTING Garage Side Elevation
[east] 1:100

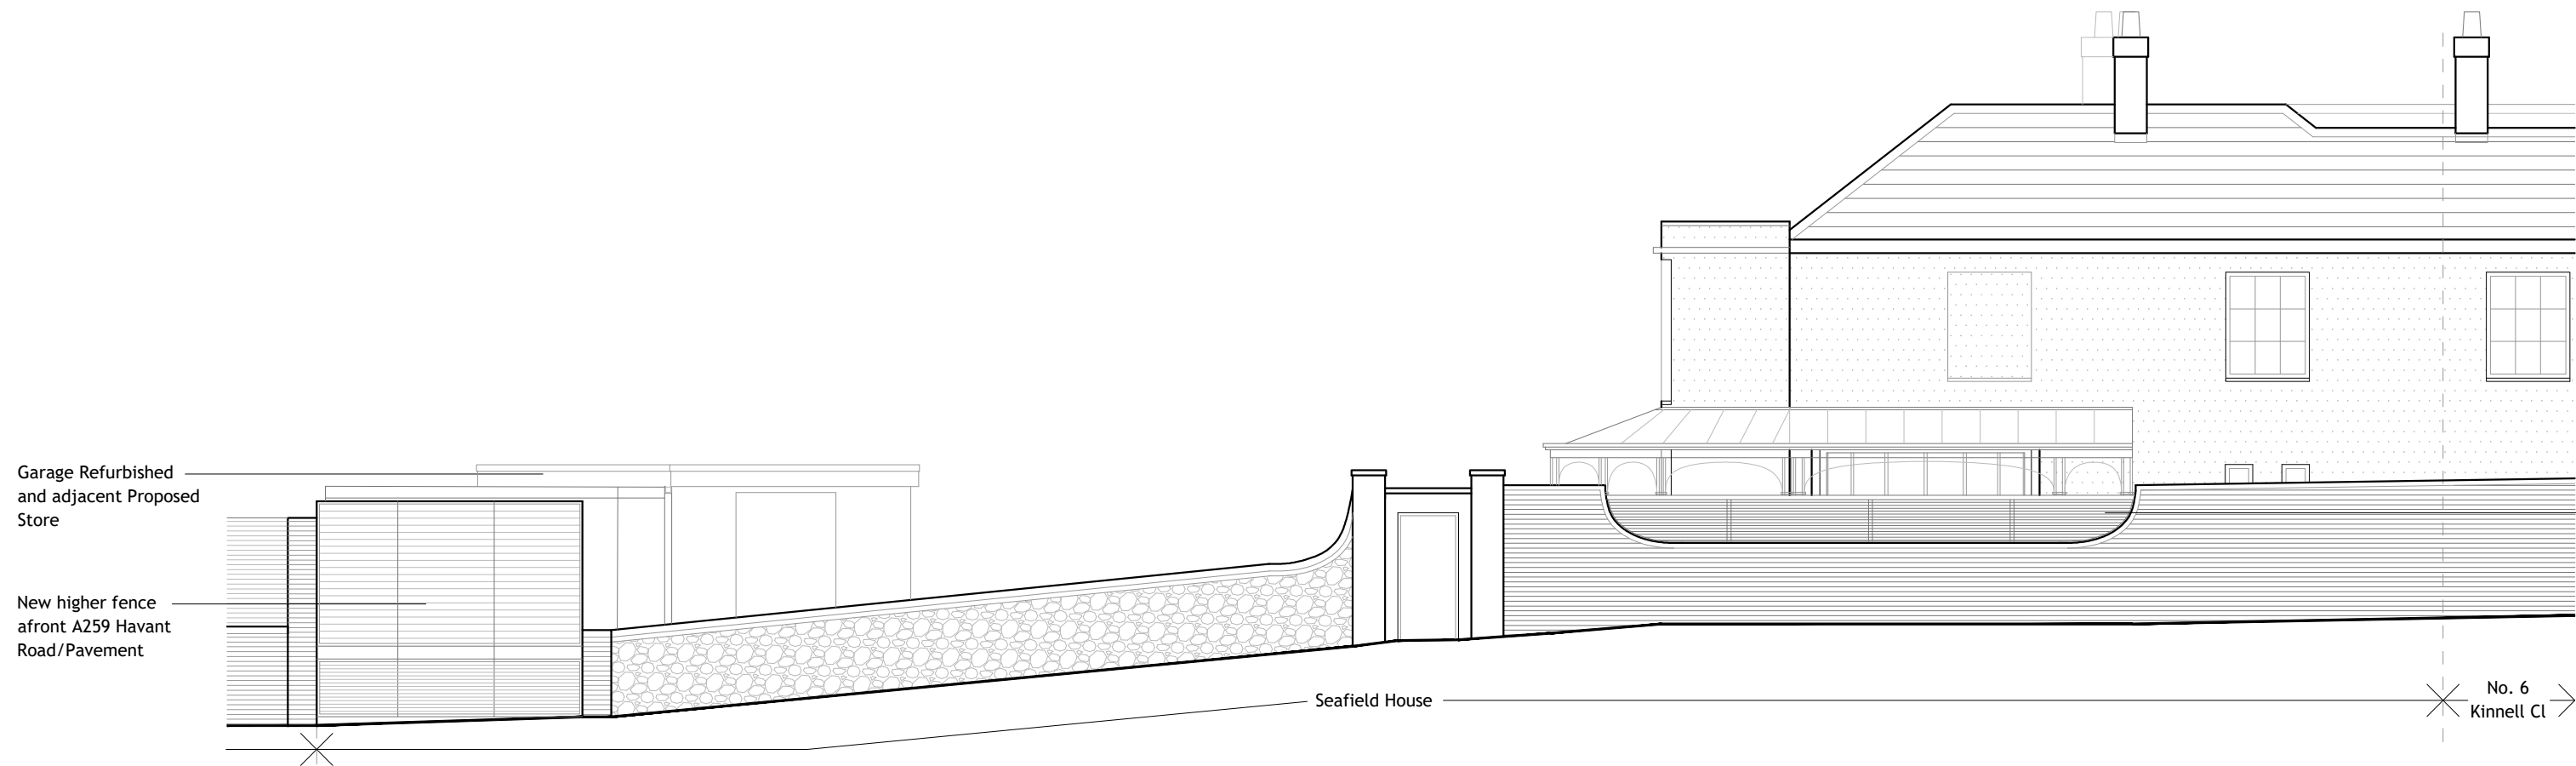


PROPOSED STREET ELEVATION
[north] 1:100

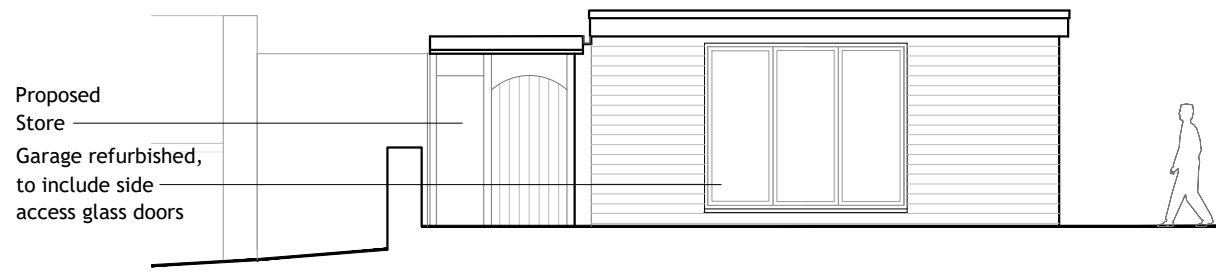


PROPOSED Garage Side Elevation
[west] 1:100

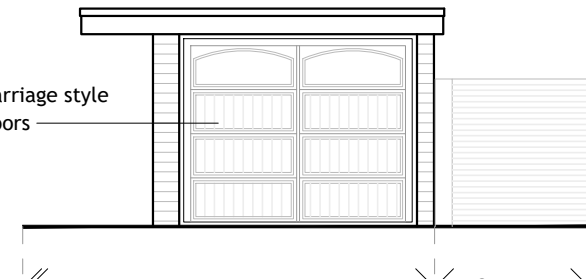


PROPOSED Garage Front Elevation
[south] 1:100

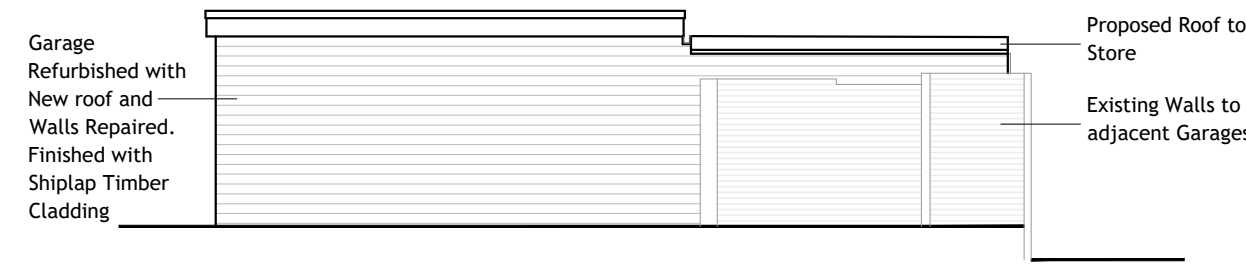


PROPOSED Garage Side Elevation
[east] 1:100

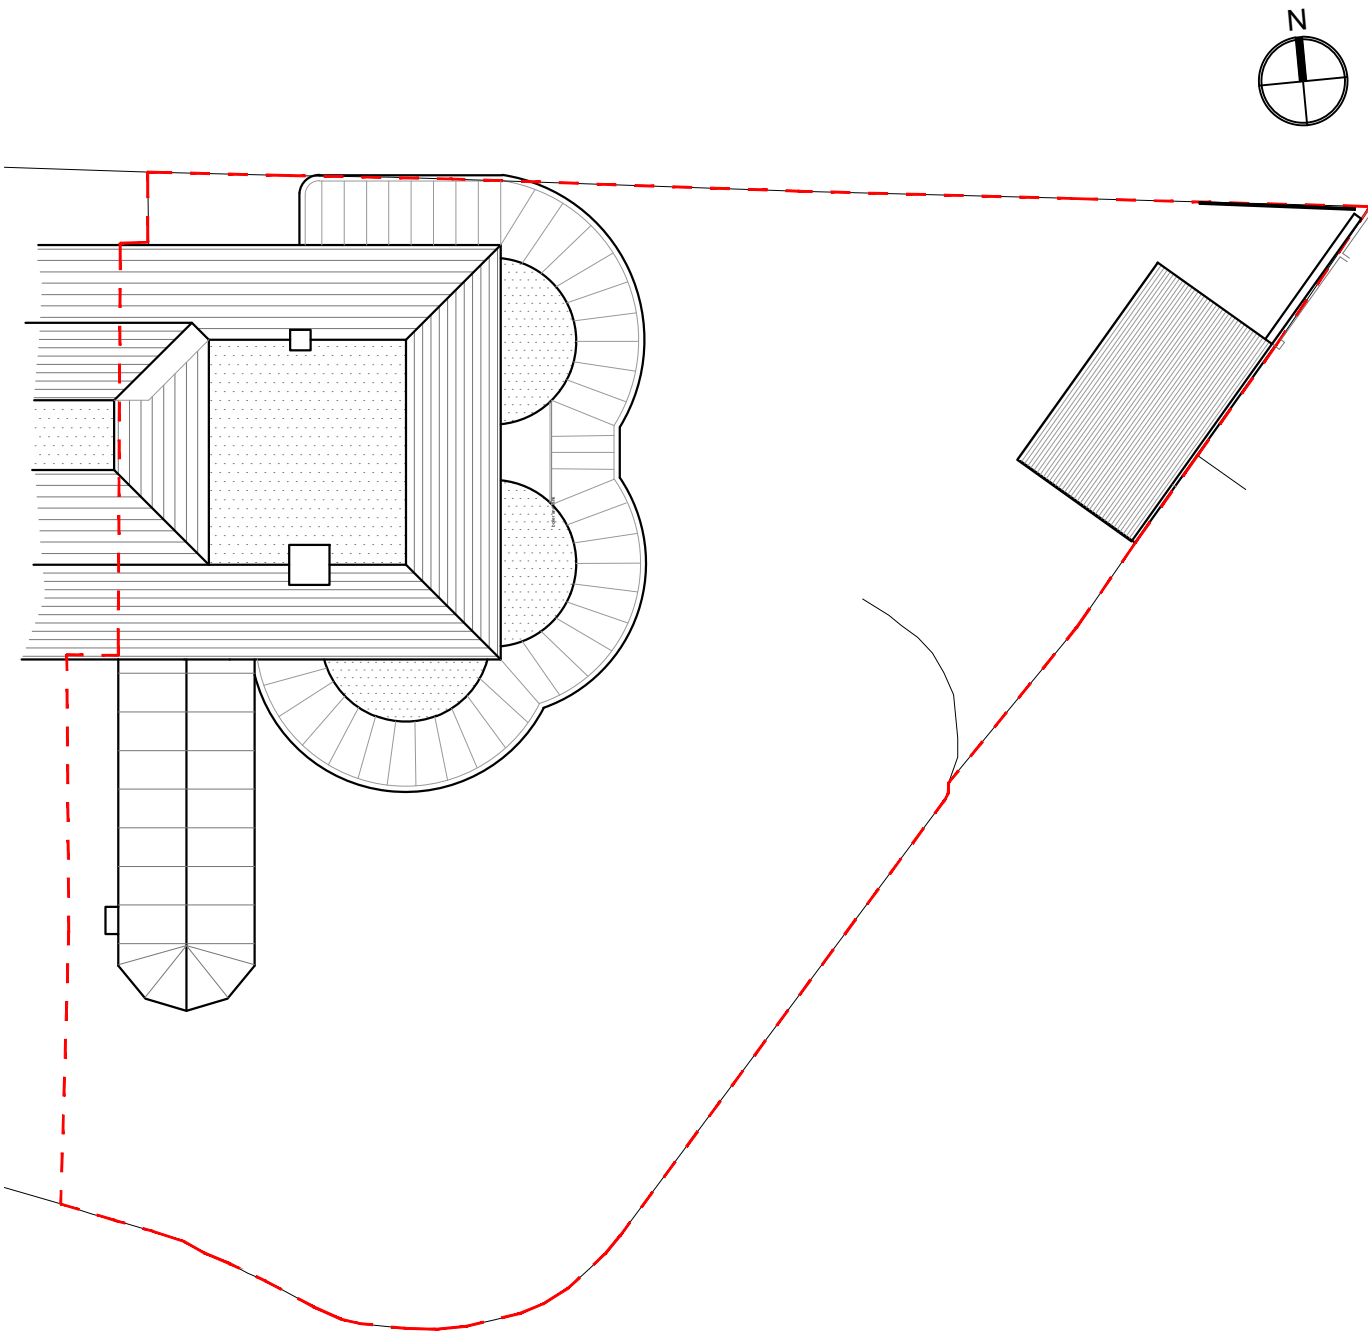

EXISTING SITE ROOF PLAN
1:200

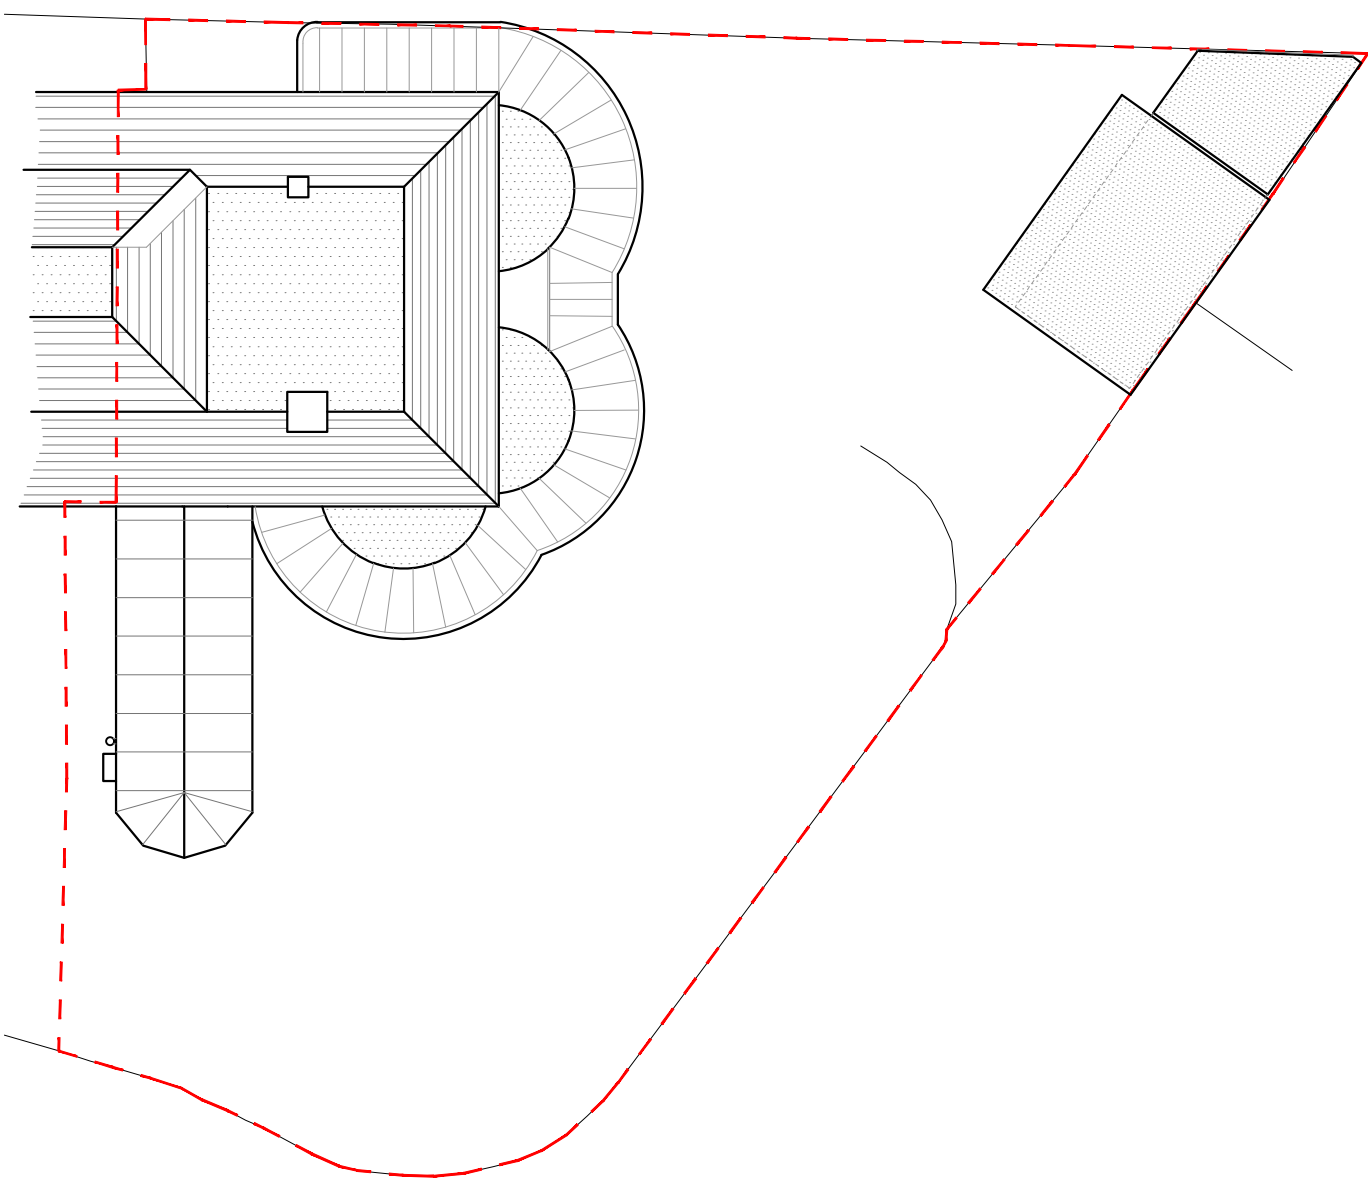

PROPOSED SITE ROOF PLAN
1:200

 

NOTES:
Dimensions to be checked on site before commencing work.
Any discrepancies shall be reported to the architect immediately.
Do not scale from these drawings except for planning purposes.
Use figured dimensions only.
Where applicable this drawing is to be read in conjunction with other consultants' drawings.
All drawings to be read in conjunction with specification and all other drawings including structural engineer and mechanical and electrical drawings / specification

hd
architects
www.hdarchitects.co.uk
mail@hdarchitects.co.uk
Helyer Davies Architects Ltd
1 The Old Flour Mill,
Emsworth, PO10 7BT
01243 370 715

PROJECT
Seafield House
Kinnel Close
Emsworth
Hampshire
PO10 7HF

DRAWING
Existing & Proposed Garage
Plans & Elevations
SCALE
as noted @ A1

DATE	Dec 2021	DRAWN	EK
DRAWING NUMBER	21236-03	REVISION	*