



EXTERNAL AREA : 1824 sq.m.
INTERNAL AREA : 1720 sq.m.

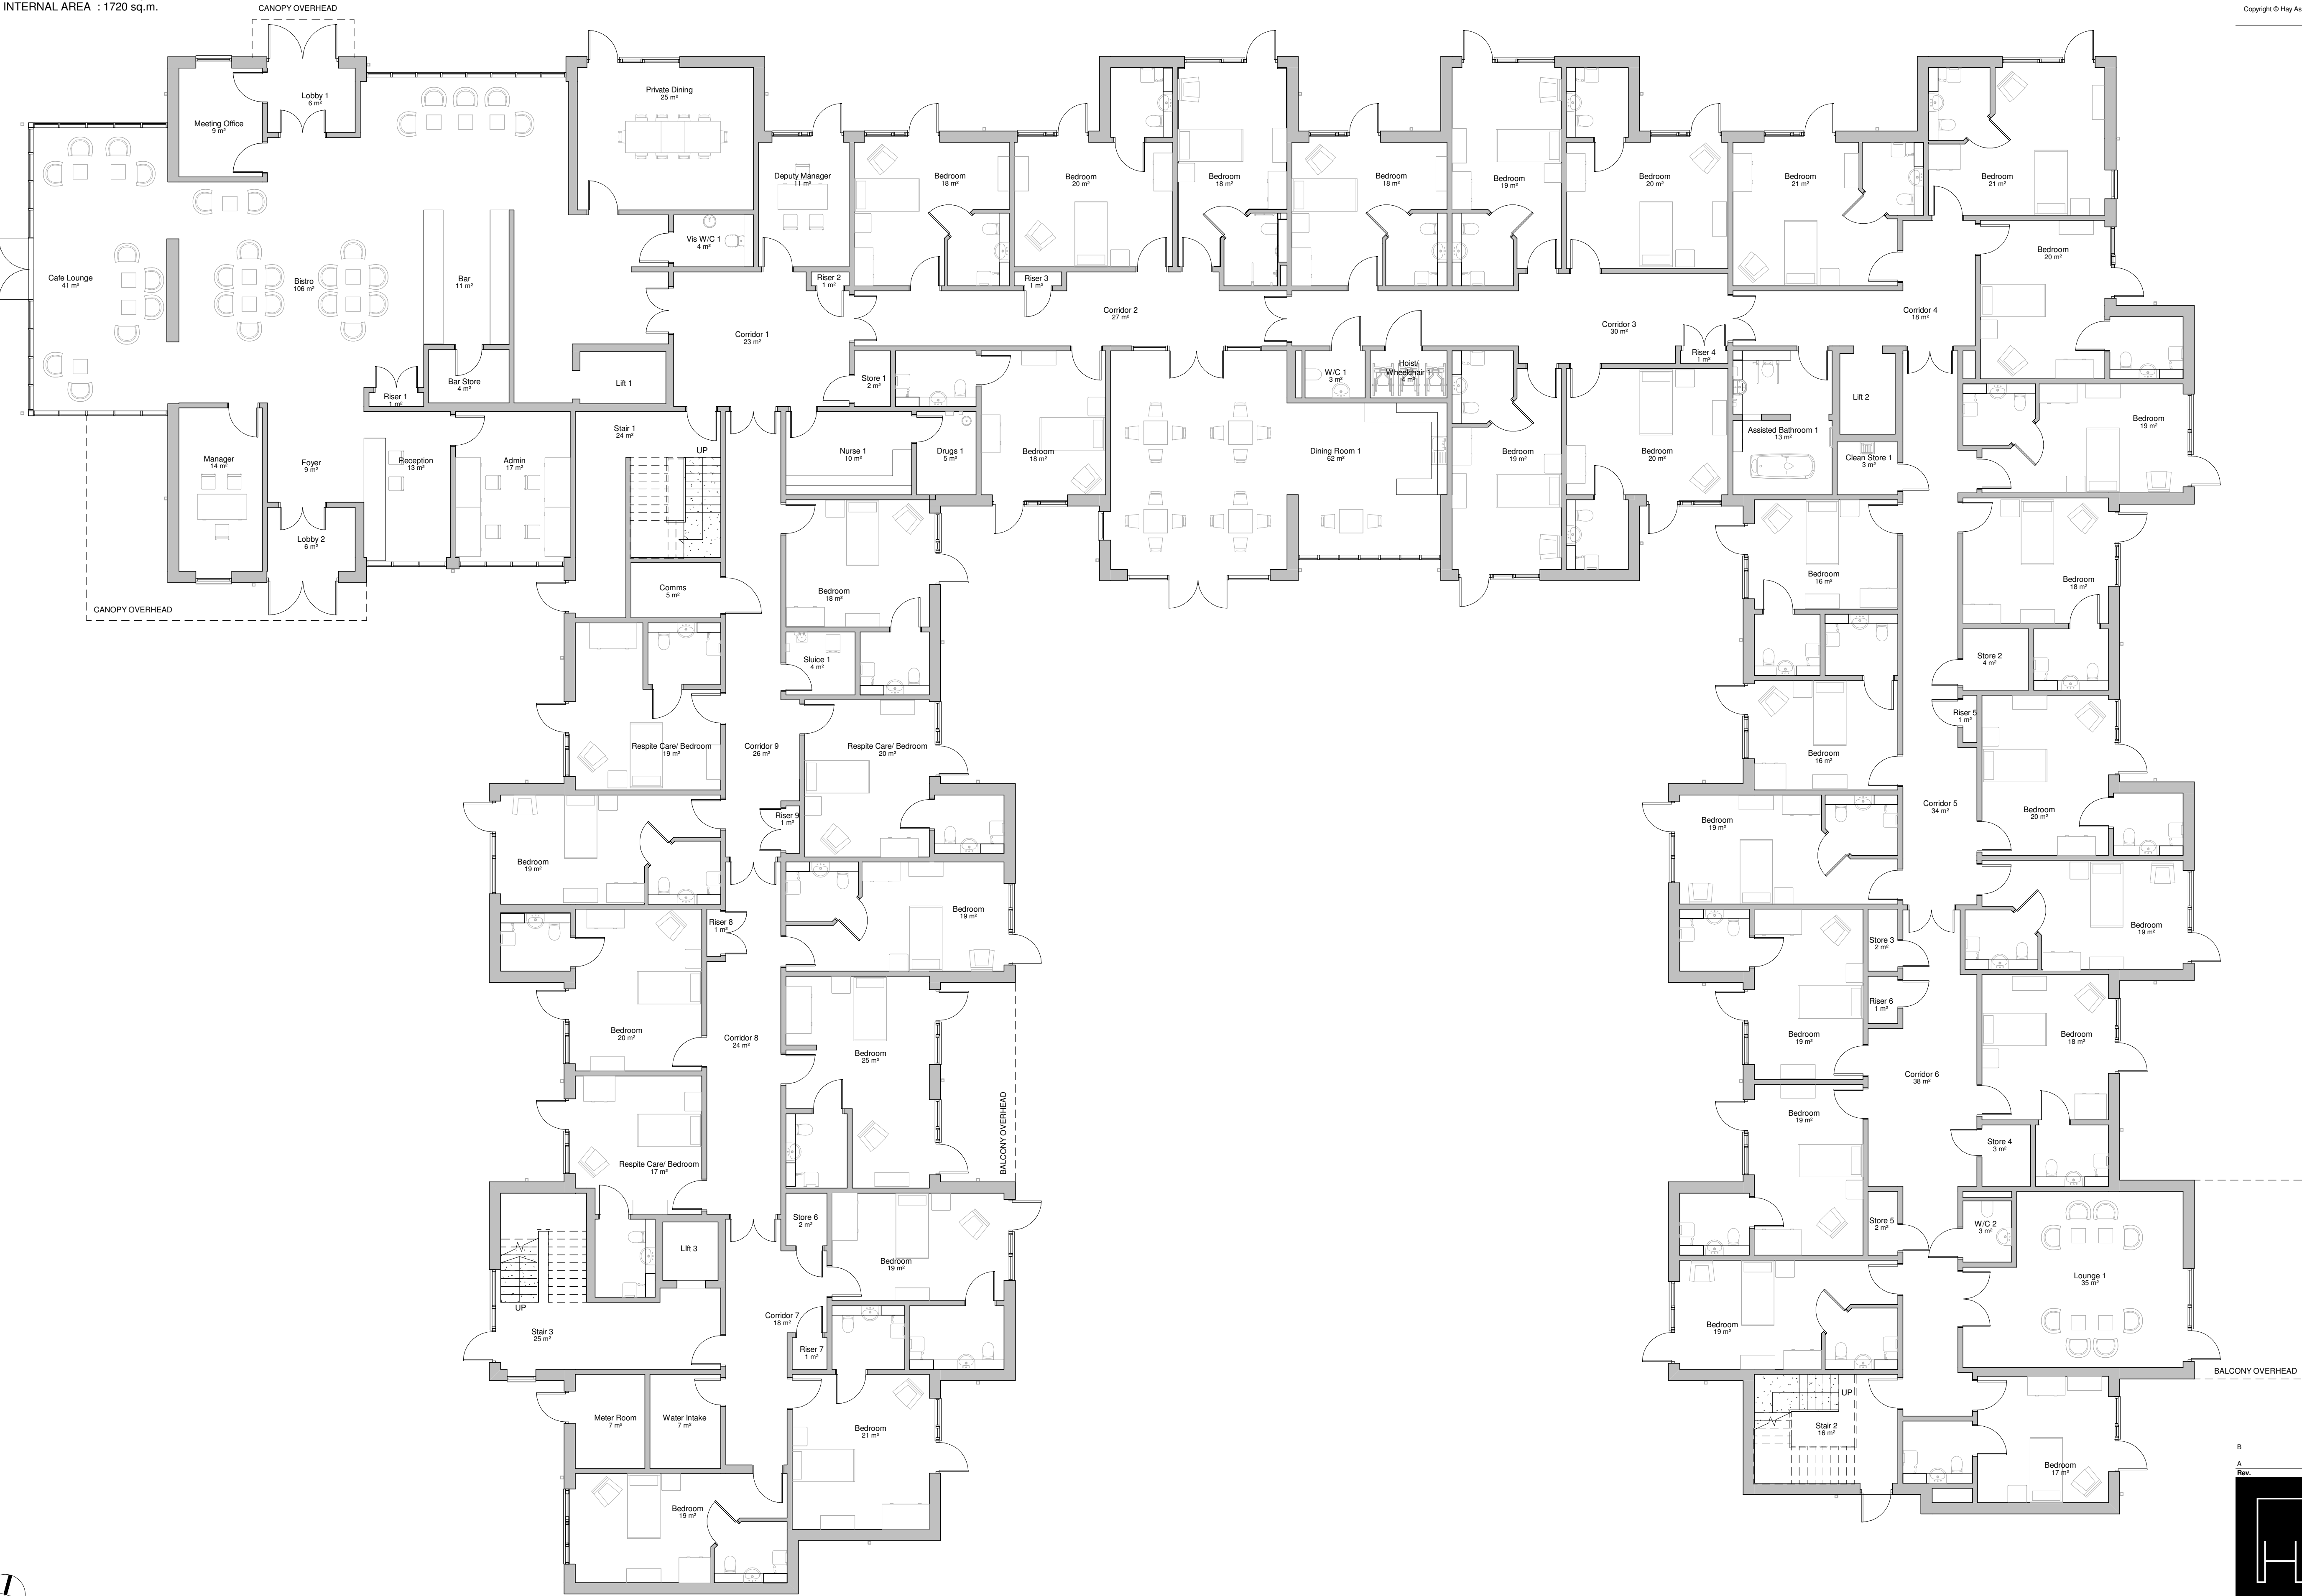

Notes:
This drawing is to be read in conjunction with all other relevant architectural drawings.
Drawing not to be scaled, use figured dimensions only. All dimensions to be checked on site by the contractor prior to the commencement of any work or specialist production drawing. Any discrepancies to be notified to Hay Associates and further instructions obtained before work is commenced.
Copyright © Hay Associates Limited

 

CARE HOME - Ground Floor Plan.

1 : 100

B	Planning Issue following minor alterations to Floor 07.12.2021
A	Plans and Elevations
Rev.	26.06.2020
Note:	Date:



Hay Associates Limited
4100 Park Approach
Thorpe Park
Leeds
LS15 8GB

0113 880 5500
info@thehayassociates.co.uk
www.thehayassociates.co.uk

Client	Halebourne Group						
Project	Land at Bedhampton						
Title	CARE HOME- Ground Floor Plan						
Scale @ A1	1 : 100	Date	April 2020	Drawn by	LH	Checked by	MH
Project No.	H213	Drawing No.	S96A-01	Revision	B	Status	Planning