
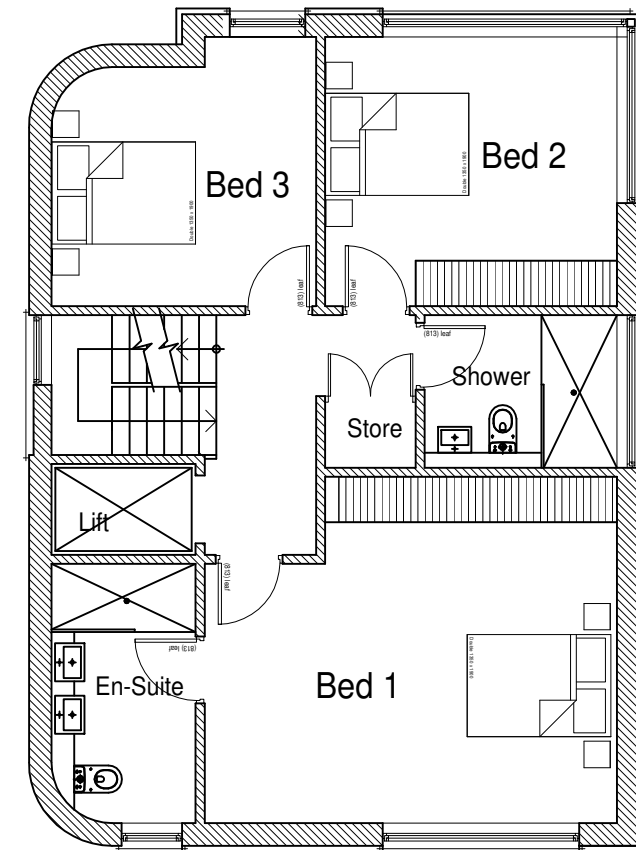


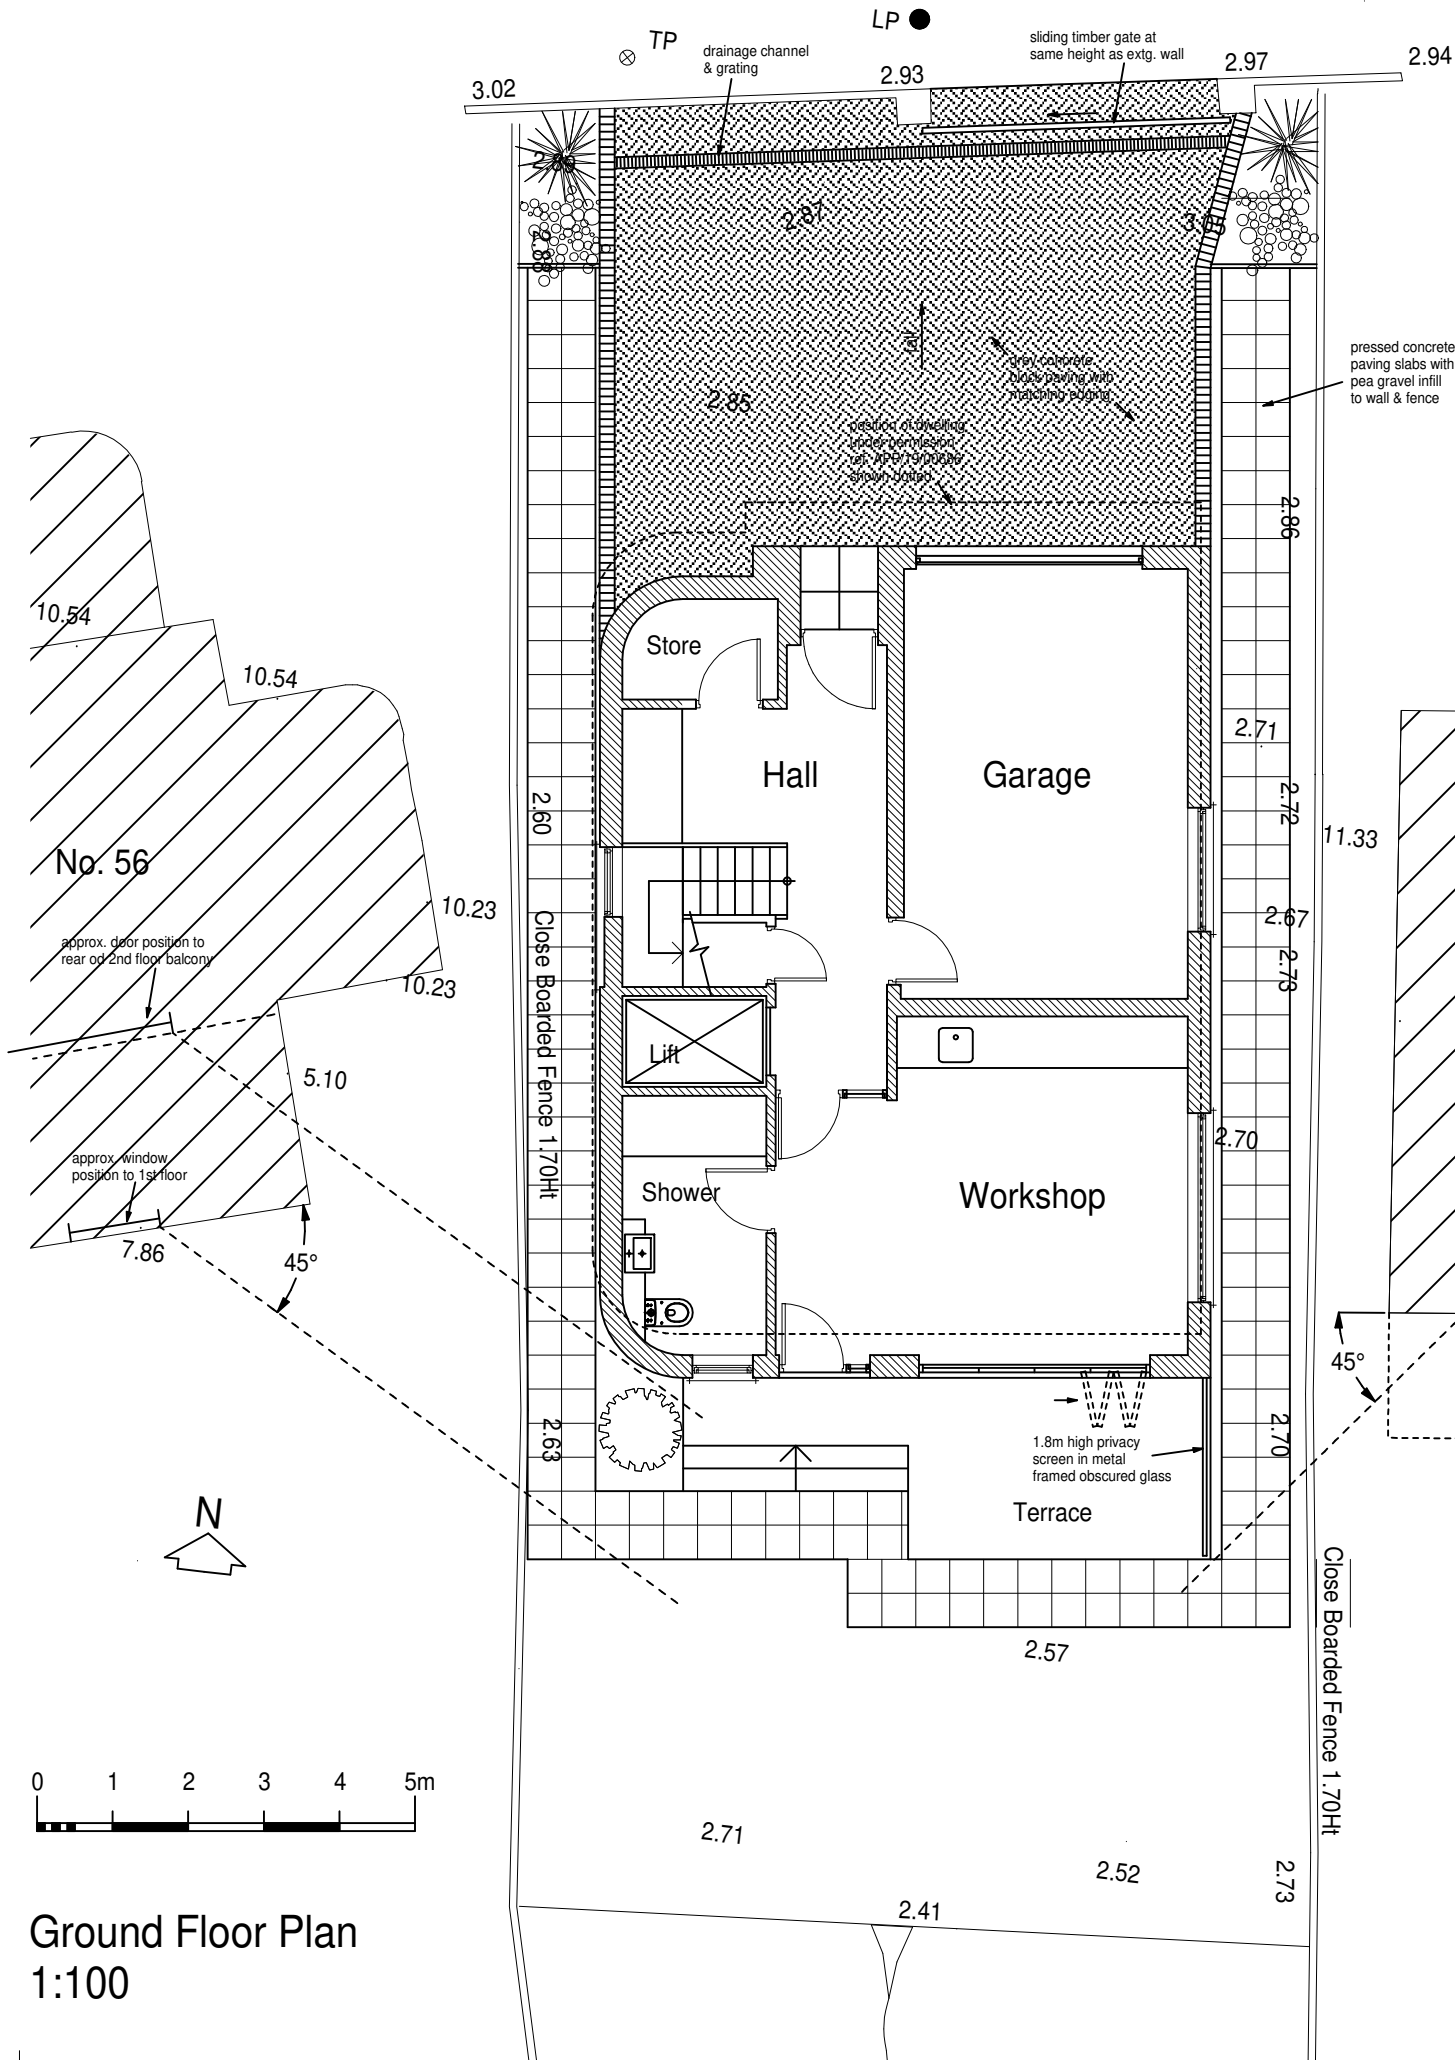

**First Floor Plan
1:100**

This drawing is the copyright of the Architect and must not be reproduced without permission, except by the Local Planning Authority for planning purposes. Figured dimensions to be taken in preference to scaled. Dimensions to be checked on site before work commences. No deviation from this drawing will be permitted without the prior written consent of the Architect. Ground floor slabs, foundations, structure, etc., and all work below ground is shown provisionally and inspection of ground conditions is essential prior to work commencing. Reassessment is essential when the ground conditions are apparent and redesign may be necessary in the light of soil conditions found. The responsibility for establishing the soil and subsoil conditions rests with the Contractor.	drawing	drawing no. rev. date scale(s) sheet size				
	GROUND & FIRST FLOOR PLANS	22107/103	SEP 2021	1:100	A3	
		client				
		MR. ROBERT HUGHES				
		project				
THREE BEDROOM DETACHED TOWNHOUSE	Jeffrey Douglas Chartered Architect 60a Smith Lane Hayling Island Hampshire PO11 0HH Tel: (023) 9246 8889 E-mail: jdd@jeffreydouglas.co.uk					
56A BRACKLESHAM ROAD						
HAYLING ISLAND, HAMPSHIRE PO11 9SJ						