



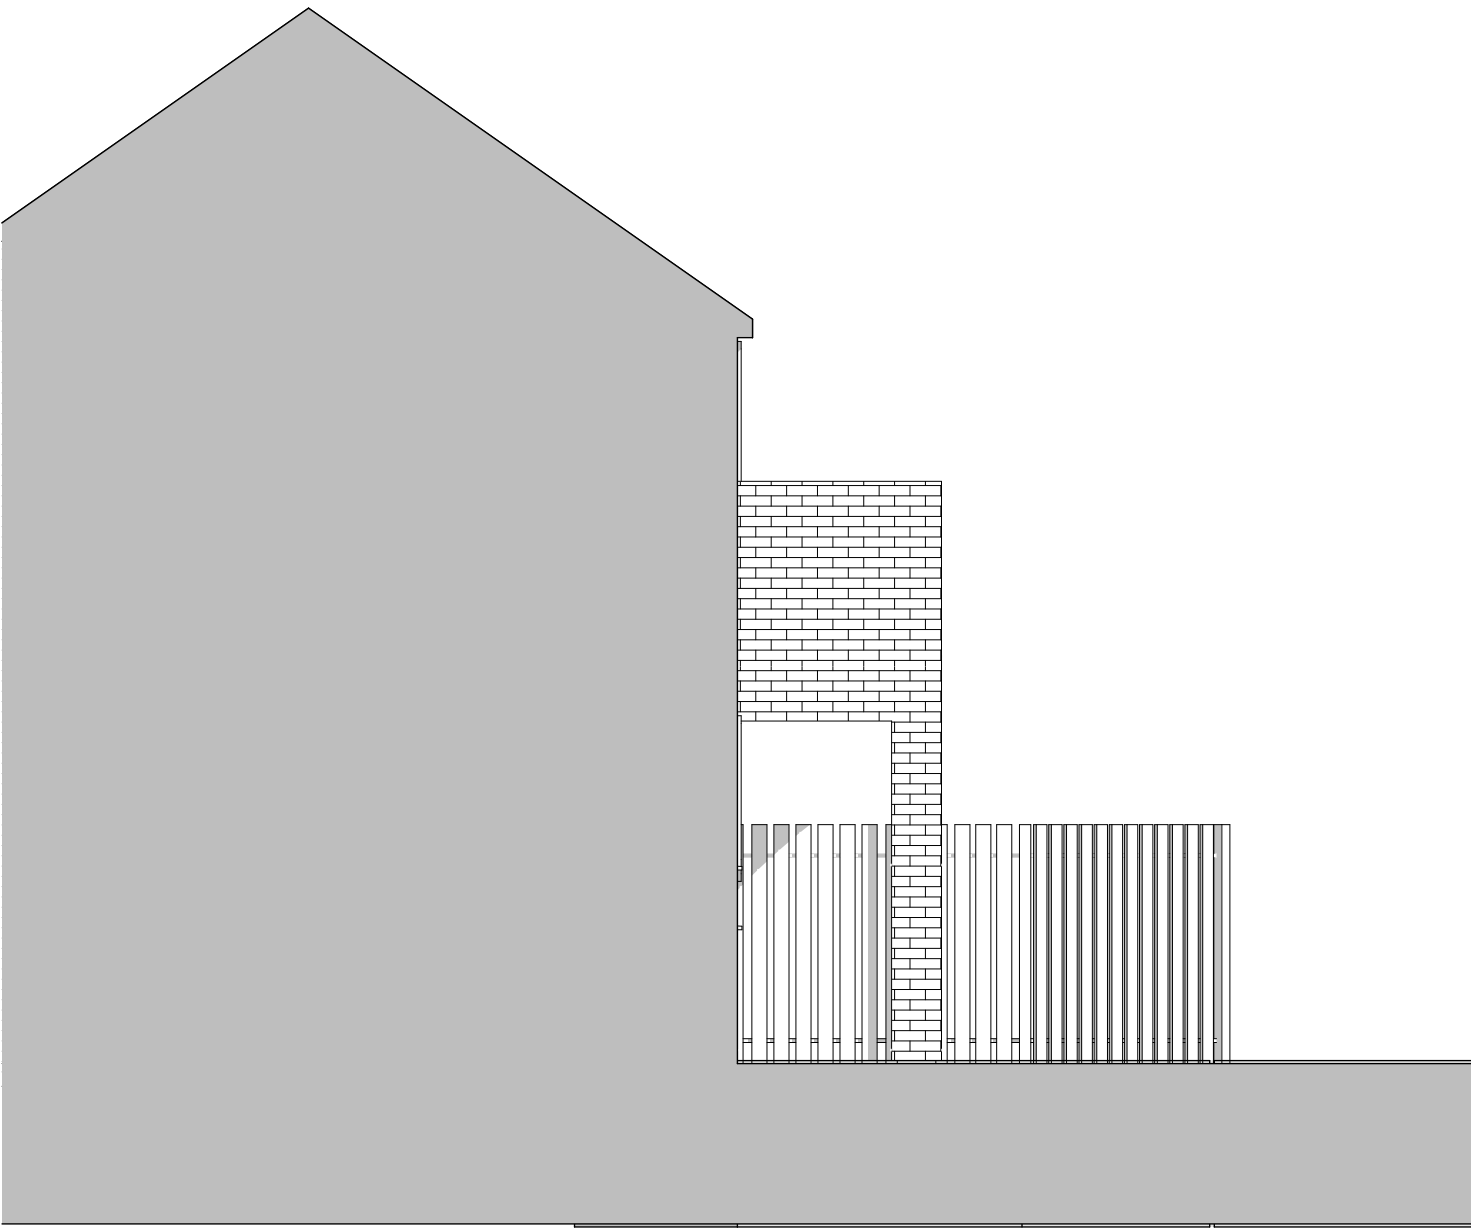

West 12 the strand Elevation 1:50

Existing

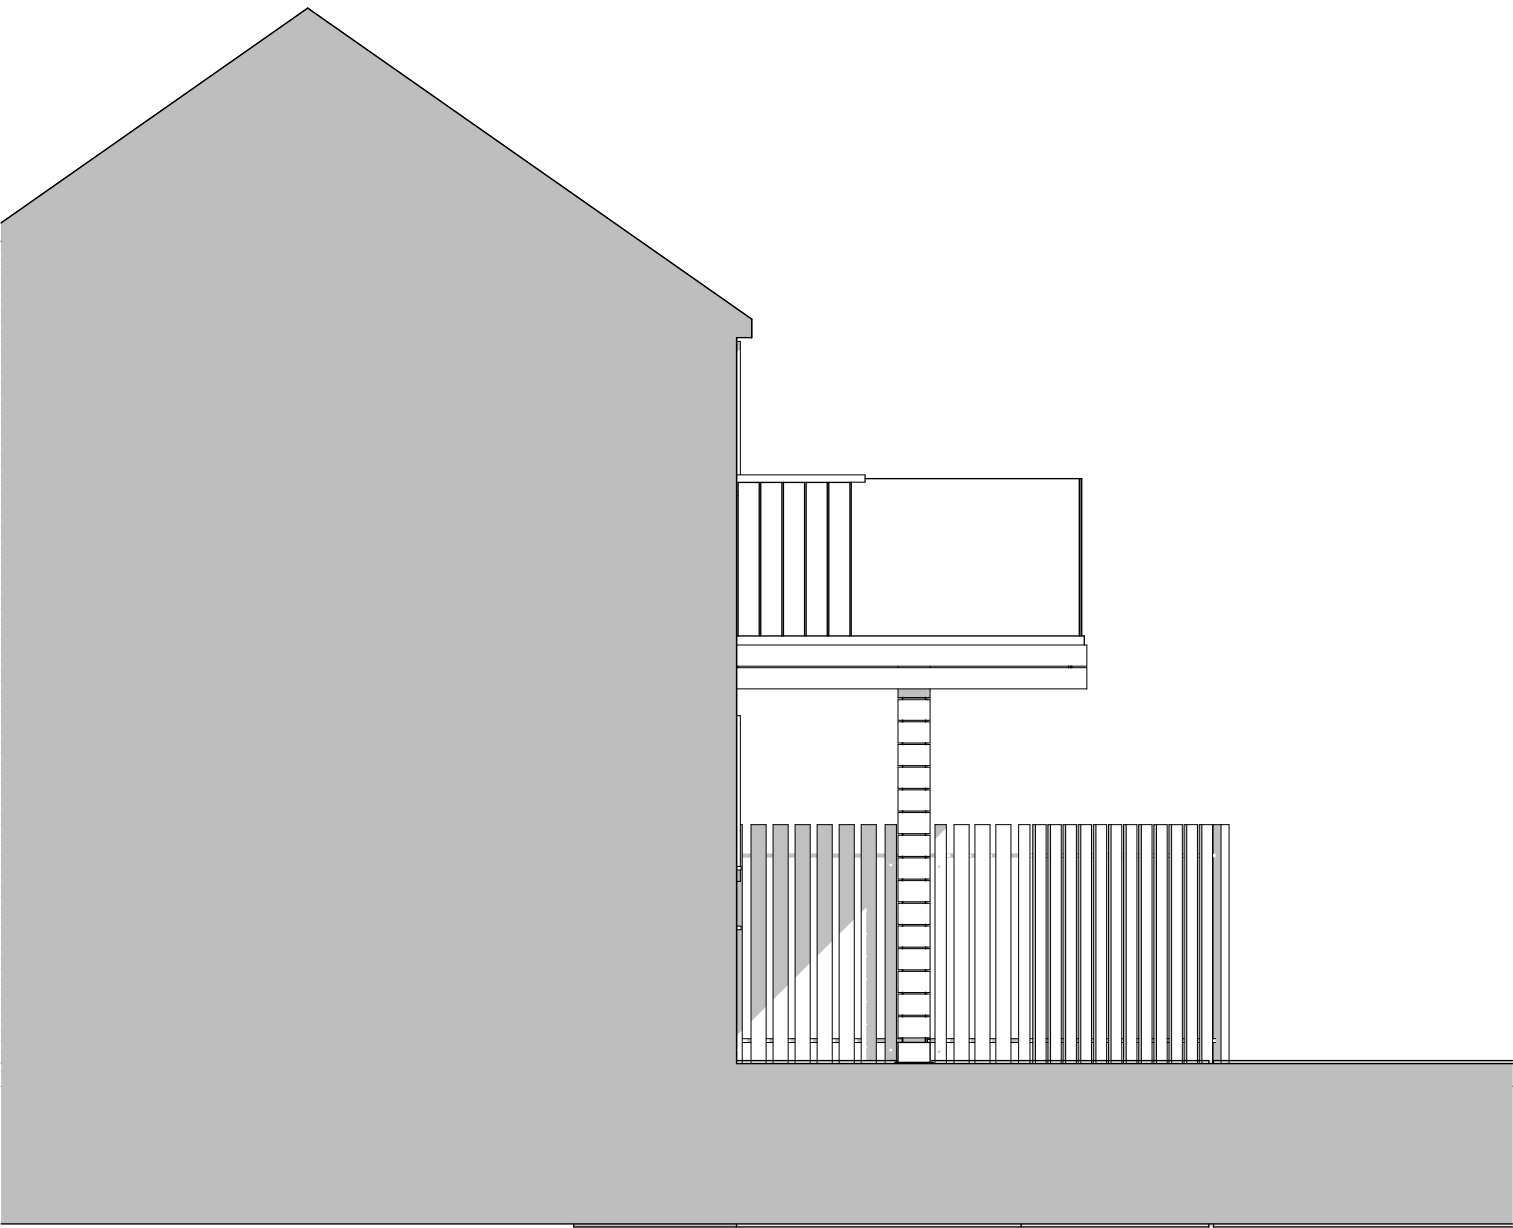

West 12 the strand Elevation (1) 1:50

Proposed

N

0

100mm @A3

revisions & notes:

project:

Balcony
12 The Strand
Hayling Island
Havant

drawing name:

Existing and Proposed
West Elevation
PLANNING

status:

date:

NOV 2021

scale:

1:50

drawn:

SAB

61 South Street, Havant, Hampshire PO9 1BZ
t: 023 9248 2494
e: design@pwp-architects.com

f: 023 9248 1152
w: www.pwp-architects.com

Project No. **5814**

drawing No. **1411** rev

Note: All dimensions to be checked on site by the contractor before fabrication and erection. Figured dimensions to be taken in preference to scaled dimensions. This drawing is the copyright of the architects and must not be reproduced or used without their express consent, except for the purposes of a planning application. Electronic issue of this drawing to be confirmed by paper hard copy only.