


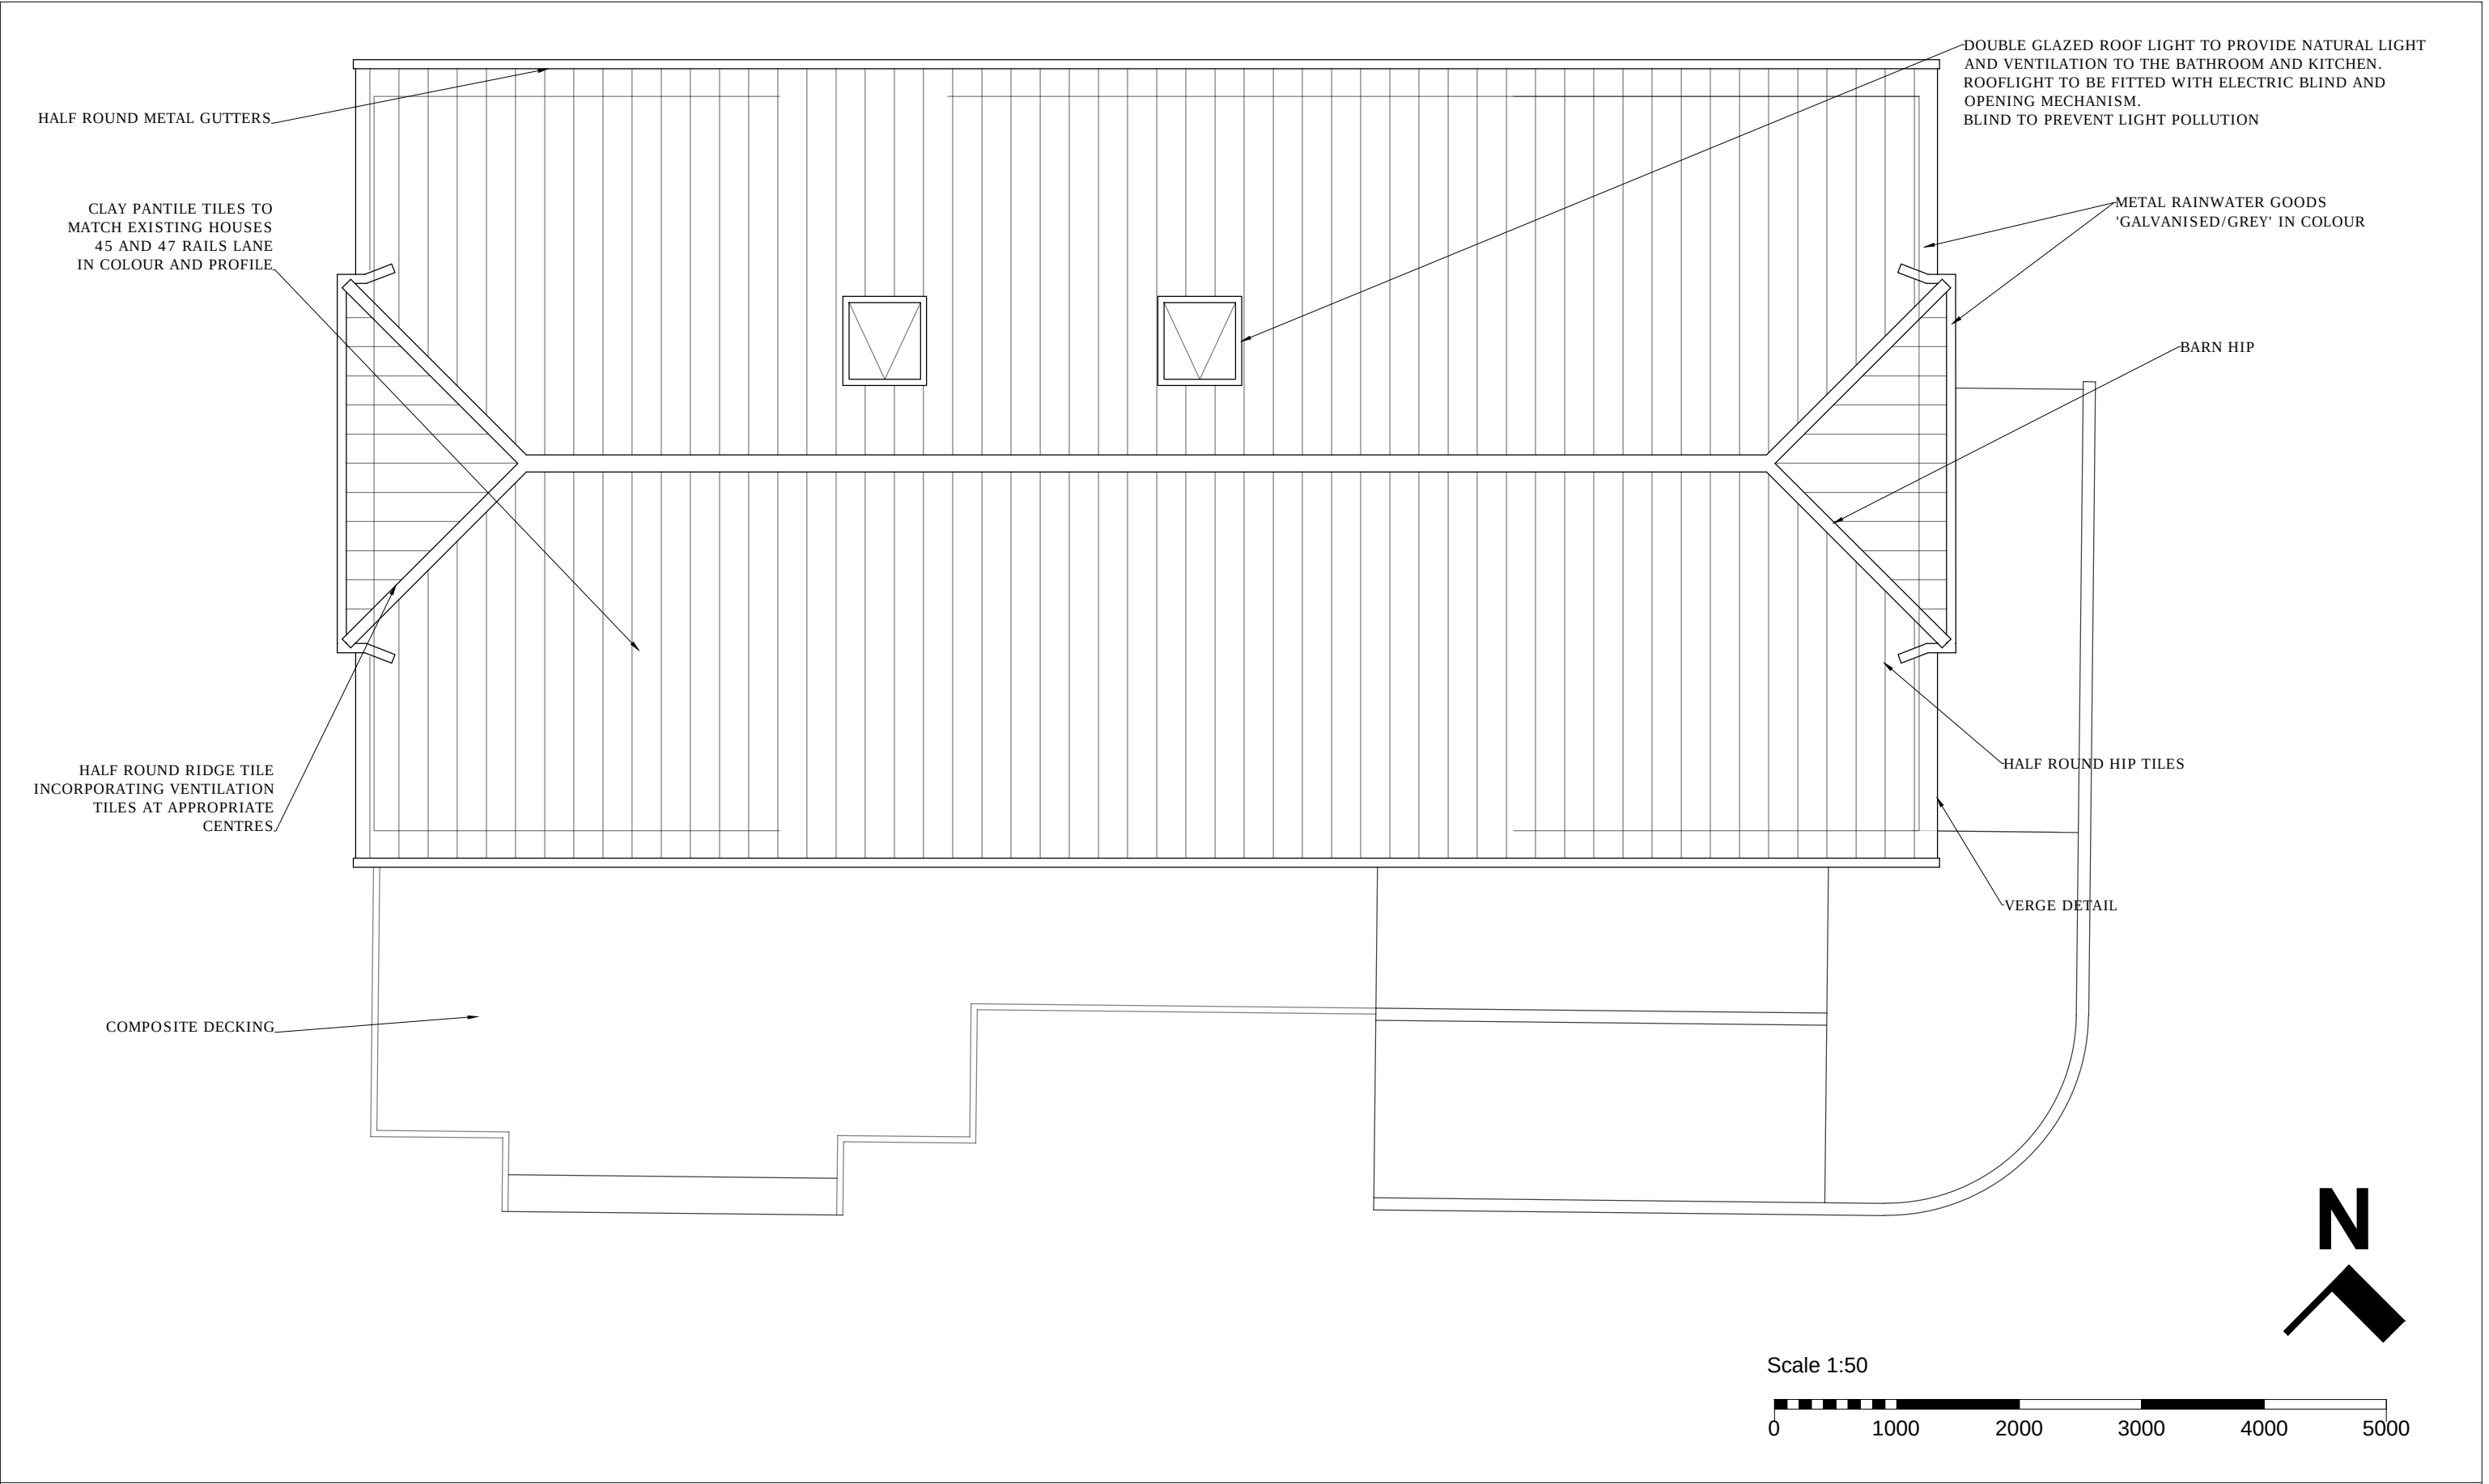

Ref.	Description	Date
-	REVISED PLANNING APPLICATION DRAWINGS FOR A REDUCED SIZE RAISED DWELLING	-

Hazel Butler Architects Hazel Butler DIPARCH ARB 24 Nightingale Close Rowlands Castle T:023 92413680				PROJECT		CLIENT			
				45 RAILS LAND, HAYLING ISLAND Erection of 1 no. 2 bedroom bungalow to the rear with access onto Rails Lane		MR B SYMMONDS			
				SHEET		Date	Project number	Scale (@ A3)	
CODE	STATUS	SUITABILITY DESCRIPTION	PURPOSE OF ISSUE	PROPOSED ROOF PLAN		09-02-2021	09-20	1 : 50	
			PLANNING APPLICATION			Drawn by	DRAWING NUMBER		REV
						hb	09-20-DR-A-103		A
						Checked by			
						HB			