
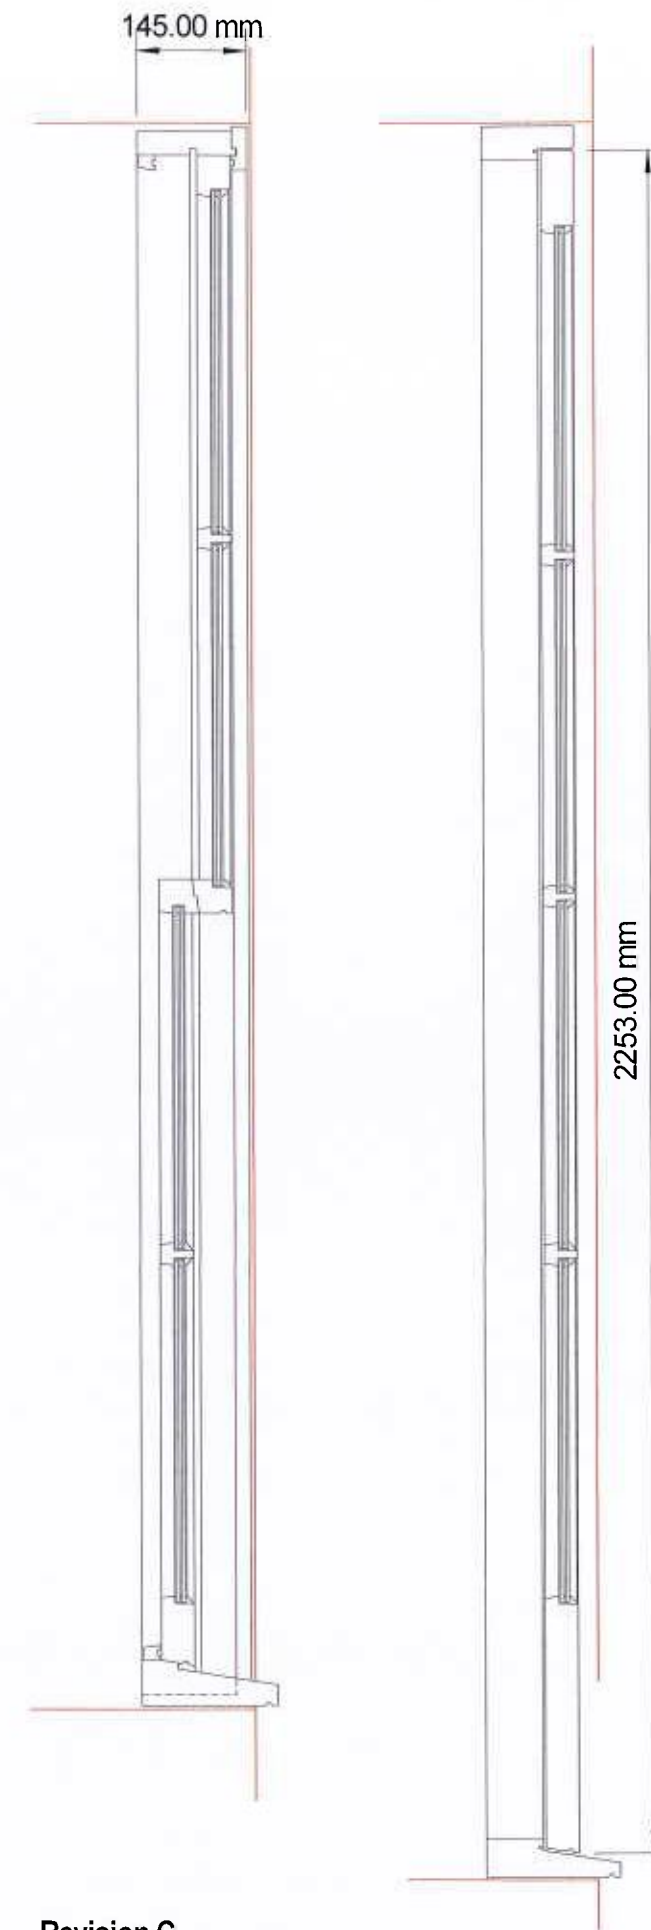


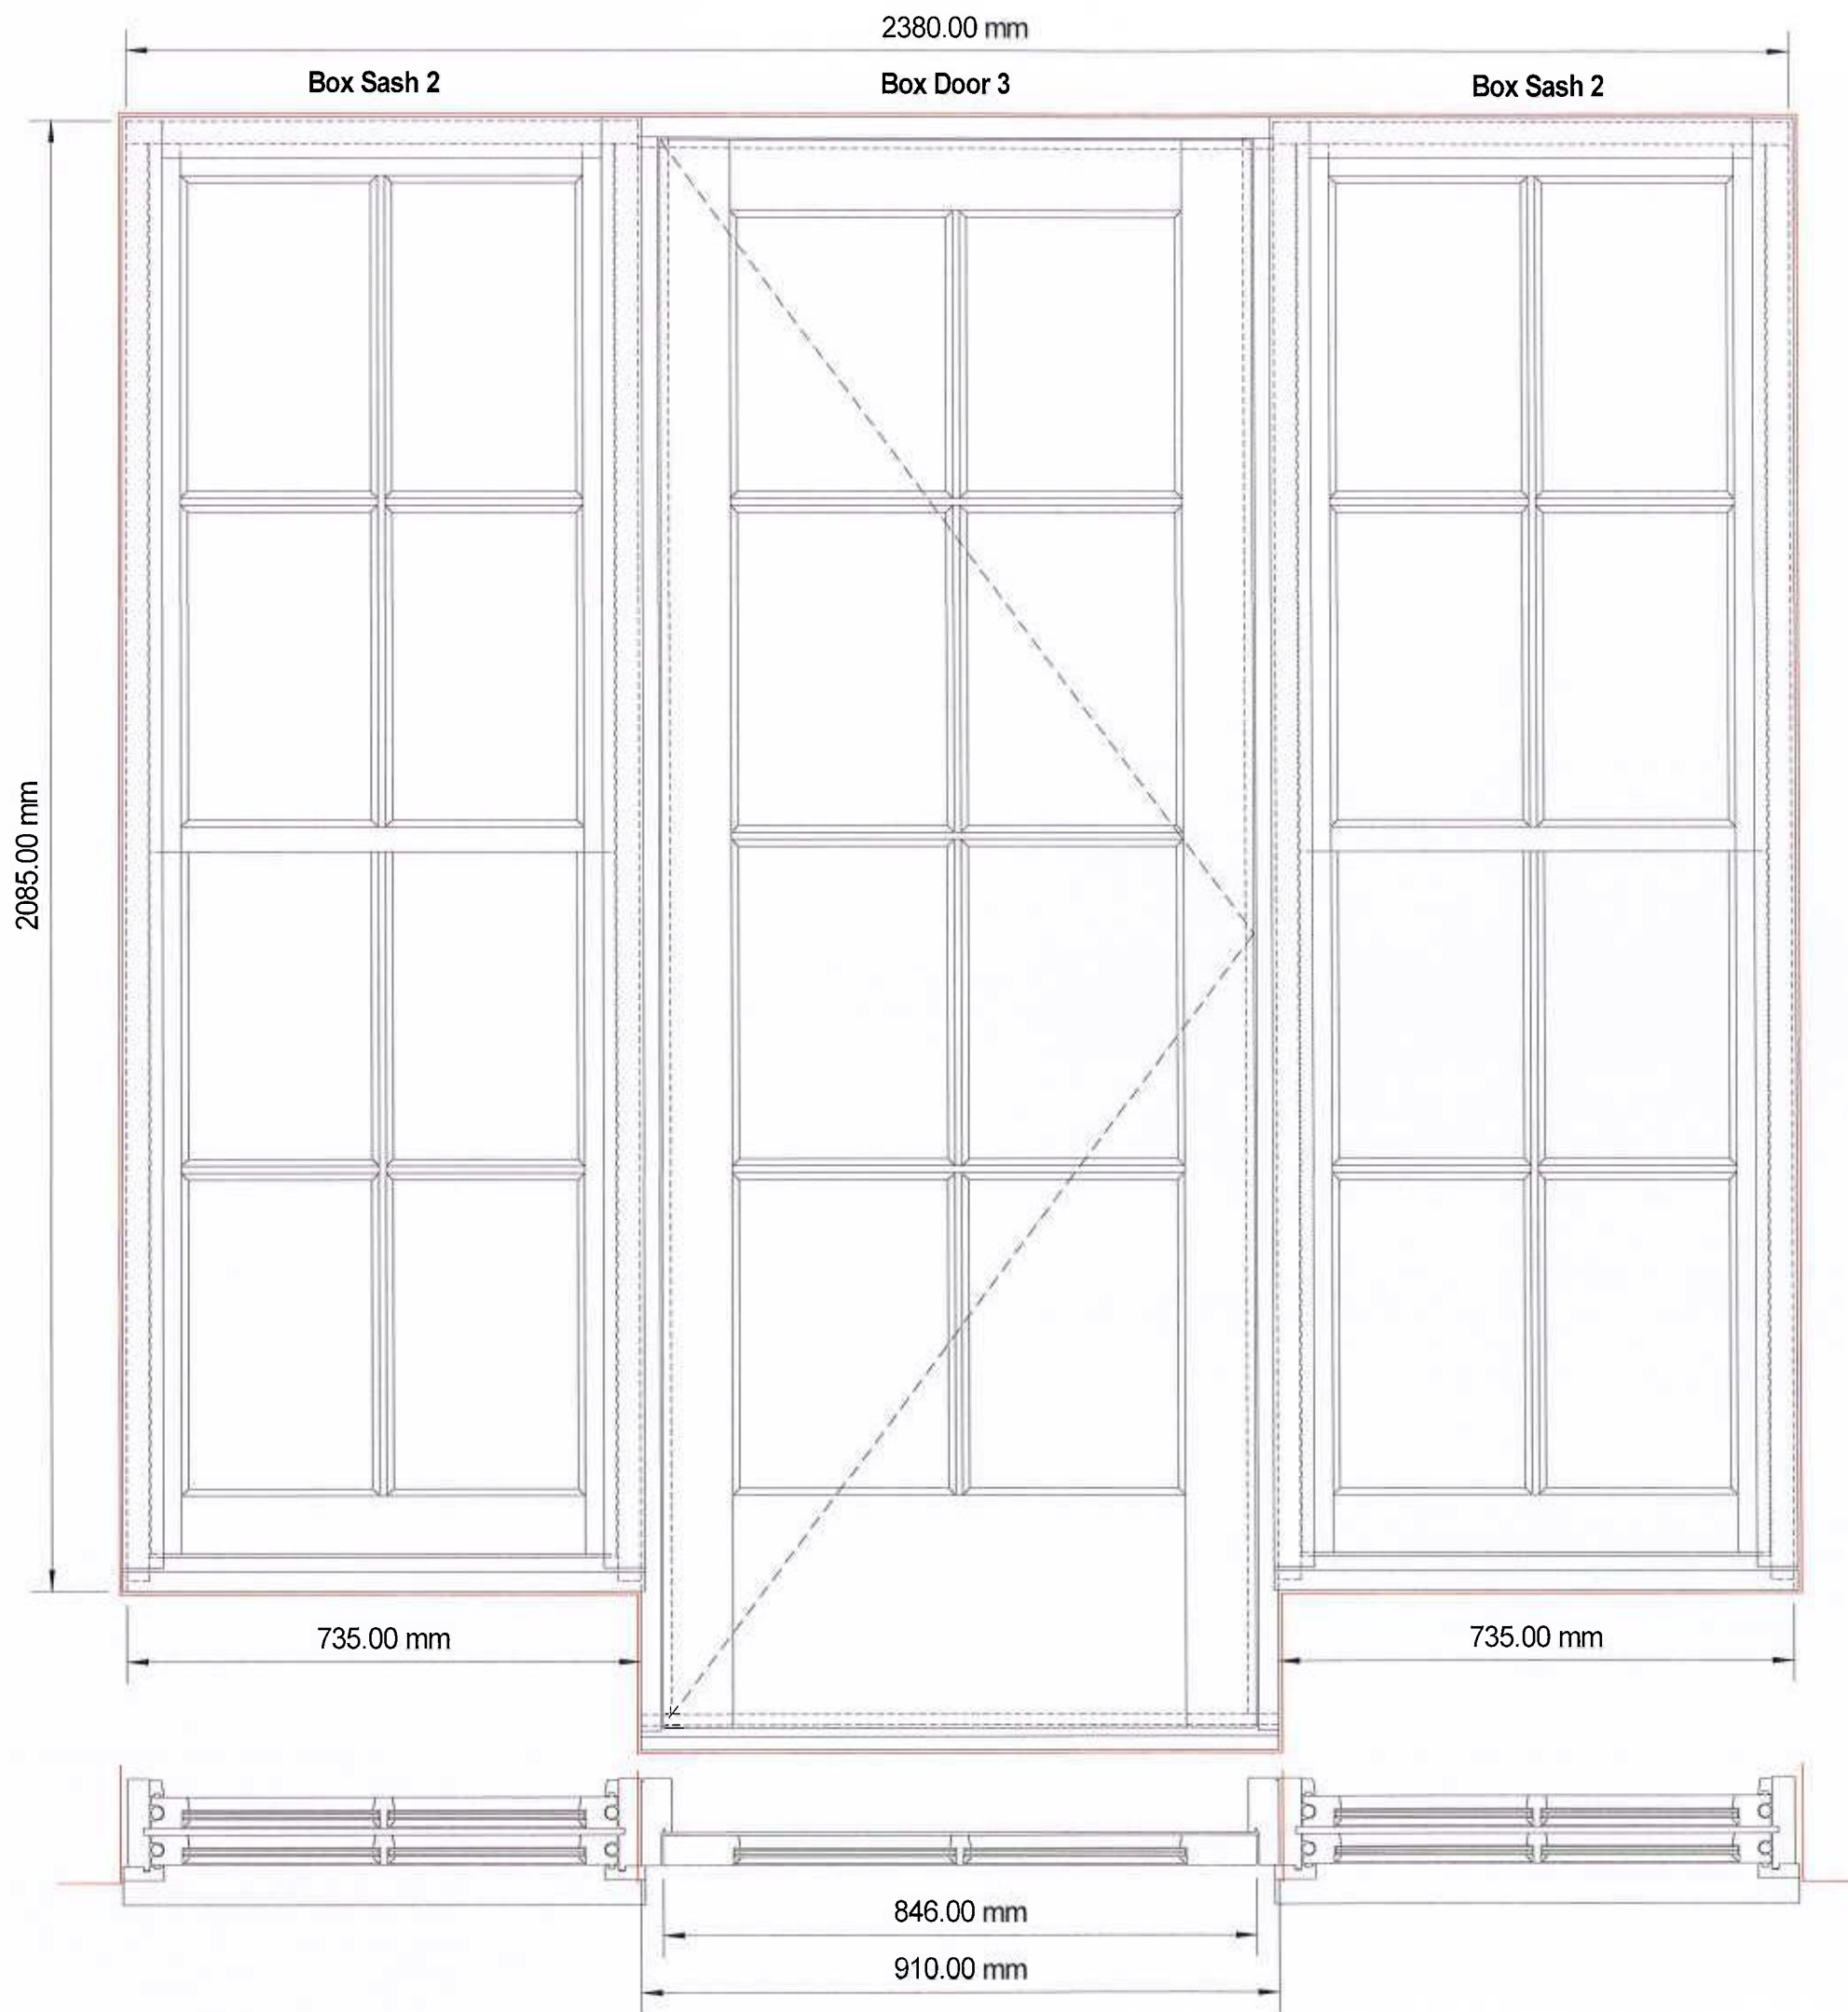

Revision C
All Glazing Bars 25mm Thick
Details As 2387-1-2 Rev C

**Box Sash 2 - Box Door 3
East Elevation**

Jacobs Joinery Ltd 10 Downley Road Havant Hampshire PO9 2NJ Tel:- 023 9245 7110/7111 Fax:- 023 9247 6722	
Client: Jacobs Construction	
Location:- Langstone Conservative Club Denvilles House 33 Emisworth Road Havant PO9 2SN	
Title:- Windows Box Sash 2 - Box Door 3 East Elevation	
Scale:- 1 : 10 @ A3	
Date:- 14th August 2015	Drawn By:- S.B.
Dwg No:- 2387/1/3	Rev:- C 15/08/2016