



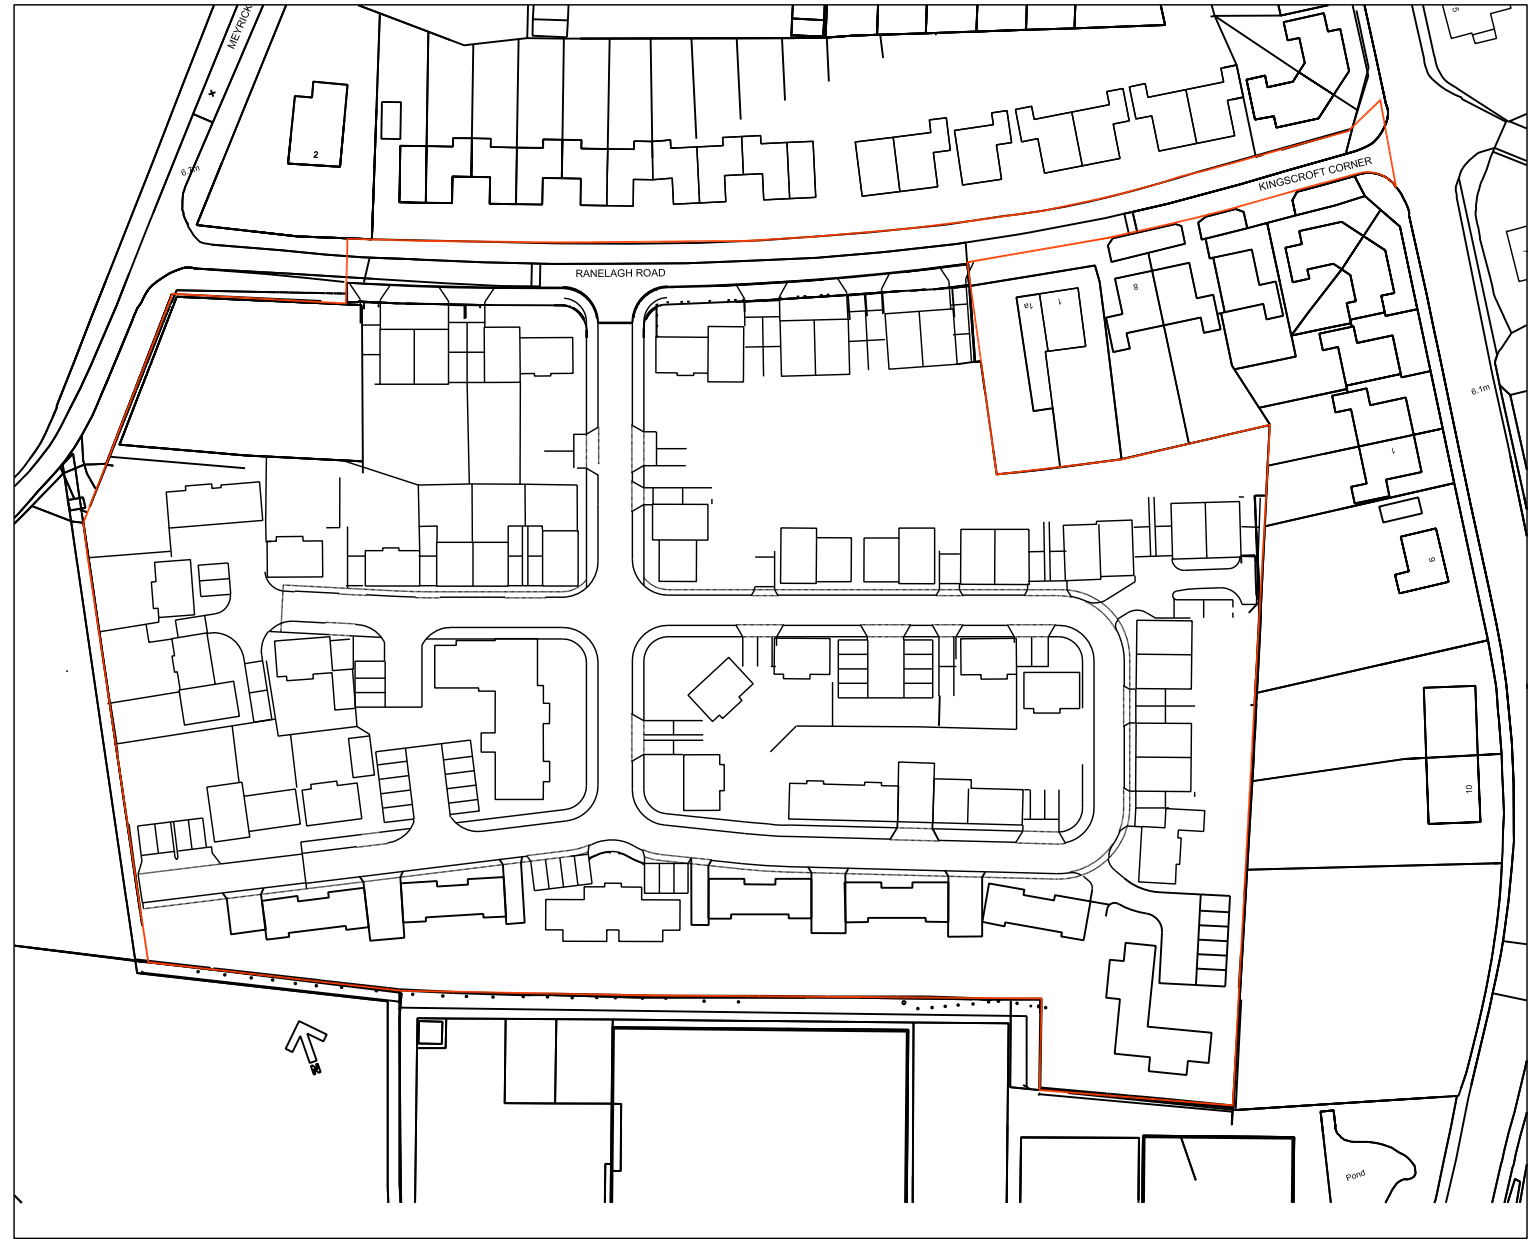

Location Plan 1:1250



- Existing Trees
- Proposed Indicative Trees  
(Refer to Soft Landscape Drawing to confirmed positions)
- Existing Hedge
- Proposed Hedge  
(Refer to Soft Landscape Drawing to confirmed position)

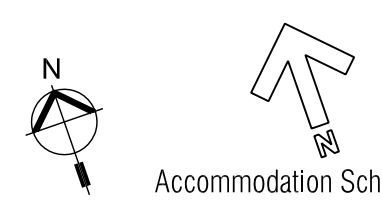


Accommodation Schedule:  
1 No. 3 Bed Houses (105sqm - Type E)  
1 No. 4 Bed Houses (101sqm - Type G)  
1 No. 4 Bed Houses (120sqm - Type H)  
Note: 6th & 8th storeys to be provided within rear gardens

Site Plan 1:500

| Rev       | Date | Description               | By | PM |
|-----------|------|---------------------------|----|----|
| A         | --   | Boundary shown for plot 3 | -- | -- |
| REVISIONS |      |                           |    |    |

NOTE:  
This layout is based on a brief provided by Foreman Homes and is shown on an Ordinance Survey enlargement and the position, size and disposition of the units are approximate. Final layout will be determined following a detailed survey by others, and is subject to planning, highways and statutory authorities consent.

Planning

 

CLIENT

Scale @ A1: 1:500 & 1:1250  
Date: © Oct15

Drawn by: HJE  
Checked by:

TITLE  
Site Plan-Section 73 - Ranelagh Road  
Havant  
Proposed Site Plan &  
Location Plan (Approved Context)

Drawing No:  
14.071B.01

Revised:  
A

FURZEHALL FARM, WICKHAM ROAD  
FAREHAM, HAMPSHIRE, PO16 7JH  
T: 01329 283 225  
F: 01329 237 004  
E: EMAIL@HGP-ARCHITECTS.CO.UK  
W: WWW.HGP-ARCHITECTS.CO.UK

HGP Architects Ltd.  
Copyright Reserved.  
Check dims. on site.