



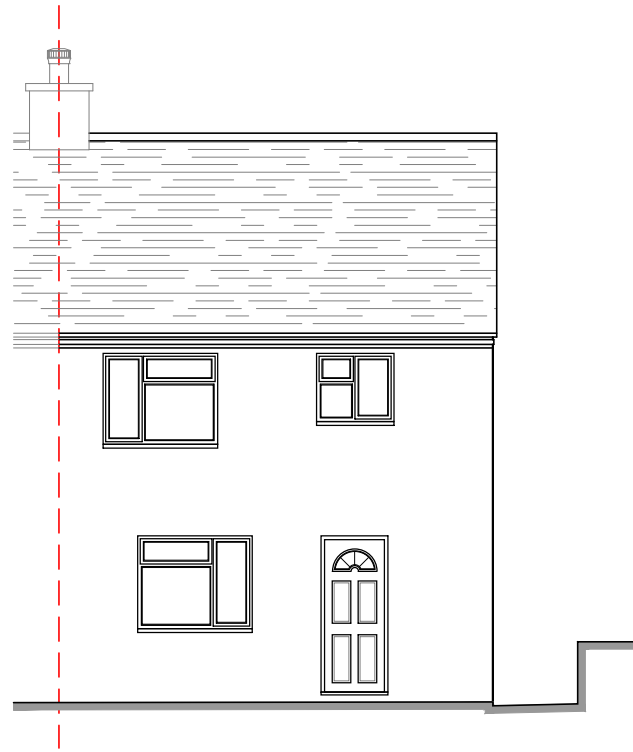


EXISTING FRONT ELEVATION




EXISTING SIDE ELEVATION

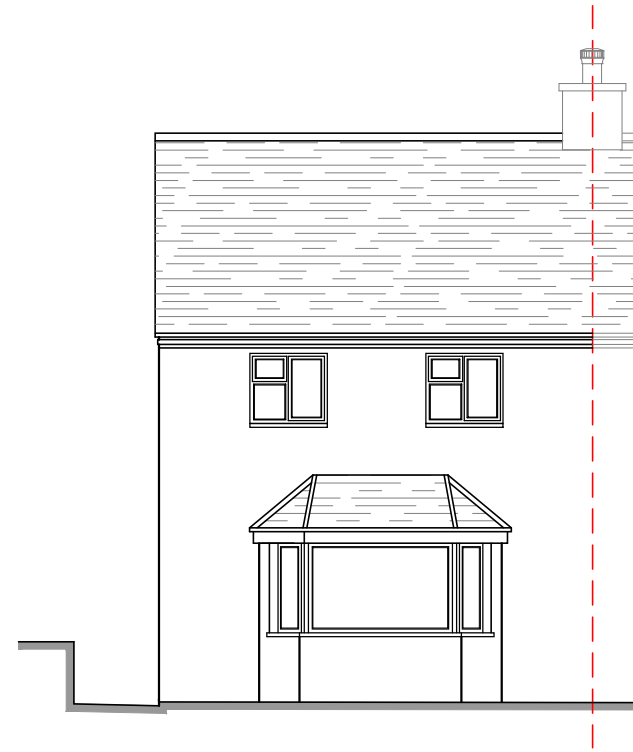


EXISTING REAR ELEVATION

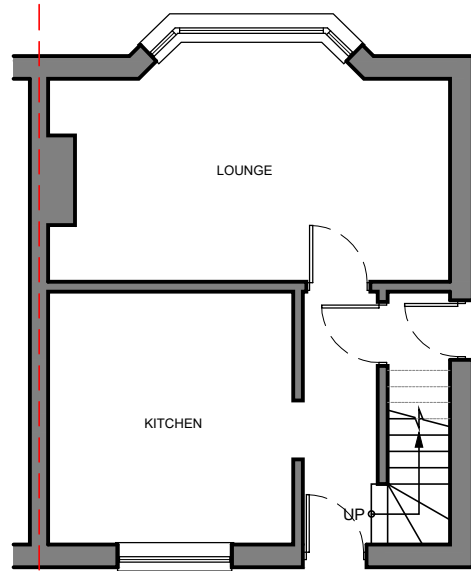

EXISTING GROUND FLOOR PLAN

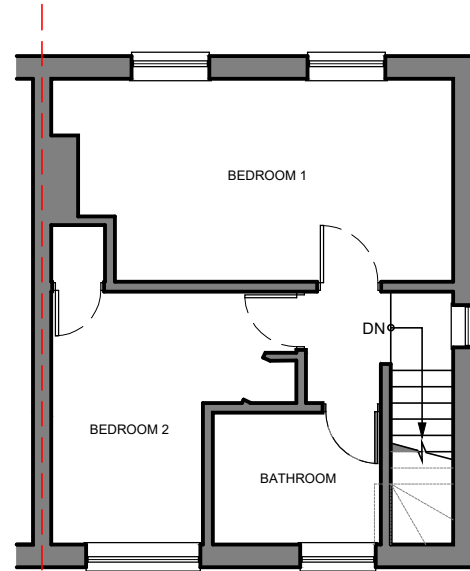

EXISTING FIRST FLOOR PLAN

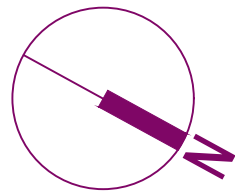

SCALE 1:100

REV.	DATE	DESCRIPTION
PREFIXES TO DRAWING NUMBERS INDICATE THE FOLLOWING P= PRELIMINARY W= WORKING AB= AS BUILT		
DO NOT SCALE/BUILD OFF THESE DRAWINGS. USE WRITTEN DIMENSIONS ONLY. ALL DIMENSIONS TO BE CHECKED ON SITE PRIOR TO COMMENCEMENT OF WORK.		

Existing Drawings

DRAWING STATUS: PLANNING ISSUE

23 Winterslow Drive
Havant
Hampshire

DATE: Aug 21	SCALE @ AS: 1:100	REVISION
JOB NO. P 2153	DRAWING NO. 03	

