





Proposed site plan - highlighting visibility splays  
scale 1:250

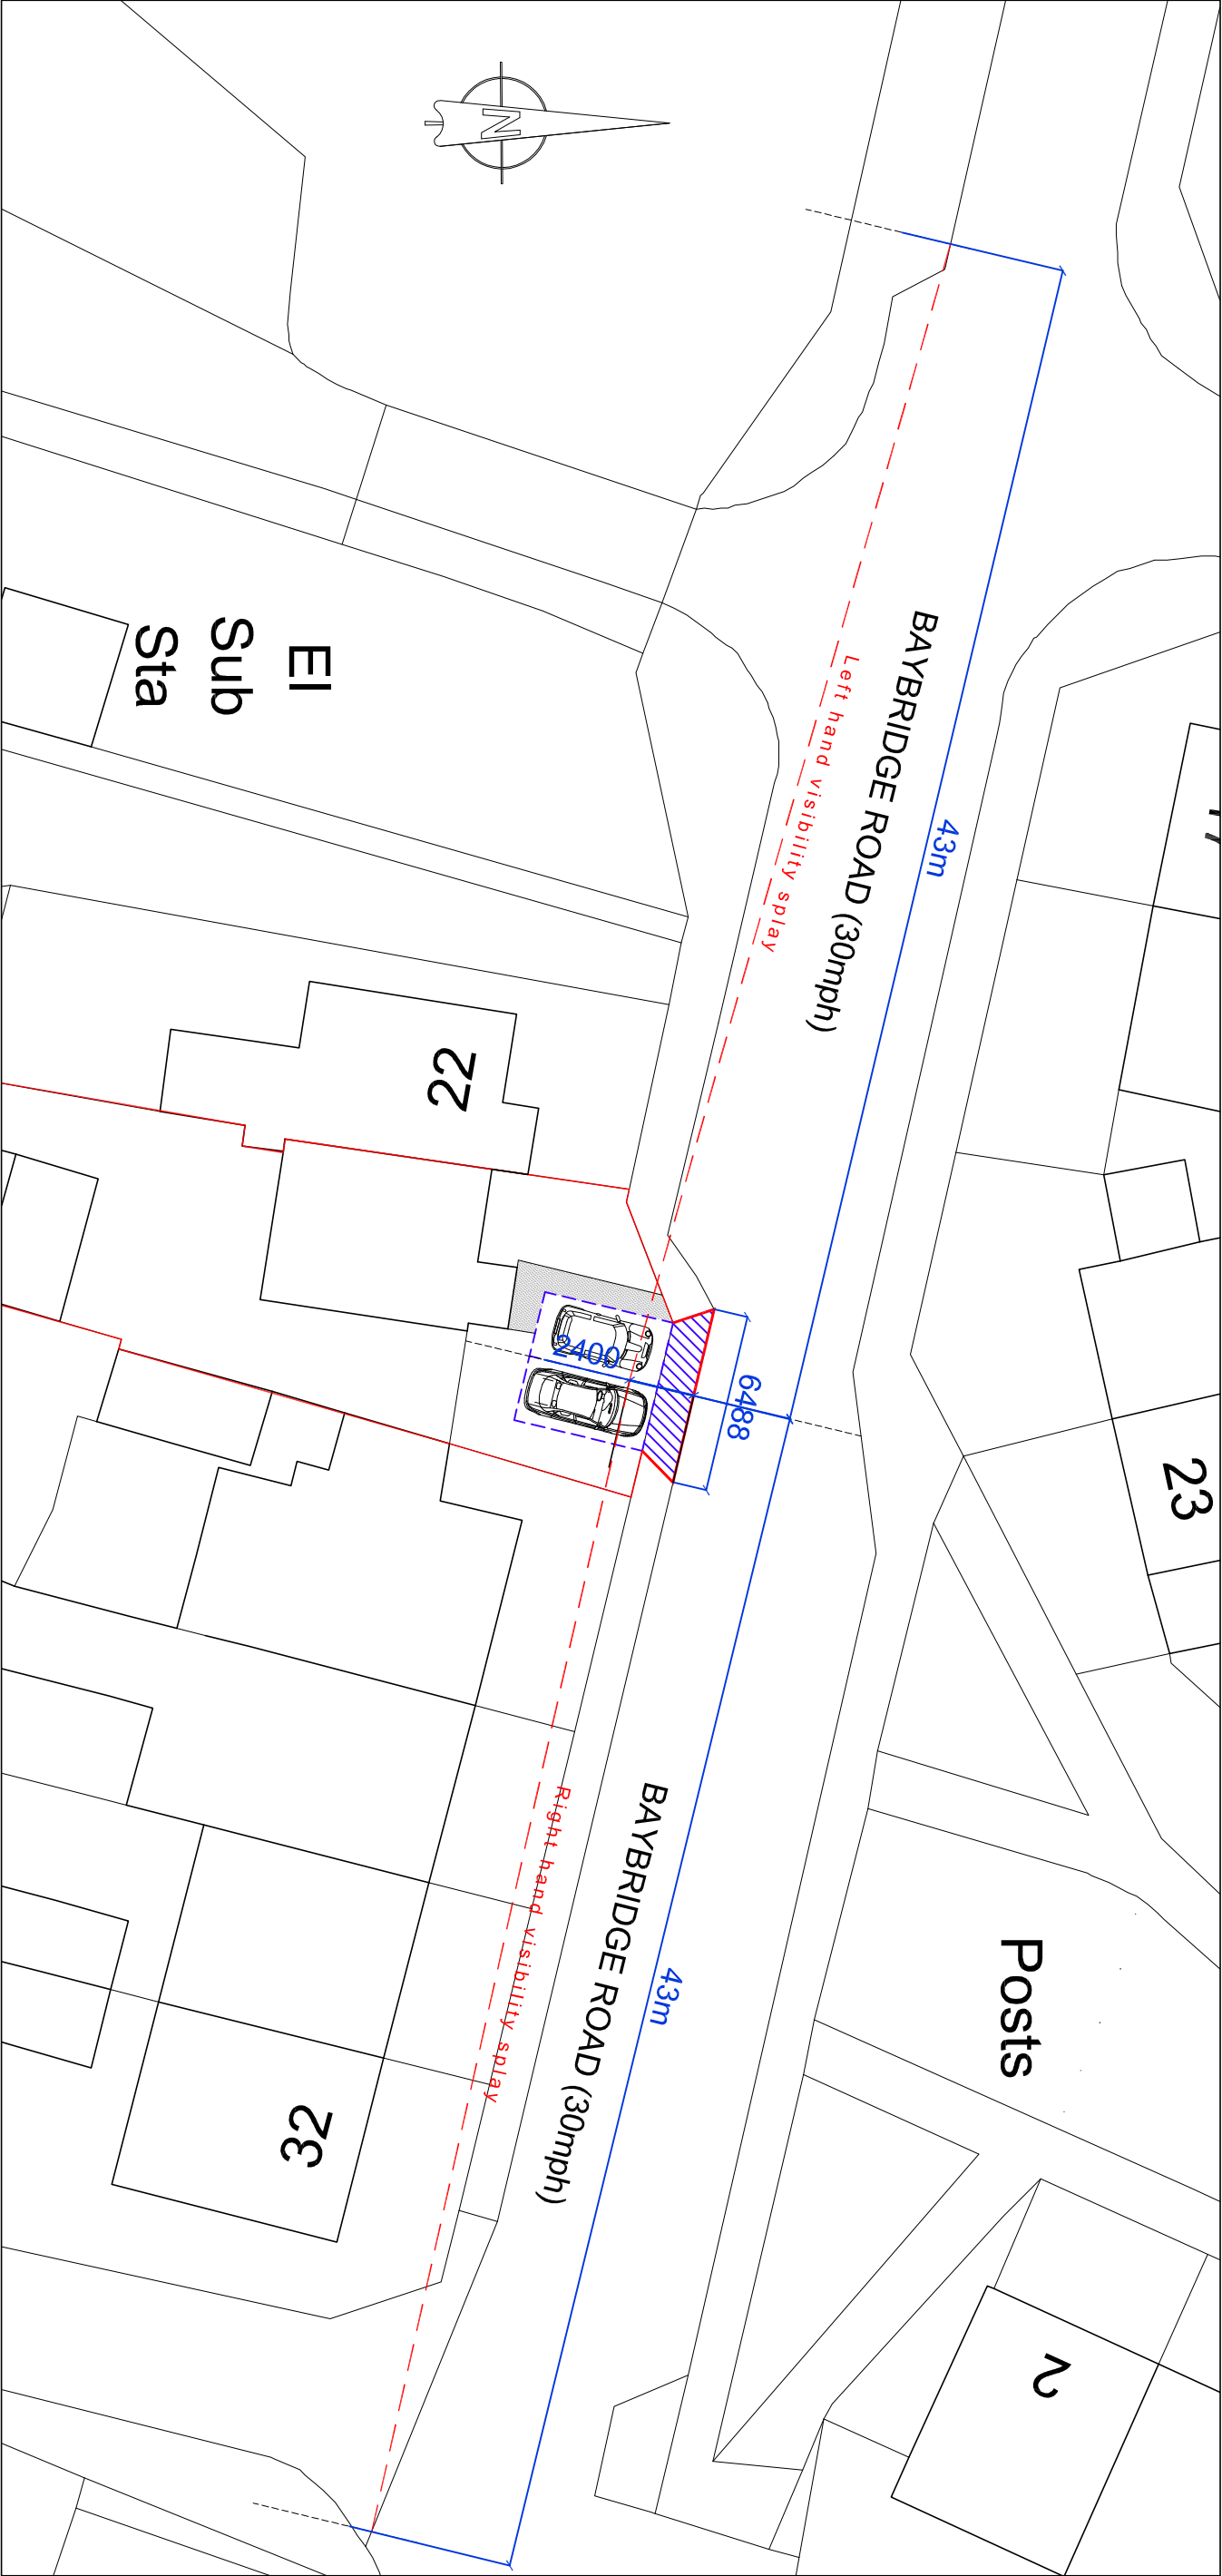

|                                                                                        |                                                              |                              |                            |                                                  |
|----------------------------------------------------------------------------------------|--------------------------------------------------------------|------------------------------|----------------------------|--------------------------------------------------|
| For<br><b>MS J ANTONY</b>                                                              | Title<br><b>SITE PLAN HIGHLIGHTING<br/>VISIBILITY SPLAYS</b> |                              |                            | Office Tel:<br><b>01243 933732</b>               |
| Project<br><b>PROPOSED DROP KERB<br/>AT 24 BAYBRIDGE ROAD,<br/>HAVANT,<br/>PO9 5PG</b> | Date<br><b>JUNE 2021</b>                                     | Drawn<br><b>JB</b>           | Scale<br><b>1:250 @ A3</b> | Email:<br><b>admin@jb-architecturedesign.com</b> |
|                                                                                        | Job Number<br><b>PL-21</b>                                   | Drawing Number<br><b>-02</b> | Checked<br><b>-</b>        | Web:<br><b>www.jb-architecturedesign.com</b>     |
|                                                                                        |                                                              | Revision                     |                            |                                                  |

 