



scale 1:100




Do not scale this drawing except for planning application purposes
All dimensions must be verified on site prior to construction
This drawing is copyright of Cover Storey Architects LLP

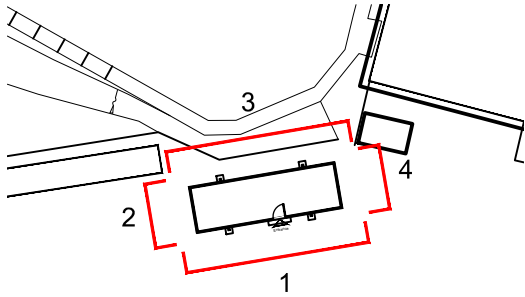


key plan 1:500

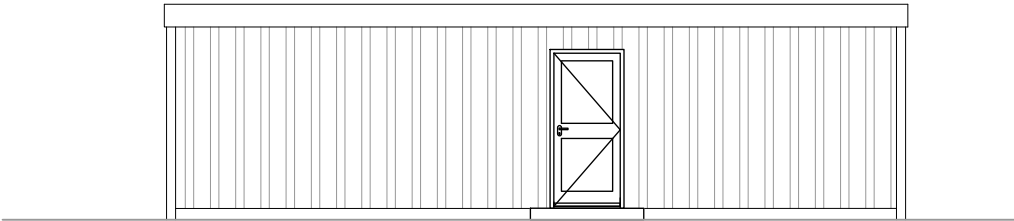


1 - proposed south elevation 1:100

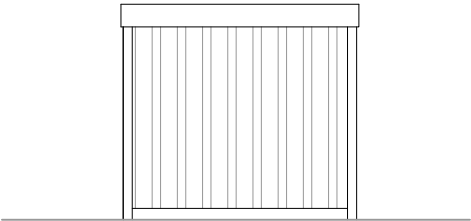

2 - proposed west elevation 1:100

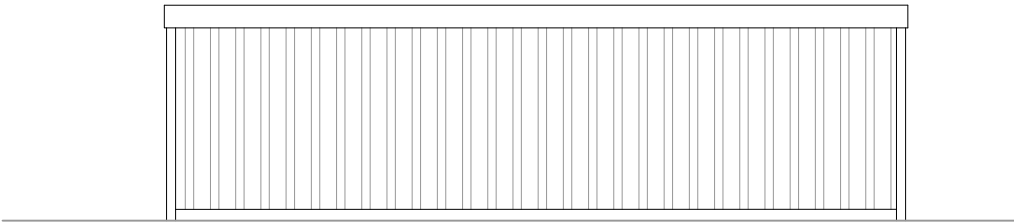

3 - proposed north elevation 1:100

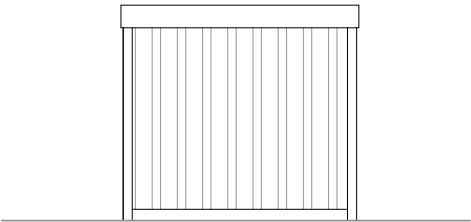

4 - proposed east elevation 1:100

-	Issued to Planning	SW	DS	08.09.21
REV	DESCRIPTION	BY	CHK	DATE
Cover Storey A r c h i t e c t s Cover Storey Architects LLP The Studio, 18 St Georges Avenue, Havant PO9 2RX Tel. 02392 006266 info@coverstorey.co.uk www.coverstorey.co.uk				

Project name:	Drawing name:	Scale @ A3	Drawn / Checked:	Date:	Status:	Project no:	Drawing no:	Revision:
Temporary Office & Community Unit Relocation	Proposed Elevations - Unit D	1:100	SW / DS	SEP 21	PLANNING	21004	V05-210	-