
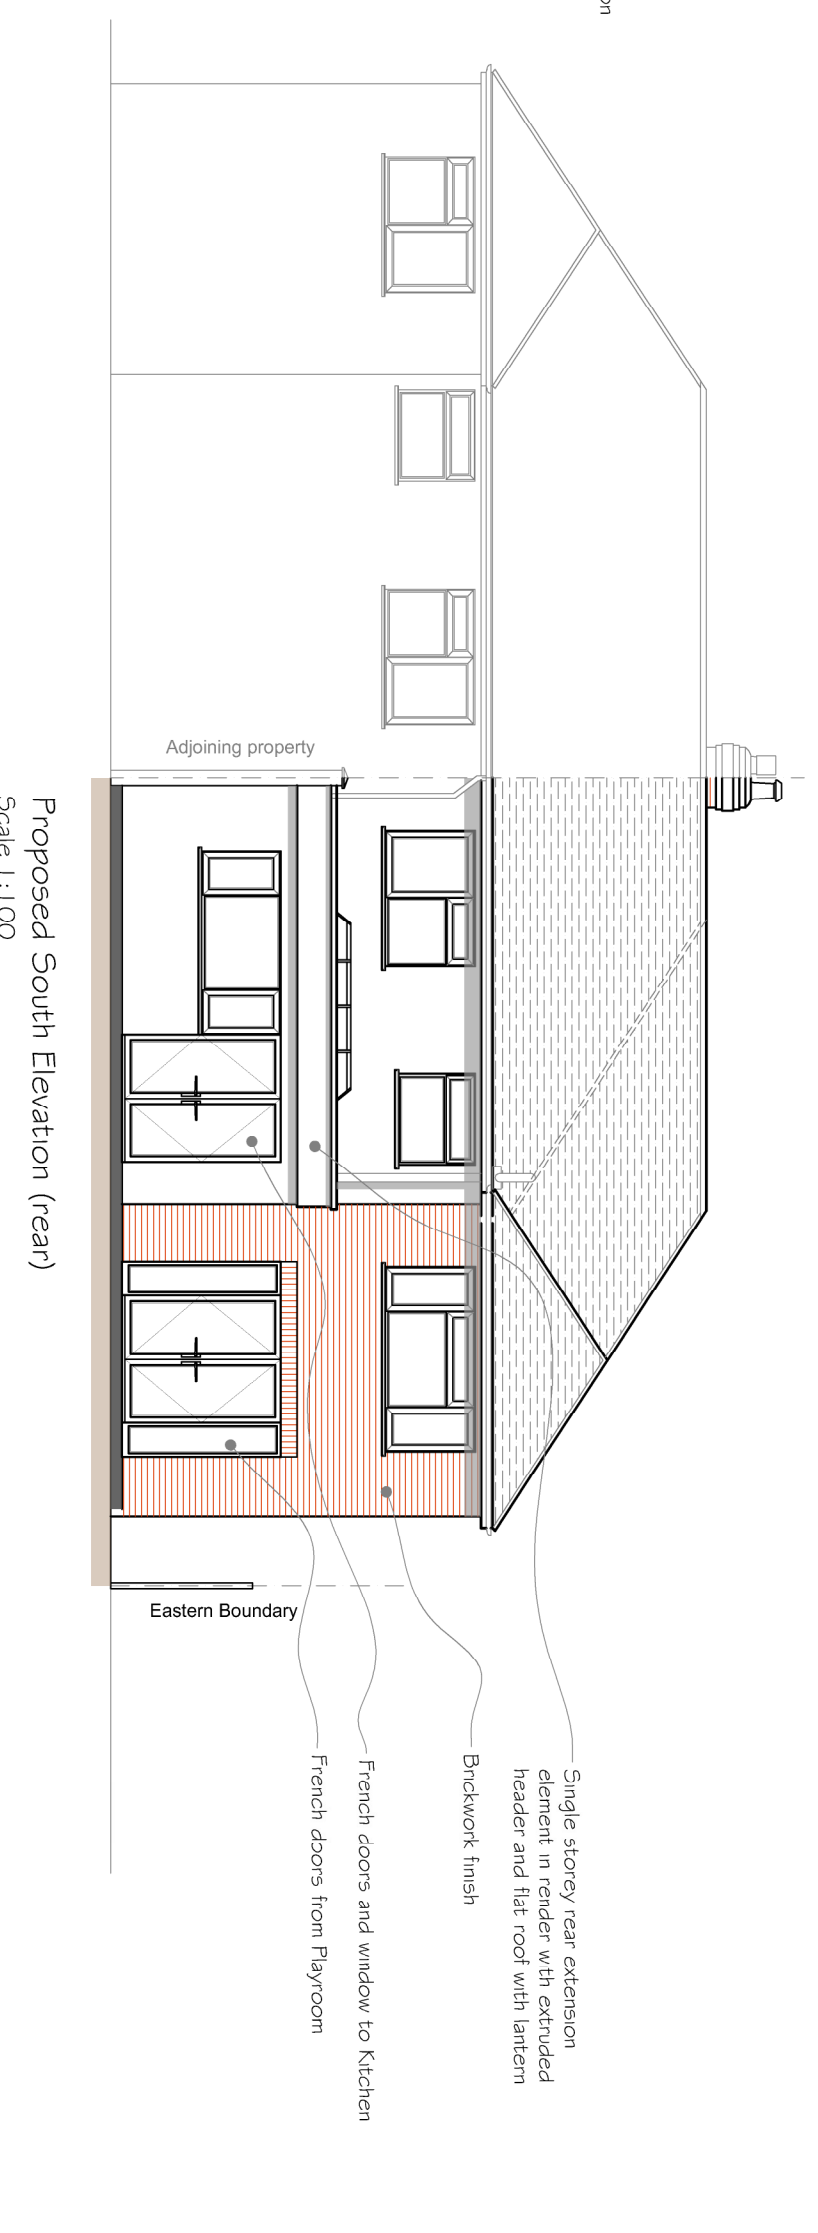
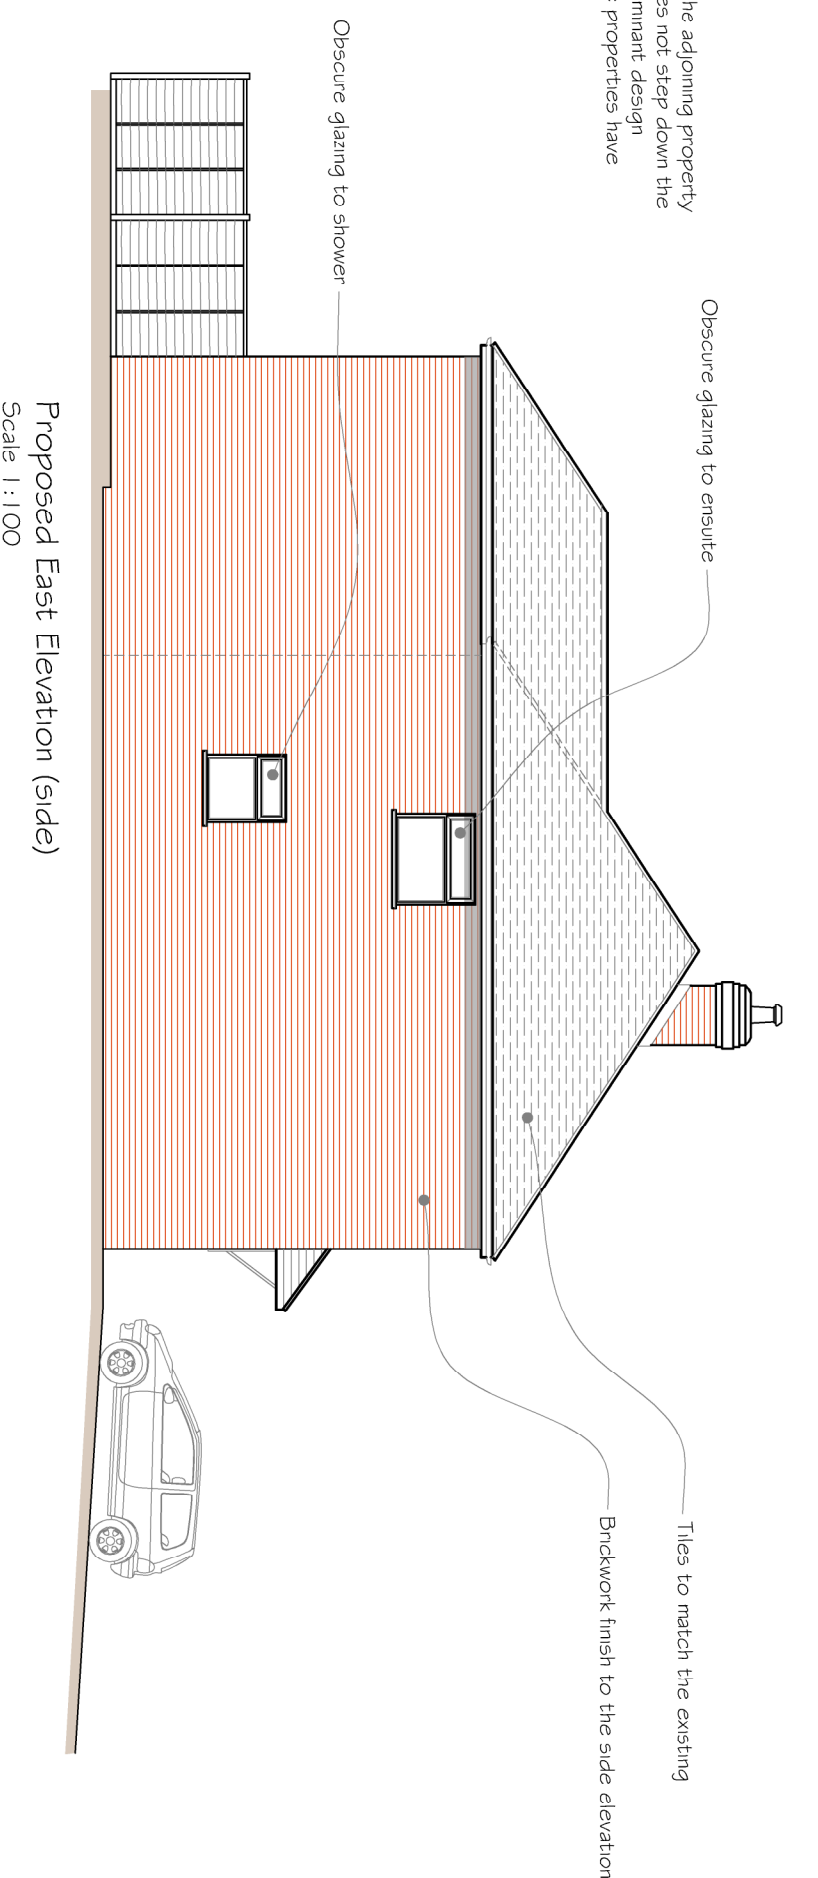
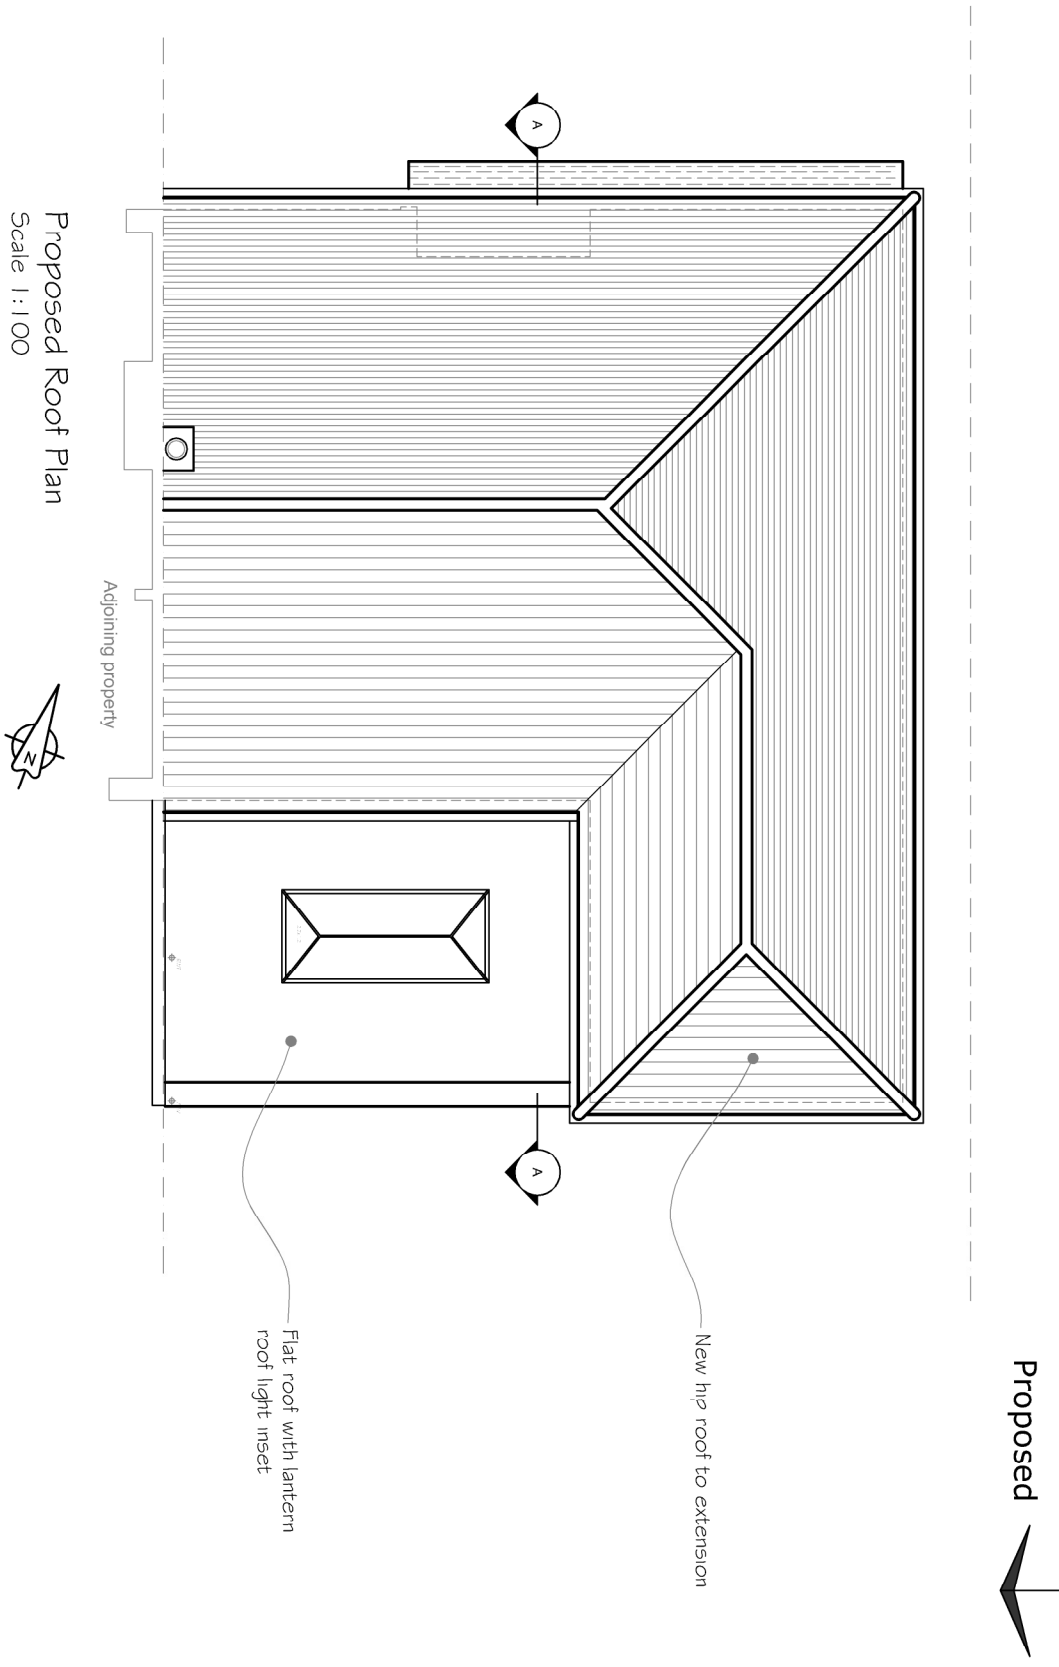
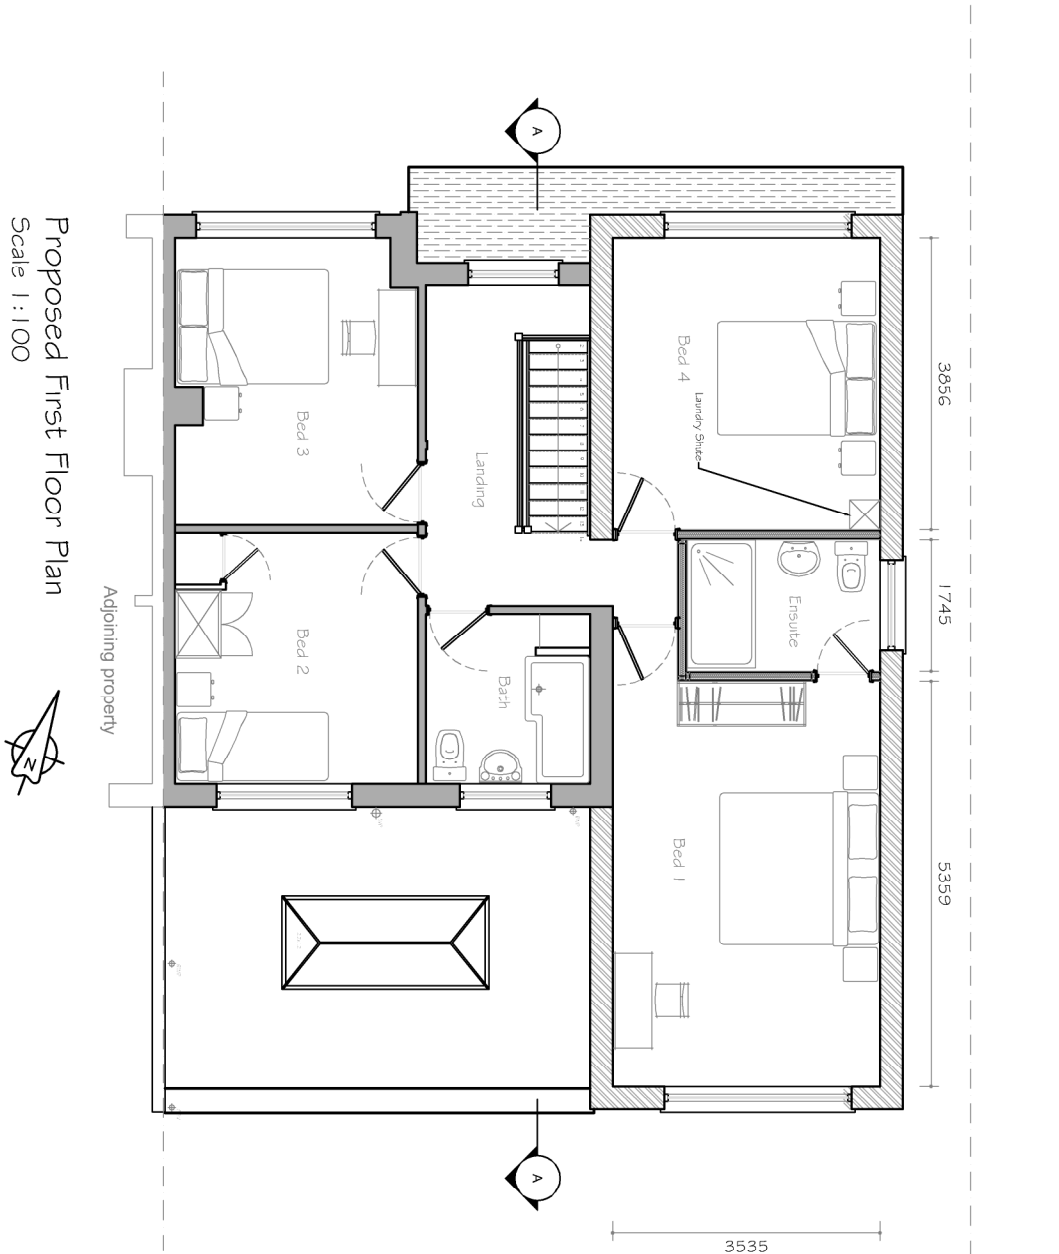
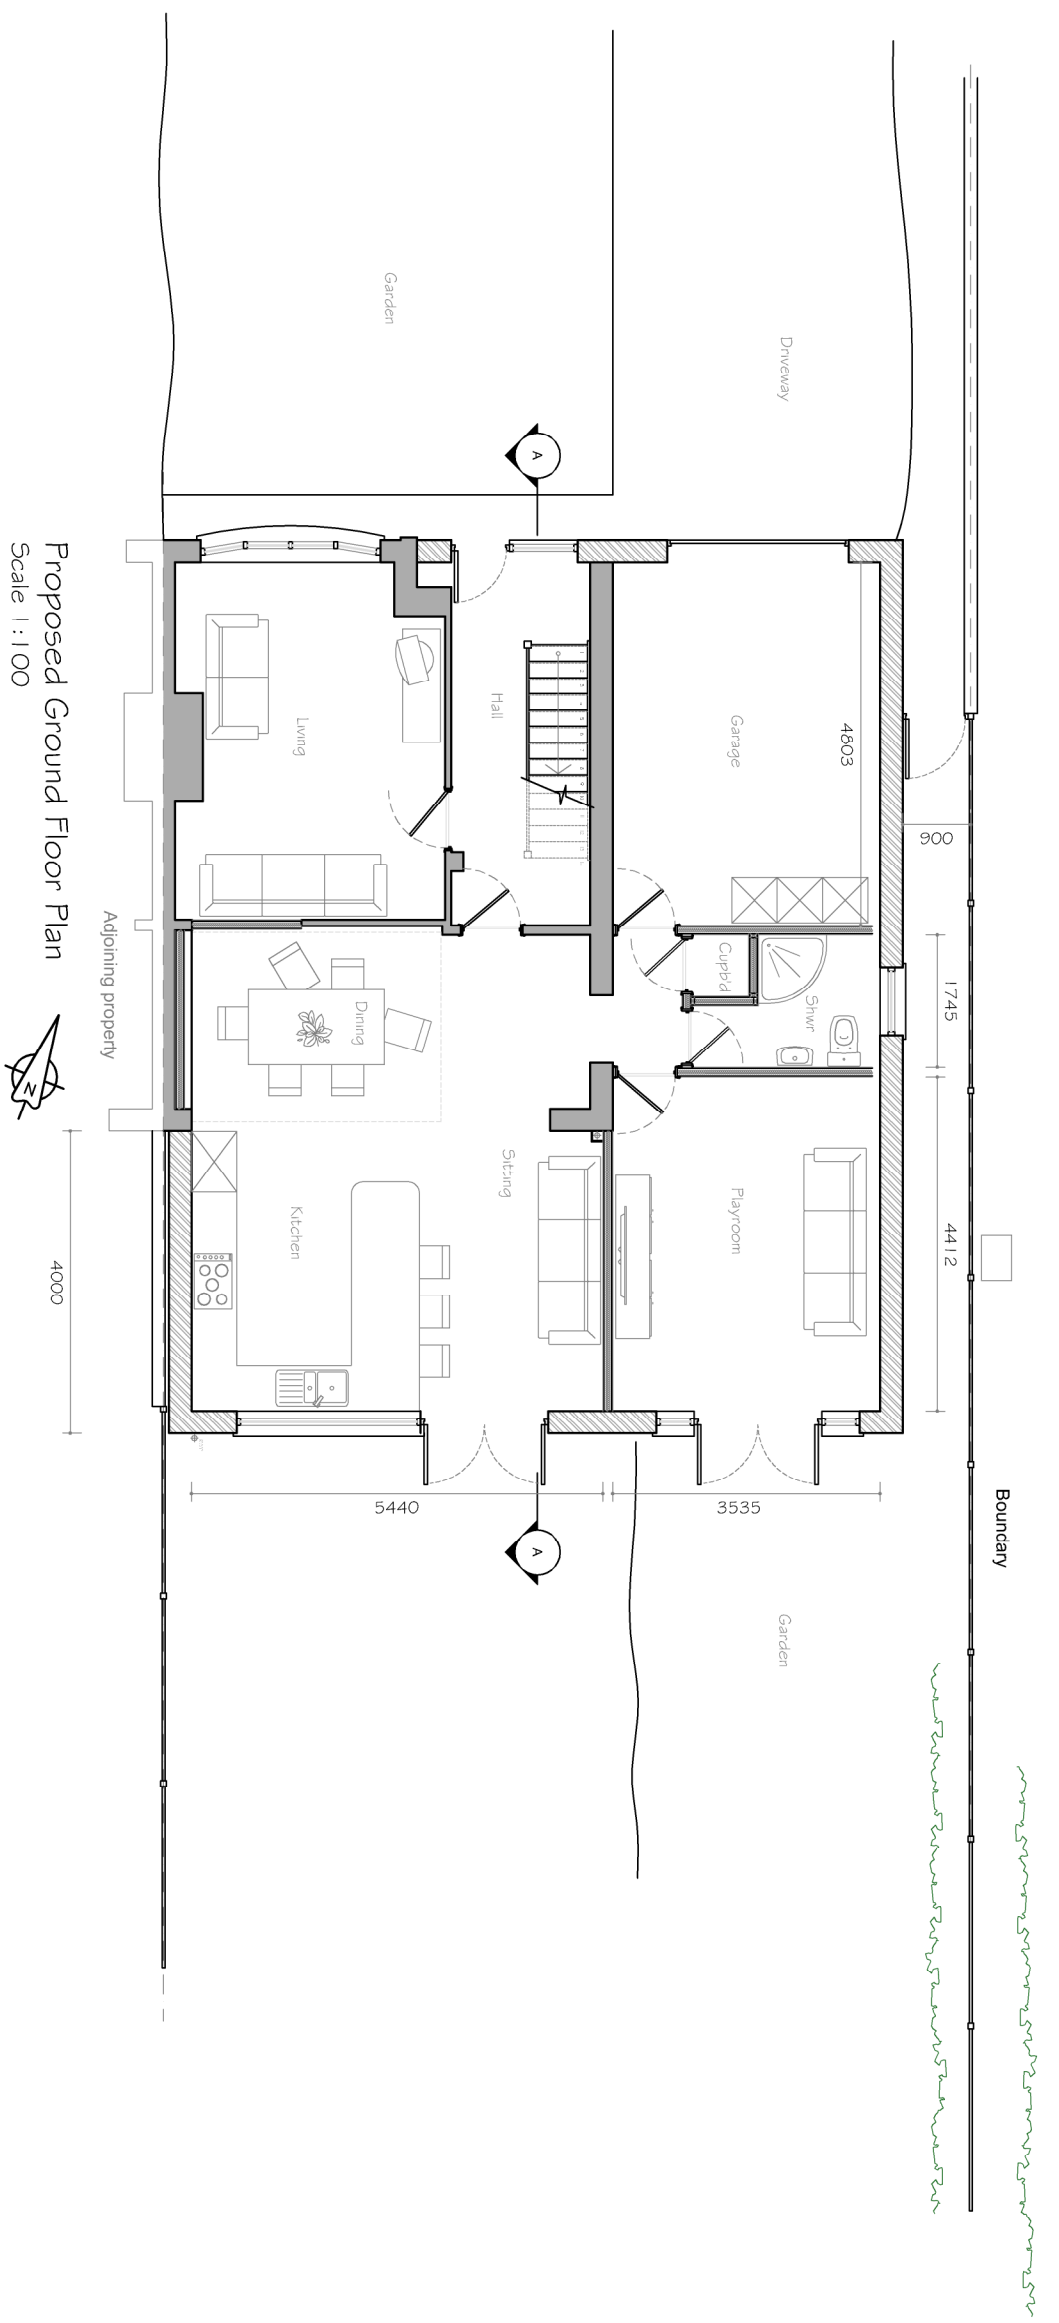
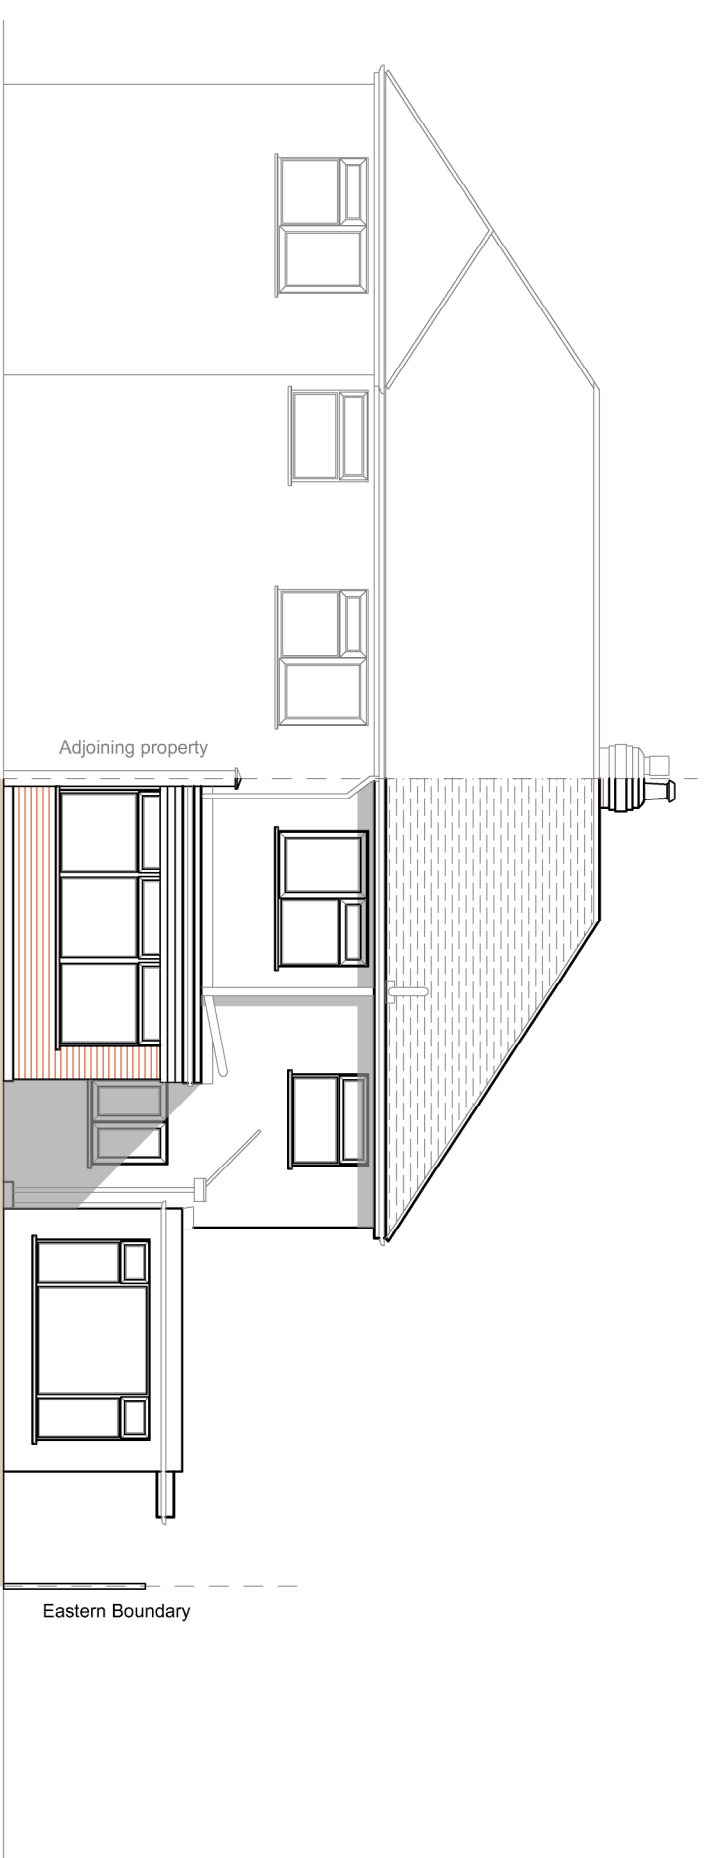
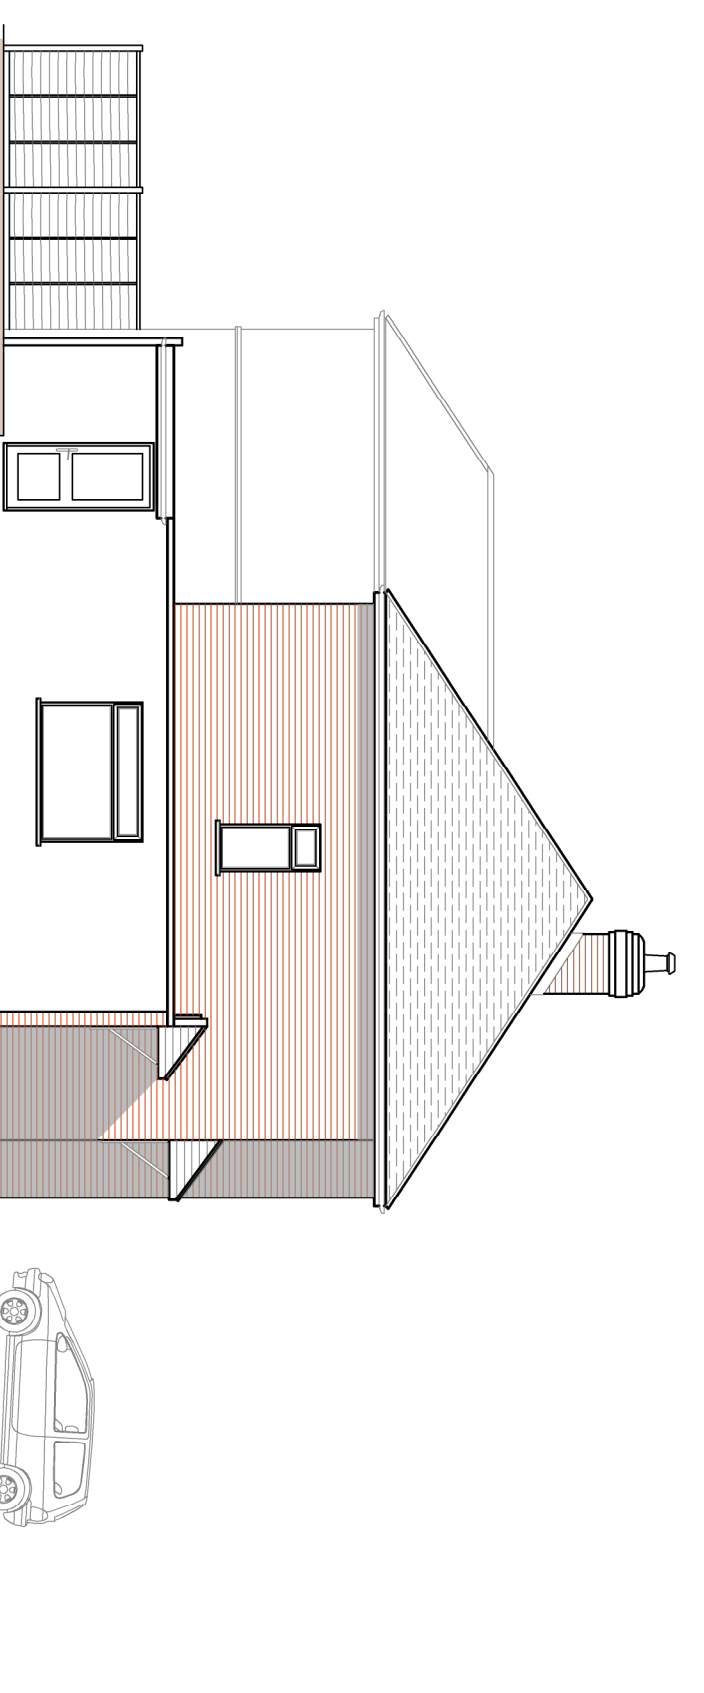
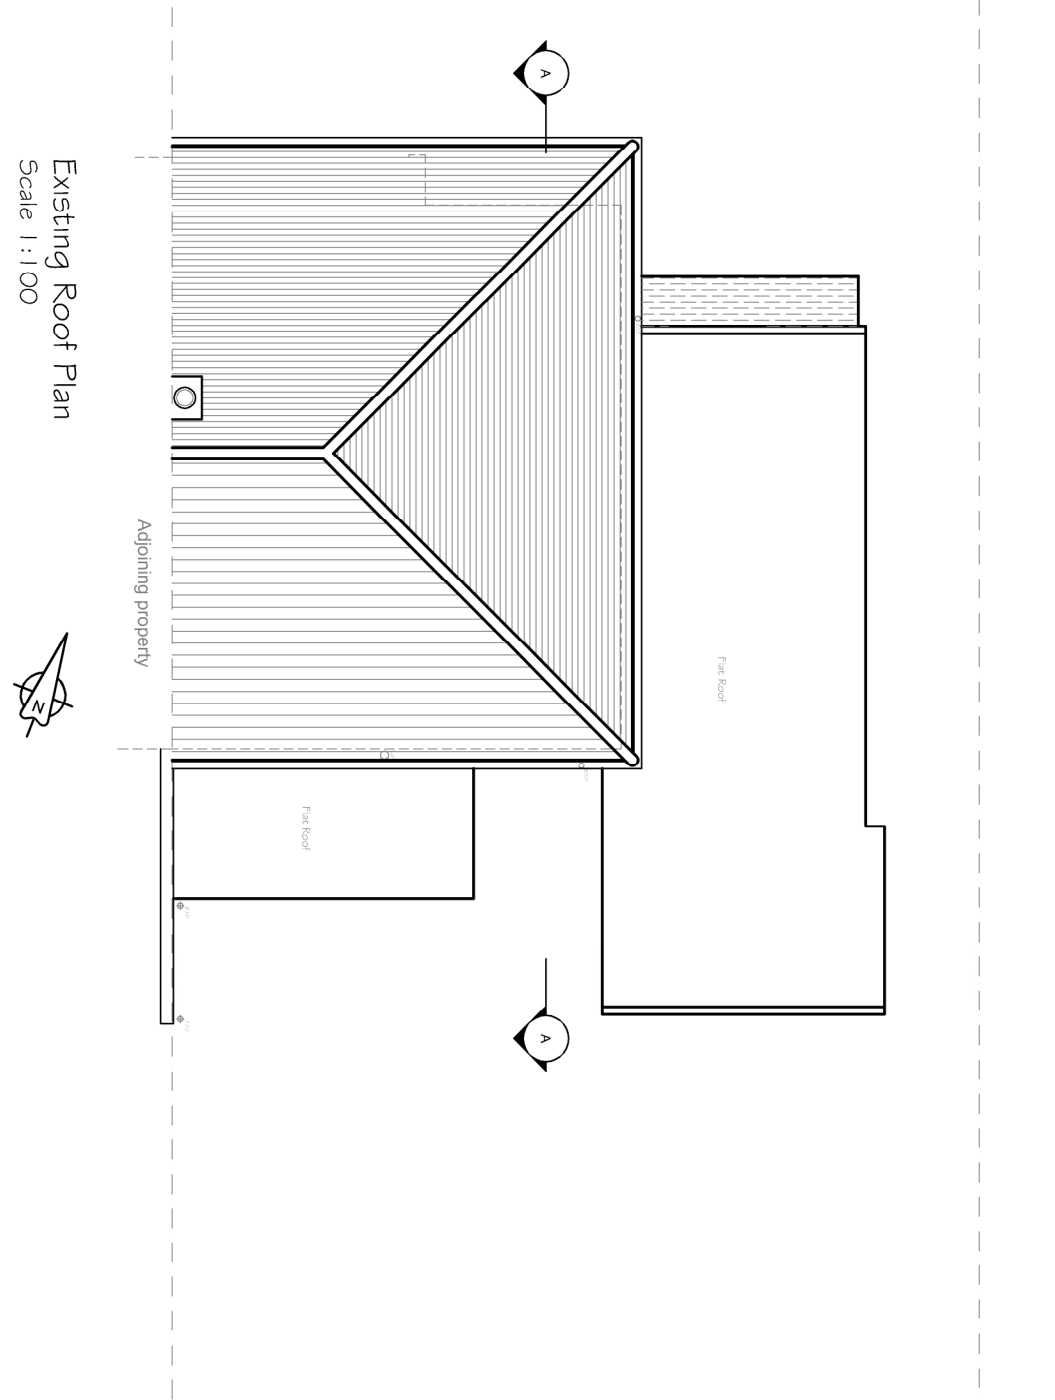
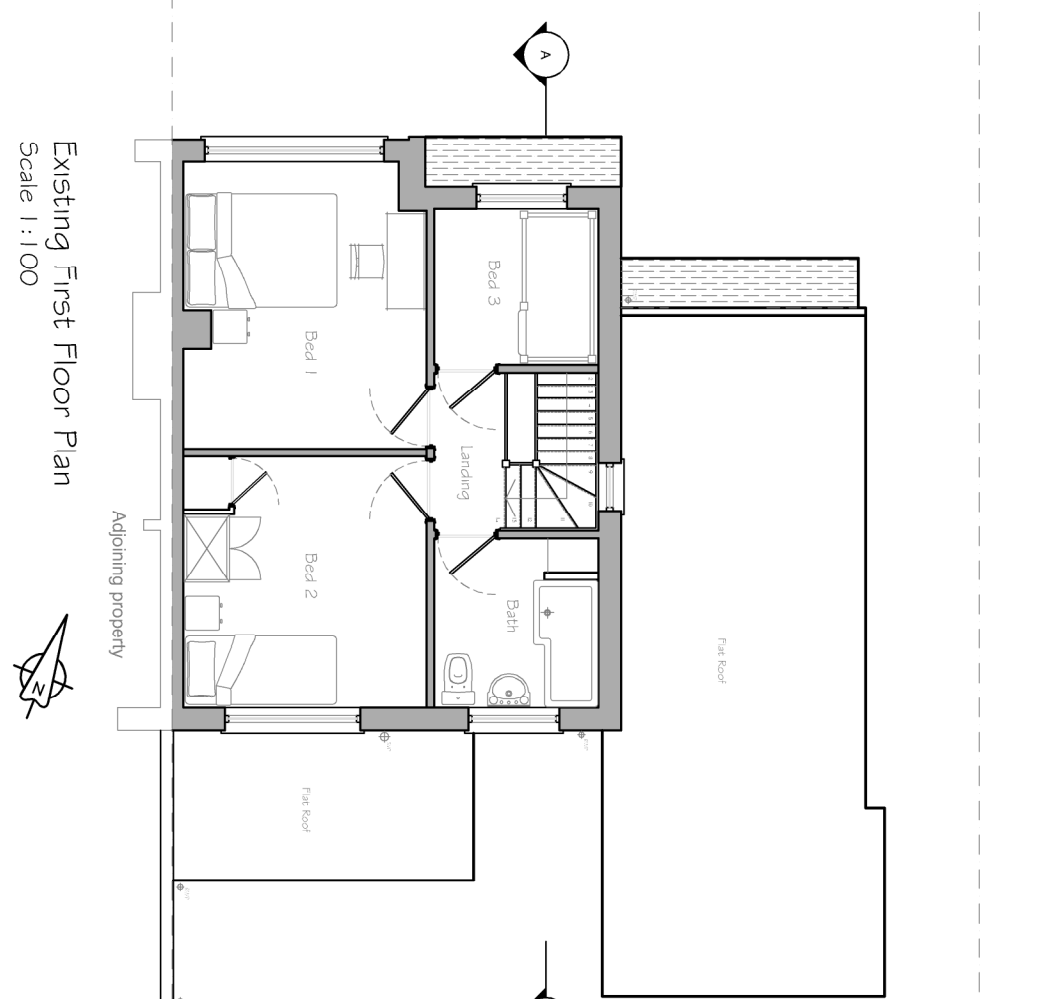
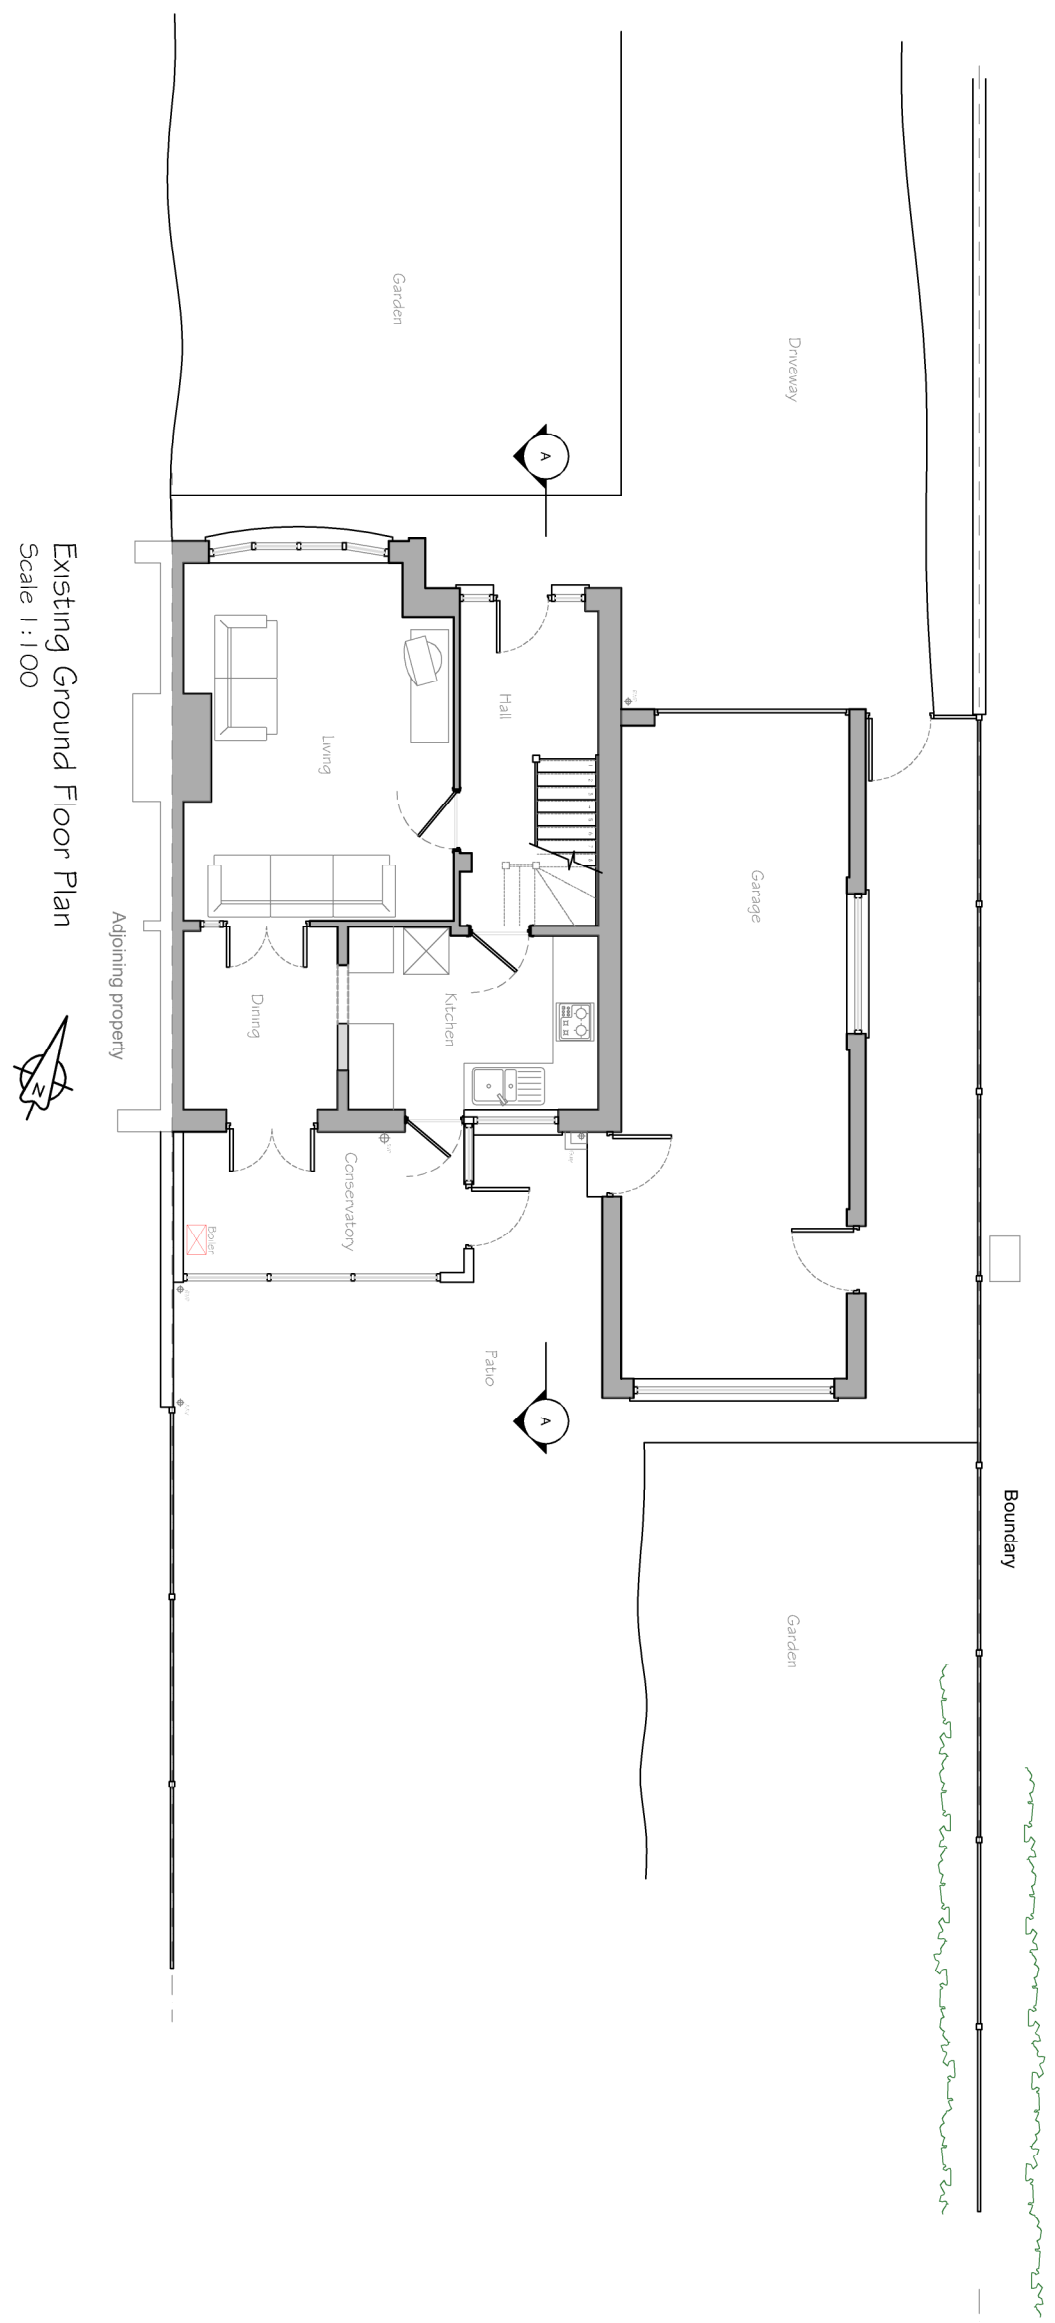


 

		PROJECT		TITLE	
		CLIENT Mr & Mrs Barbeary		Existing and Proposed Floor Plans and Elevations	
		Alterations to 42 Burnside Watercove PO7 7QG			
		SCALE BAR 1:100		Tol 02392 096 806 096 07810 918 803 Printed At: 95 Southdown Road Horsham, Hampshire PO8 9ET Email: info@edesign.co.uk Web: www.edesign.co.uk	
		0 5 10			
		DRAFT		Scale: 1:100@A1 Drawn by: MD Date: 09 NOV/2021	
Rev		Date	Rev	Drawing No: 20.311.100	
Description					
REVISIONS					
				A B C D E F G H I J K L M N O P Q R S T U V W X Y Z	