




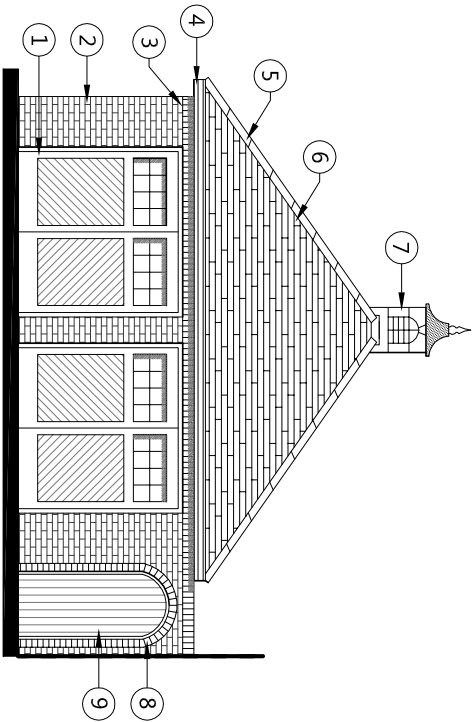


EXISTING EAST ELEVATION
@ 1:100 SCALE

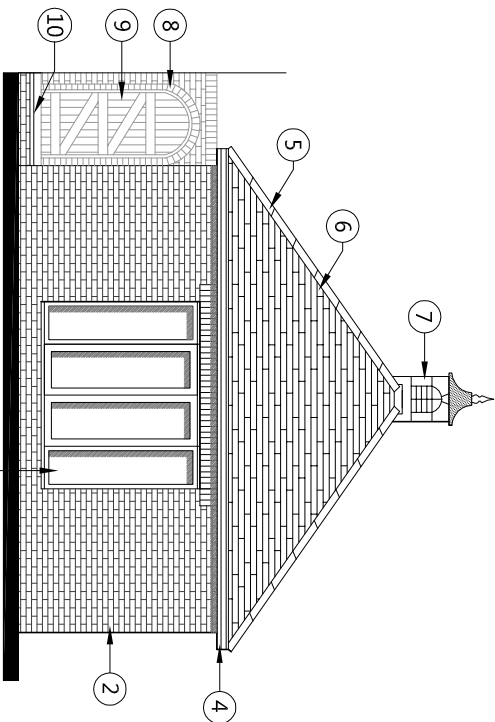


EXISTING WEST ELEVATION
@ 1:100 SCALE

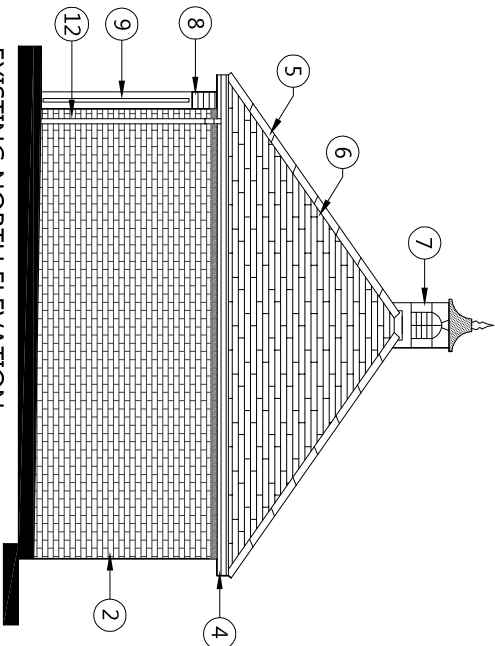


EXISTING NORTH ELEVATION
@ 1:100 SCALE

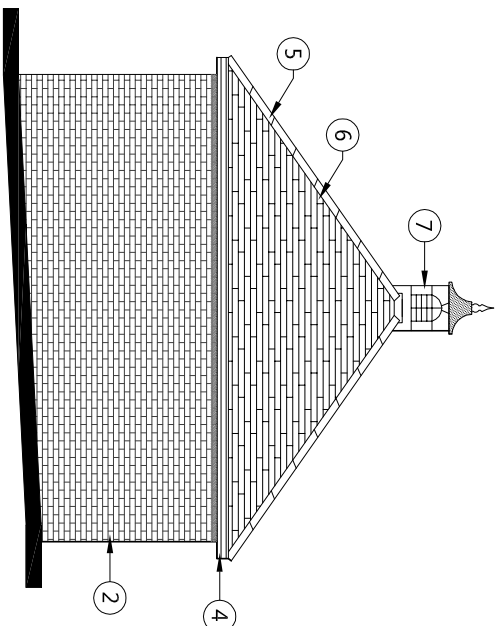

EXISTING SOUTH ELEVATION
@ 1:100 SCALE

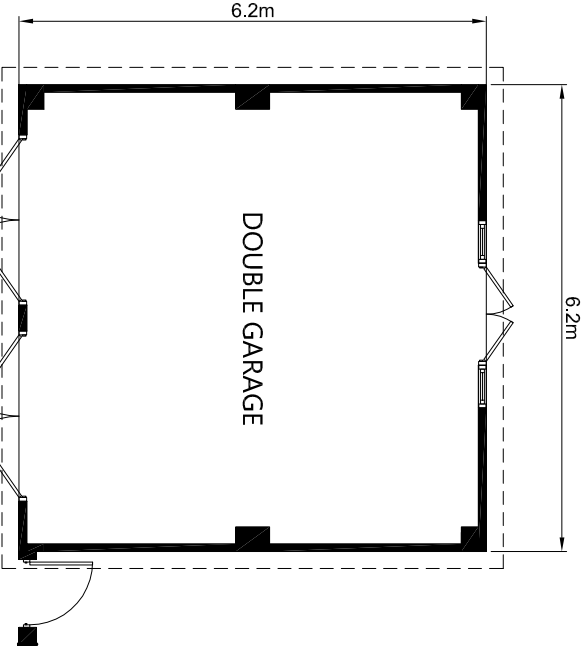


EXISTING DOUBLE GARAGE PLAN
@ 1:100 SCALE

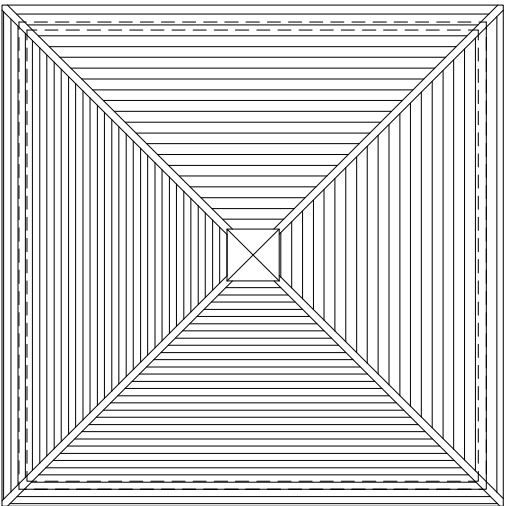

EXISTING DOUBLE GARAGE ROOF PLAN
@ 1:100 SCALE



PHOTOGRAPH OF EAST ELEVATION

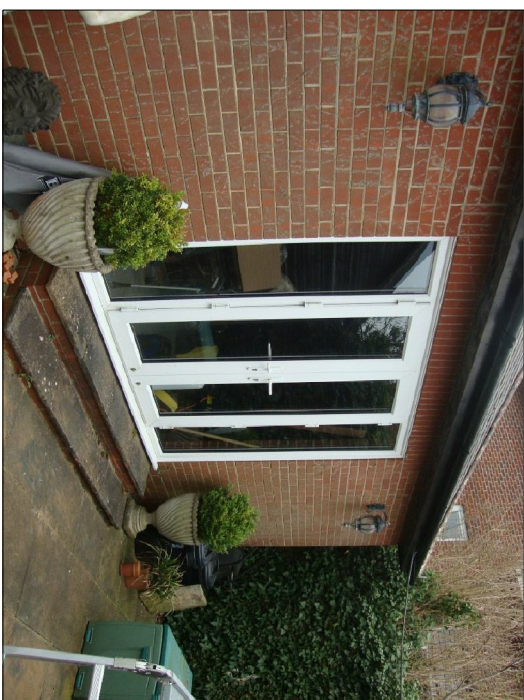

PHOTOGRAPH OF WEST ELEVATION

- 1

GREEN PAINTED TIMBER GARAGE DOORS
- 2

RED STRETCHER BOND BRICKWORK
- 3

SOLDIER COURSE
- 4

BLACK PAINTED TIMBER FASCIA / SOFFITS
- 5

RED ANGLED HIP TILES
- 6

NATURAL SLATE ROOF FINISH
- 7

WHITE PAINTED TIMBER CUPOLA
- 8

BRICKWORK ARCH
- 9

GREEN PAINTED TIMBER ACCESS GATE
- 10

1 No. STEP
- 11

WHITE UPVC FRENCH DOORS WITH FULL HEIGHT SIDE GLAZING
- 12

BLACK PLASTIC RAINWATER GOODS



CHARTERED ARCHITECTS TOWN PLANNING CONSULTANTS
KINGFISHER STUDIO, 5 MALCOLM ROAD
CHANDLERS FORD, EASTLEIGH, HAMPSHIRE SO53 5BH
TELEPHONE 07768 453105
EMAIL: info@grahamasharchitects.com
WEBSITE: www.grahamasharchitects.com

PROJECT:

NEW OUTBUILDING AT
133 LONDON ROAD
WATERLOOVILLE
PO7 7SH

TITLE: **Existing Double Garage
(To Be Demolished)**

DESIGNED BY DATE 15-6-21 DRAWN / DTALD BY: JAT

SCALE 1:100 PLOTTED 15-6-21 REV.

SCALE @ 1:100 0 1 2 3 4 5m

PURPOSE OF ISSUE: ☒ information ☐ approval ☐ tender ☐ construction

DWG. NO.

21:027:05