




THIS DRAWING HAS BEEN PRODUCED FOR PLANNING PURPOSES ONLY, THIS IS NOT A WORKING DRAWING, FOR FURTHER INFORMATION CONTACT KALOTEC LTD.

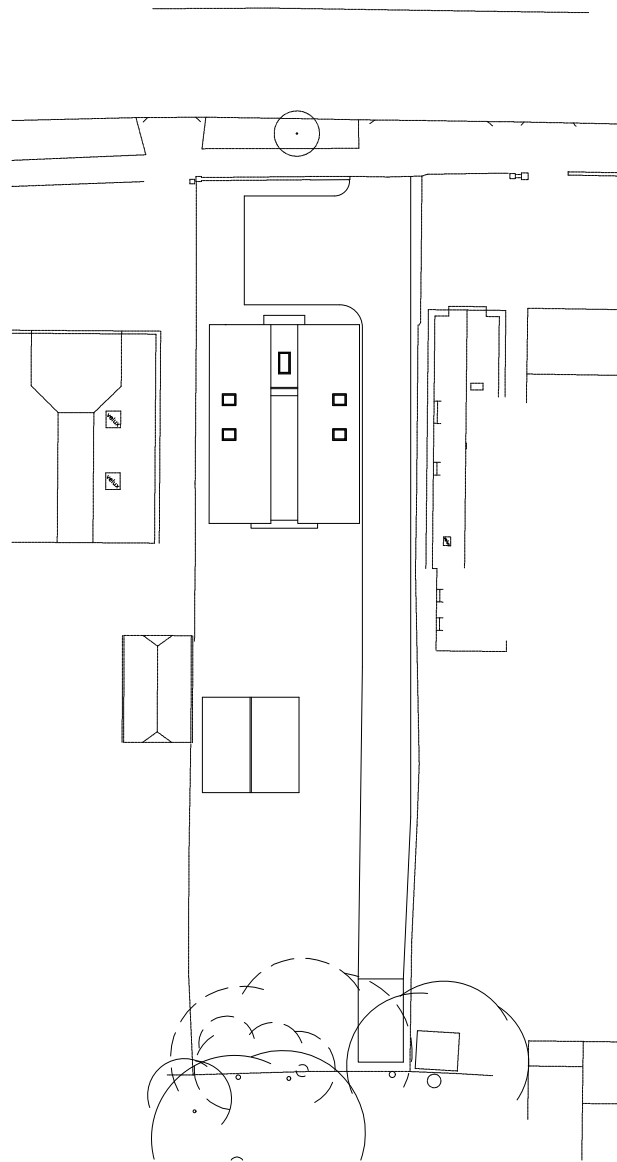


Existing Site Plan (scale 1:500)

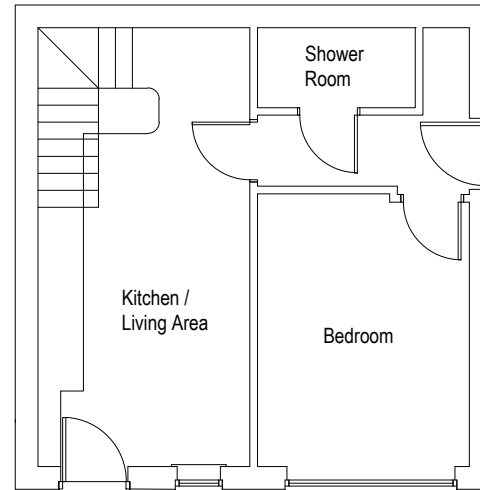



Existing Ground Floor Plan
(scale 1:100)

 

Existing Roof Plan
(scale 1:100)

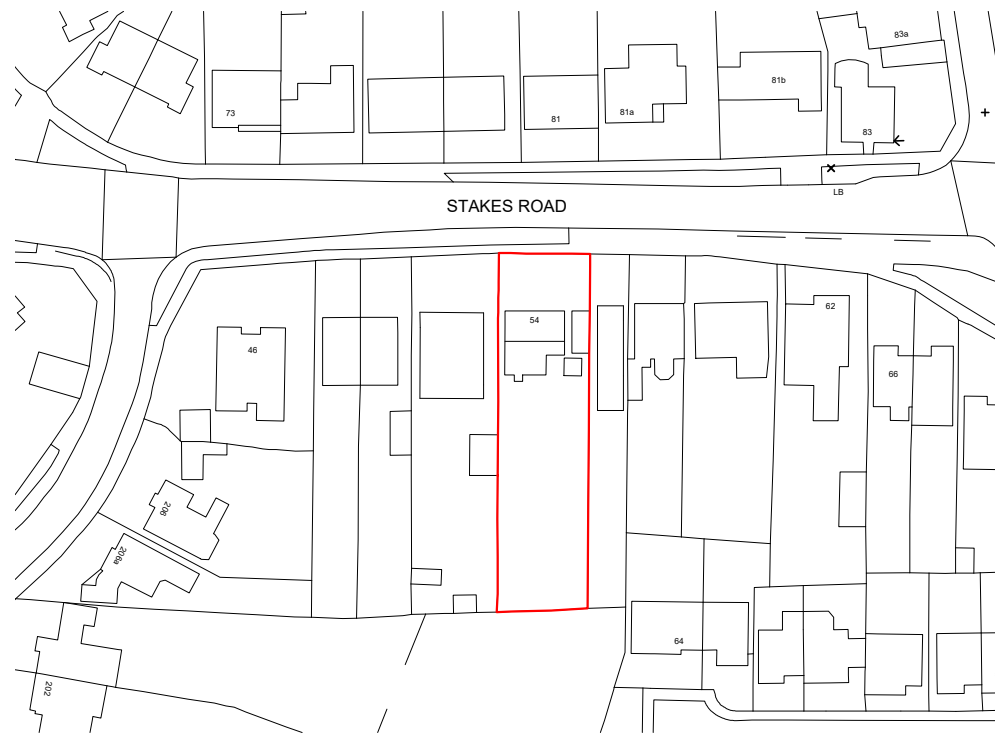

Location Plan (scale 1:1250)

  

Revisions:

 Residential Development Solutions		
CLIENT Mr J Garland		
SITE 54 Stakes Road, Purbrook		
TITLE Existing Plans & Location Plan		
SCALE Varies (A3)	DRAWING NO. KALO-0201-101	REVISION
DATE Sept 21		
DRAWN CHECKED		
Kalotec Limited, Cams Hall, Fareham, Hampshire, PO16 8AB Telephone: 01329 227 424 Email: info@kalotec.co.uk Website: www.kalotec.co.uk		
COPYRIGHT © KALOTEC LIMITED		