
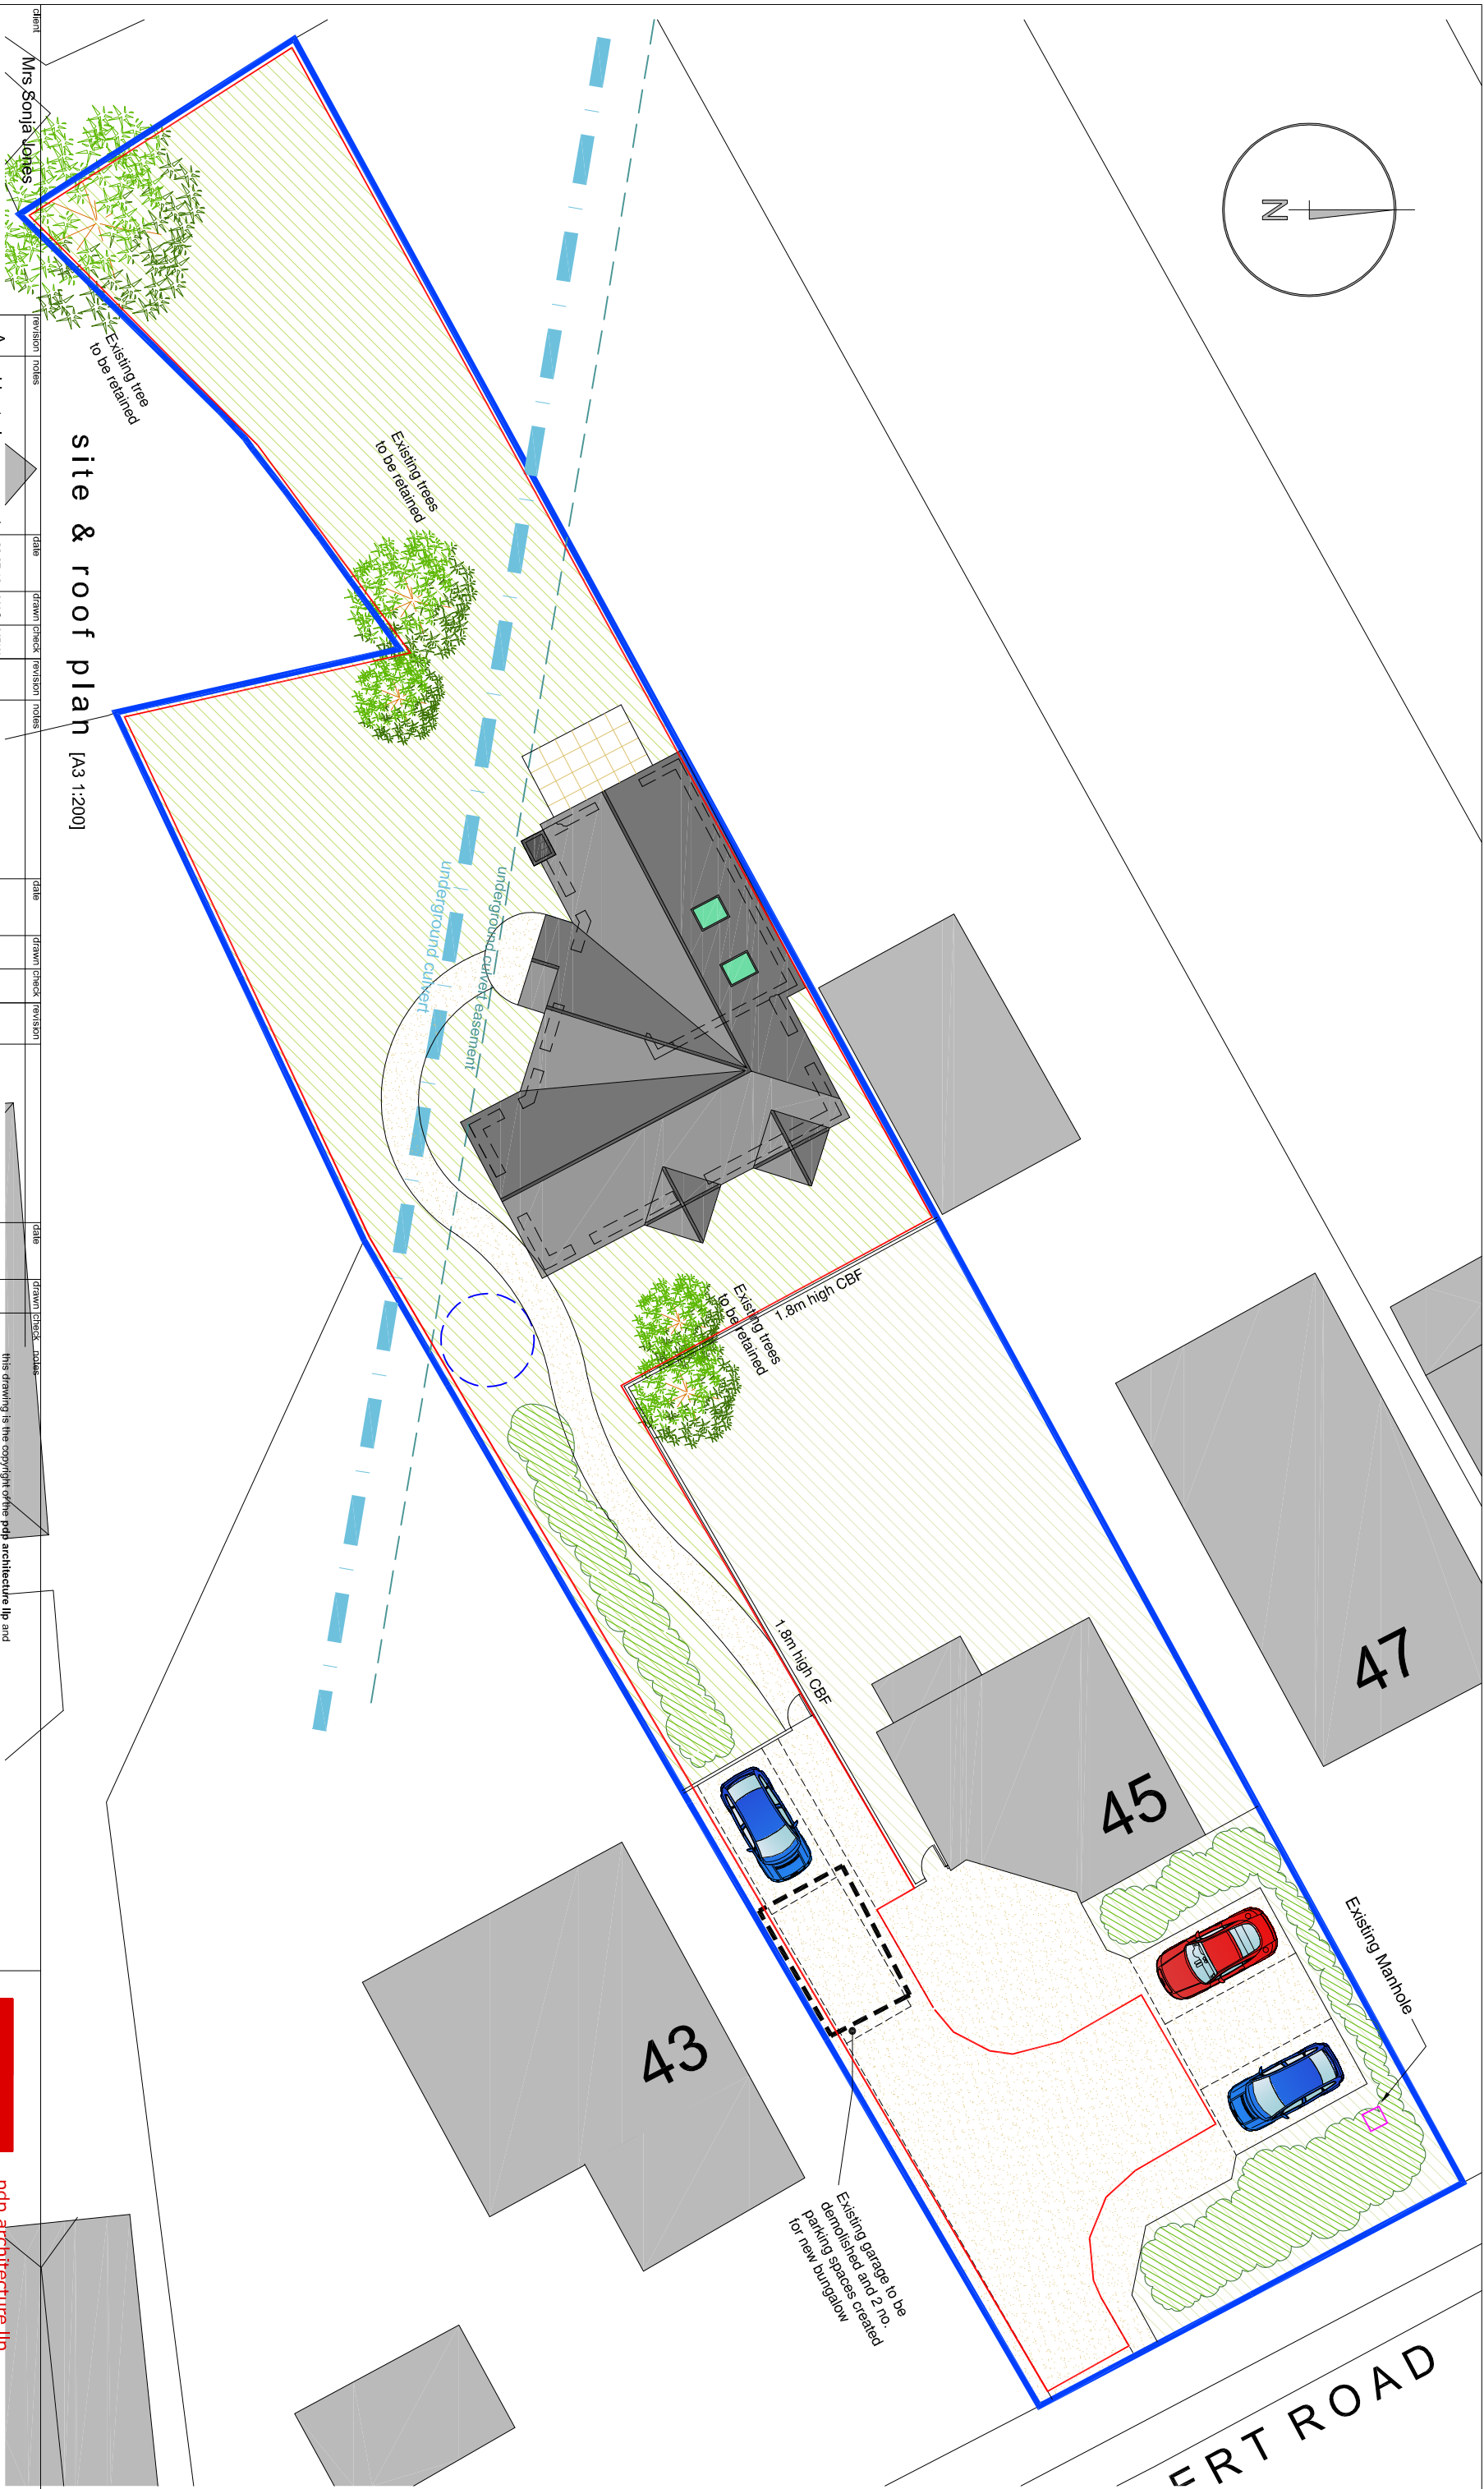


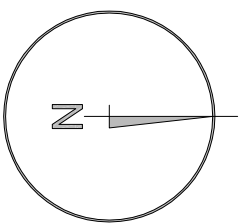

site & roof plan [A3 1:200]

client		revision	notes	date	drawn	check	revision	notes	date	drawn	check	revision	notes	date	drawn	check	revision	notes	date	drawn	check	revision	notes
Mrs Sonia Jones			A	revisions to planners comments	22.07.16	MAS	MBW																
this drawing is the copyright of pdp architecture llp and must not be reproduced in whole or part or used for the execution of works without their permission. all dimensions to be checked on site prior to commencement of construction works and the architect notified if any discrepancy. figured dimensions are to be used in preference to scaled dimensions. no deviation from this drawing will be permitted without prior consent of the architect. all drawings are prepared subject to a full measured and structural survey of the buildings and site. all structural work is subject to the appointment of a structural engineer to confirm and agree the structural proposals. os promap licence no. 100020449.																							
Project		Proposed Development		drawn		MAS		checked		MBW													
Land to the rear of		45 Hulbert Road, Bedhampton		date		July 2016		status		Planning													
detail		Proposed		at scale		0.3 scale		27936-PD500		A													
Site & Roof Plan				1:100		1:200																	