




PROPOSED ELEVATIONS
SCALE 1:100

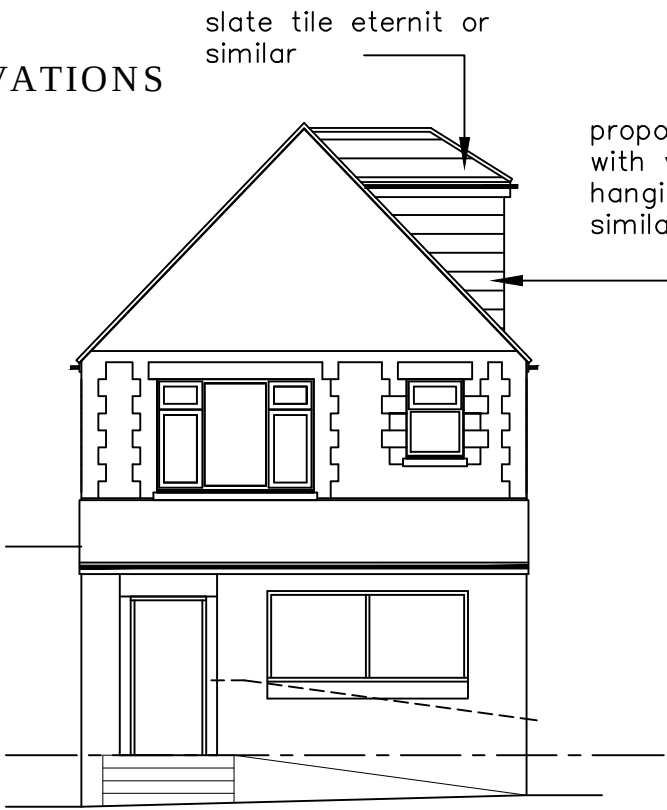


WEST ELEVATION

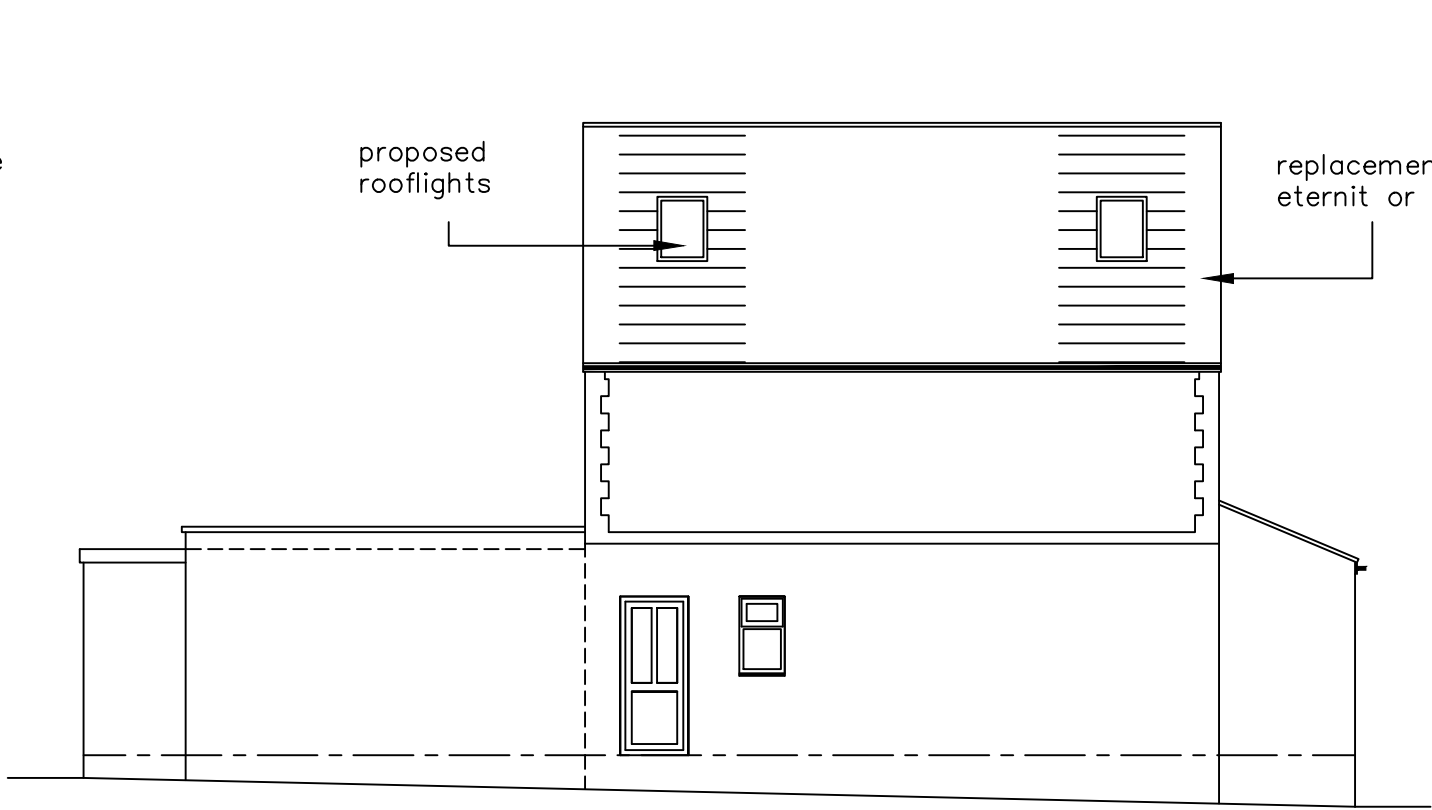

NORTH ELEVATION

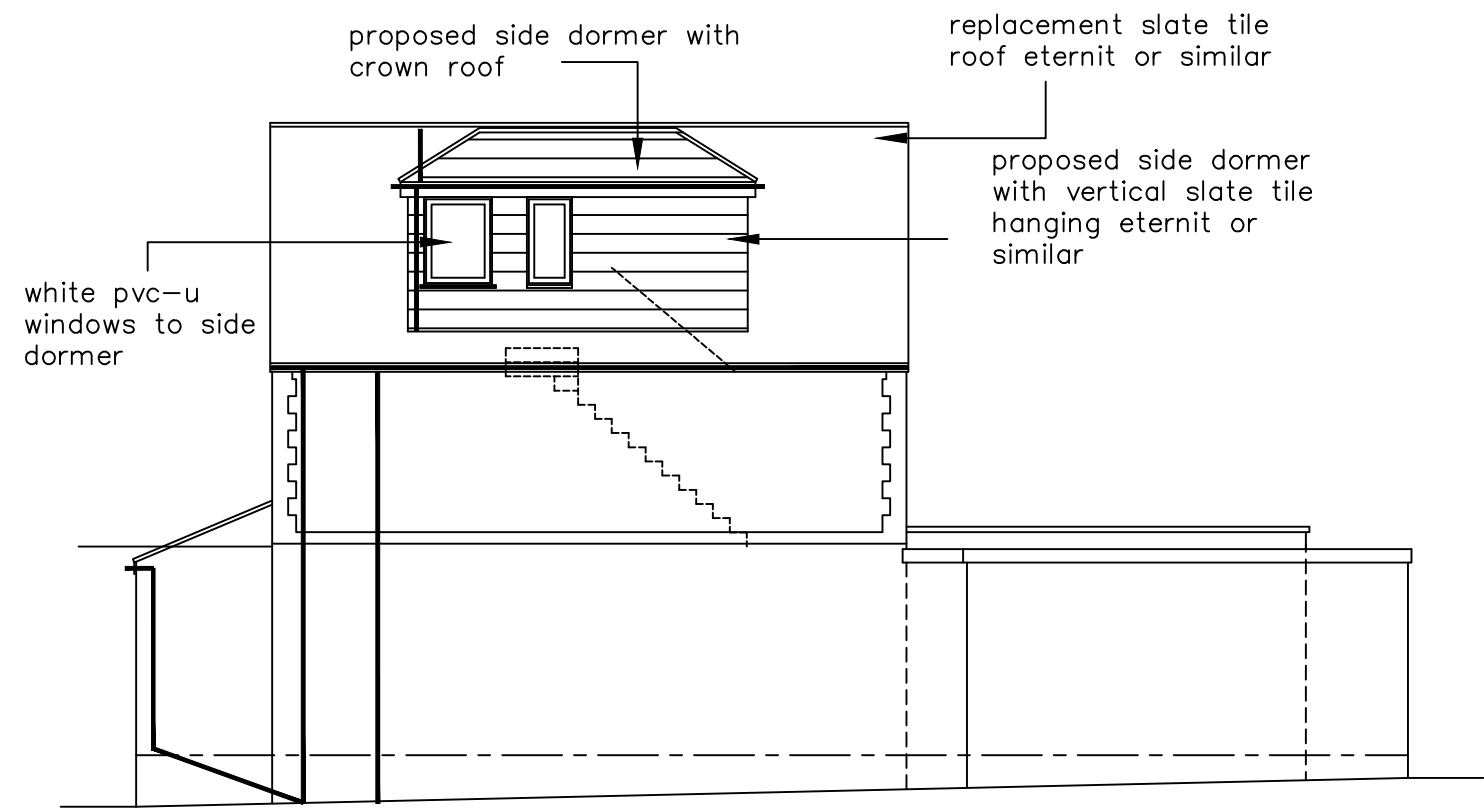


SOUTH ELEVATION

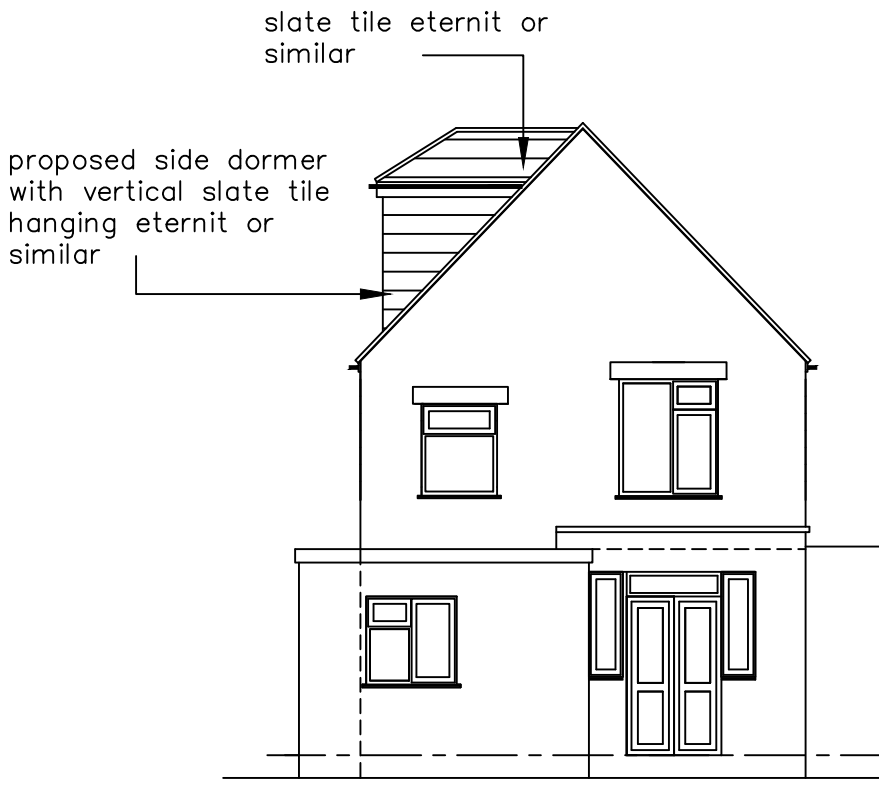


EAST ELEVATION


PROPOSED FLOOR LAYOUTS
SCALE 1:50

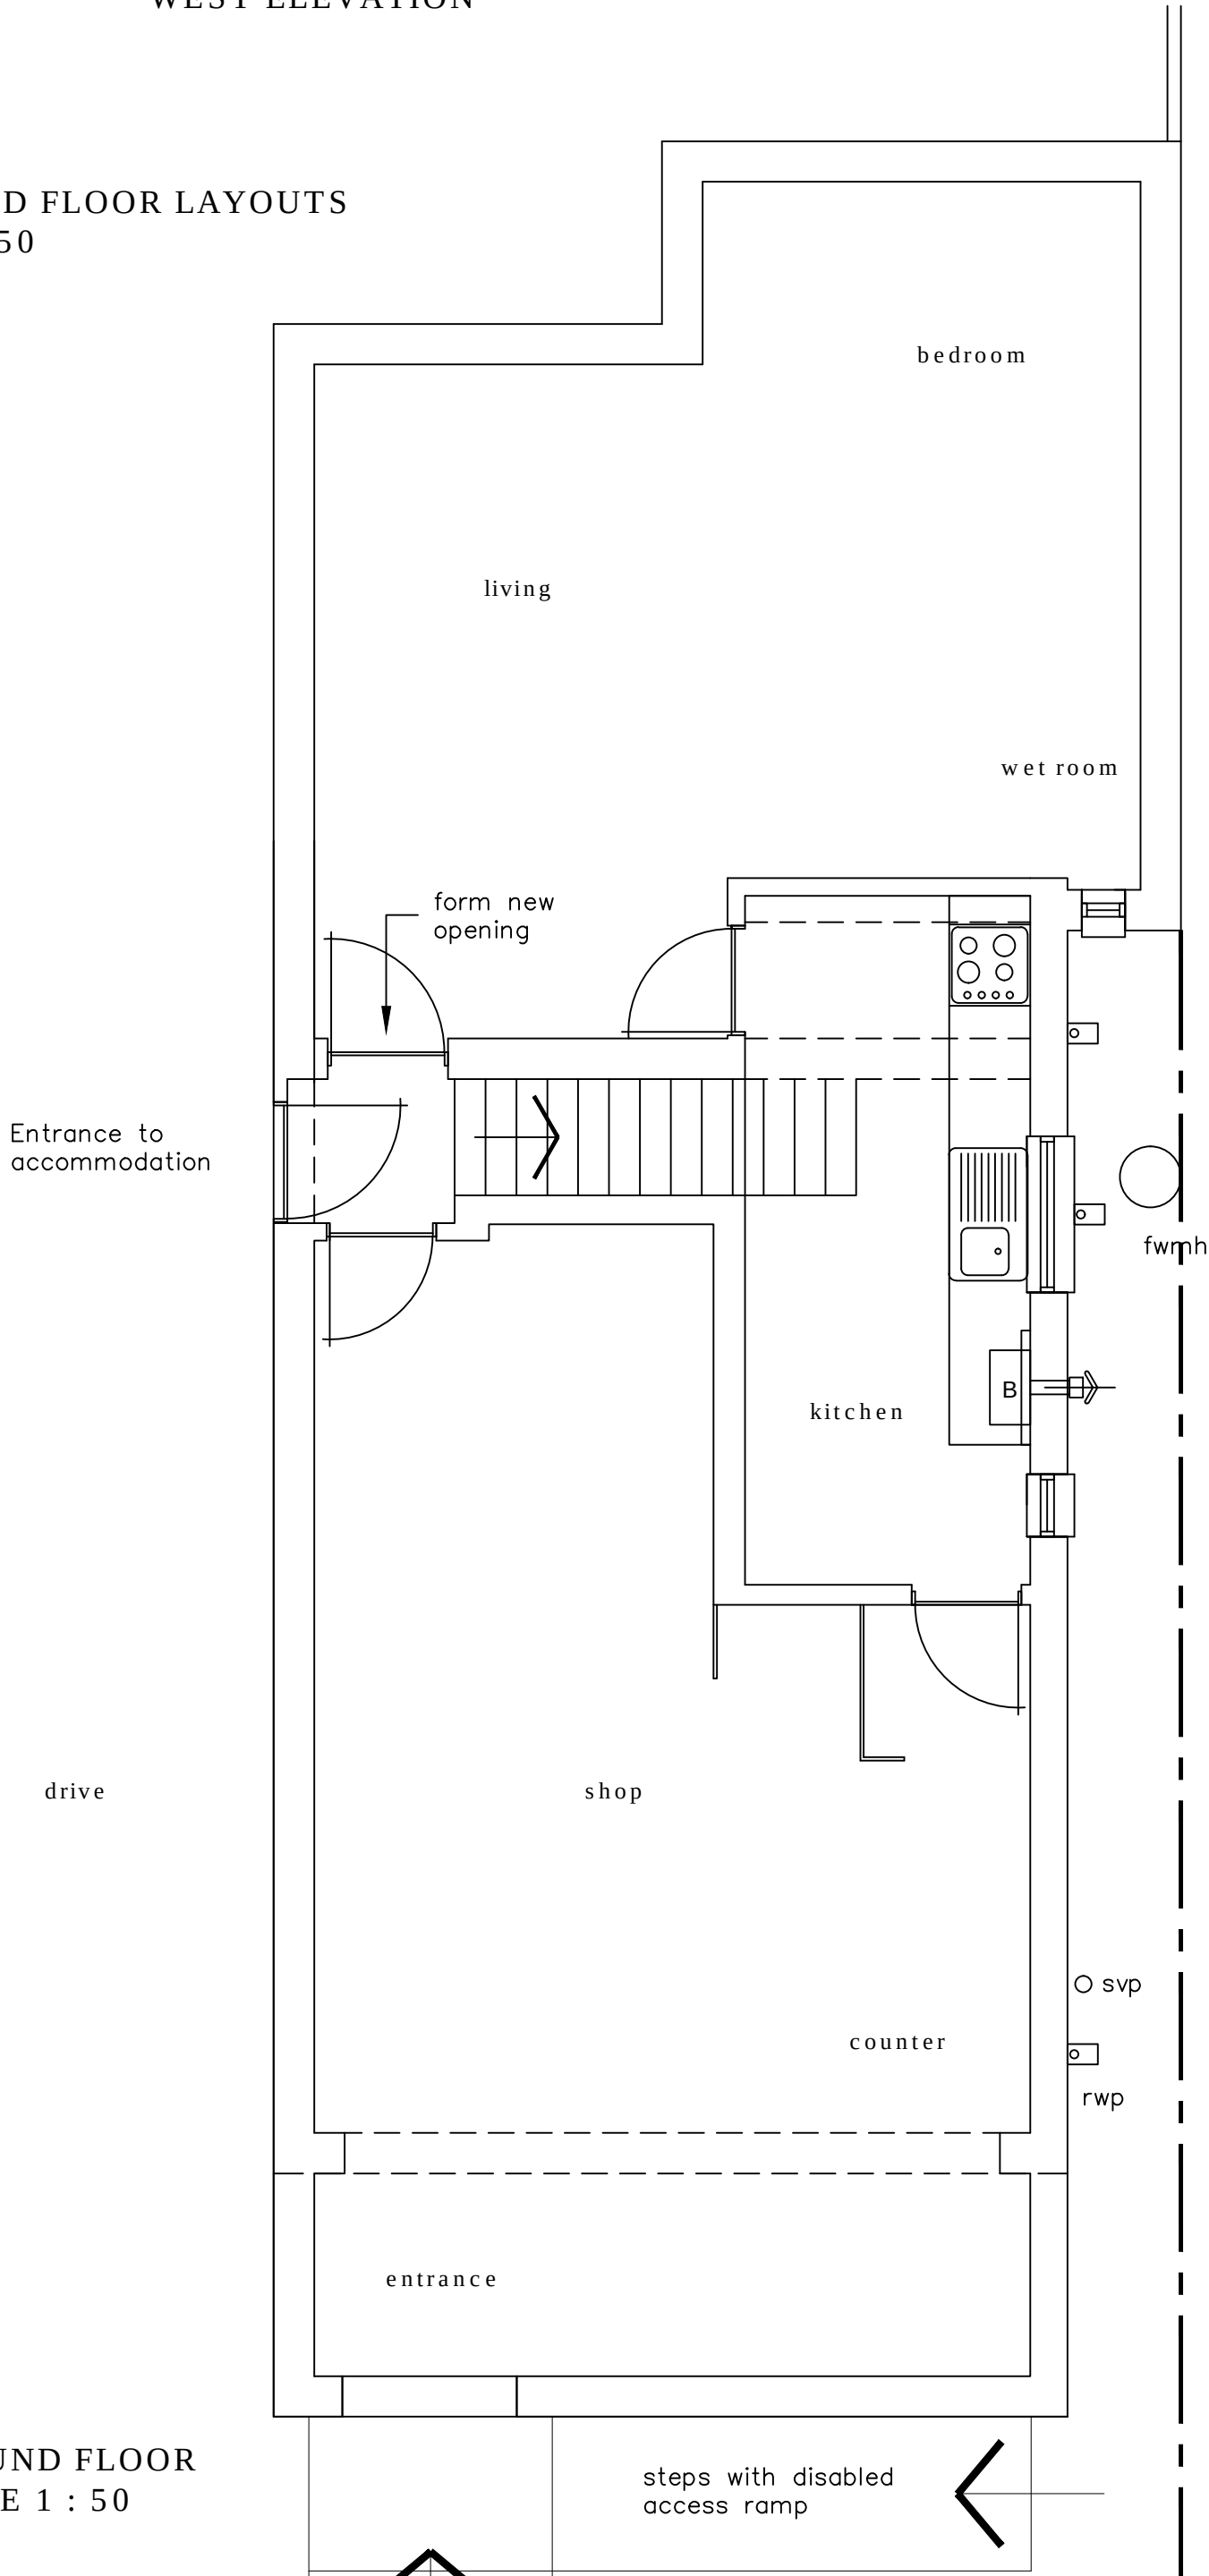

GROUND FLOOR
SCALE 1 : 50

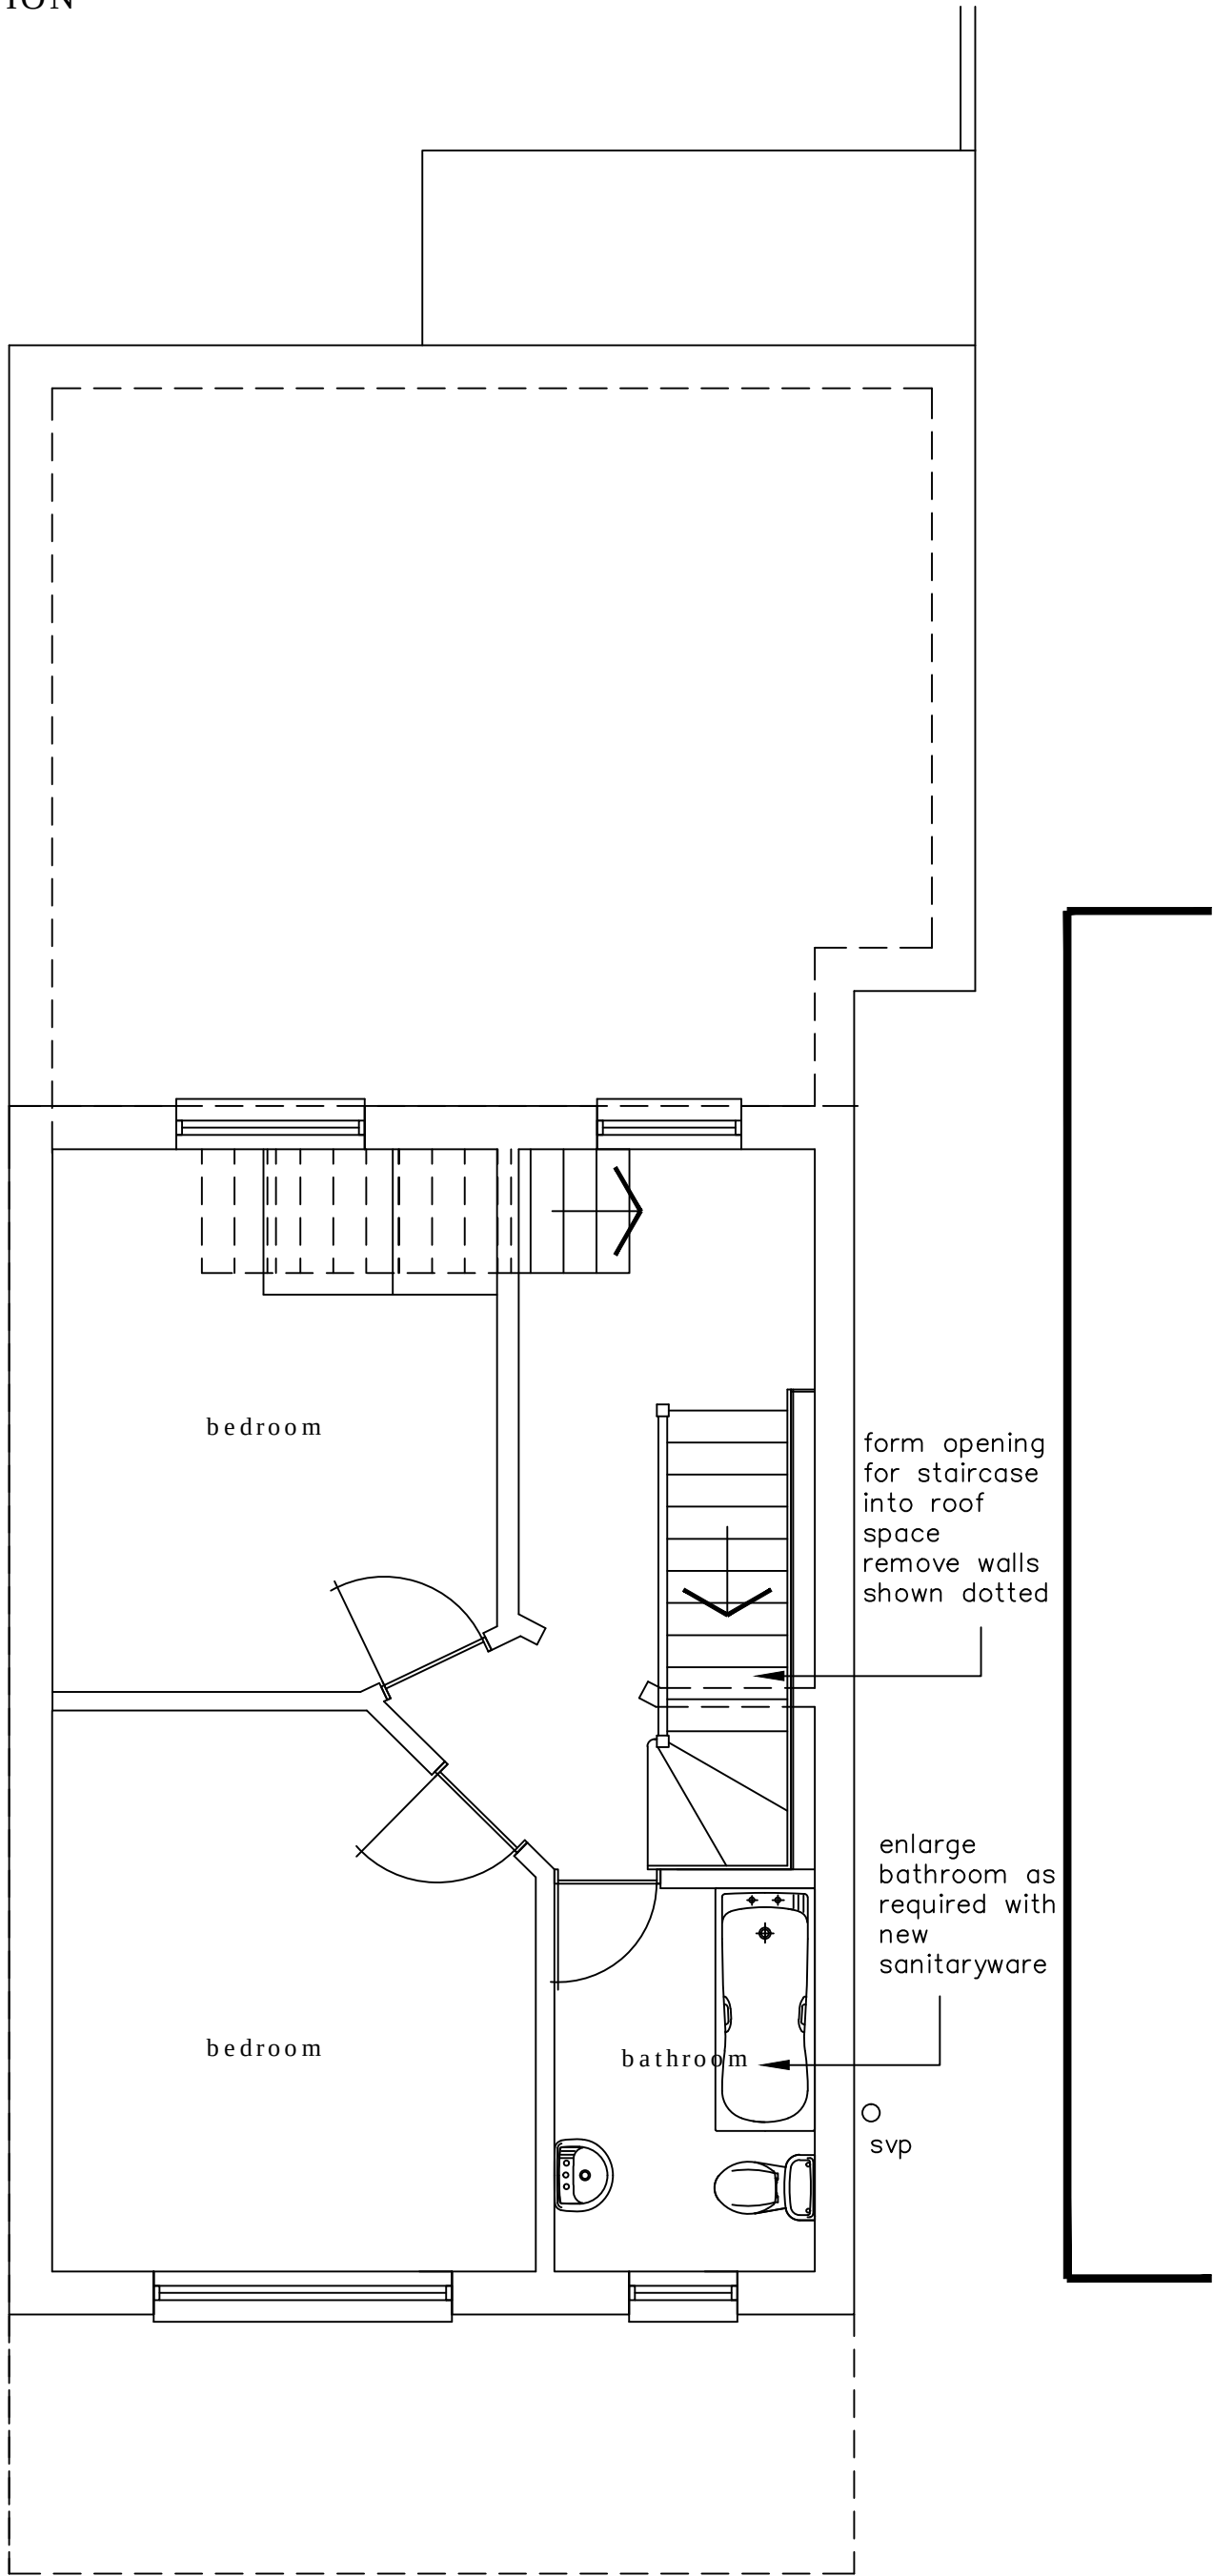

FIRST FLOOR
SCALE 1 : 50

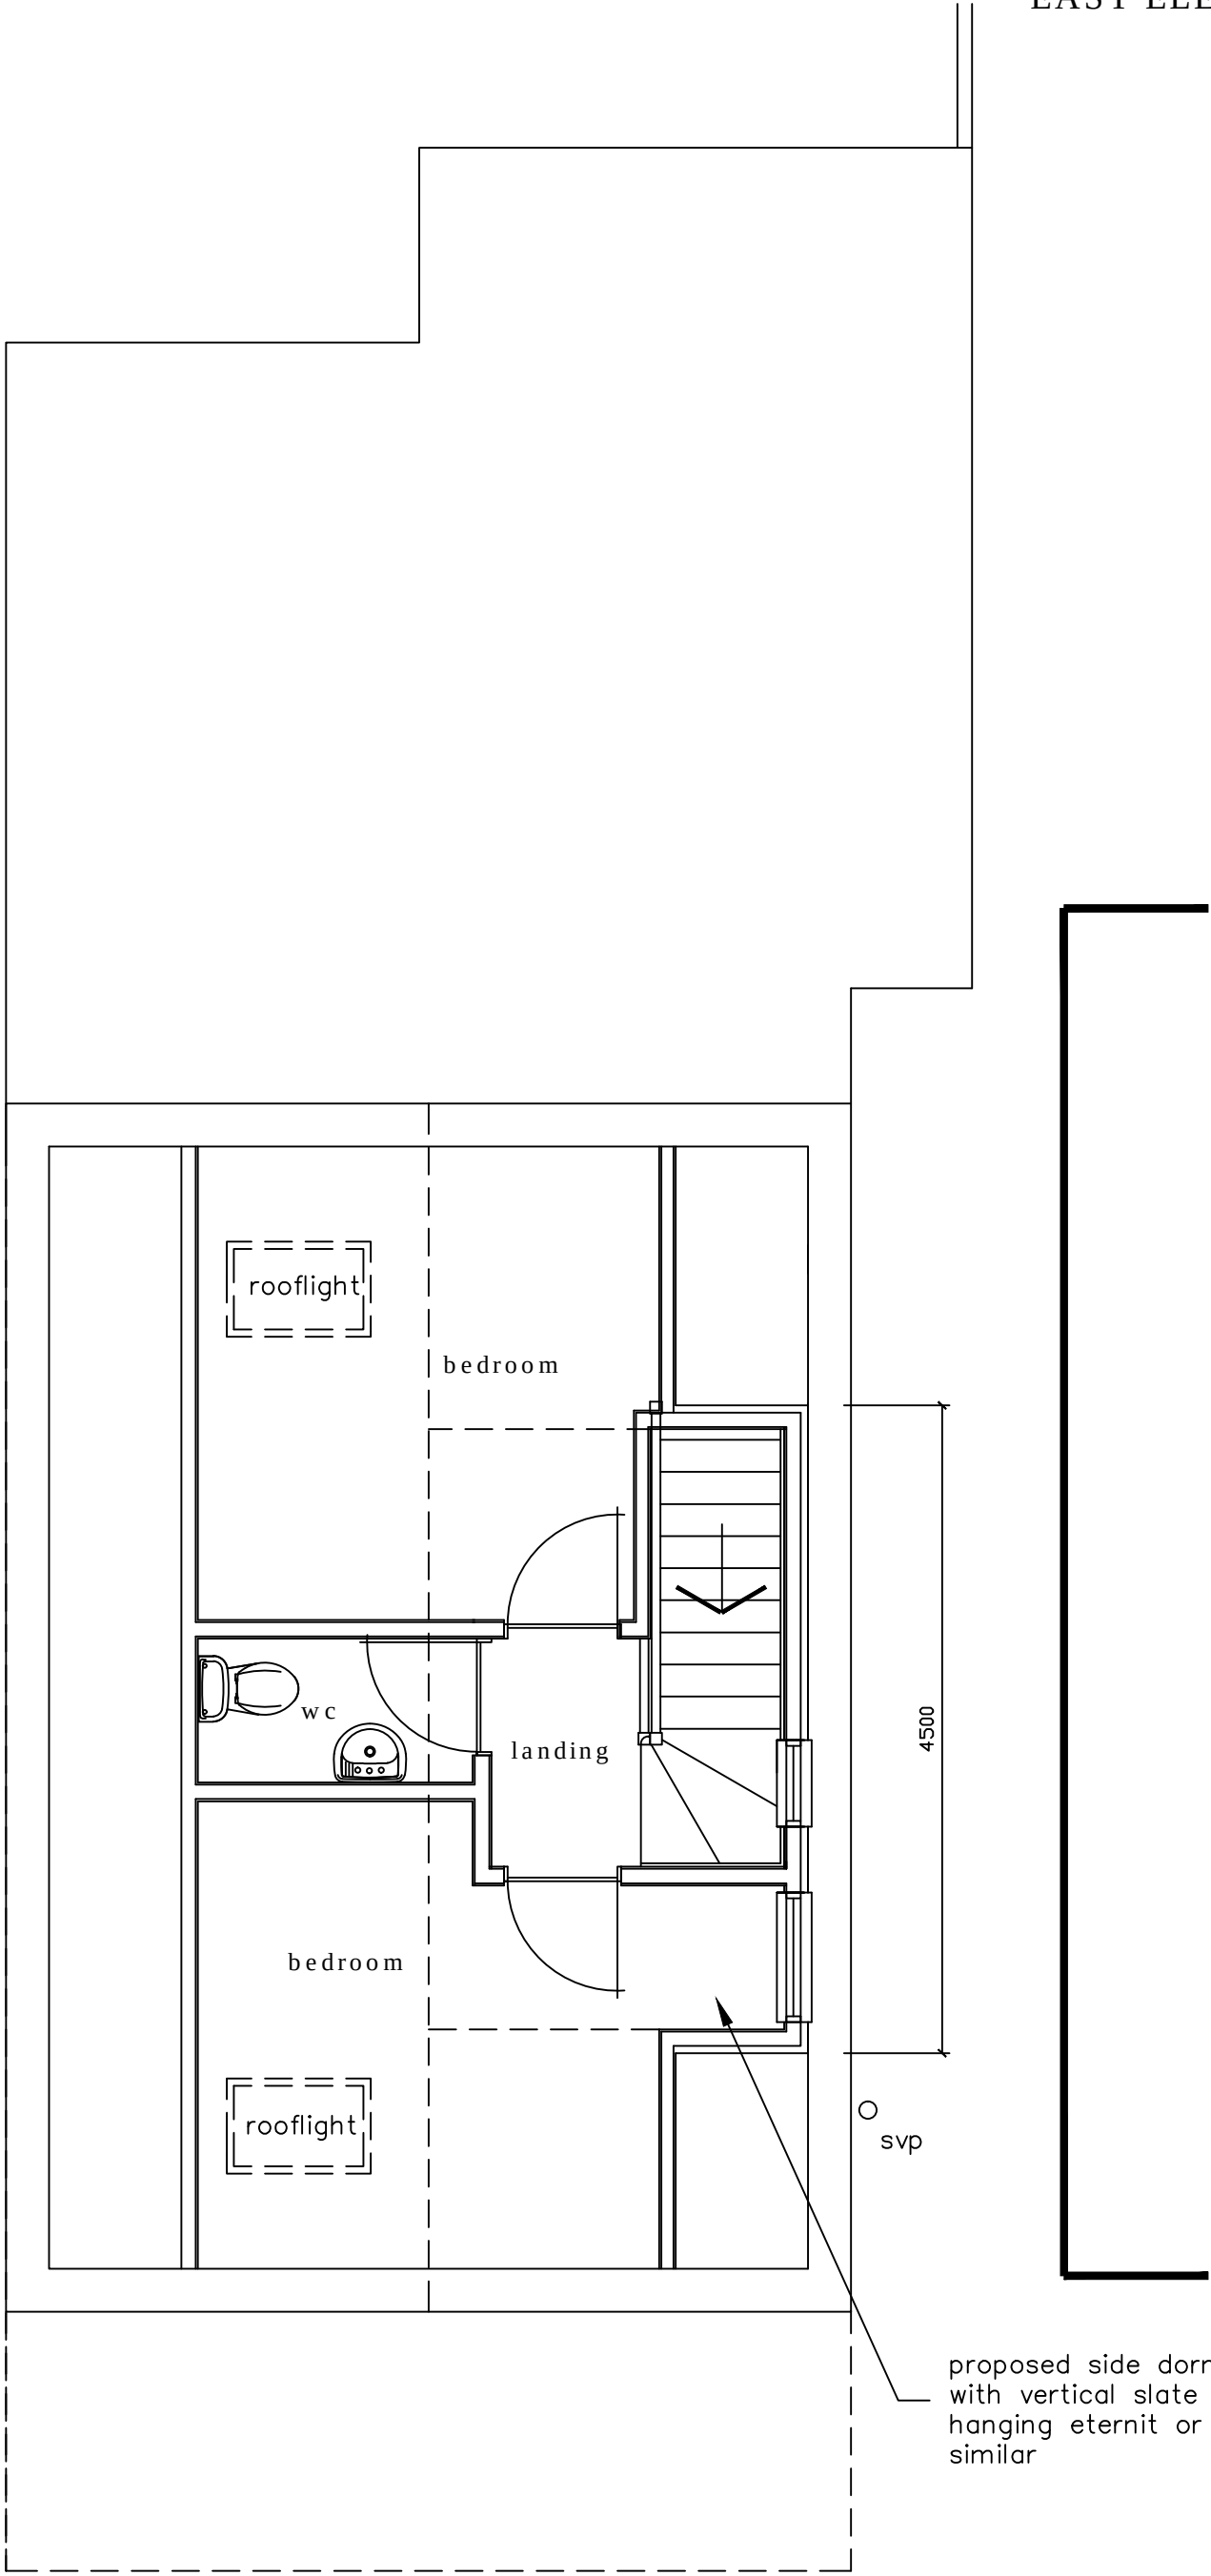

LOFT LAYOUT
SCALE 1 : 50

KEY:	
	Blockwork
	External brickwork
	Timber/metal framed stud walling
	Mains Powered Extract Fan
	Mains Powered interconnecting smoke detectors
	SVP Soil & vent pipe
	SS Stub stack
	RWP Rain water pipe
	Spot levels
	30 minute fire door

NOTES:
The design and construction of this project shall be in accordance with the current Building Regulations & NHBC Standards. These notes & drawings have been prepared solely for the purpose of Planning & Building Regulation approval.


Do not scale from this drawing unless for Planning purposes. All dimensions to be checked on-site and any alterations to be approved by the Architect and/or client prior to any work commencing.

Ordinance Survey Licence No: 100047591

This drawing to be copyright and to be read in conjunction with all other drawings

AMENDMENTS:

- Rev A : Dormer reduced in size by 1,100mmwidthx190mmhigh. Materials for roof/dormer amended to slate/eternit or similar. Amended loft layout Gable window facing Park Avenue omitted – 13/10/15
- Rev B : Dormer reduced in width to 4,500mm from 5,600mm – 21/10/15

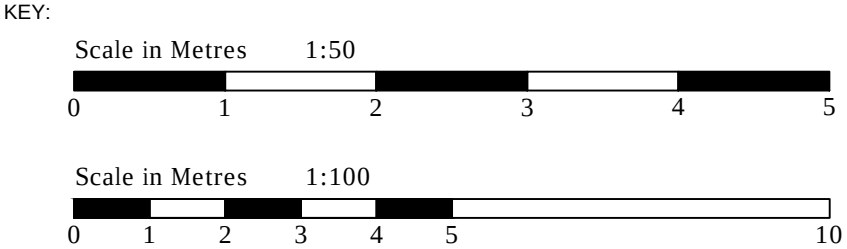

CLIENT NAME
& ADDRESS

Mr & Mrs Dyer
144 Park Avenue
Widley
Waterlooville
PO7 5HF

PROJECT
ADDRESS

Debbens
144 Park Avenue
Widley
Waterlooville
PO7 5HF

DRAWING DETAILS
PLANNING DRAWING
Proposed Floor Layouts & Elevations

PROJECT No	DWG No	REV No
825	2	B
SCALE	DRAWN	DATE
1:50 1:100 @ A1	BWH	17/08/15



B H ARCHITECTURE Ltd
Heath Cottage
Newlands Lane
Purbrook
Waterlooville
Hants
PO7 5SQ
Tel: 023 9223 2322
Mob: 07747 771808
E-mail:bernard@bernardharding.com