

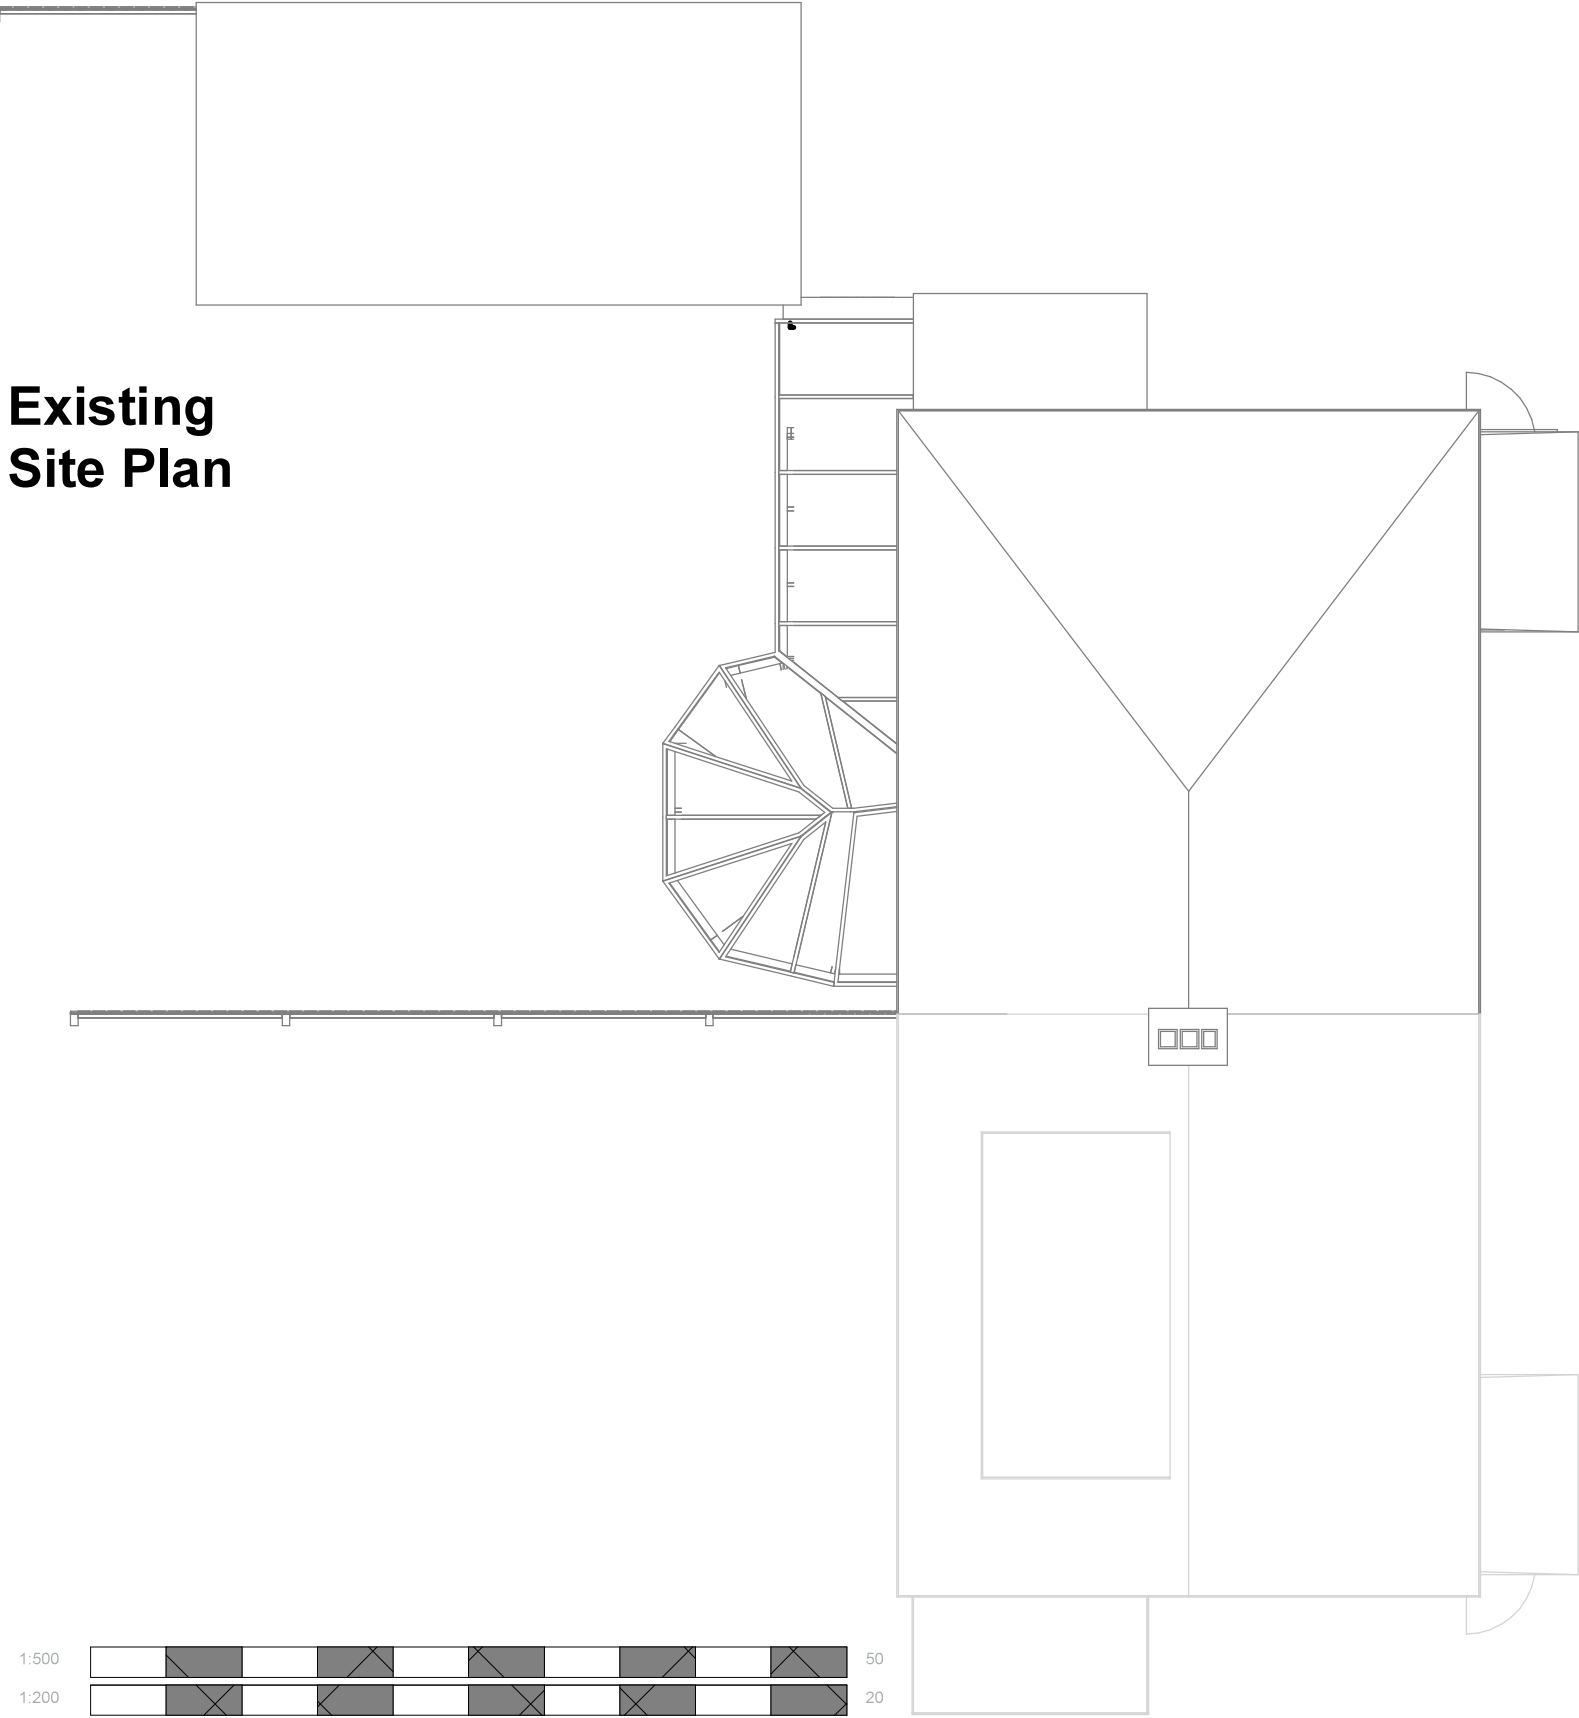


Existing
Site Plan

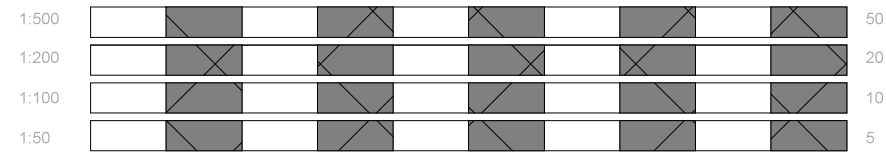

Proposed
Site Plan

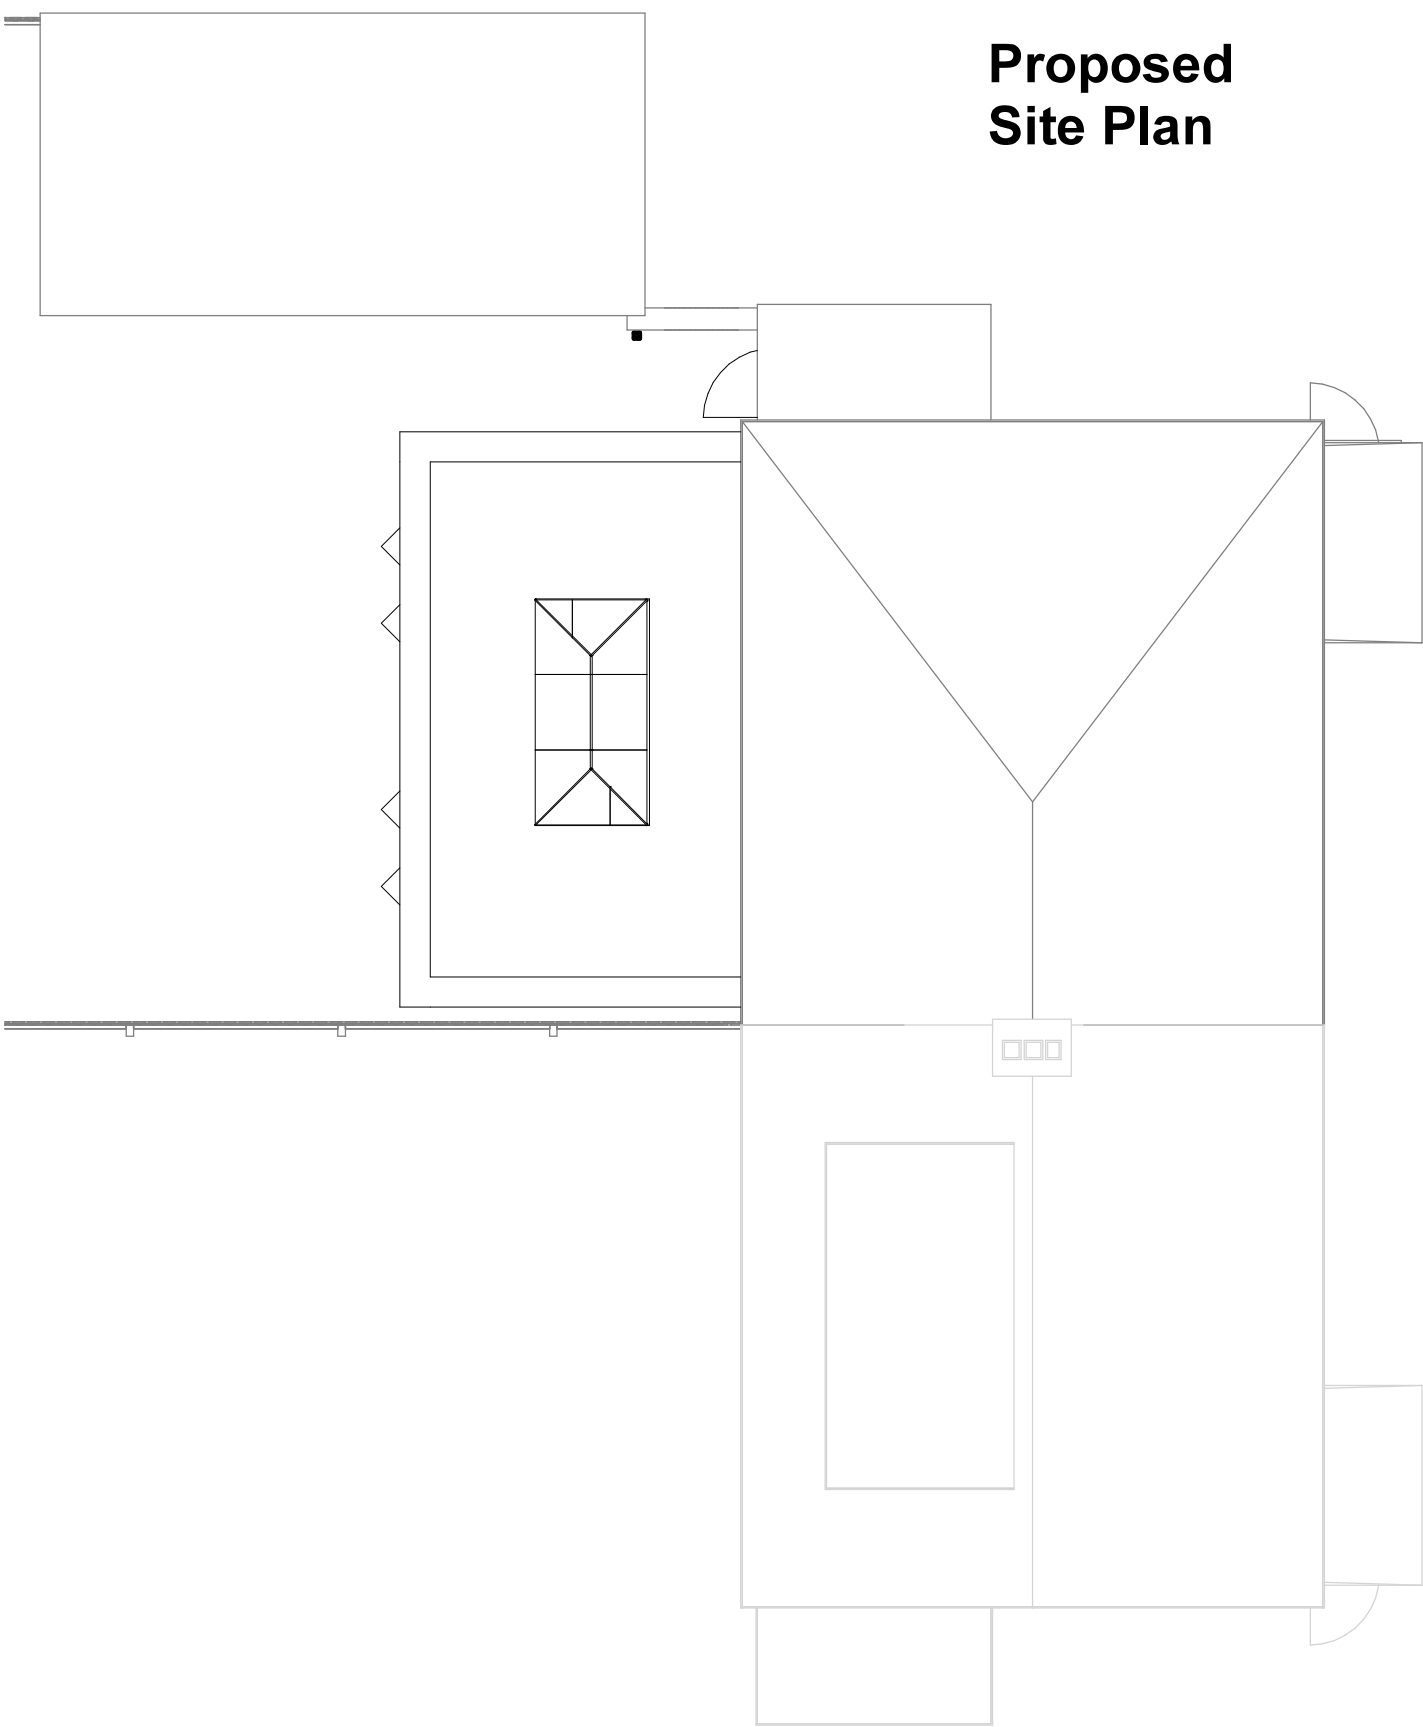

pd

parkers

executive

design

All measurement to be checked on site prior to any commenment (C) Copyright of Parkers Design (Southern) Limited. Any reproduction of these drawings will require written authority from the copyright owner.	PROJECT	36 Lower Road		CLIENT			Owner	
	SHEET	Site Plan		Date	Issue Date	Scale (@ A3)		1 : 100
				Drawn by	SW	DRAWING NUMBER		REV
				Checked by	SR	P202		
Parkers Design Limited - The Studio @ 90, PO9 2PR	www.pexd.co.uk - info@pexd.co.uk - 07776 008822							