



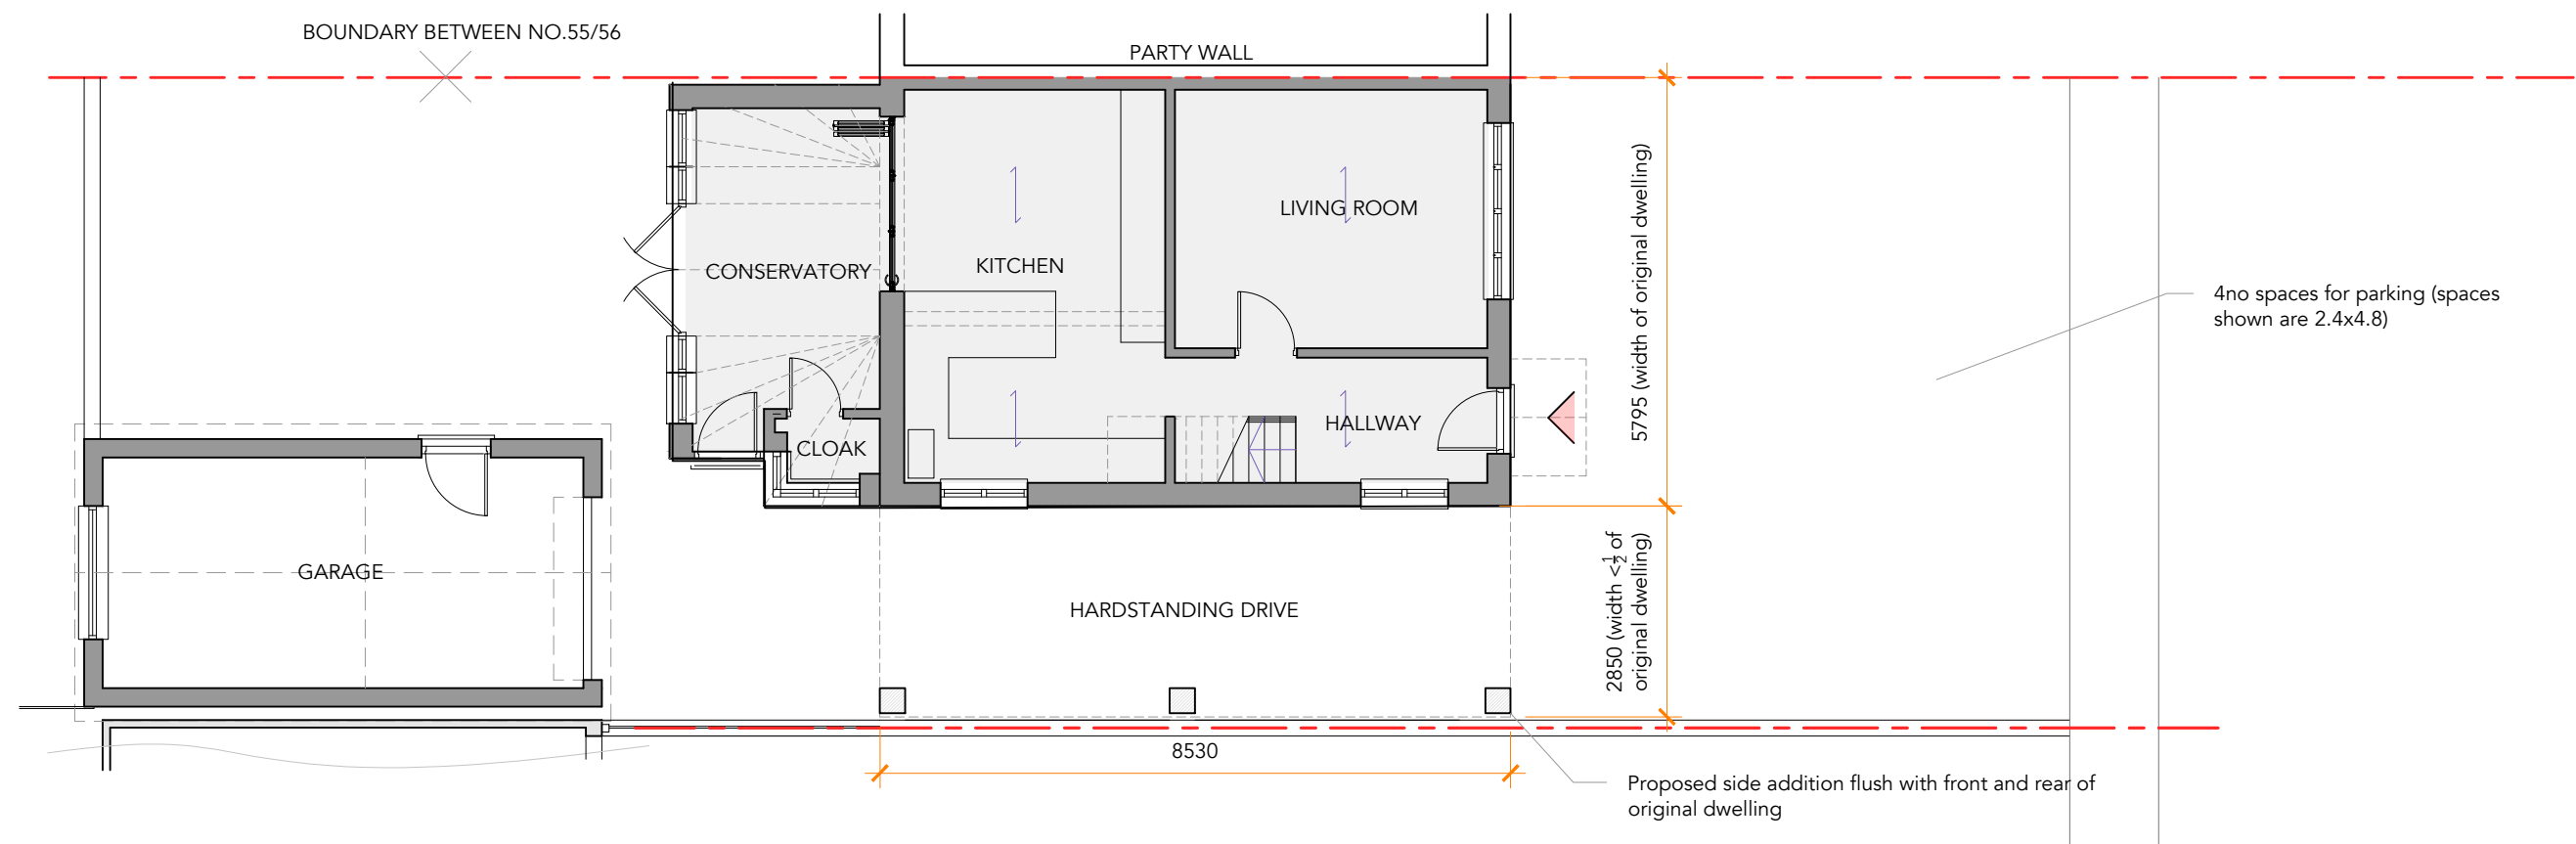

1 PROPOSED GROUND FLOOR PLAN
Scale: 1:100

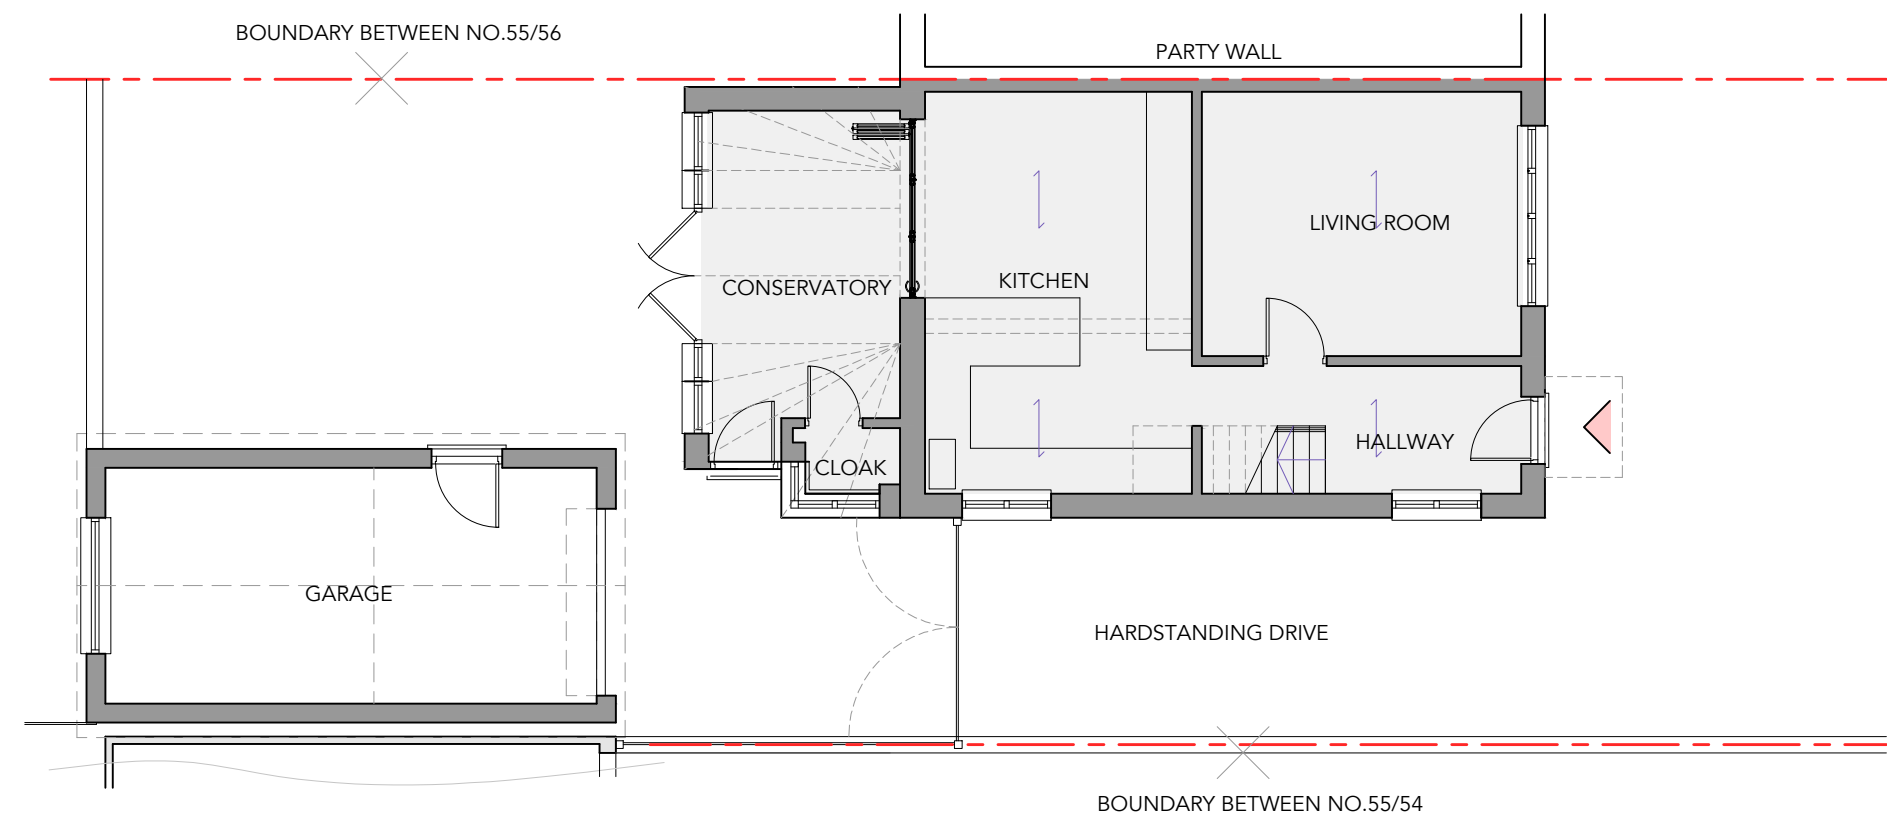


2 EXISTING GROUND FLOOR PLAN
Scale: 1:100




9 LOCATION PLAN
Scale: 1:1250

© Crown copyright and database rights 2021 OS 100053143
Reproduction in whole or part is prohibited without the prior permission of Ordnance Survey.

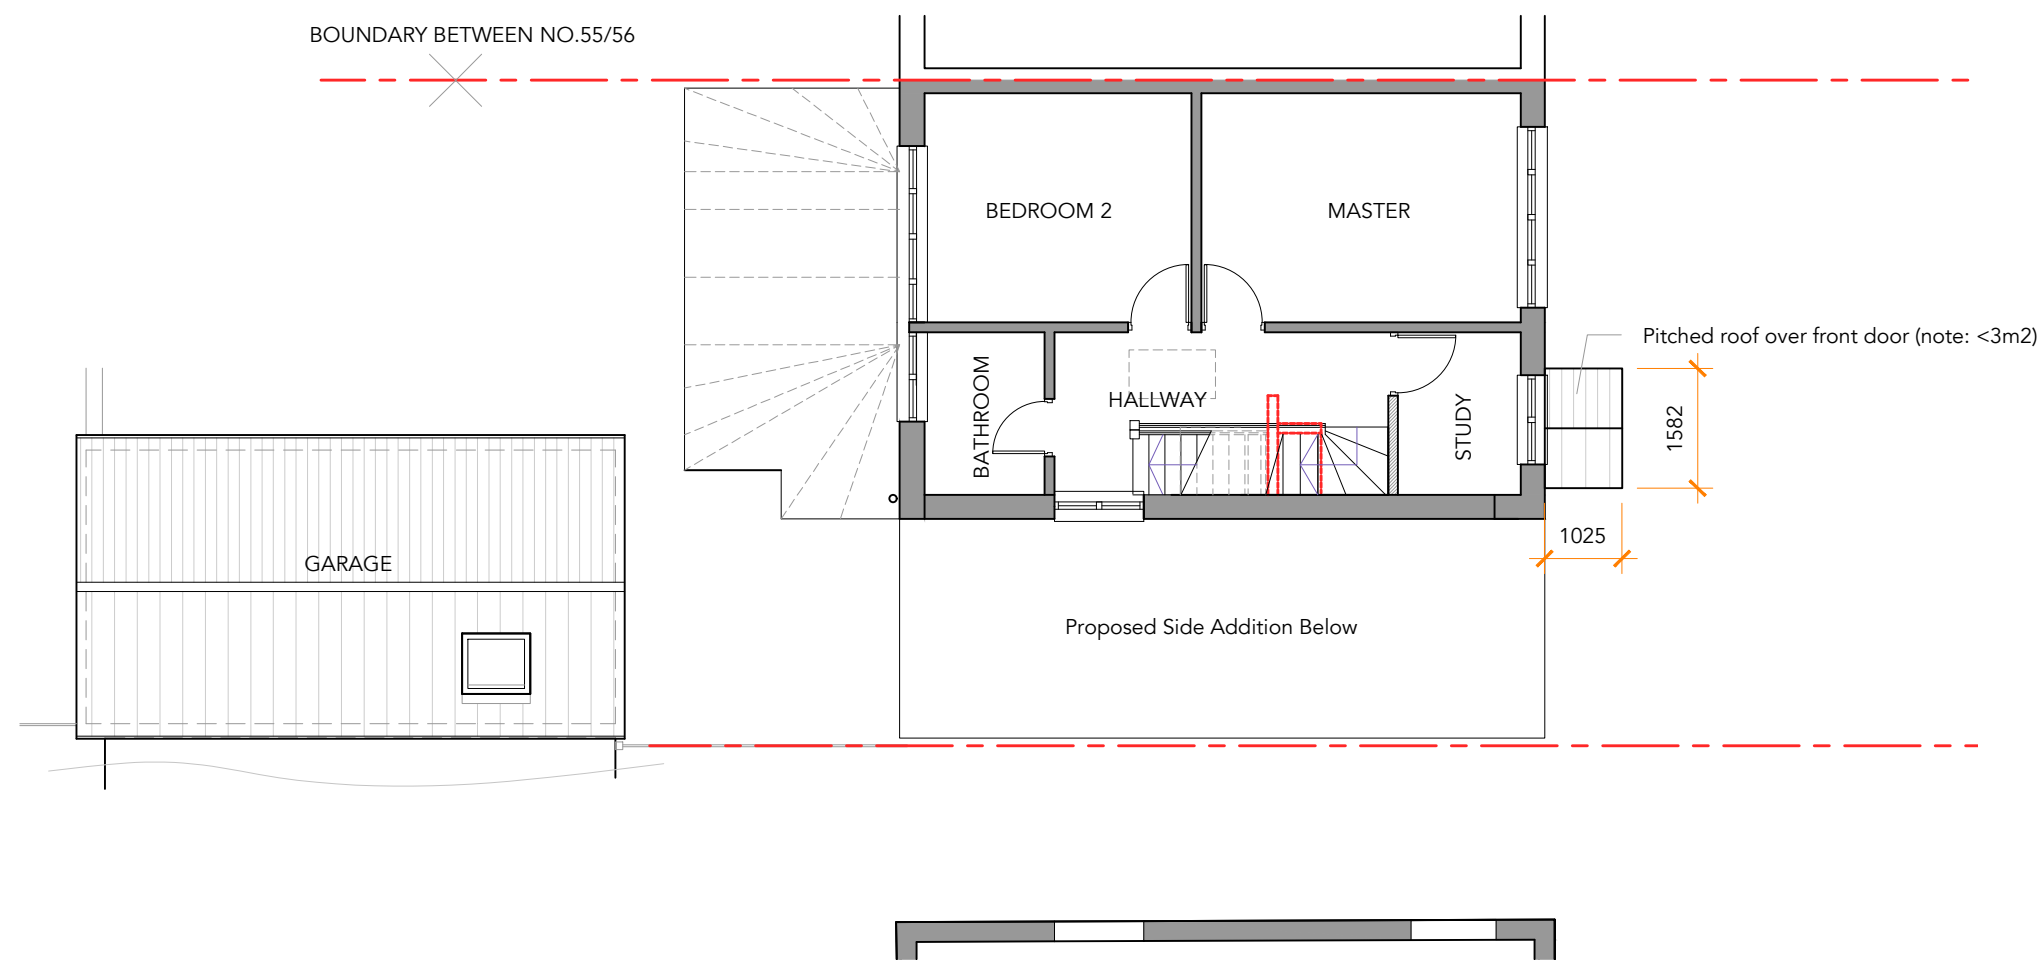


3 PROPOSED FIRST FLOOR PLAN
Scale: 1:100

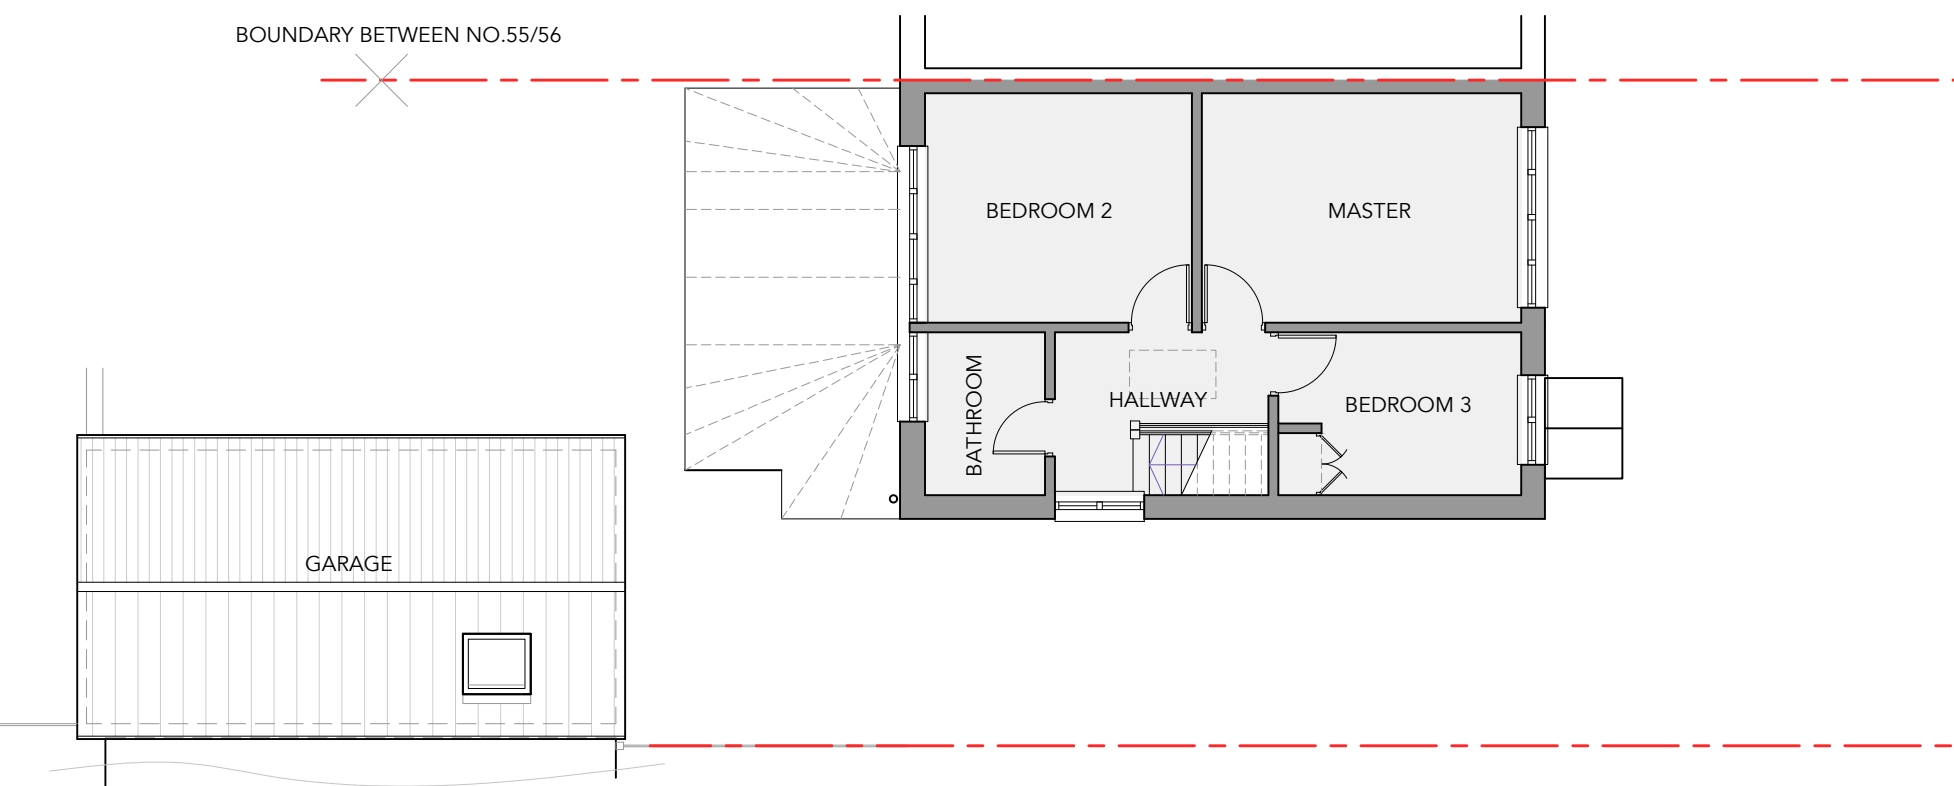


4 EXISTING FIRST FLOOR PLAN
Scale: 1:100



10 BLOCK PLAN
Scale: 1:500

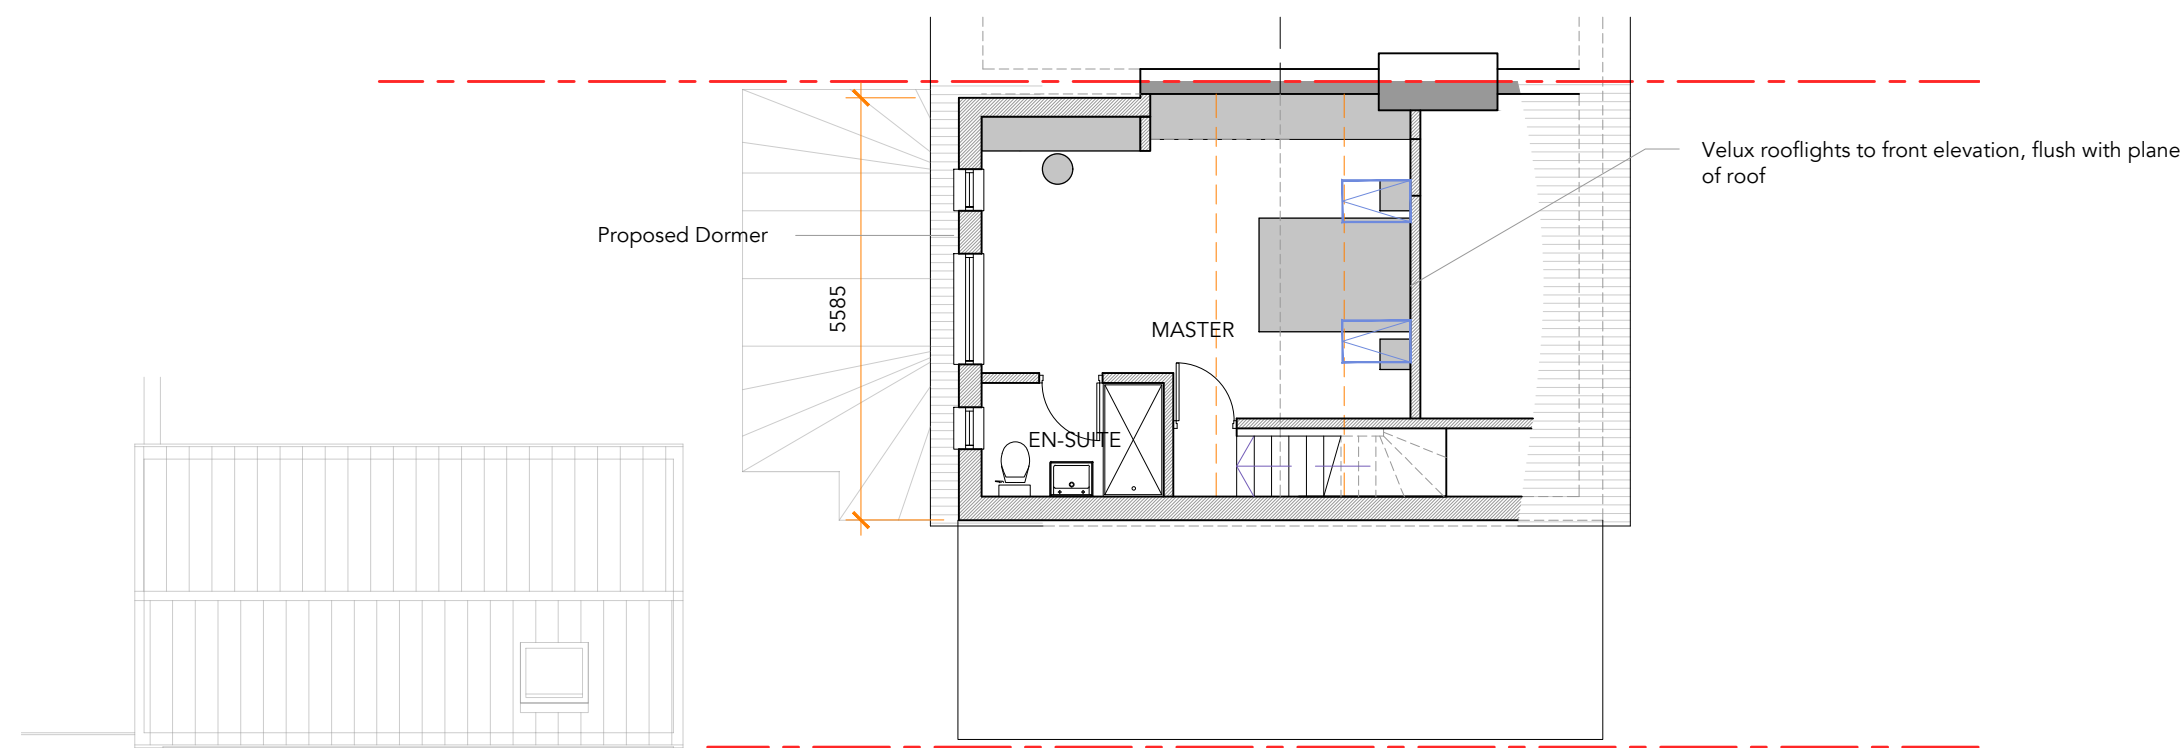


5 PROPOSED LOFT PLAN
Scale: 1:100

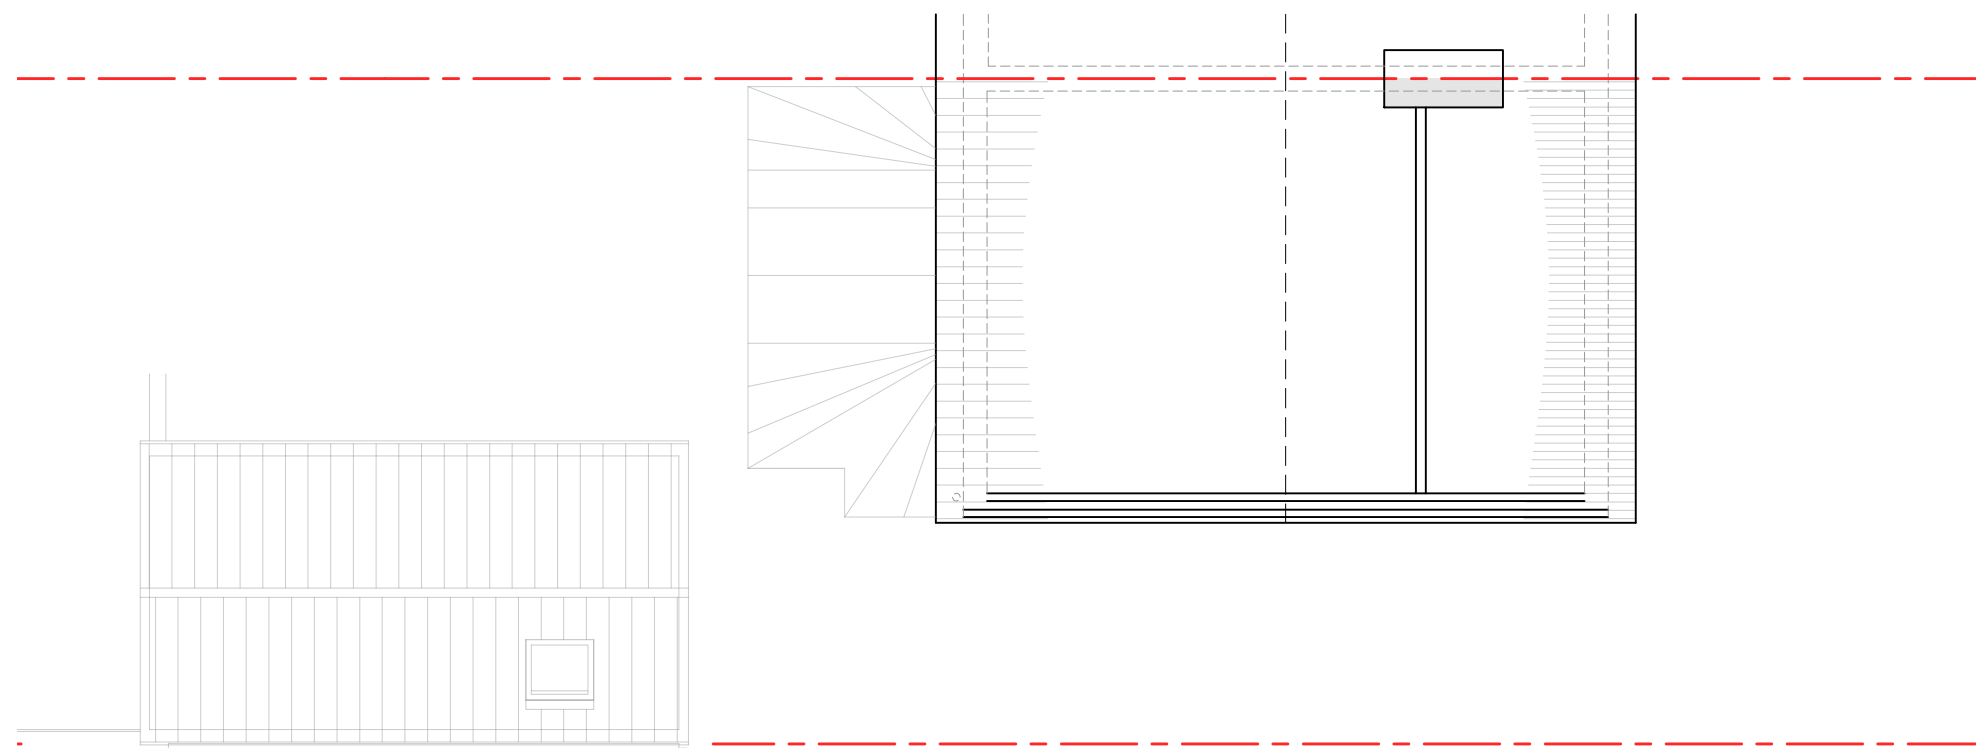


6 EXISTING LOFT PLAN
Scale: 1:100


Dormer Volume Calculation:
 $(2.785 \times 4.055 / 2) \times 5.585 = 31.536 \text{m}^3$
SCALE 1:100

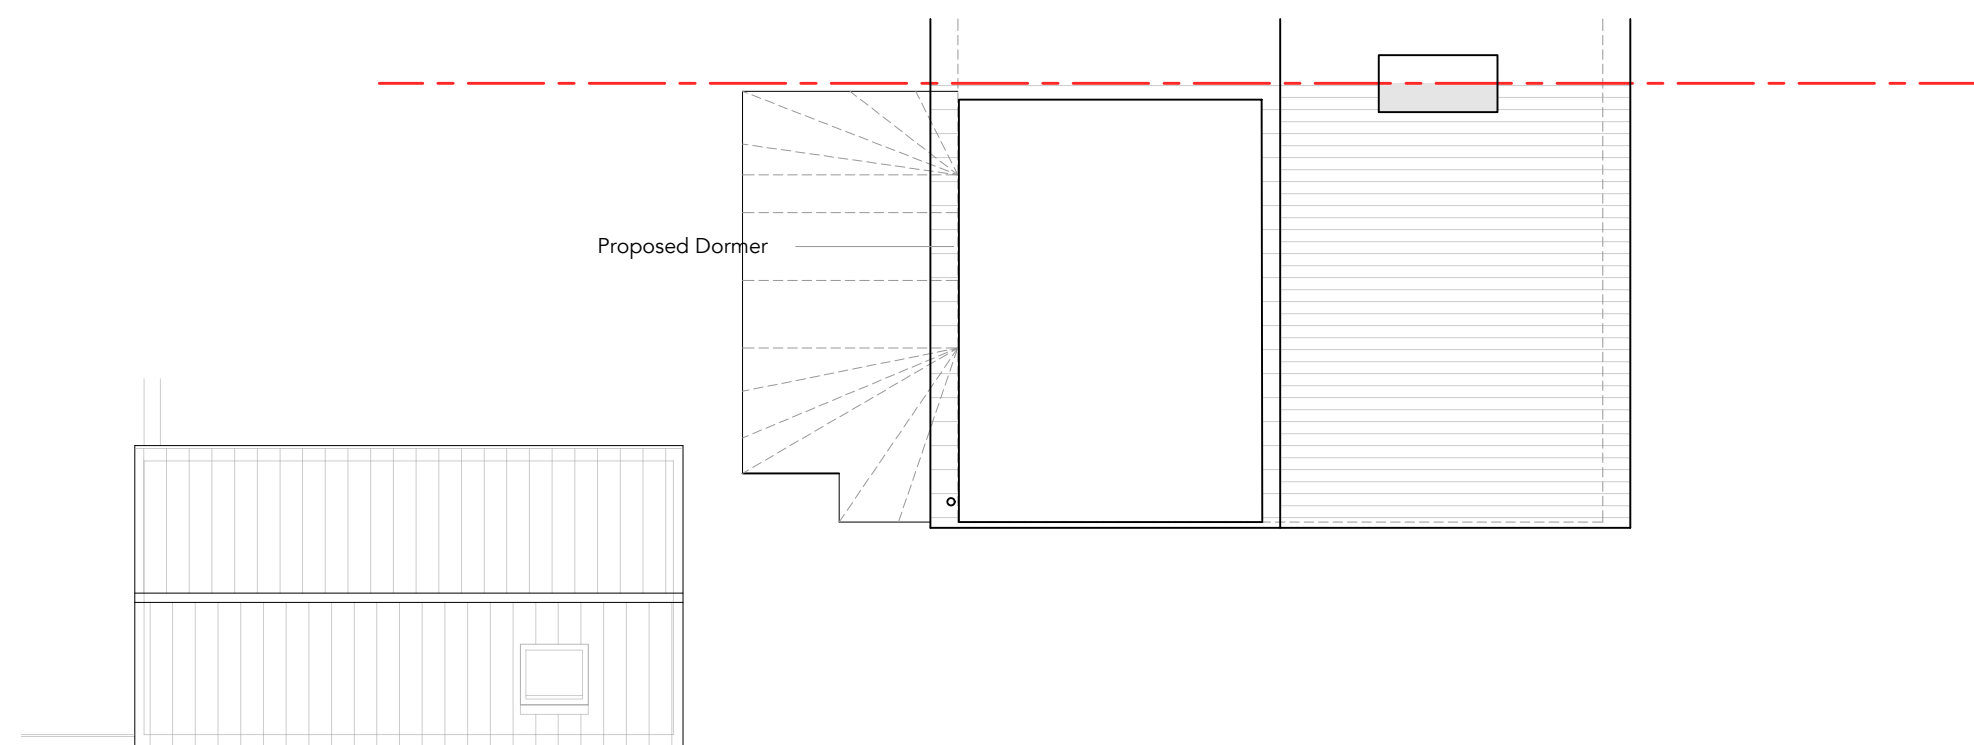

5 PROPOSED LOFT PLAN
Scale: 1:100

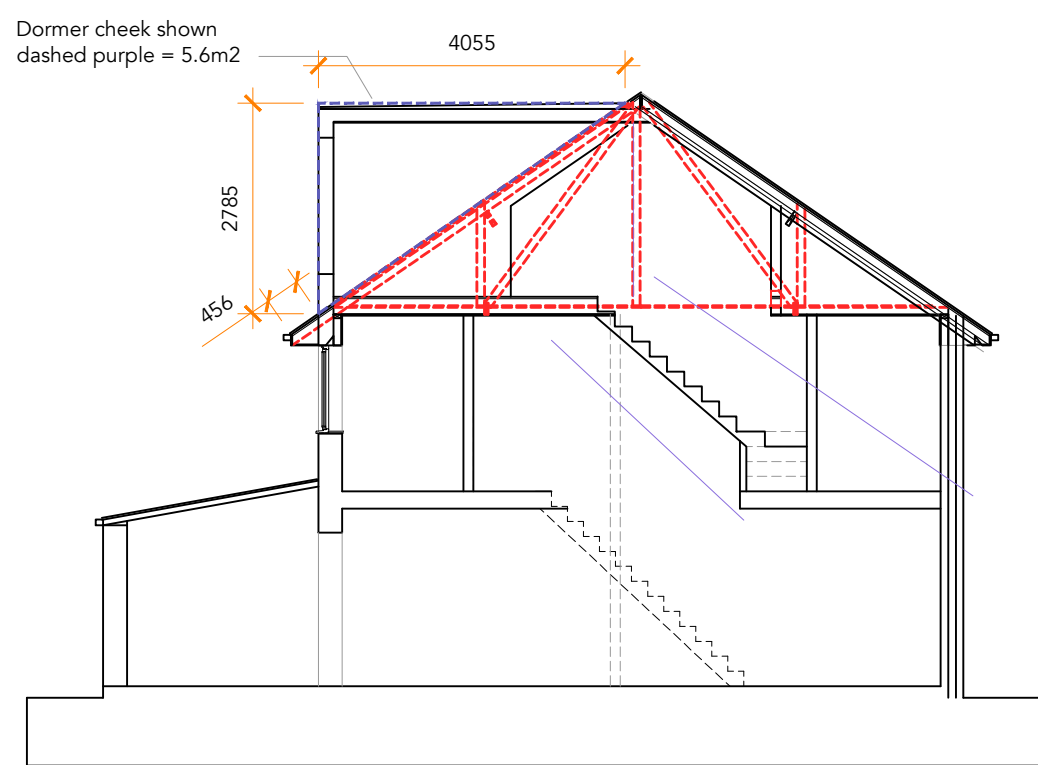

PROPOSED SECTION
Scale: 1:100

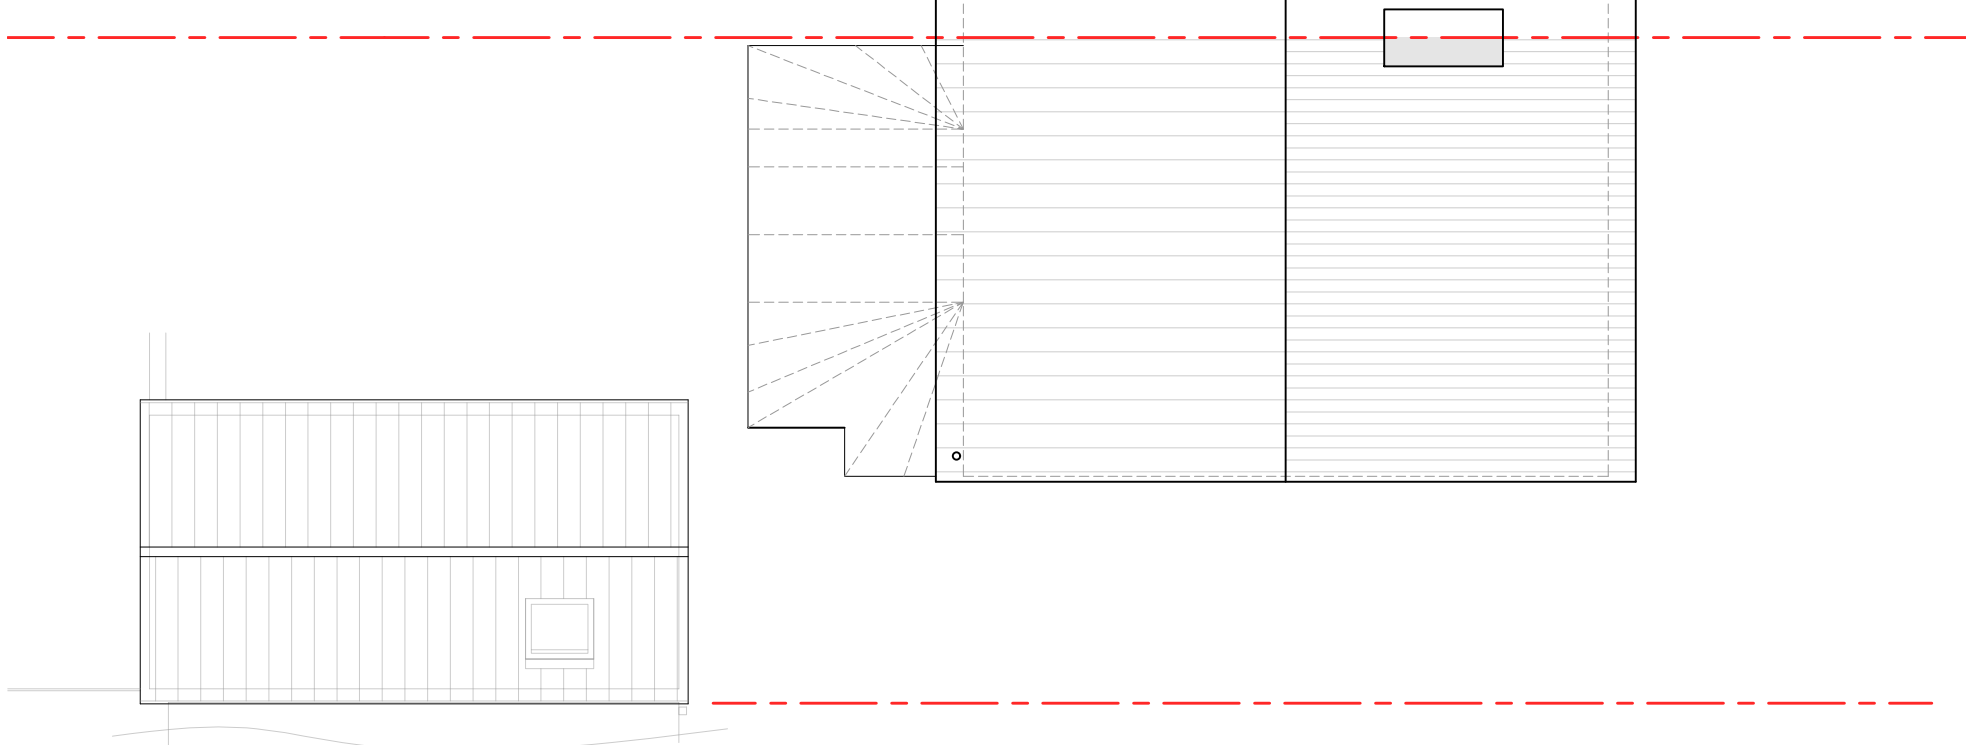

8 EXISTING ROOF PLAN
Scale: 1:100

DATE	JUNE 21	SIZE	A1
DRAWN	CB	REF NO.	BA048_08_001
SCALE	1:100 / 1:500 / 1:1250	STAGE	PLANNING
SITE	55 HILLMEAD GARDENS, BADHAMPTON, HAMPSHIRE, PO9 3NN		
TITLE	EXISTING AND PROPOSED PLANS		
PROJECT	PROPOSED LOFT CONVERSION, SIDE EXTENSION, PITCHED ROOF TO FRONT DOOR		
CLIENT	MR WILLIAMS		

BECKMANN ARCHITECTURE

THREE QUARTERS, 36A NAPPERS WOOD, FERNHURST, GU27 3PB
t: 07845698006
e: OFFICE@BE-AR.CO.UK
COPYRIGHT © BECKMANN ARCHITECTURE LIMITED