




10 Nile Street, Emsworth.
EXISTING

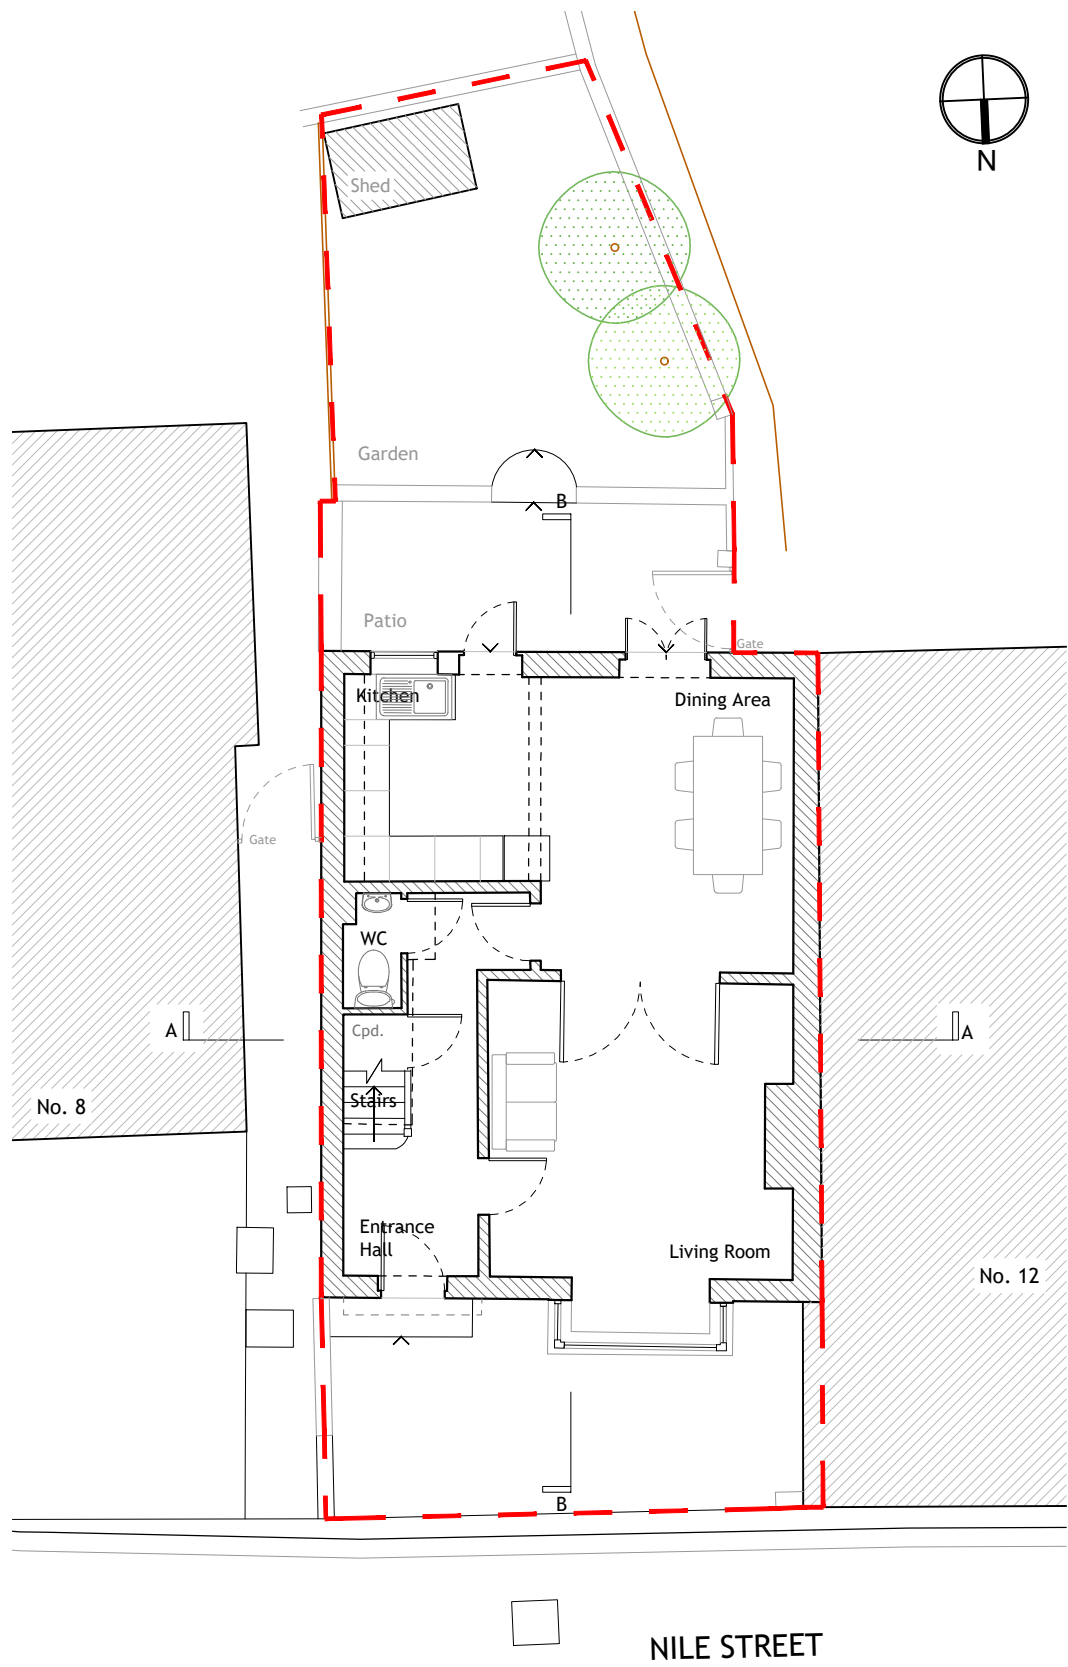


GROUND FLOOR PLAN
1:100

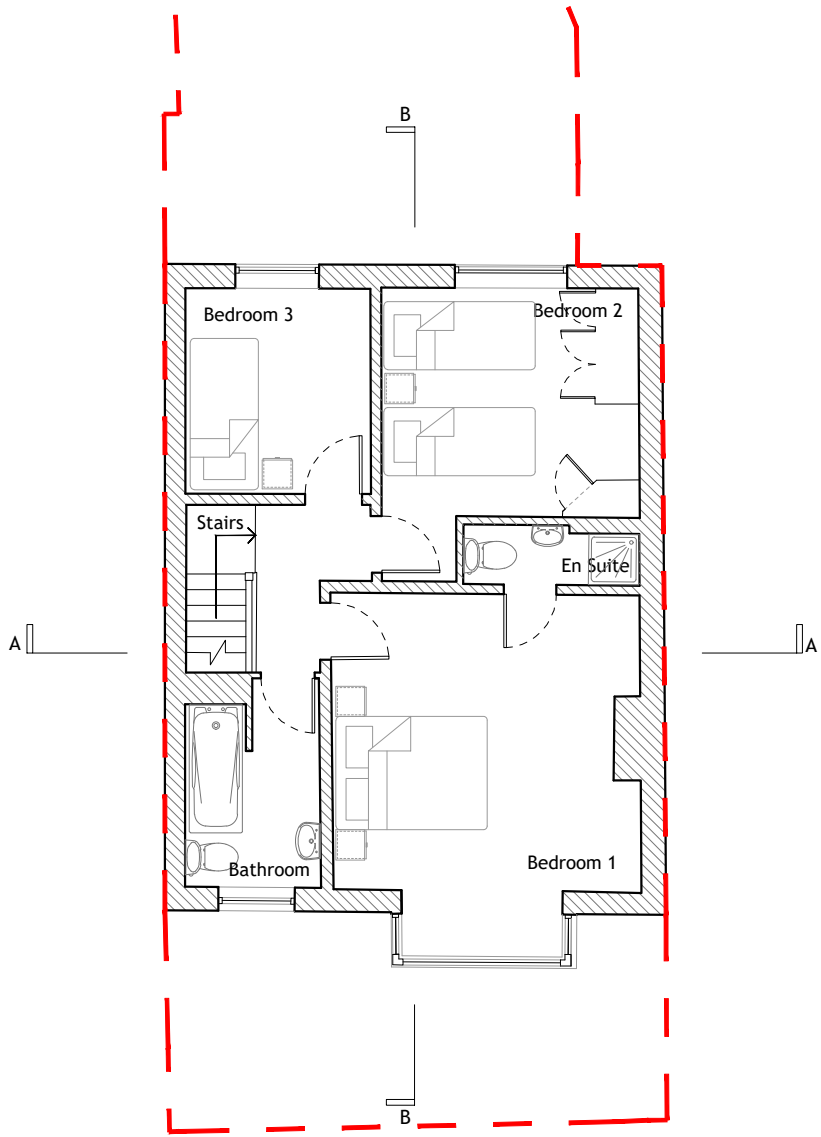


FIRST FLOOR PLAN
1:100

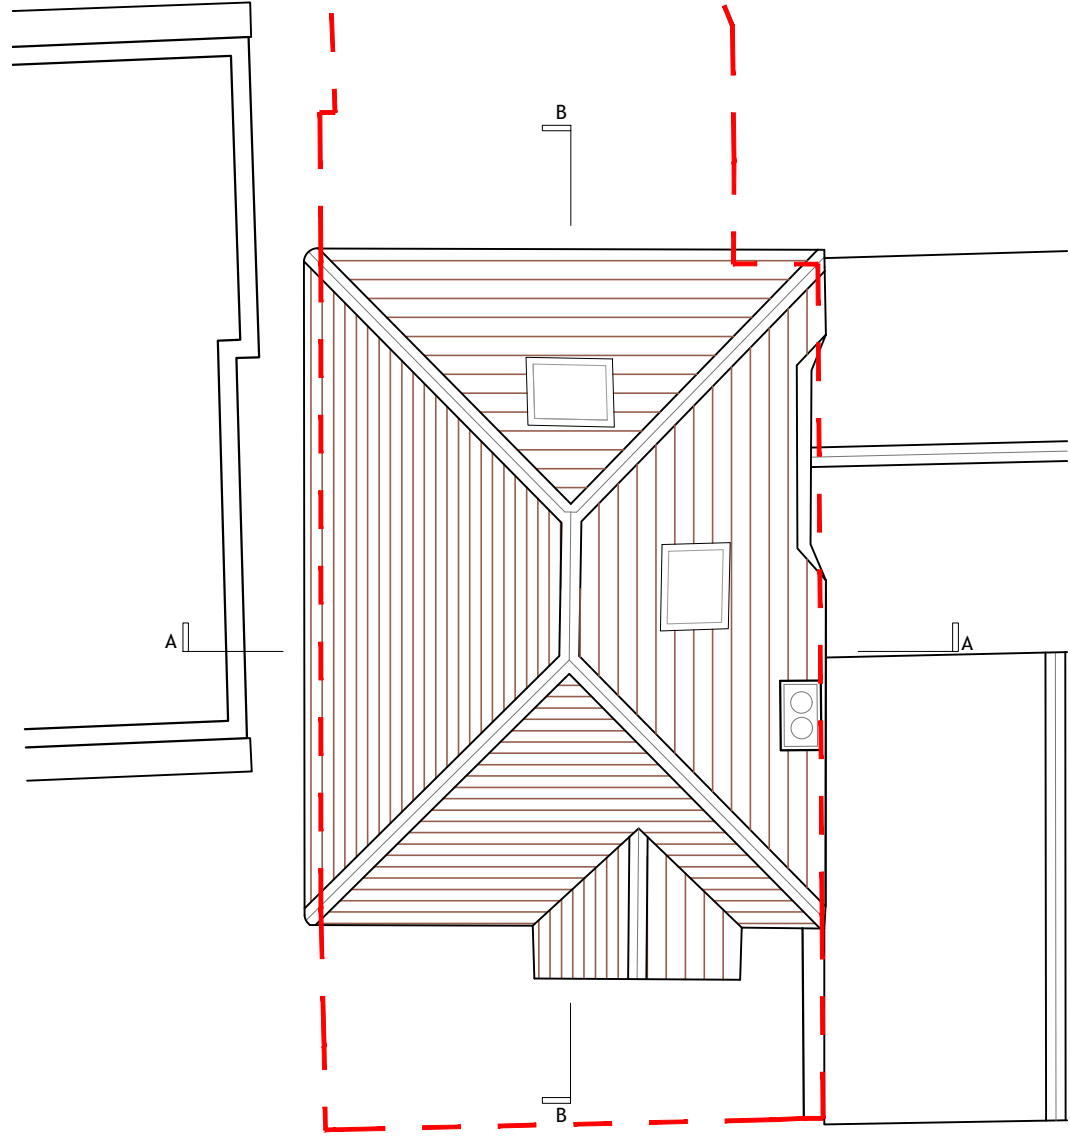

ROOF PLAN
1:100

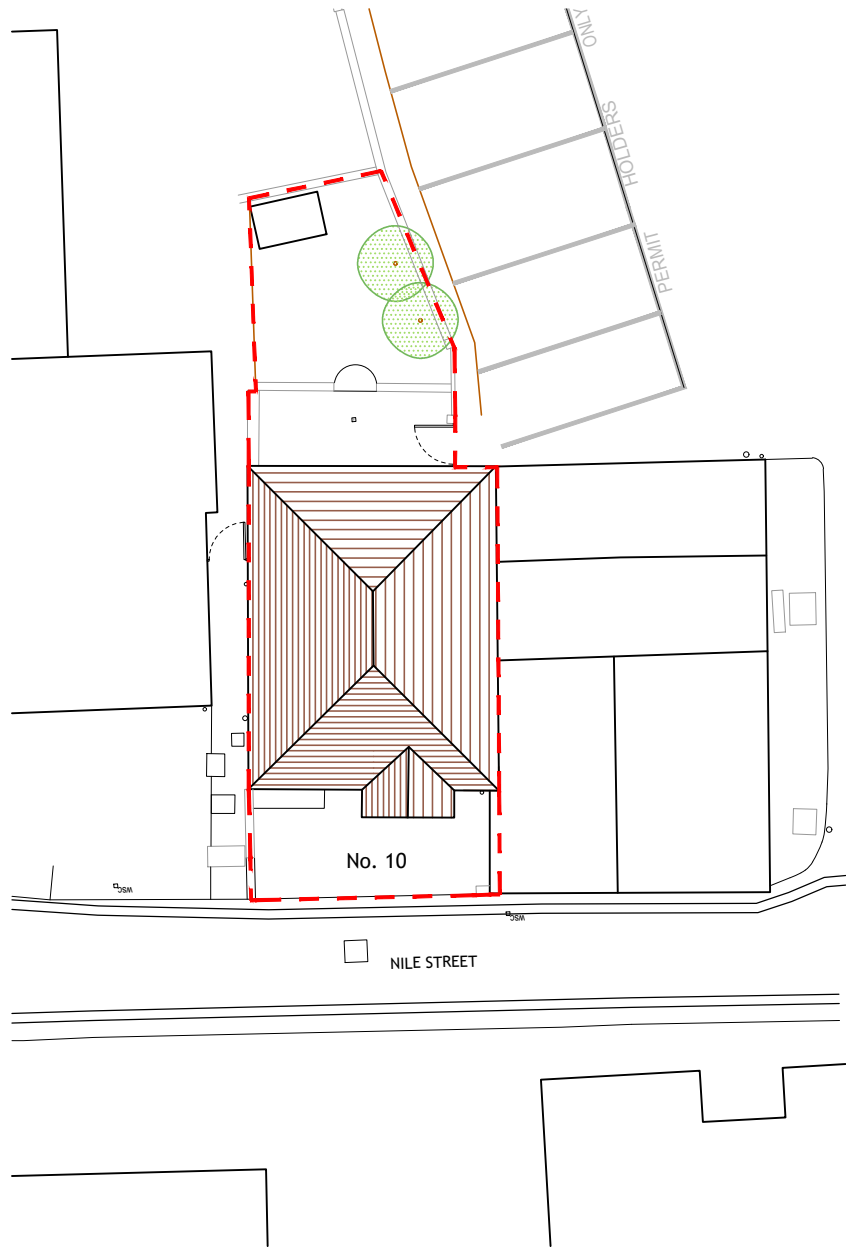

SITE PLAN
1:200

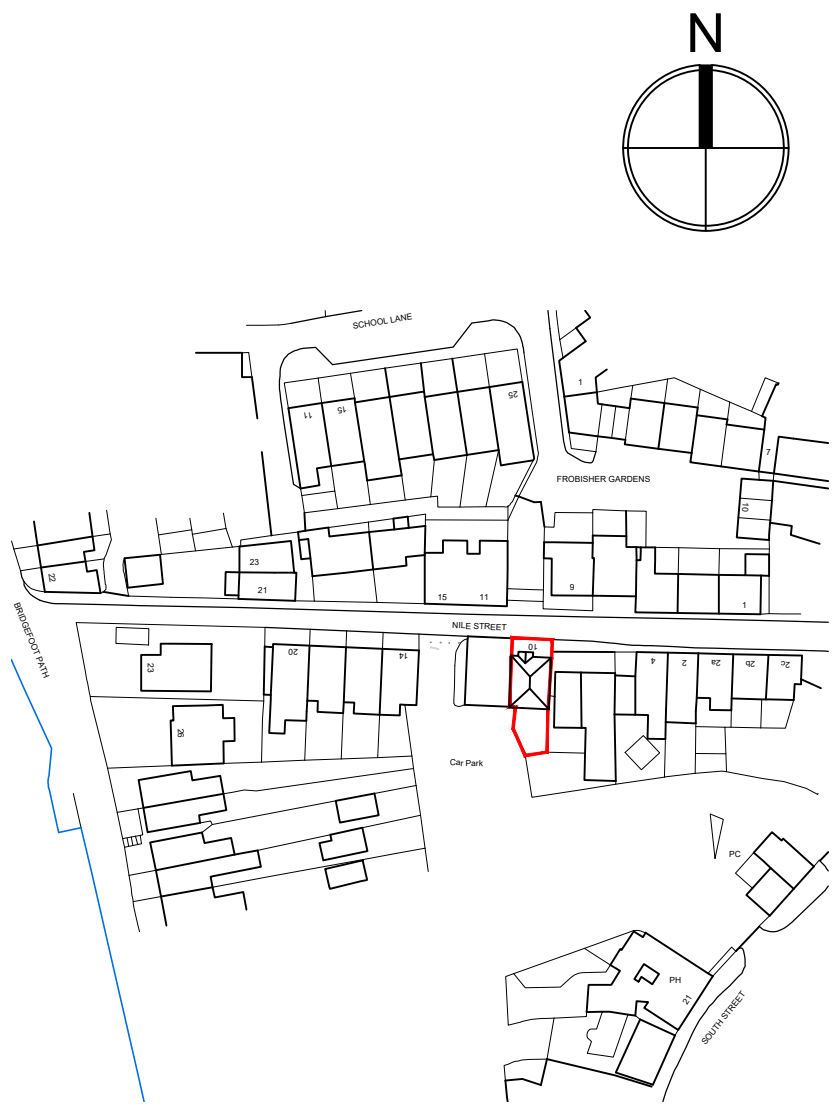

SITE LOCATION PLAN
1:1250

Ordnance Survey, (c) Crown Copyright 2021. All rights reserved. Licence number 100022432




SITE BLOCK PLAN
1:500


Ordnance Survey, (c) Crown Copyright 2021. All rights reserved. Licence number 100022432



FRONT ELEVATION
[north] 1:100

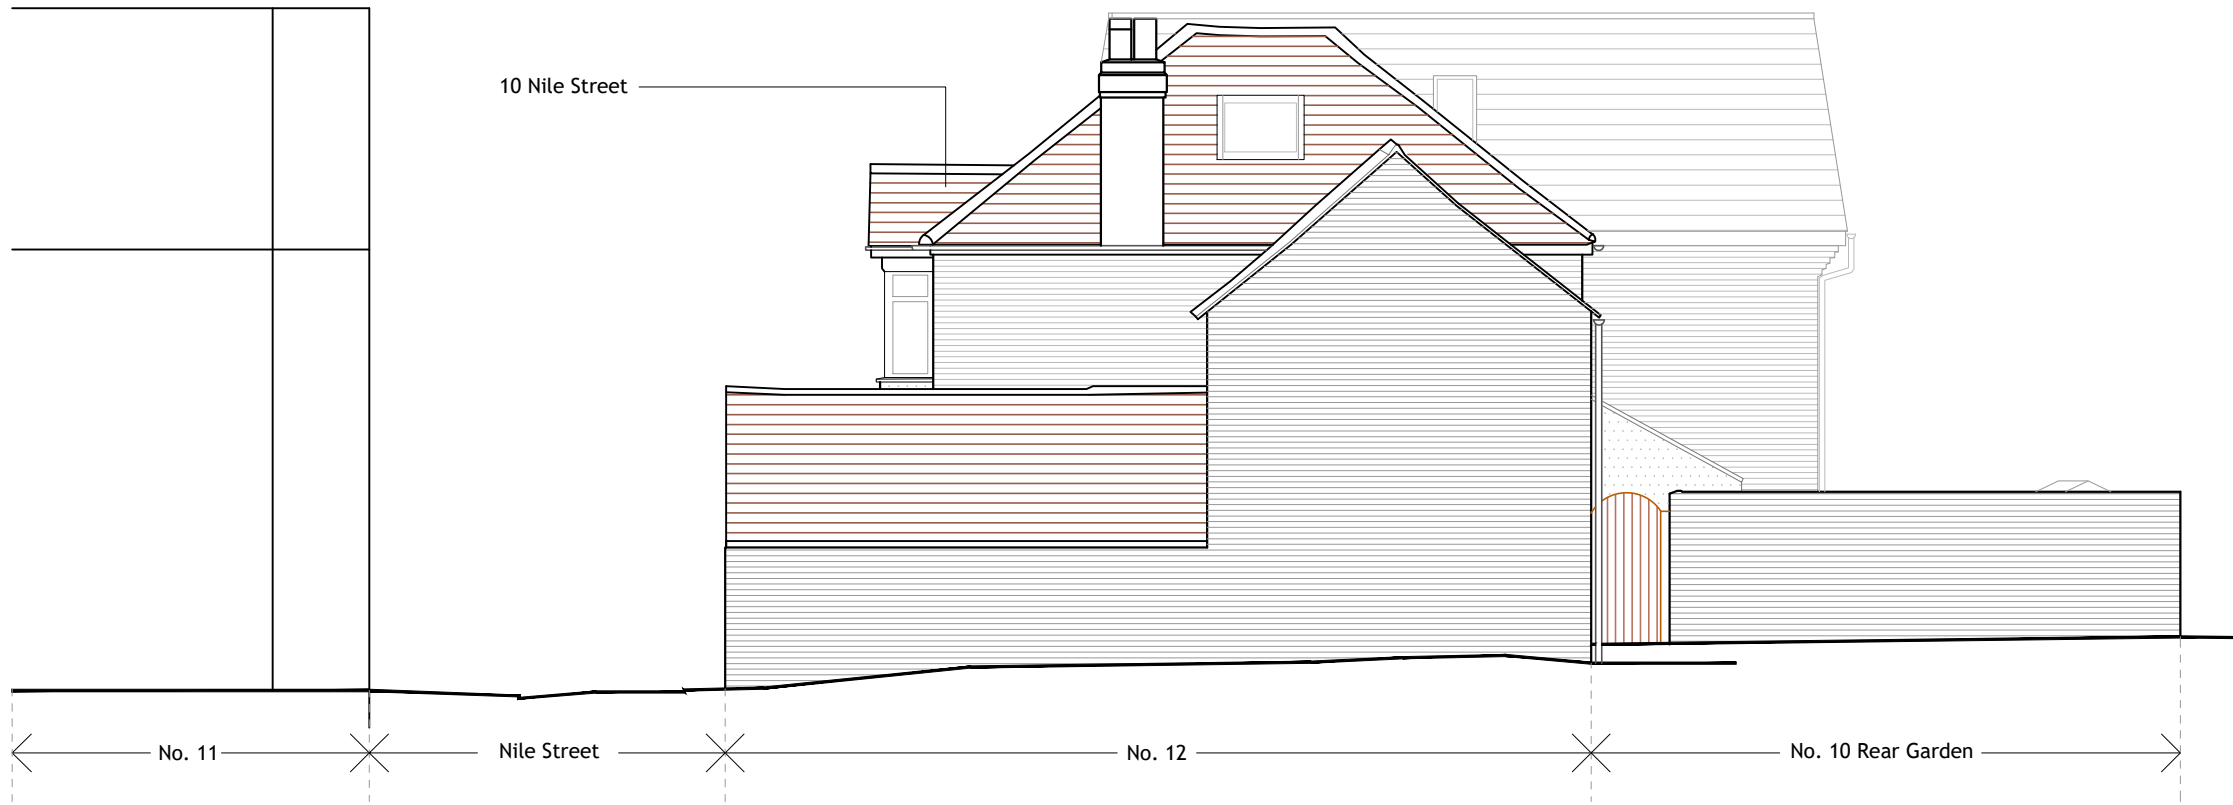


SIDE ELEVATION
[west] 1:100

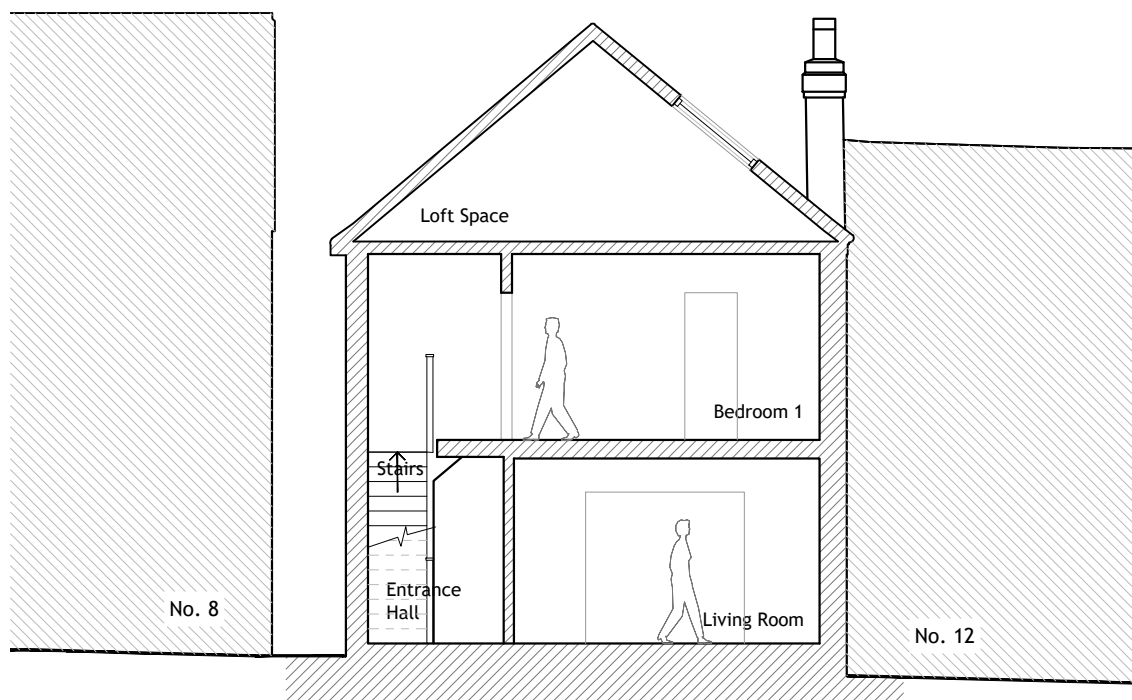


SECTION A
1:100



REAR ELEVATION
[south] 1:100

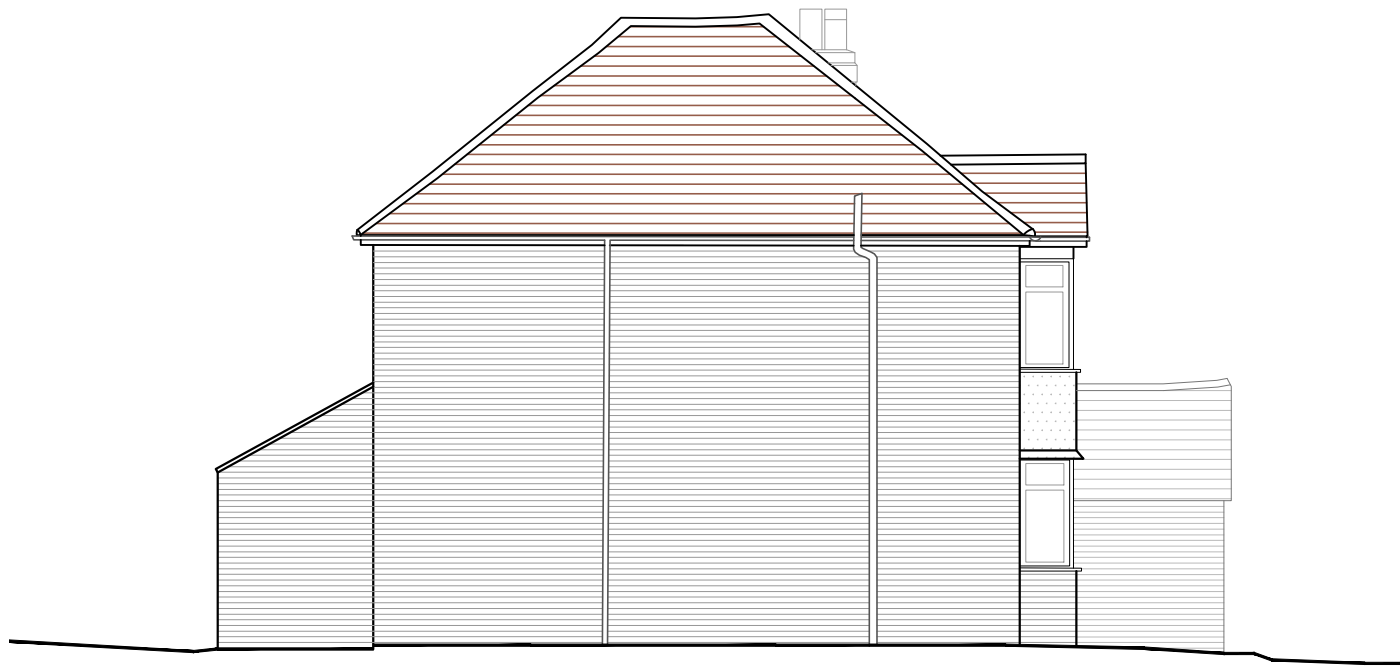

SIDE ELEVATION
[east] 1:100

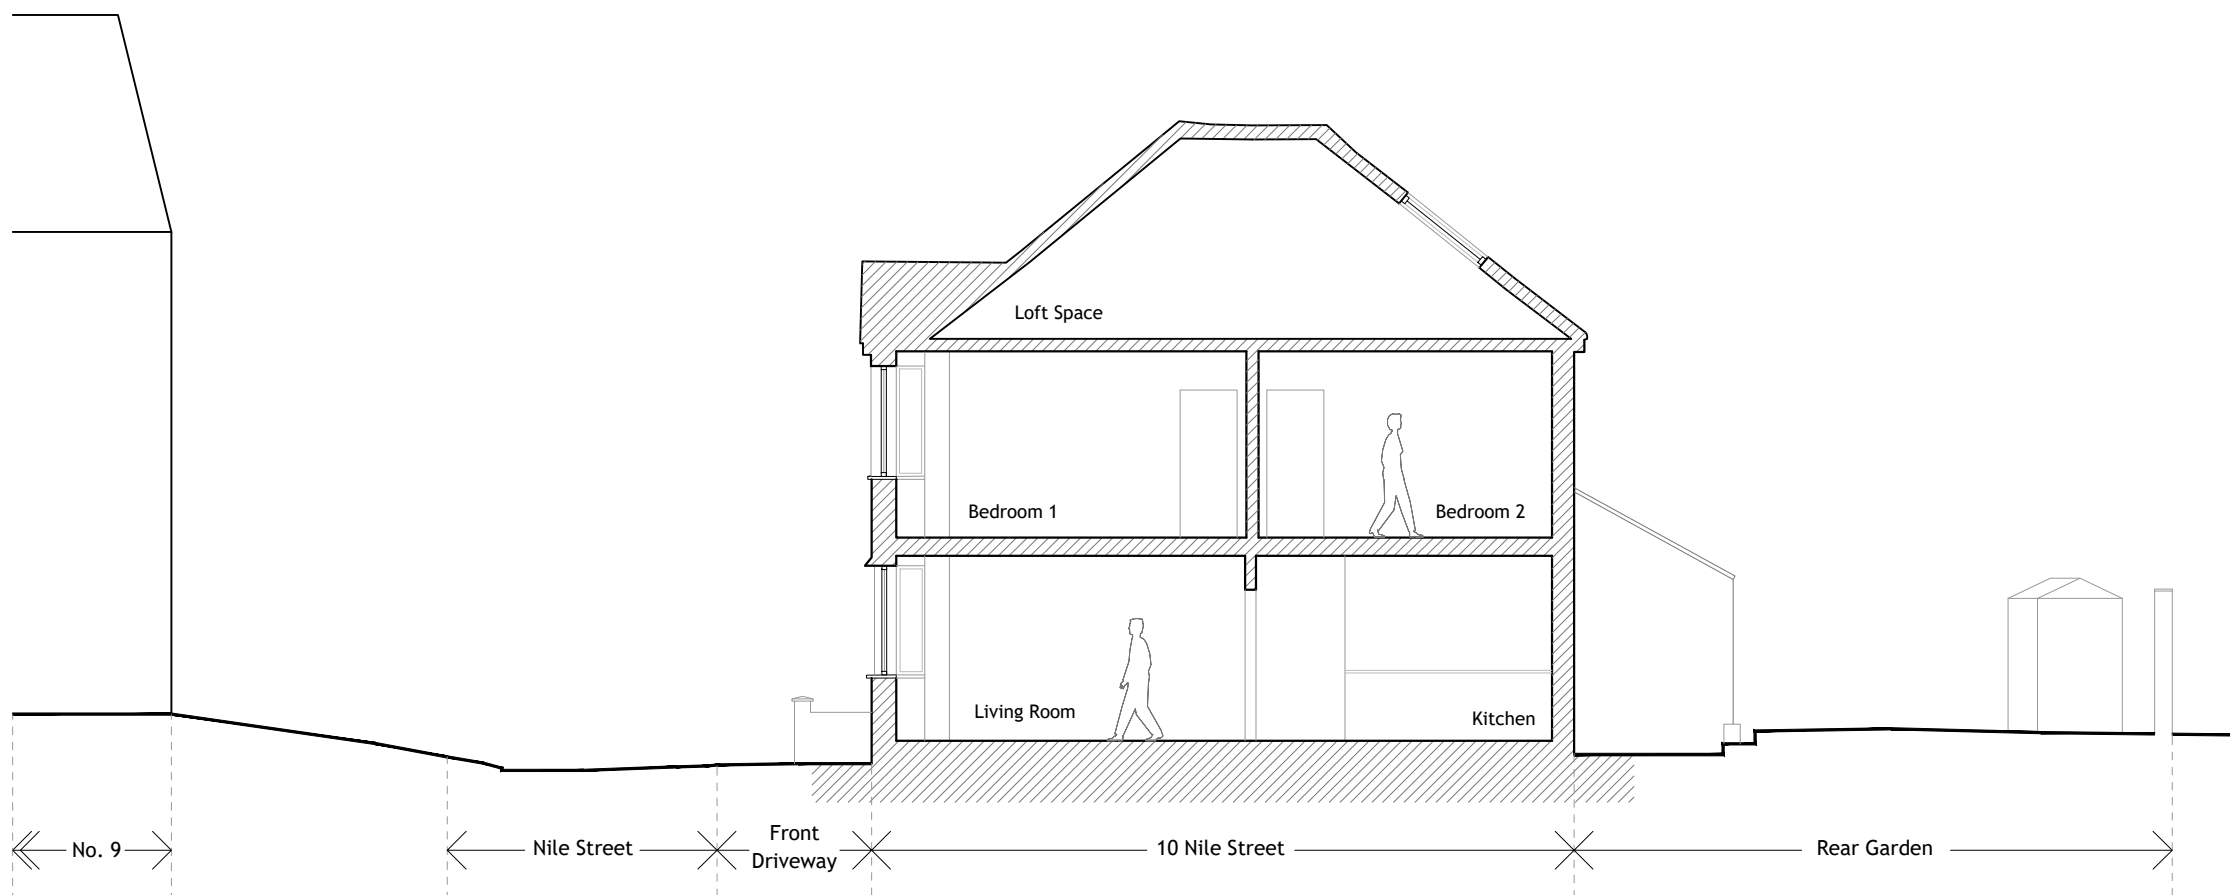

SECTION B
1:100

NOTES:

Dimensions to be checked on site before commencing work.
Any discrepancies shall be reported to the architect immediately.

Do not scale from these drawings except for planning purposes.

Use figured dimensions only.

Where applicable this drawing is to be read in conjunction with other consultants' drawings.

All drawings to be read in conjunction with specification and all other drawings including structural engineer and mechanical and electrical drawings / specification

hd
architects

Helyer Davies Architects Ltd
1 The Old Flour Mill,
Emsworth, PO10 7BT
01243 370 715

www.hdarchitects.co.uk mail@hdarchitects.co.uk

PROJECT

10 Nile Street
Emsworth
PO19 7EE

DRAWING

Existing Plans, Elevations & Sections

SCALE

as noted @ A1

DATE

Sept 2021

DRAWN

EK

DRAWING NUMBER

21184-01

REVISION

*