

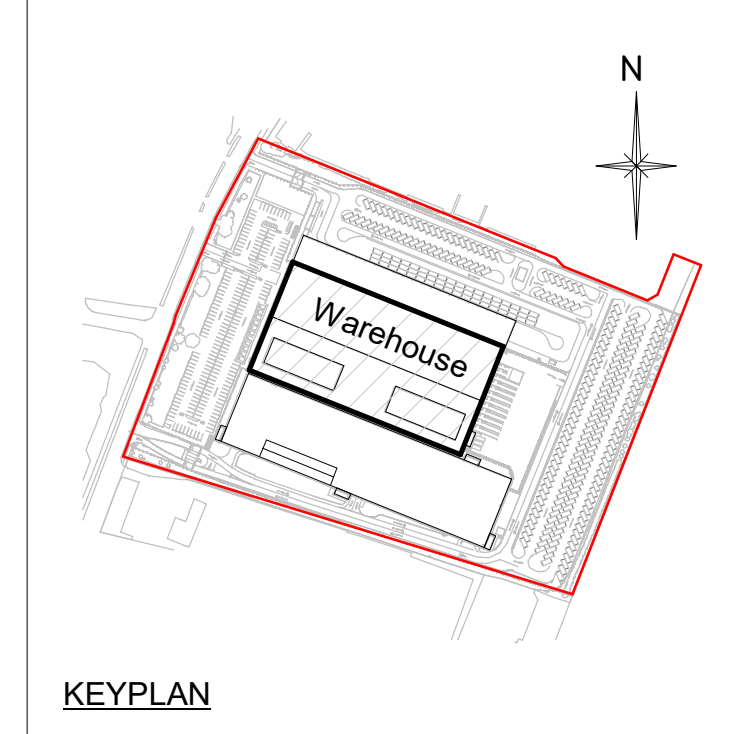


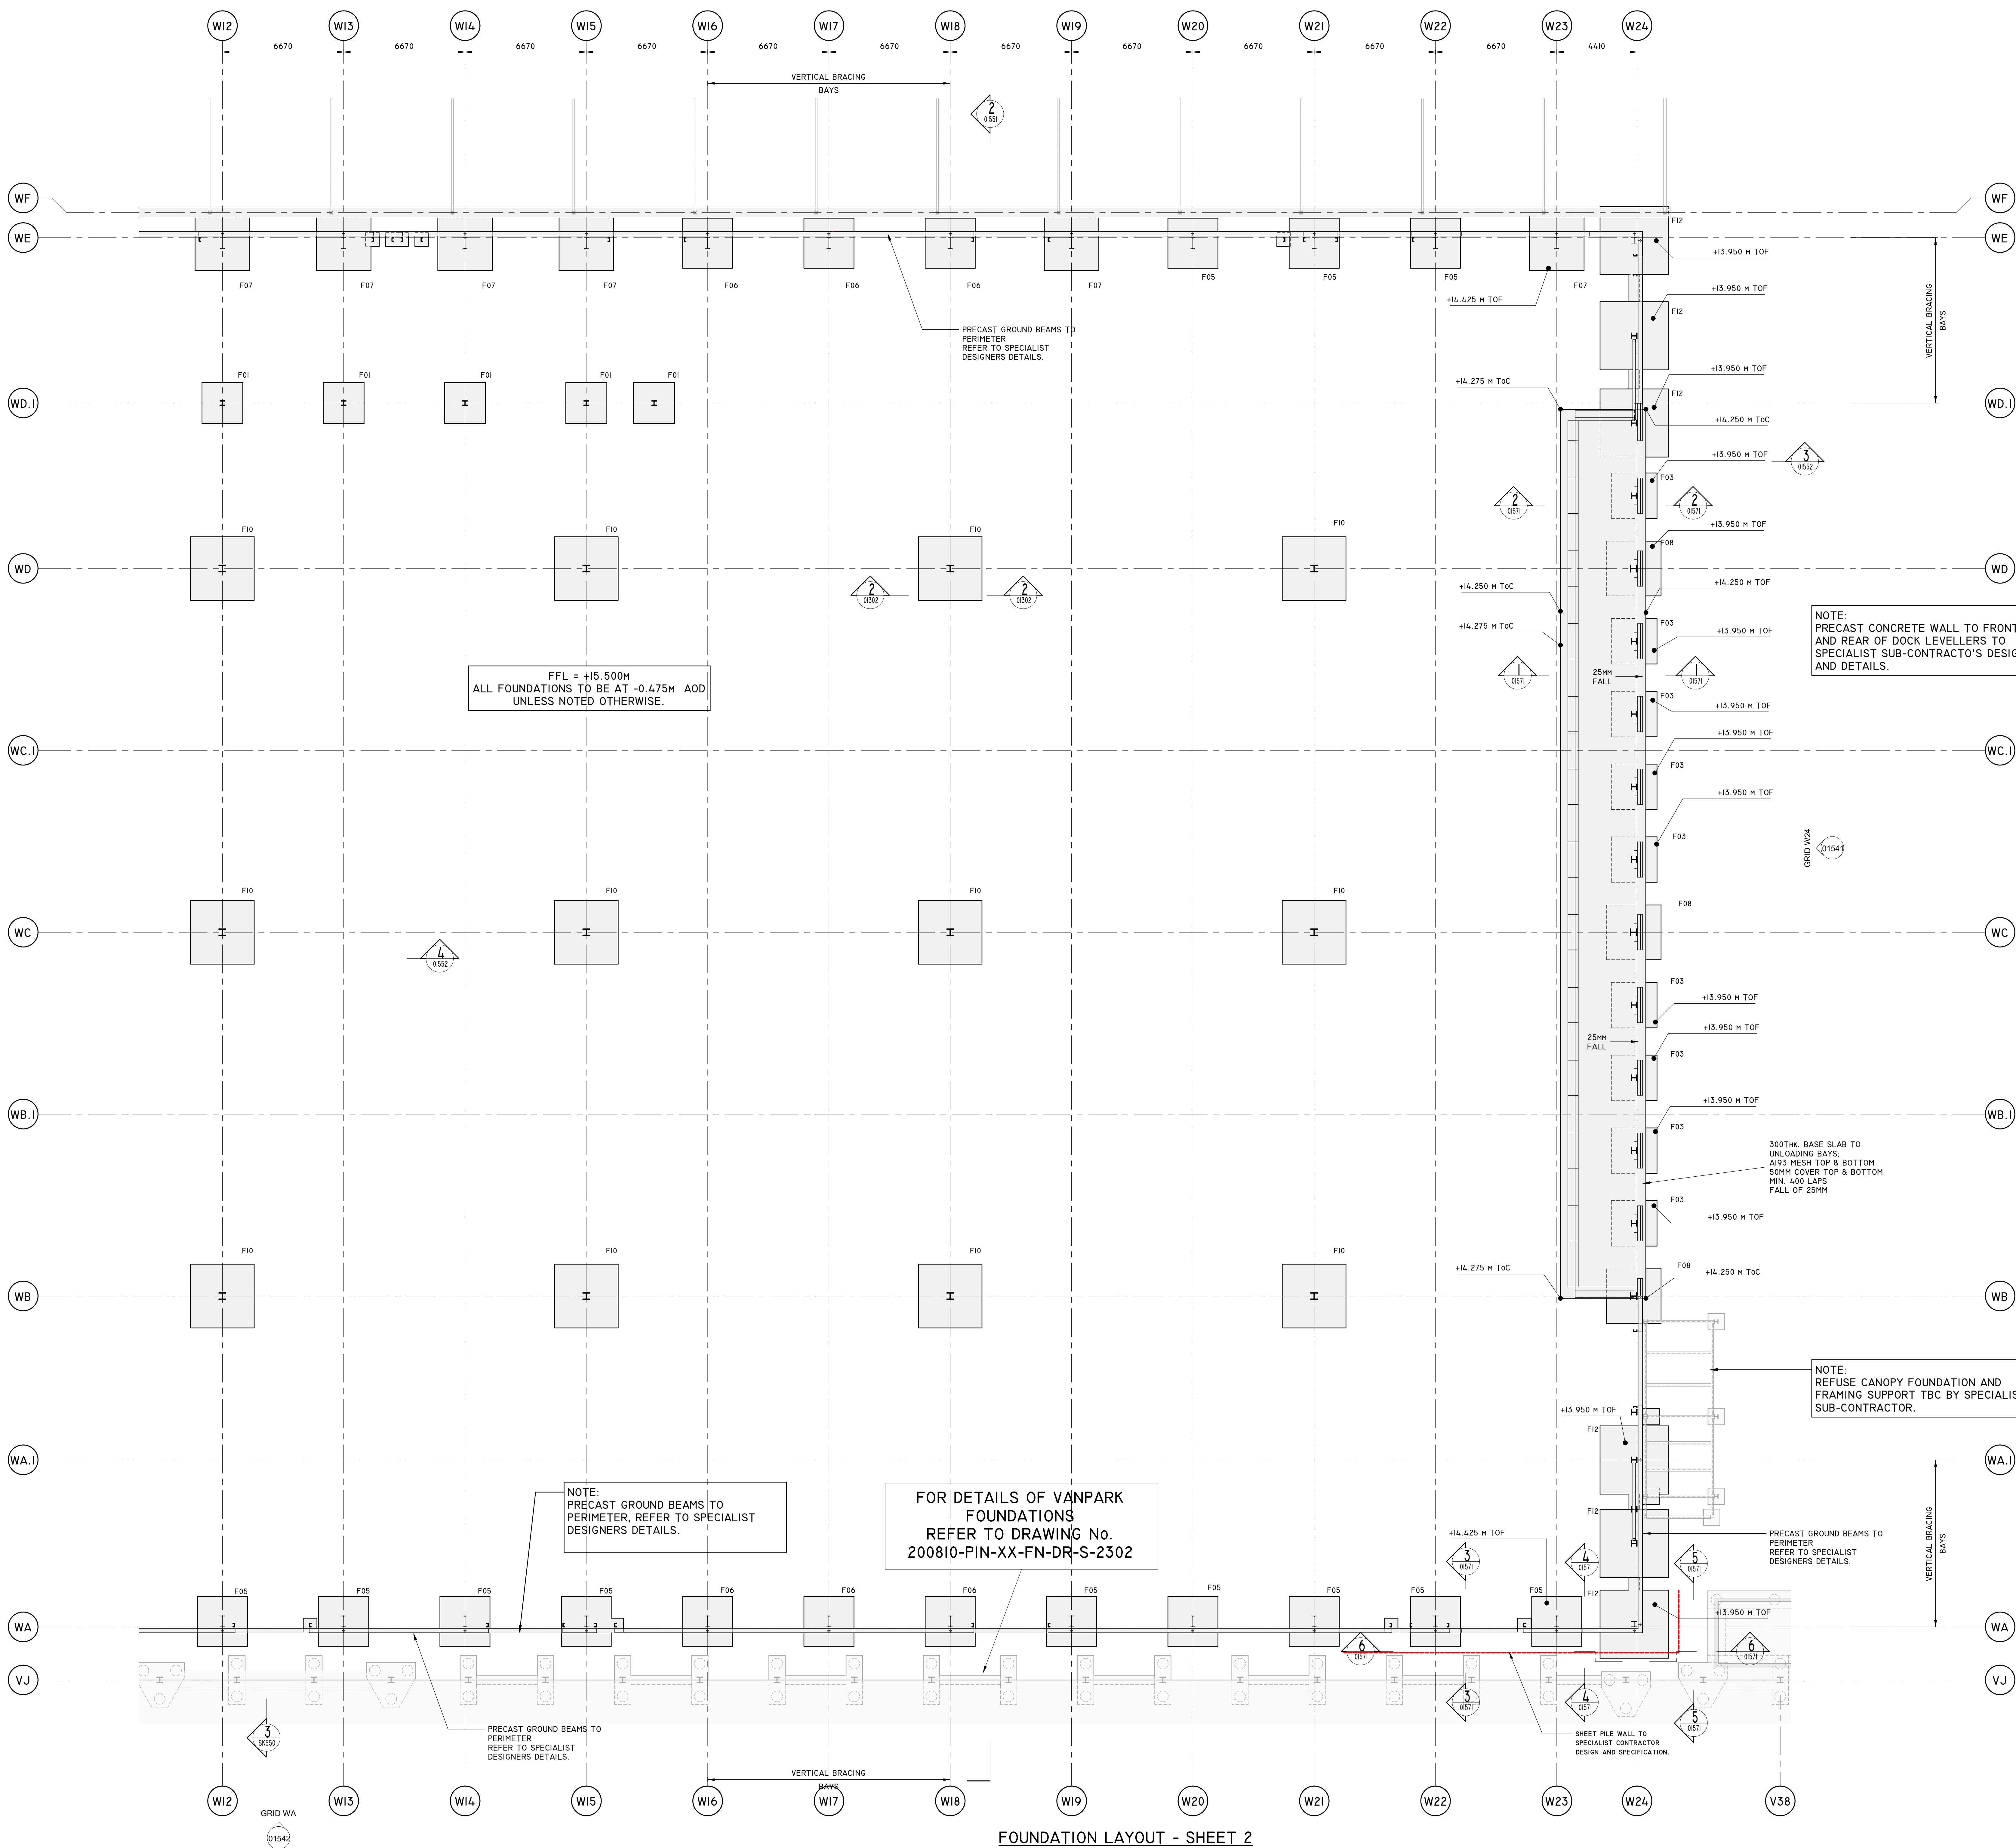

- NOTES
- THIS DRAWING IS TO BE READ IN CONJUNCTION WITH ALL RELEVANT ARCHITECTS, ENGINEERS, AND SPECIALISTS DRAWINGS AND SPECIFICATIONS.
 - FOR GENERAL NOTES AND SPECIFICATIONS REFER TO DRAWING No. 200810-ZZ-ZZ-DR-S-0000.
 - FOR FOUNDATION TYPES AND DETAILS REFER TO DRAWING No. 200810-WH-FN-DR-S-1305.
 - FOR COLUMN SIZES REFER TO GROUND FLOOR GA DRAWING No. 200810-WH-GF-DR-S-1303.
 - ALL COLUMNS CONNECTED TO FOUNDATION AT TOF LEVEL.
 - BASEPLATE & HOLDING DOWN BOLTS DETAILS TBC BY FABRICATOR/CONNECTION DESIGNER.
 - COLUMN FLANGES CONSIDERED RESTRAINED AT TOP CONNECTION TO RAFTER & EAVES BEAMS TO BE ASSURED IN CONNECTION DESIGN.
 - COLUMNS GL WA & WE FLANGES CONSIDERED RESTRAINED AGAINST LATERAL TORSIONAL BUCKLING AT CONNECTION POINTS.
- DENOTES PAD FOOTING WITH 50MM THICK HEAVE PROTECTION FOR DETAIL REFER TO DRAWING NO. 200810-XX-GF-DR-S-0134

 

PI	TENDER ISSUE	JWW	ZT	16.07.21
REV	DESCRIPTION	BY	CHK	DATE
CLIENT				

HAVANT PROPERTY INVESTMENT LLP

PROJECT
HAVANT, NEW LANE

DRAWING TITLE
PART FOUNDATION PLAN - SHEET 2

PINNACLE
CONSULTING ENGINEERS

MERCURY HOUSE ALCHEMY,
BESSEMER ROAD,
WELDON GARDEN CITY,
HERTS.
AL7 1HE. TELEPHONE: 01707 527 630
NORWICH LONDON DUBLIN THE HAGUE

DRAWING STATUS				
TENDER				
SCALE # A0	DATE	DRAWN	CHECK	
AS INDICATED	JUL'21	JWW	ZT	
DRG NO.				REV.
200810-PIN-WH-FN-DR-S-01322				PI

FOUNDATION LAYOUT - SHEET 2