


7 QUEEN STREET
EXISTING


BASEMENT PLAN
1:100

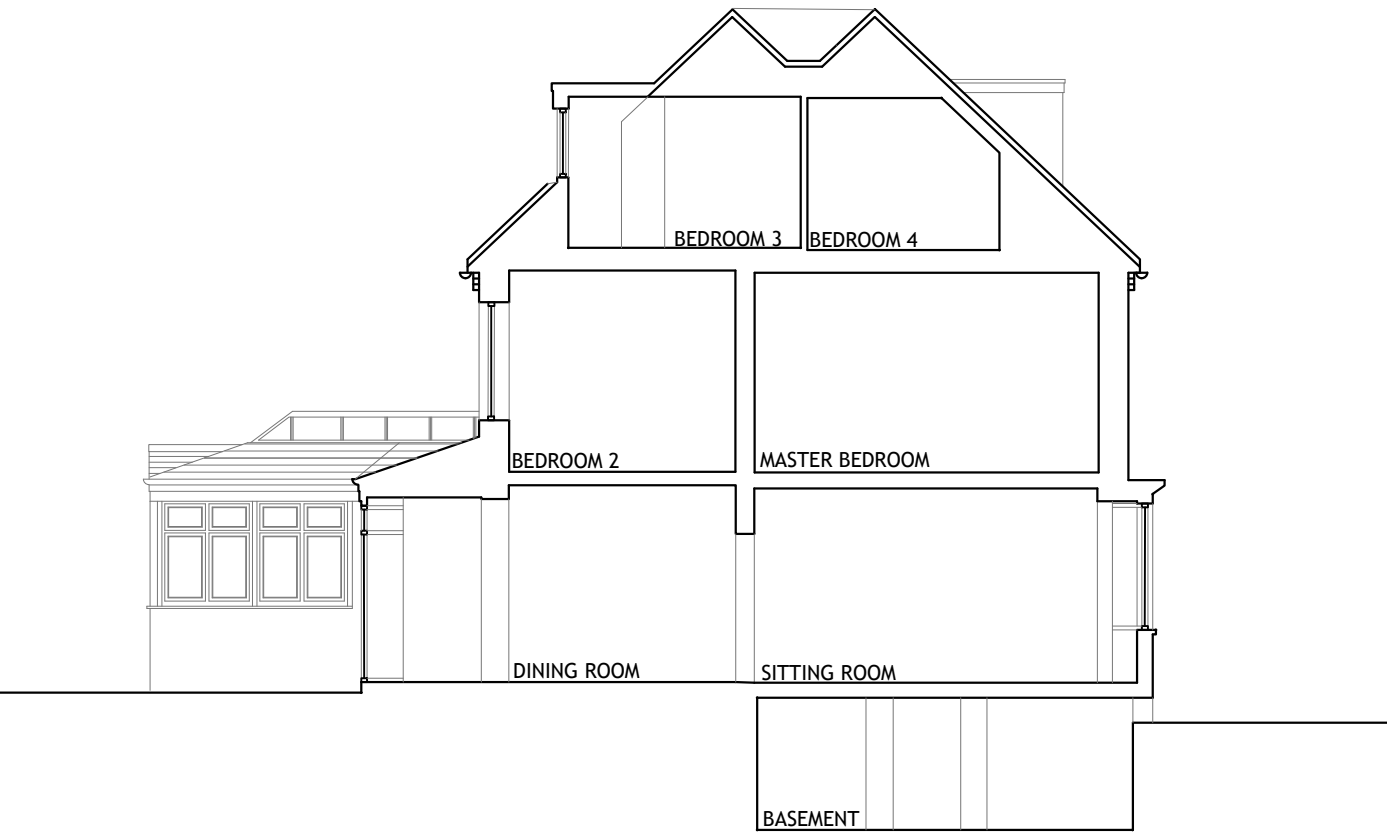


SECTION A
1:100



FRONT ELEVATION
1:100

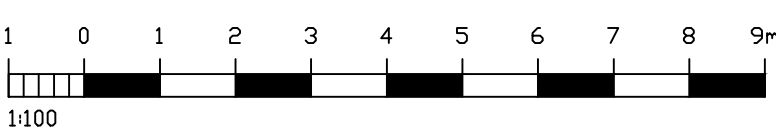

GROUND FLOOR PLAN
1:100

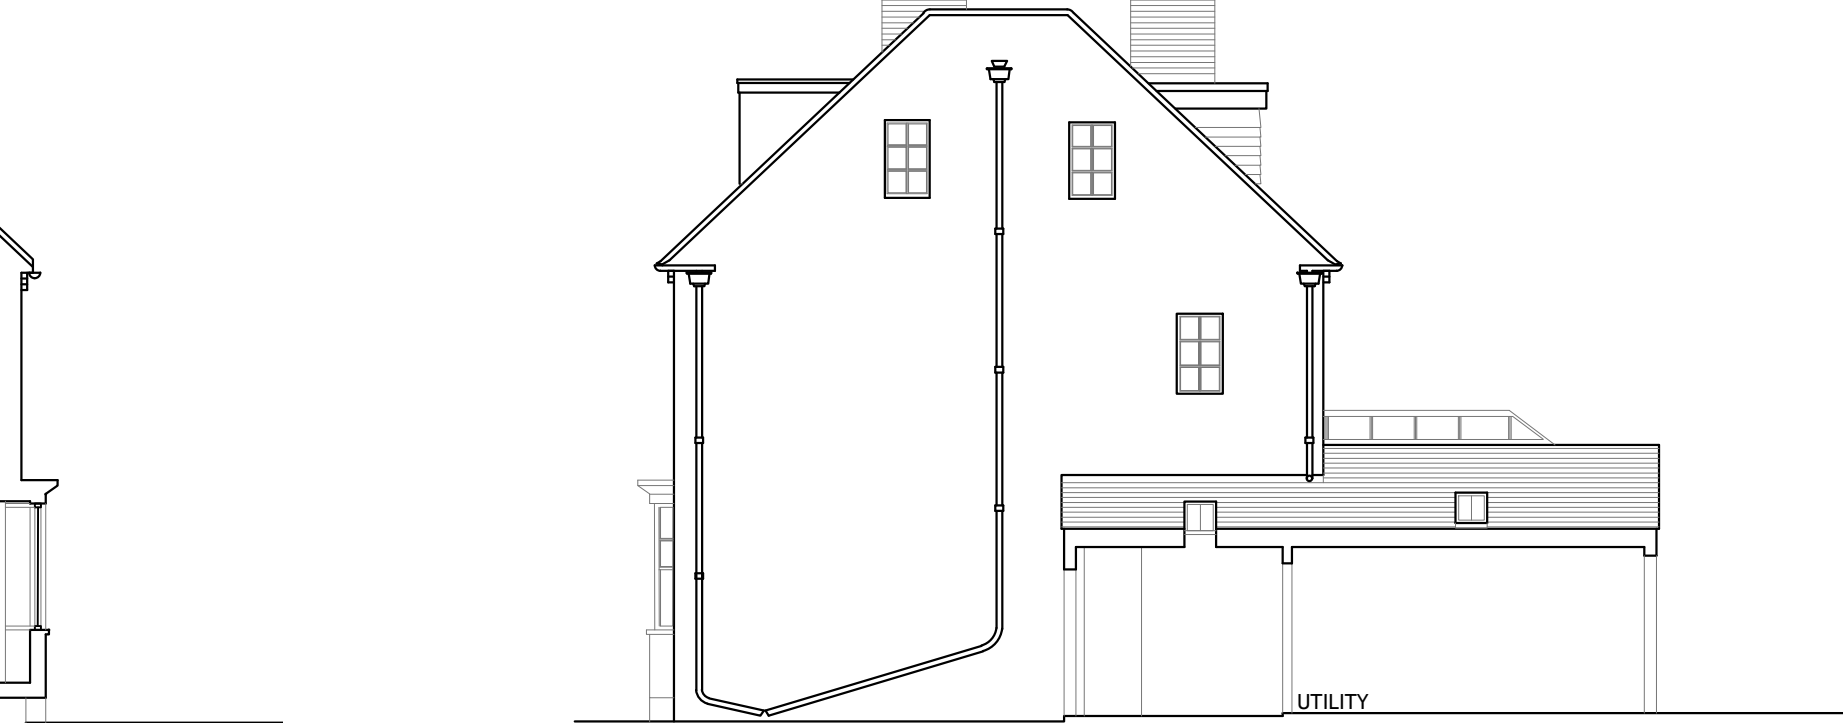

SIDE ELEVATION
1:100



REAR ELEVATION
1:100

FIRST FLOOR PLAN
1:100


SECOND FLOOR PLAN
1:100

ROOF PLAN
1:100



BLOCK PLAN
1:500

Crown Copyright 2021.
All rights reserved. Licence number 100020449

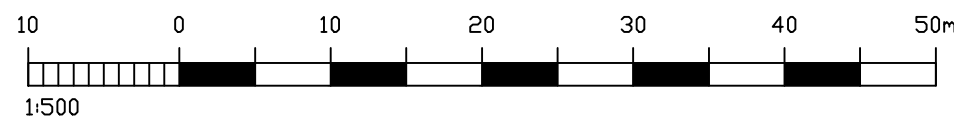


SITE PLAN

1:1250

Crown Copyright 2021.

All rights reserved. Licence number 100020449

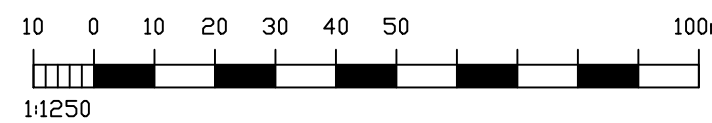

NOTES:

Dimensions to be checked on site before commencing work.
Any discrepancies shall be reported to the architect immediately.

Do not scale from these drawings except for planning purposes.

Use figured dimensions only.

Where applicable this drawing is to be read in conjunction with other consultants' drawings.

All drawings to be read in conjunction with specification and all other drawings including structural engineer and mechanical and electrical drawings / specification

REV	DATE	AMENDMENT	DRAWN

hd
architects

Helyer Davies Architects Ltd
1 The Old Flour Mill,
Ensworth, PO10 7BT
01243 370 715
www.hdarchitects.co.uk mail@hdarchitects.co.uk

PROJECT
7 QUEEN STREET

DRAWING	SCALE
EXISTING	as noted @ A1
Plans	
Elevations	
Sections	
Site & Block Plans	

DATE	May 2021	DRAWN	TP
DRAWING NUMBER	21093-01	REVISION	*