




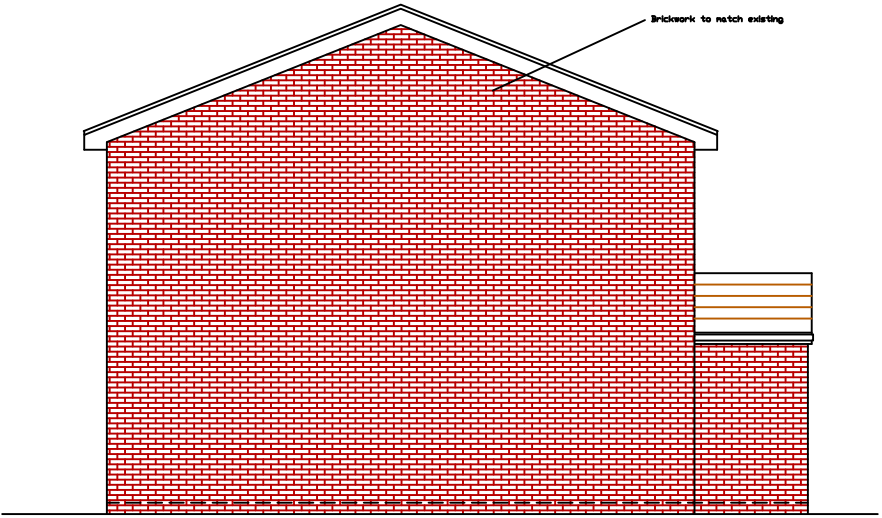


SIDE ELEVATION

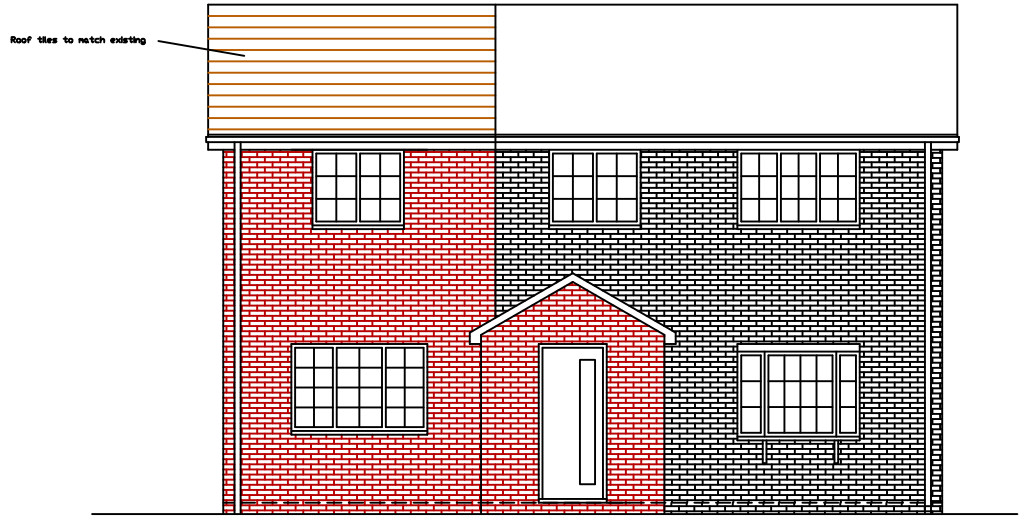


FRONT ELEVATION

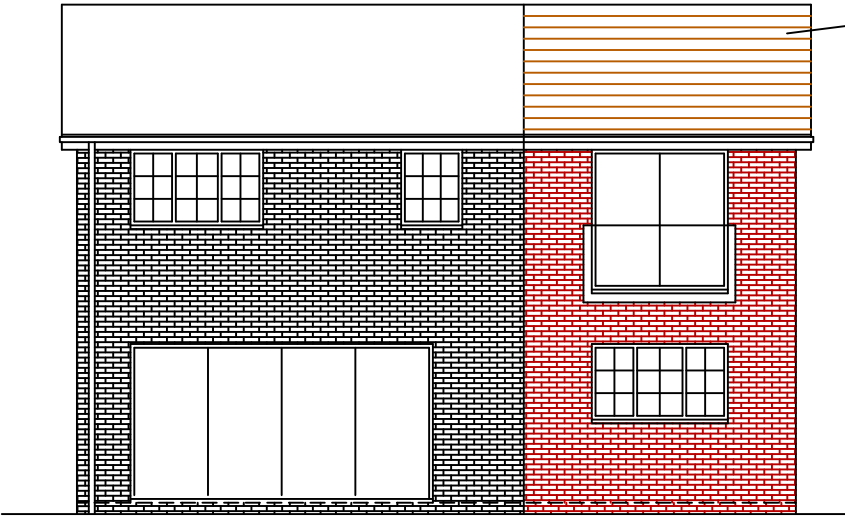


REAR ELEVATION

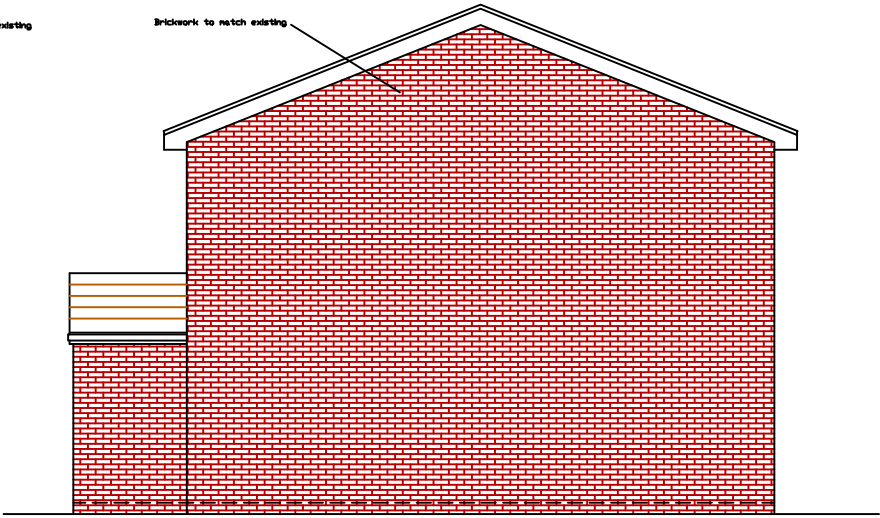


SIDE ELEVATION

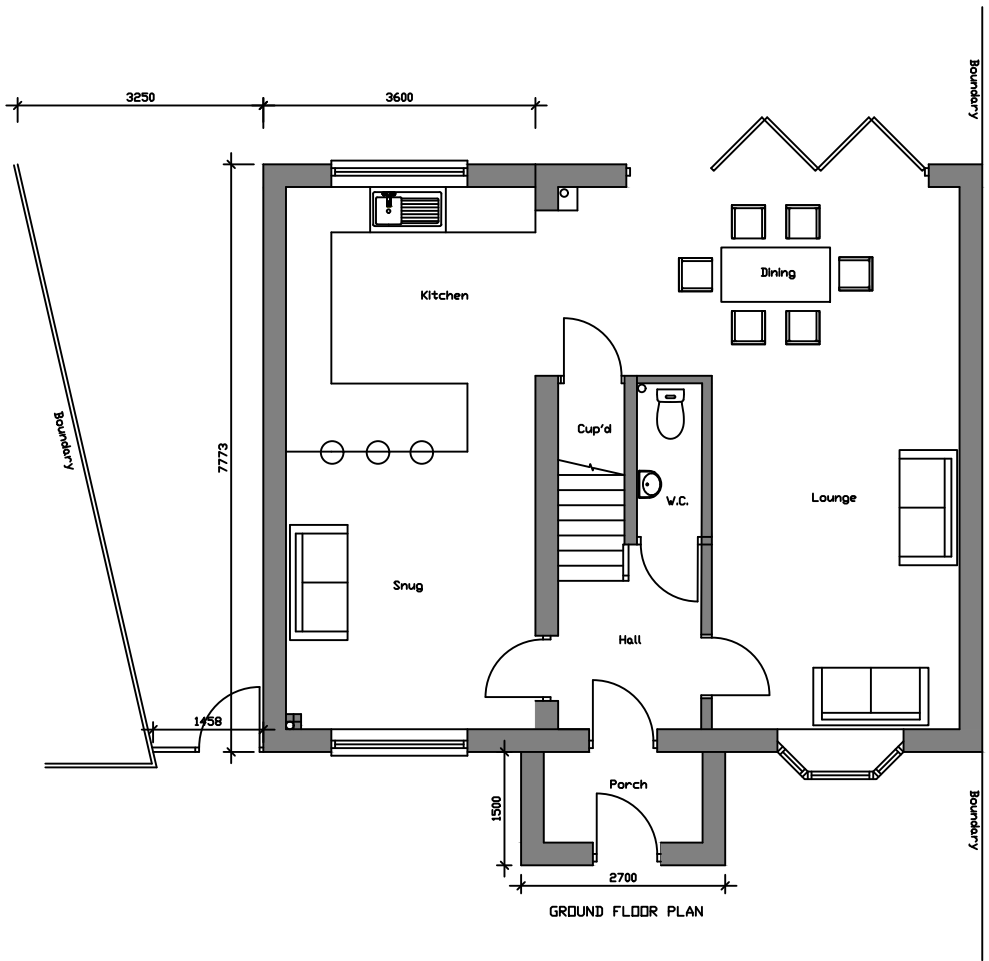

GROUND FLOOR PLAN

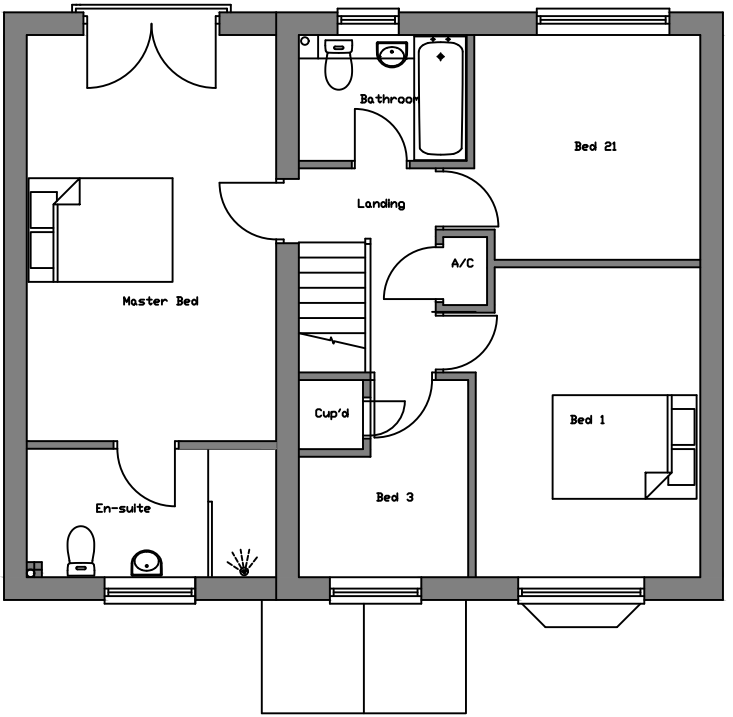

FIRST FLOOR PLAN

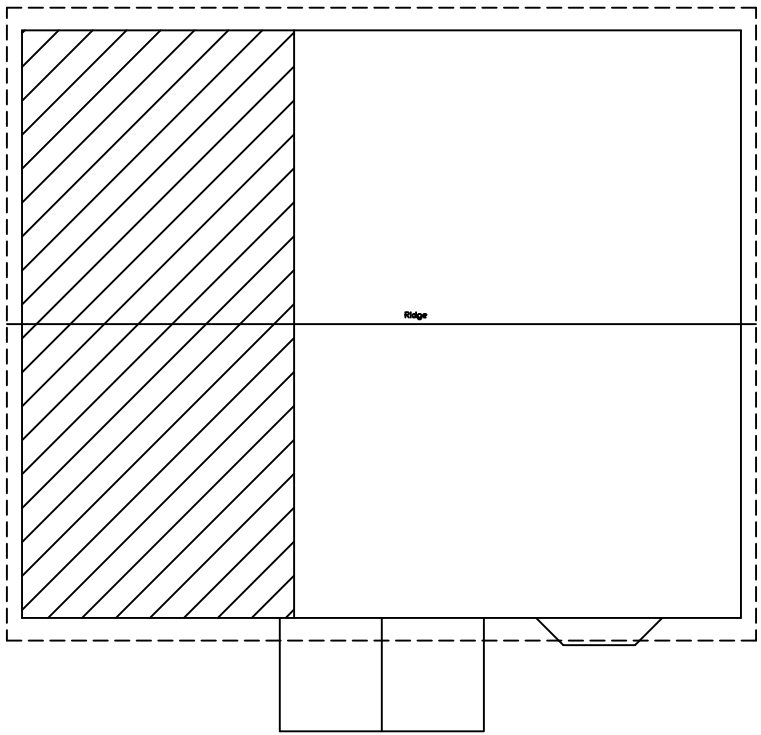

ROOF PLAN

Scale Bar 1:100



Address: Proposed 2 storey side extension 16 Farriers Way Waterlooville PO7 8RL	
Drawing Title: Proposed Plans & Elevations	
Drawing Number Planning002	Scale: 1:100 @ A2
Date: June 2021	Rev: