


West Elevations
Proposed




balcony extended over hang by 400mm
to avoid over looking

West Elevation
Existing

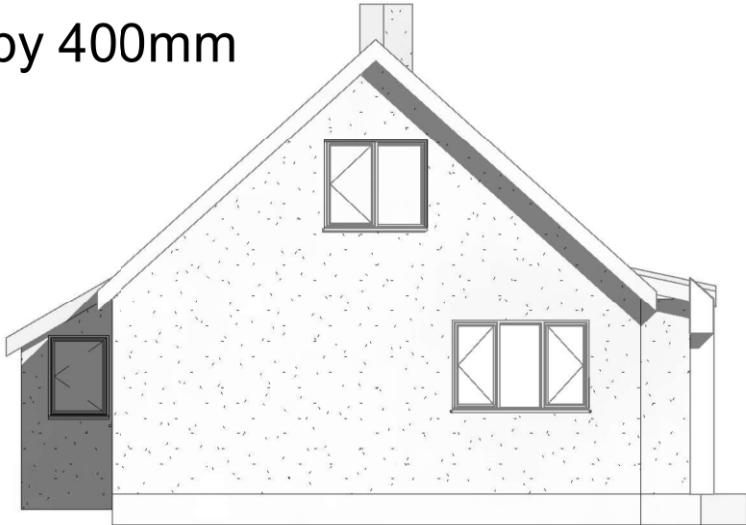

East Elevations
Proposed

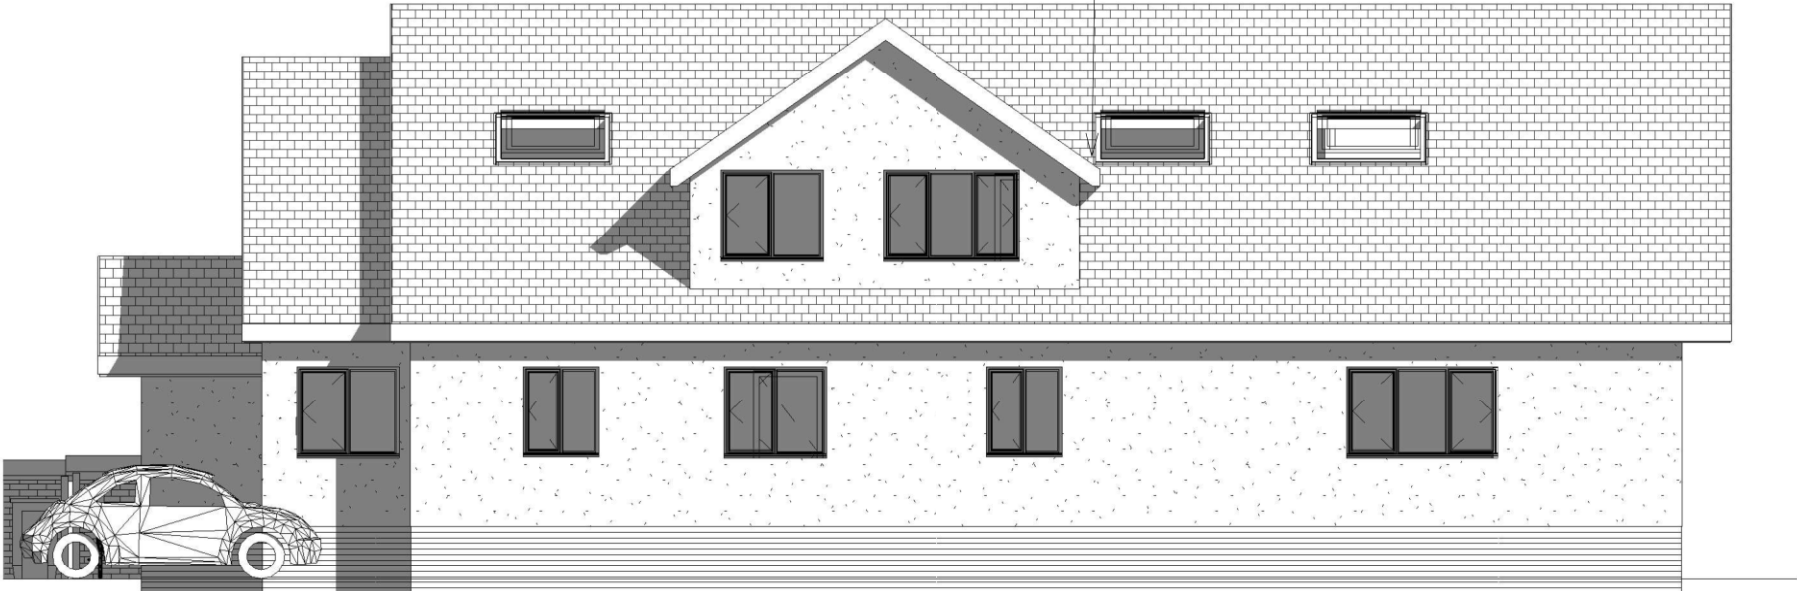

all first floor side elevation windows to
be bottom obscured and top opening

Existing East Elevation



1:500										50
1:200										20
1:100										10
1:50										5



PROJECT 59 Sandy Point Road PO11 9RR	CLIENT O'Malley		
	Date	Issue Date	Scale (@ A3) 1 : 100
SHEET E&W Elevations	Drawn by SW	DRAWING NUMBER P104	REV
	Checked by SR		