




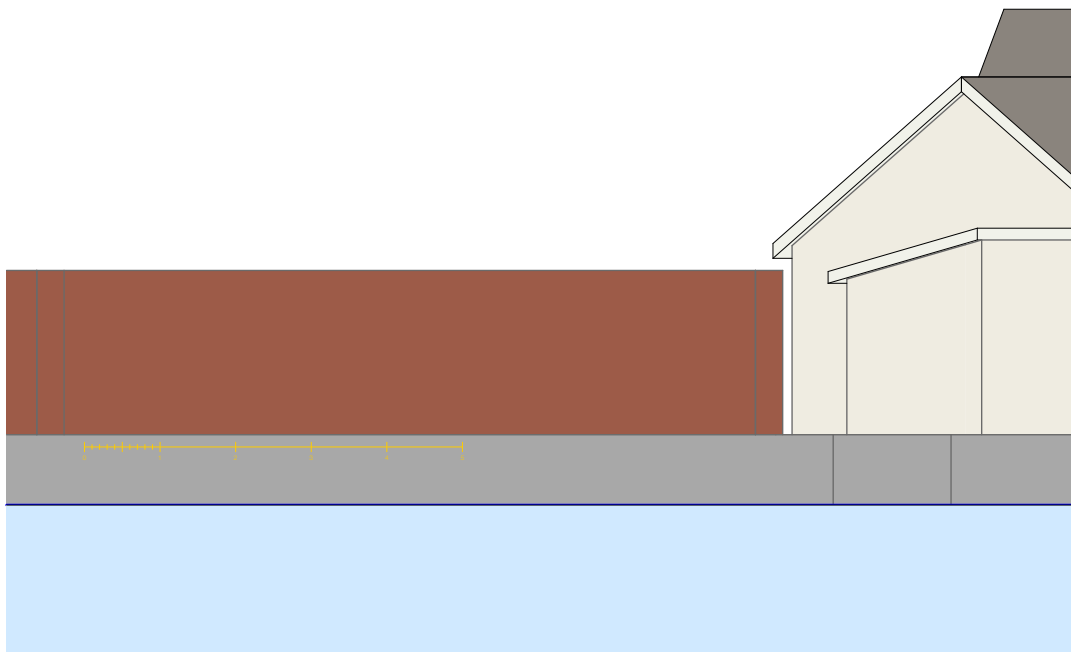


E-21 E-21 North Elevation 1:100

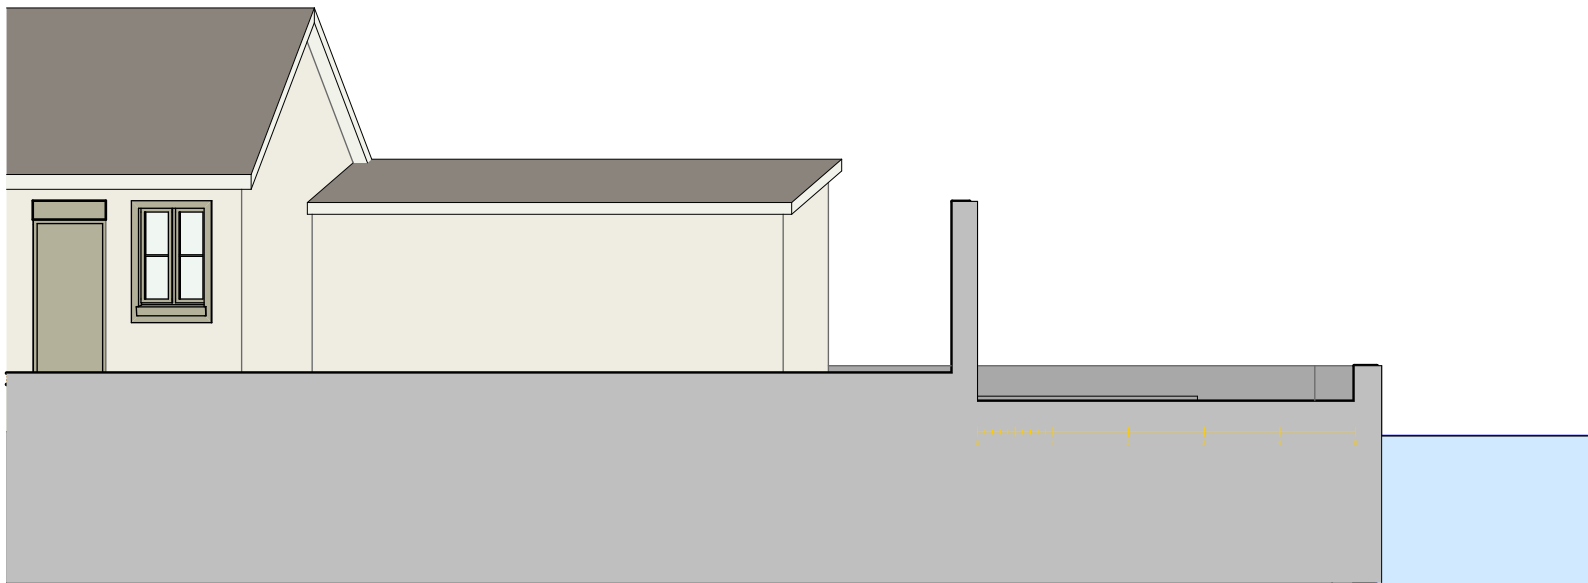


E-24 E-24 East Elevation 1:100

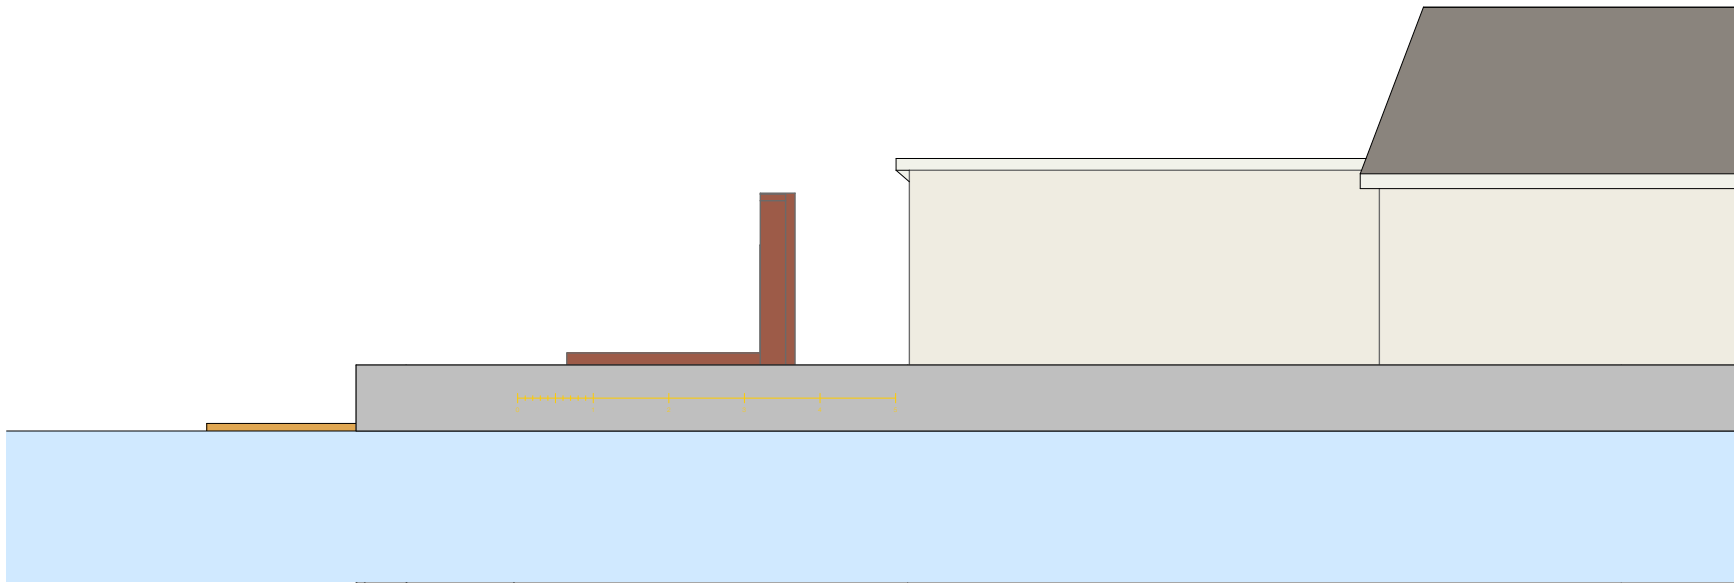

E-23 E-23 West Elevation 1:100

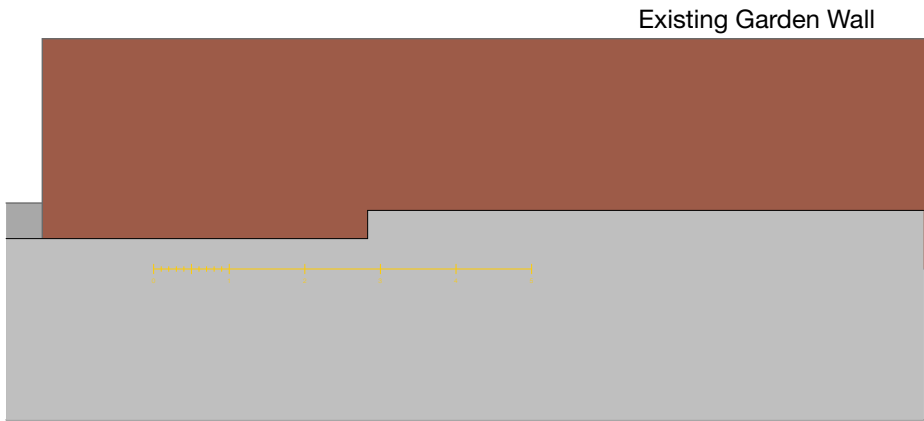

E-22 E-22 South Elevation 1:100

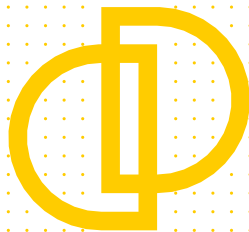

**Downland
Design Ltd.**

Issue Date

Date printed

08/09/2021

For:

Mr Chris Molloy

Proposed Sunroom

Salterns House
1 Salterns Close
Hayling
PO11 9PL

Survey
Drawings

Scale @ A3

1:100

Drawing:

Existing Elevations

Drawing Number

project

number

rev

1928 - 01.4