

51 BATH ROAD, EMSWORTH
PROPOSED

NOTES:


Dimensions to be checked on site before commencing work. Any discrepancies shall be reported to the architect immediately.

Do not scale from these drawings except for planning purposes.



Use figured dimensions only.

Where applicable this drawing is to be read in conjunction with other consultants' drawings.



All drawings to be read in conjunction with specification and all other drawings including structural engineer and mechanical and electrical drawings / specification

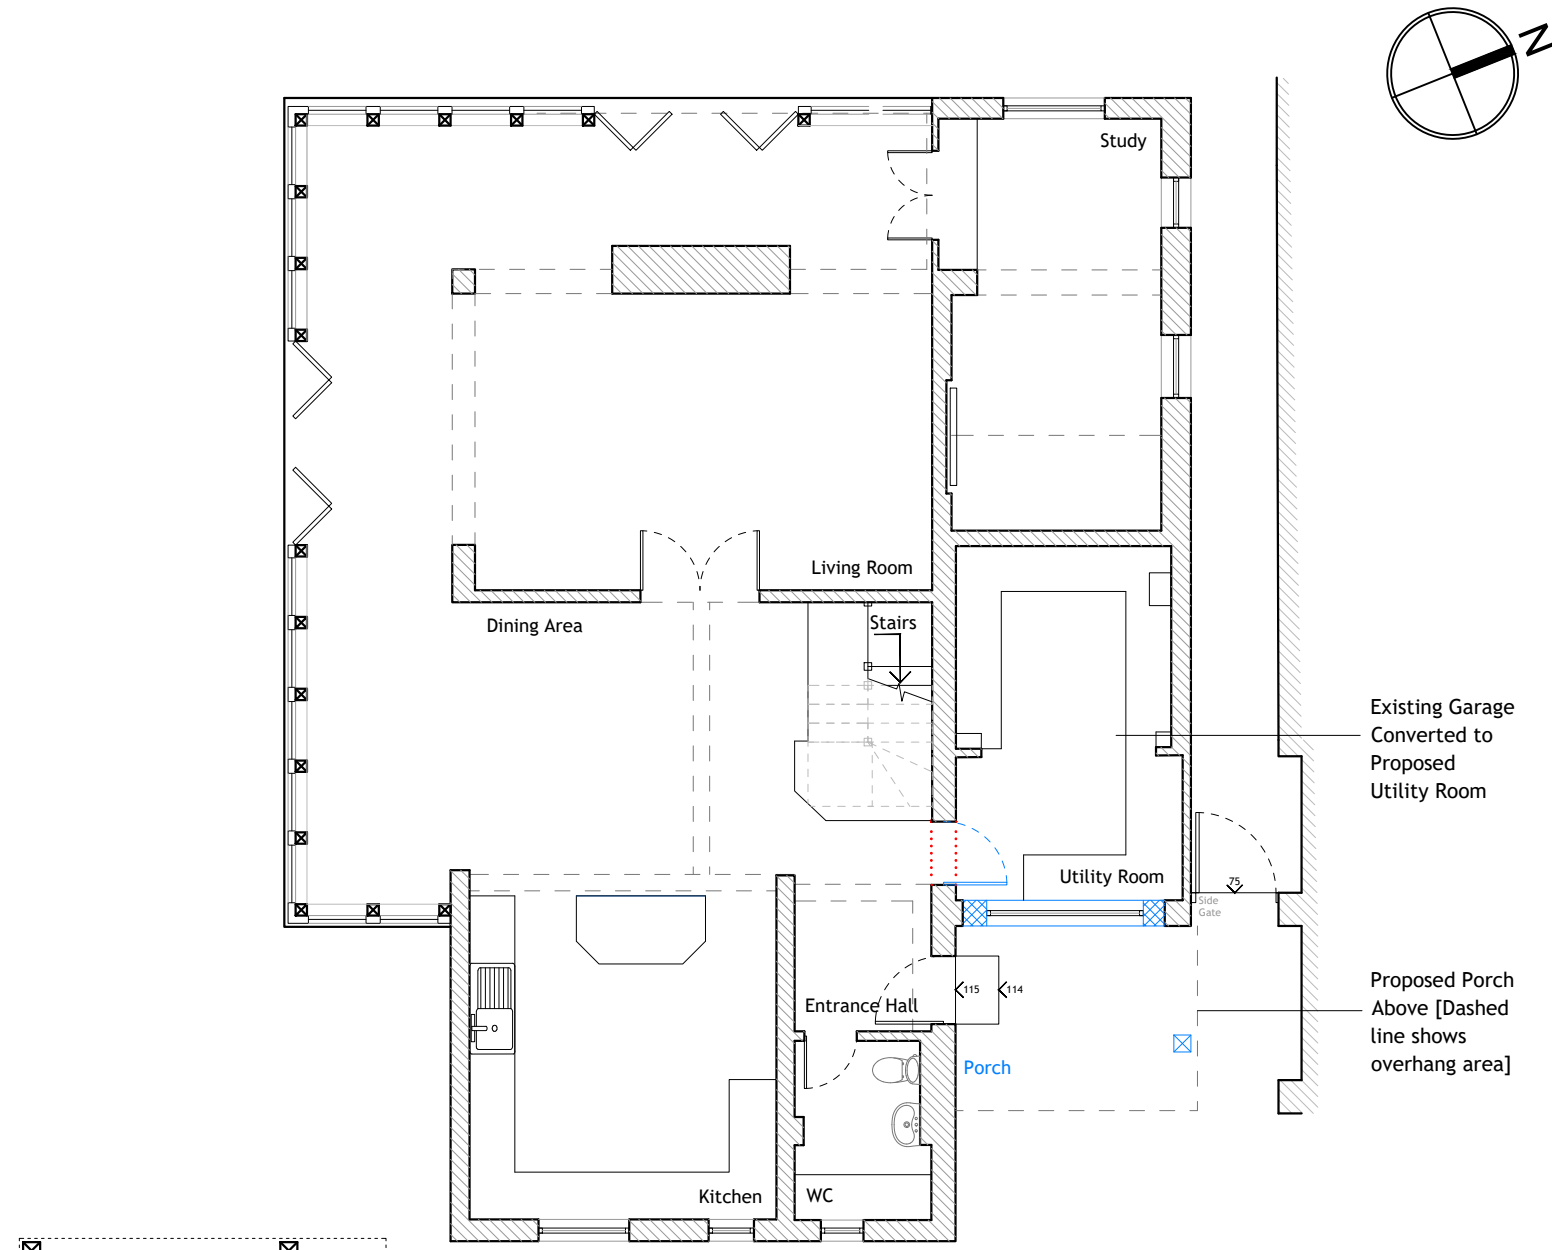


GROUND FLOOR PLAN
1:100

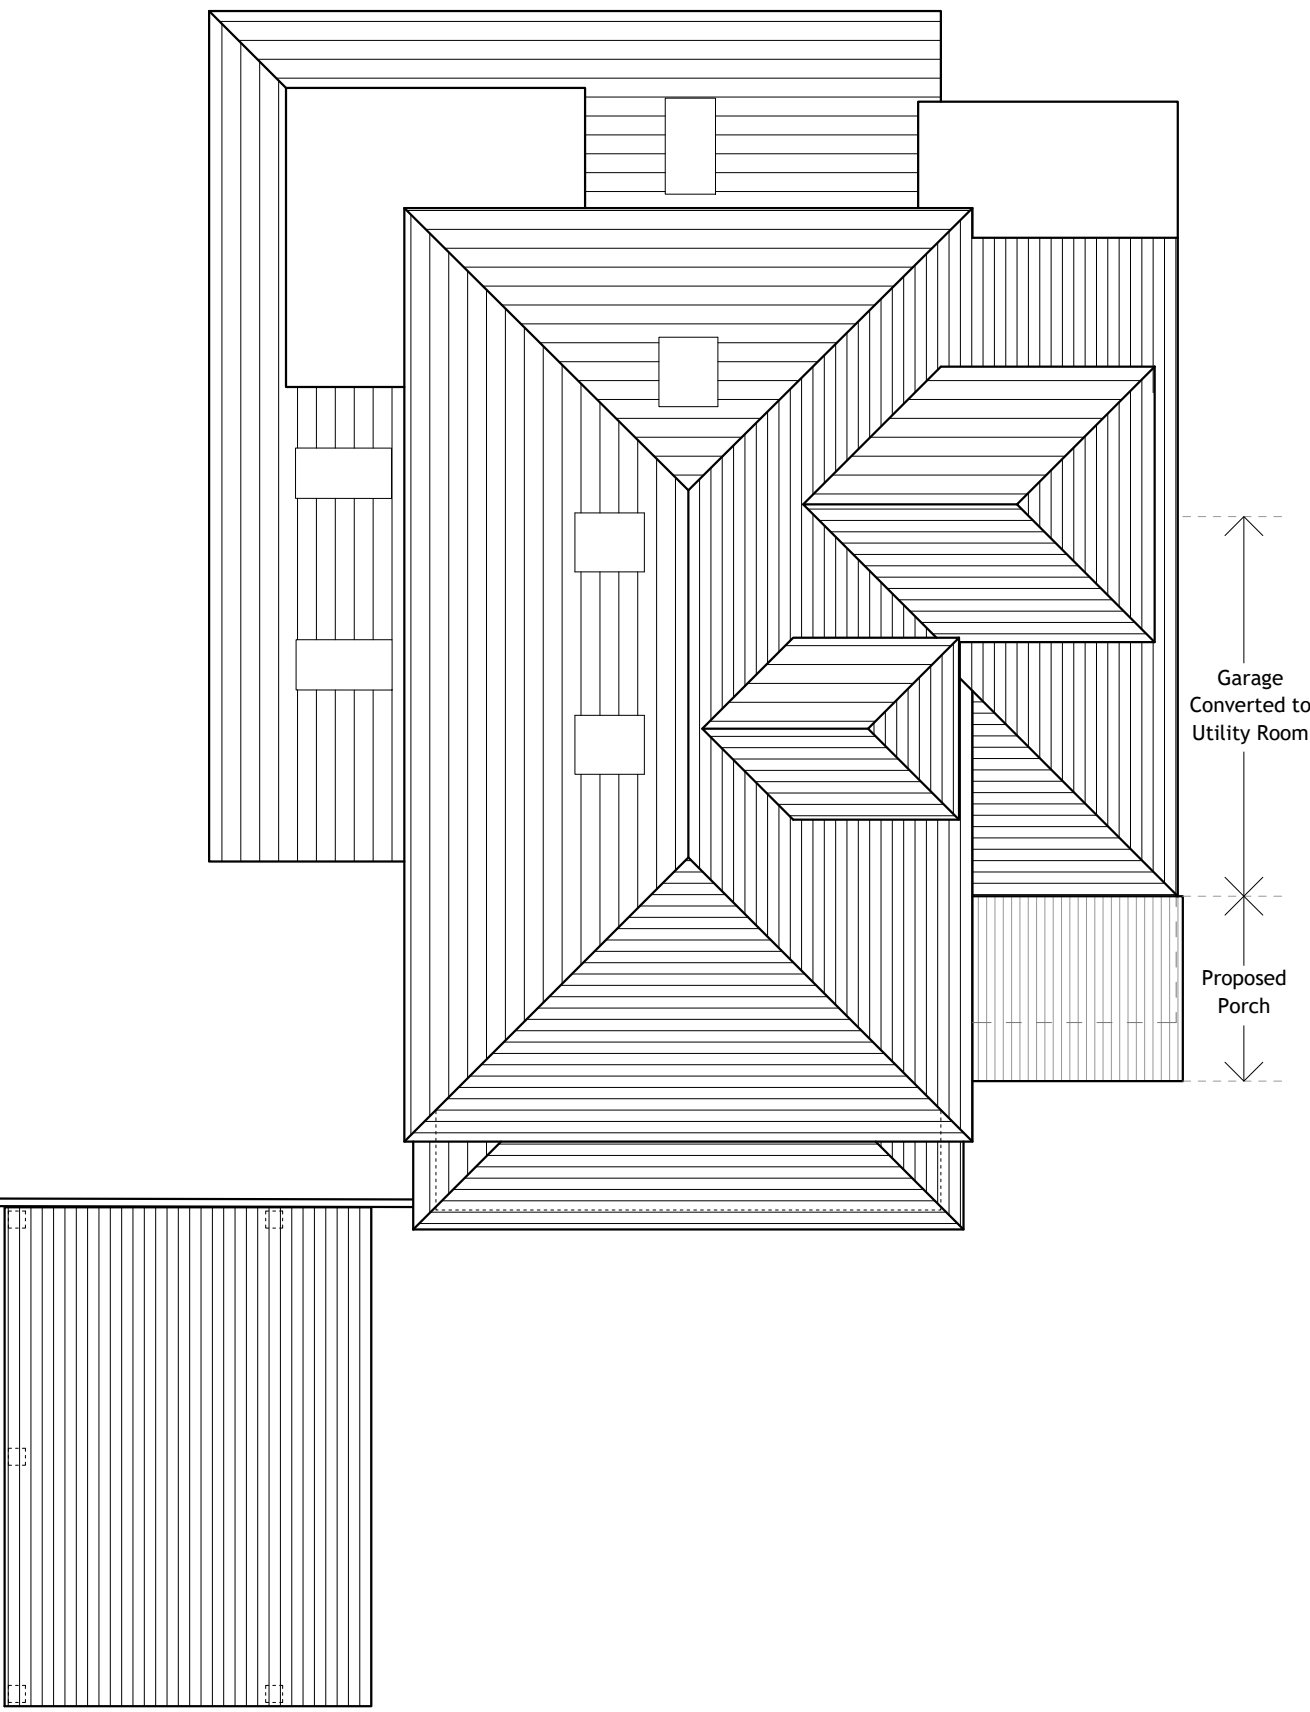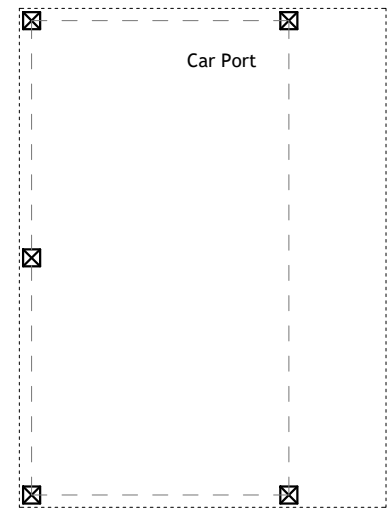

ROOF PLAN
1:100

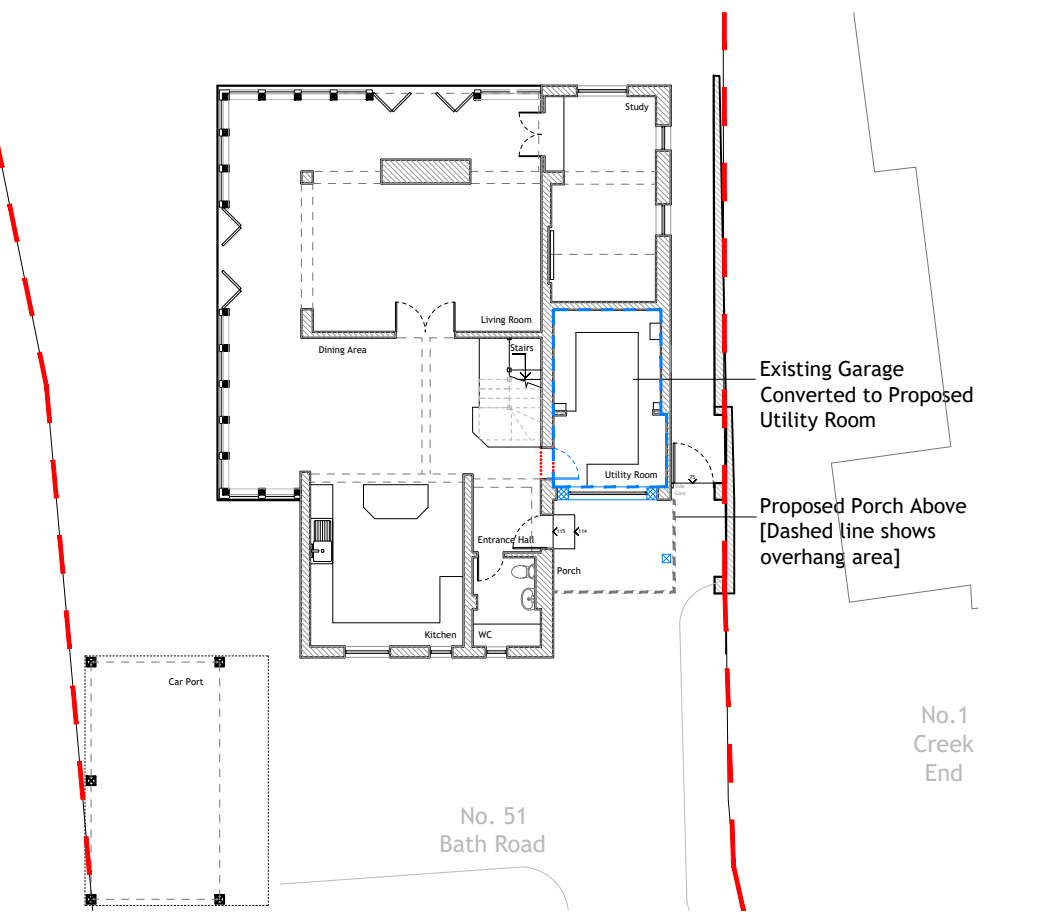 

SITE PLAN
1:200

 


FRONT ELEVATION
[East] 1:100



SIDE ELEVATION
[North] 1:50



Proposed Porch
Existing Garage Converted to Proposed Utility Room

 



REAR ELEVATION
[West] 1:100




SIDE ELEVATION
[South] 1:100

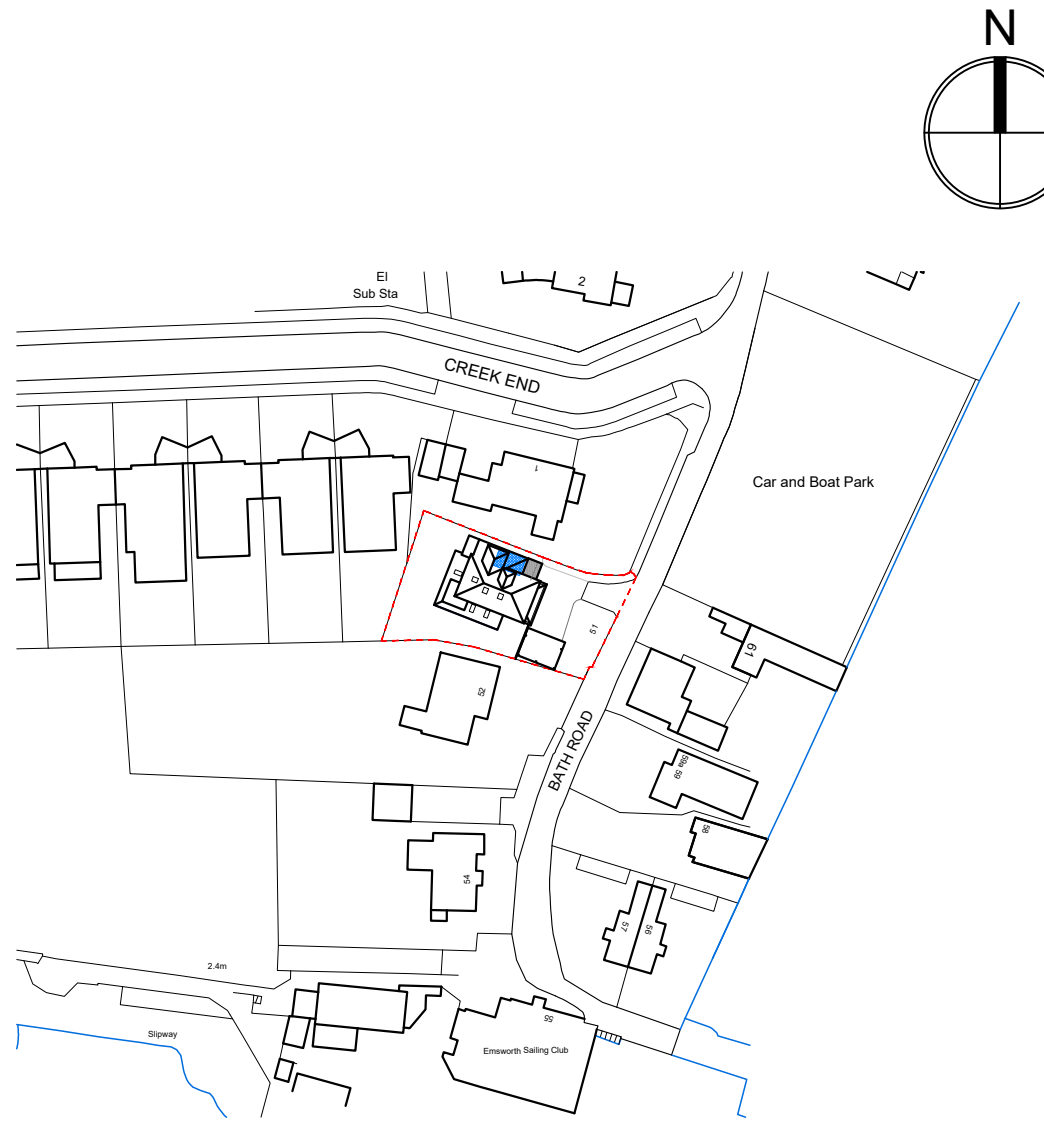 

SITE LOCATION PLAN
1:1250

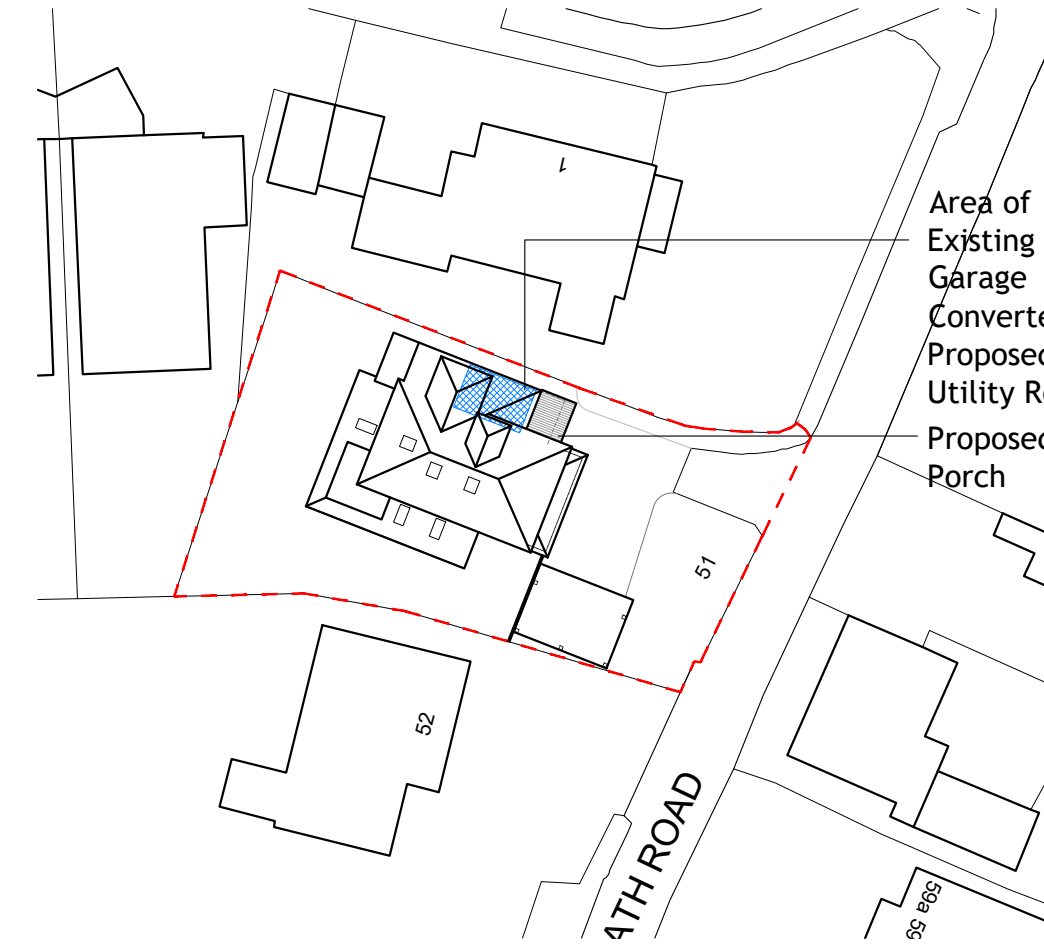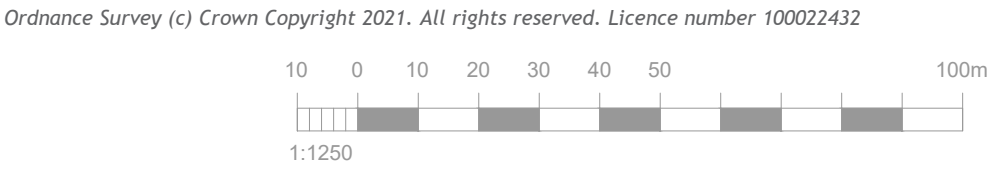

SITE BLOCK PLAN
1:500

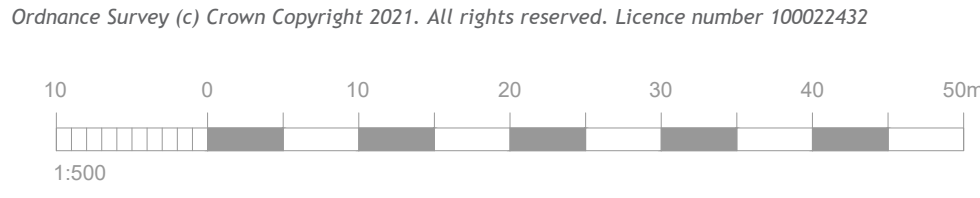

REV	DATE	AMENDMENT	DRAWN

hd
architects

Helyer Davies Architects Ltd
1 The Old Flour Mill,
Emsworth, PO10 7BT
01243 370 715
www.hdarchitects.co.uk mail@hdarchitects.co.uk

PROJECT
51 Bath Road
Emsworth
PO10 7ES

DRAWING
Proposed Plans and Elevations

SCALE
as noted @ A1

DATE	Oct 2021	DRAWN	EK
DRAWING NUMBER	21173-02	REVISION	*