

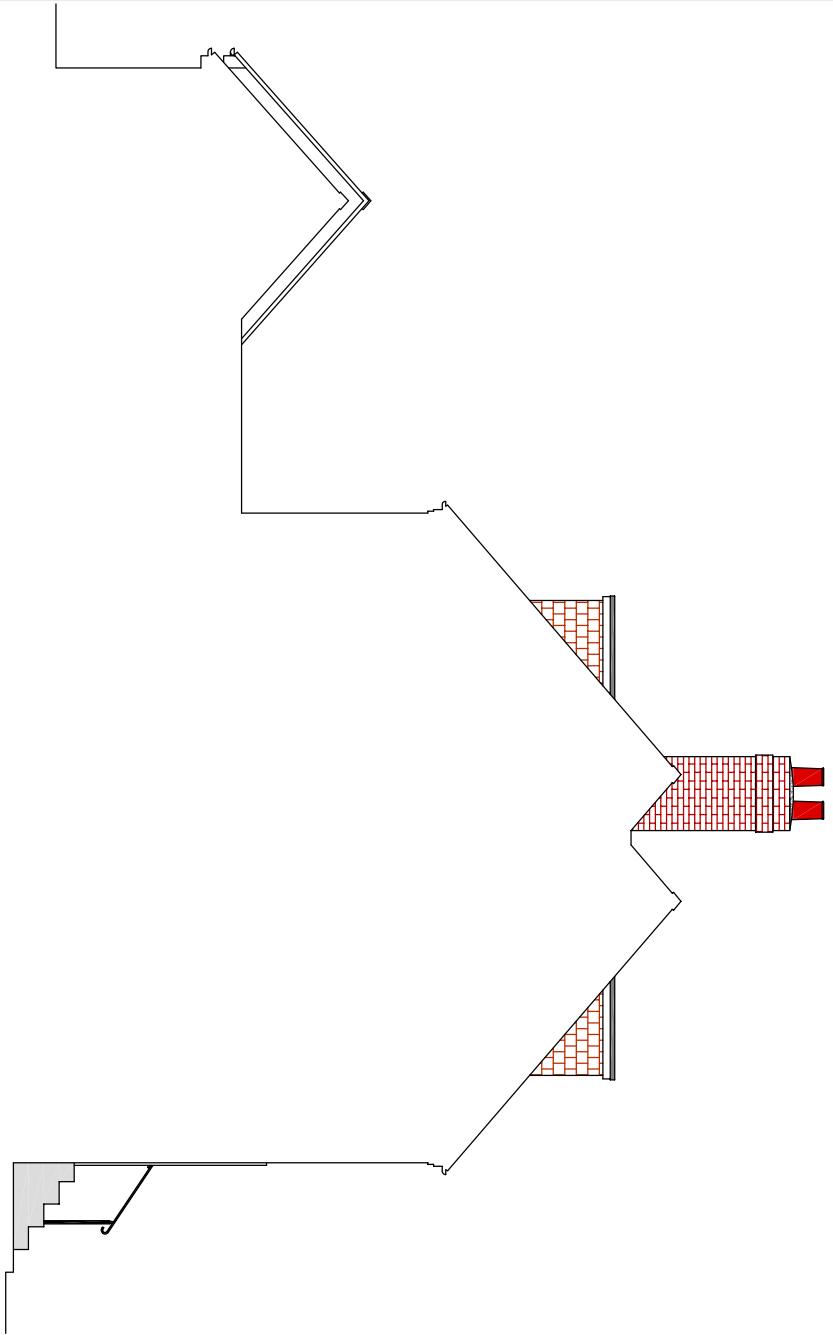



NOTES:
Dimensions to be checked on site and any discrepancy notified. Written dimensions are to be used in preference to scaled dimensions.
This drawing is the property of J.M. Ralph Associates and must not be reproduced, in part or whole, or derived from, without their permission.

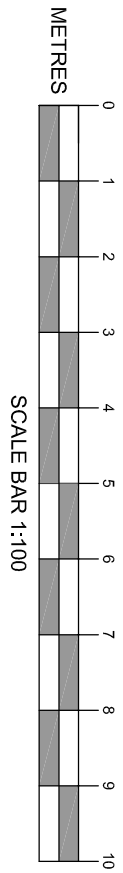


North-East Elevation - Side
(1:100)

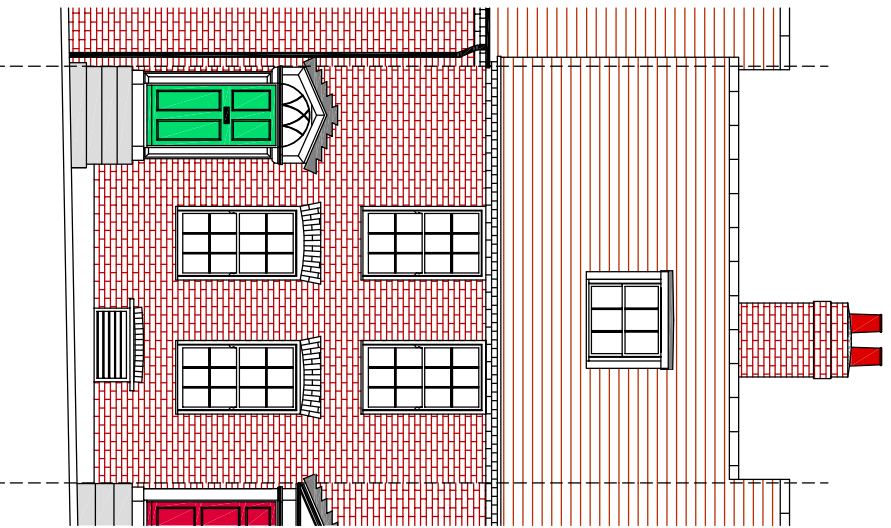


North-West Elevation - Front
(1:100)

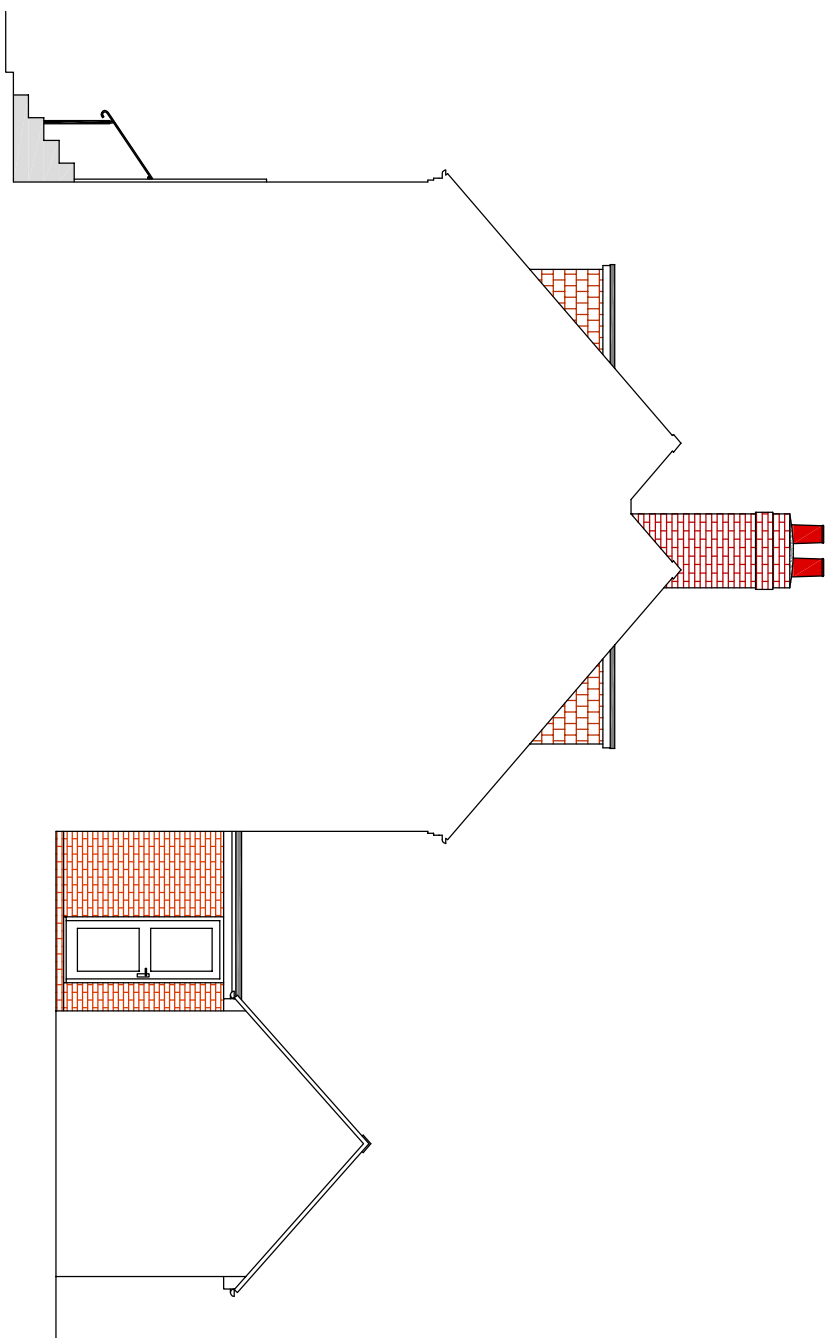



South-West Elevation - Side
(1:100)

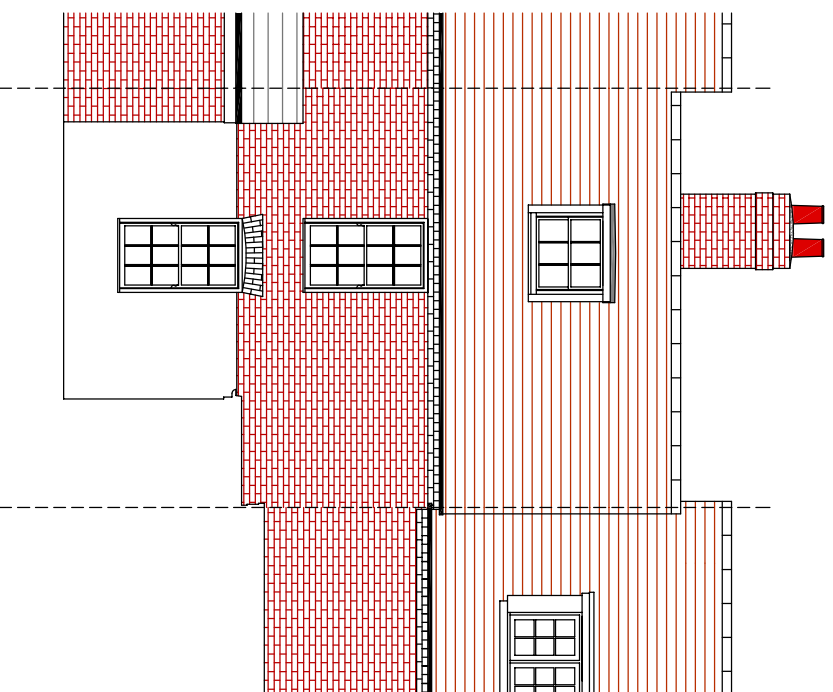


South-East Elevation - Rear
From Courtyard
(1:100)

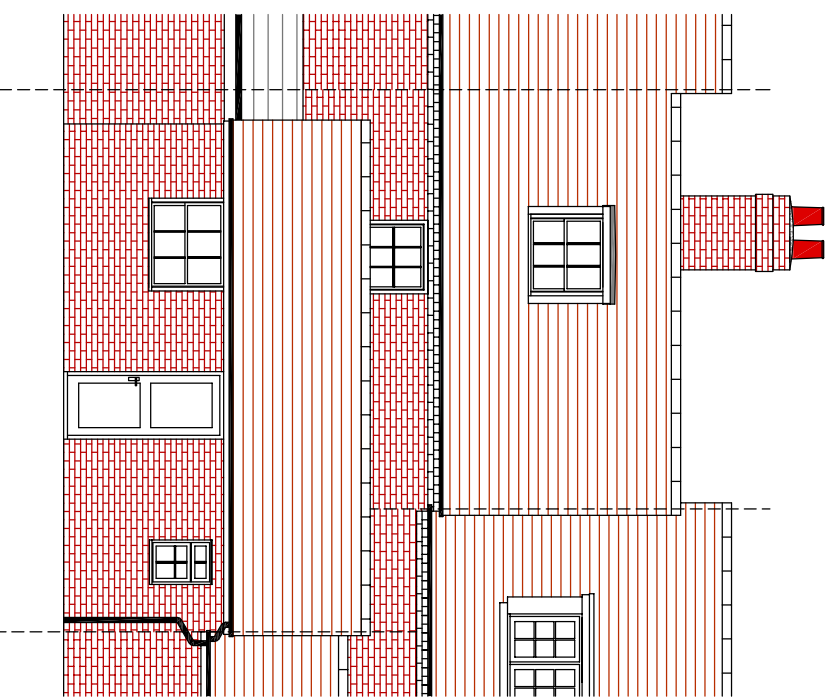


South-East Elevation - Rear
(1:100)

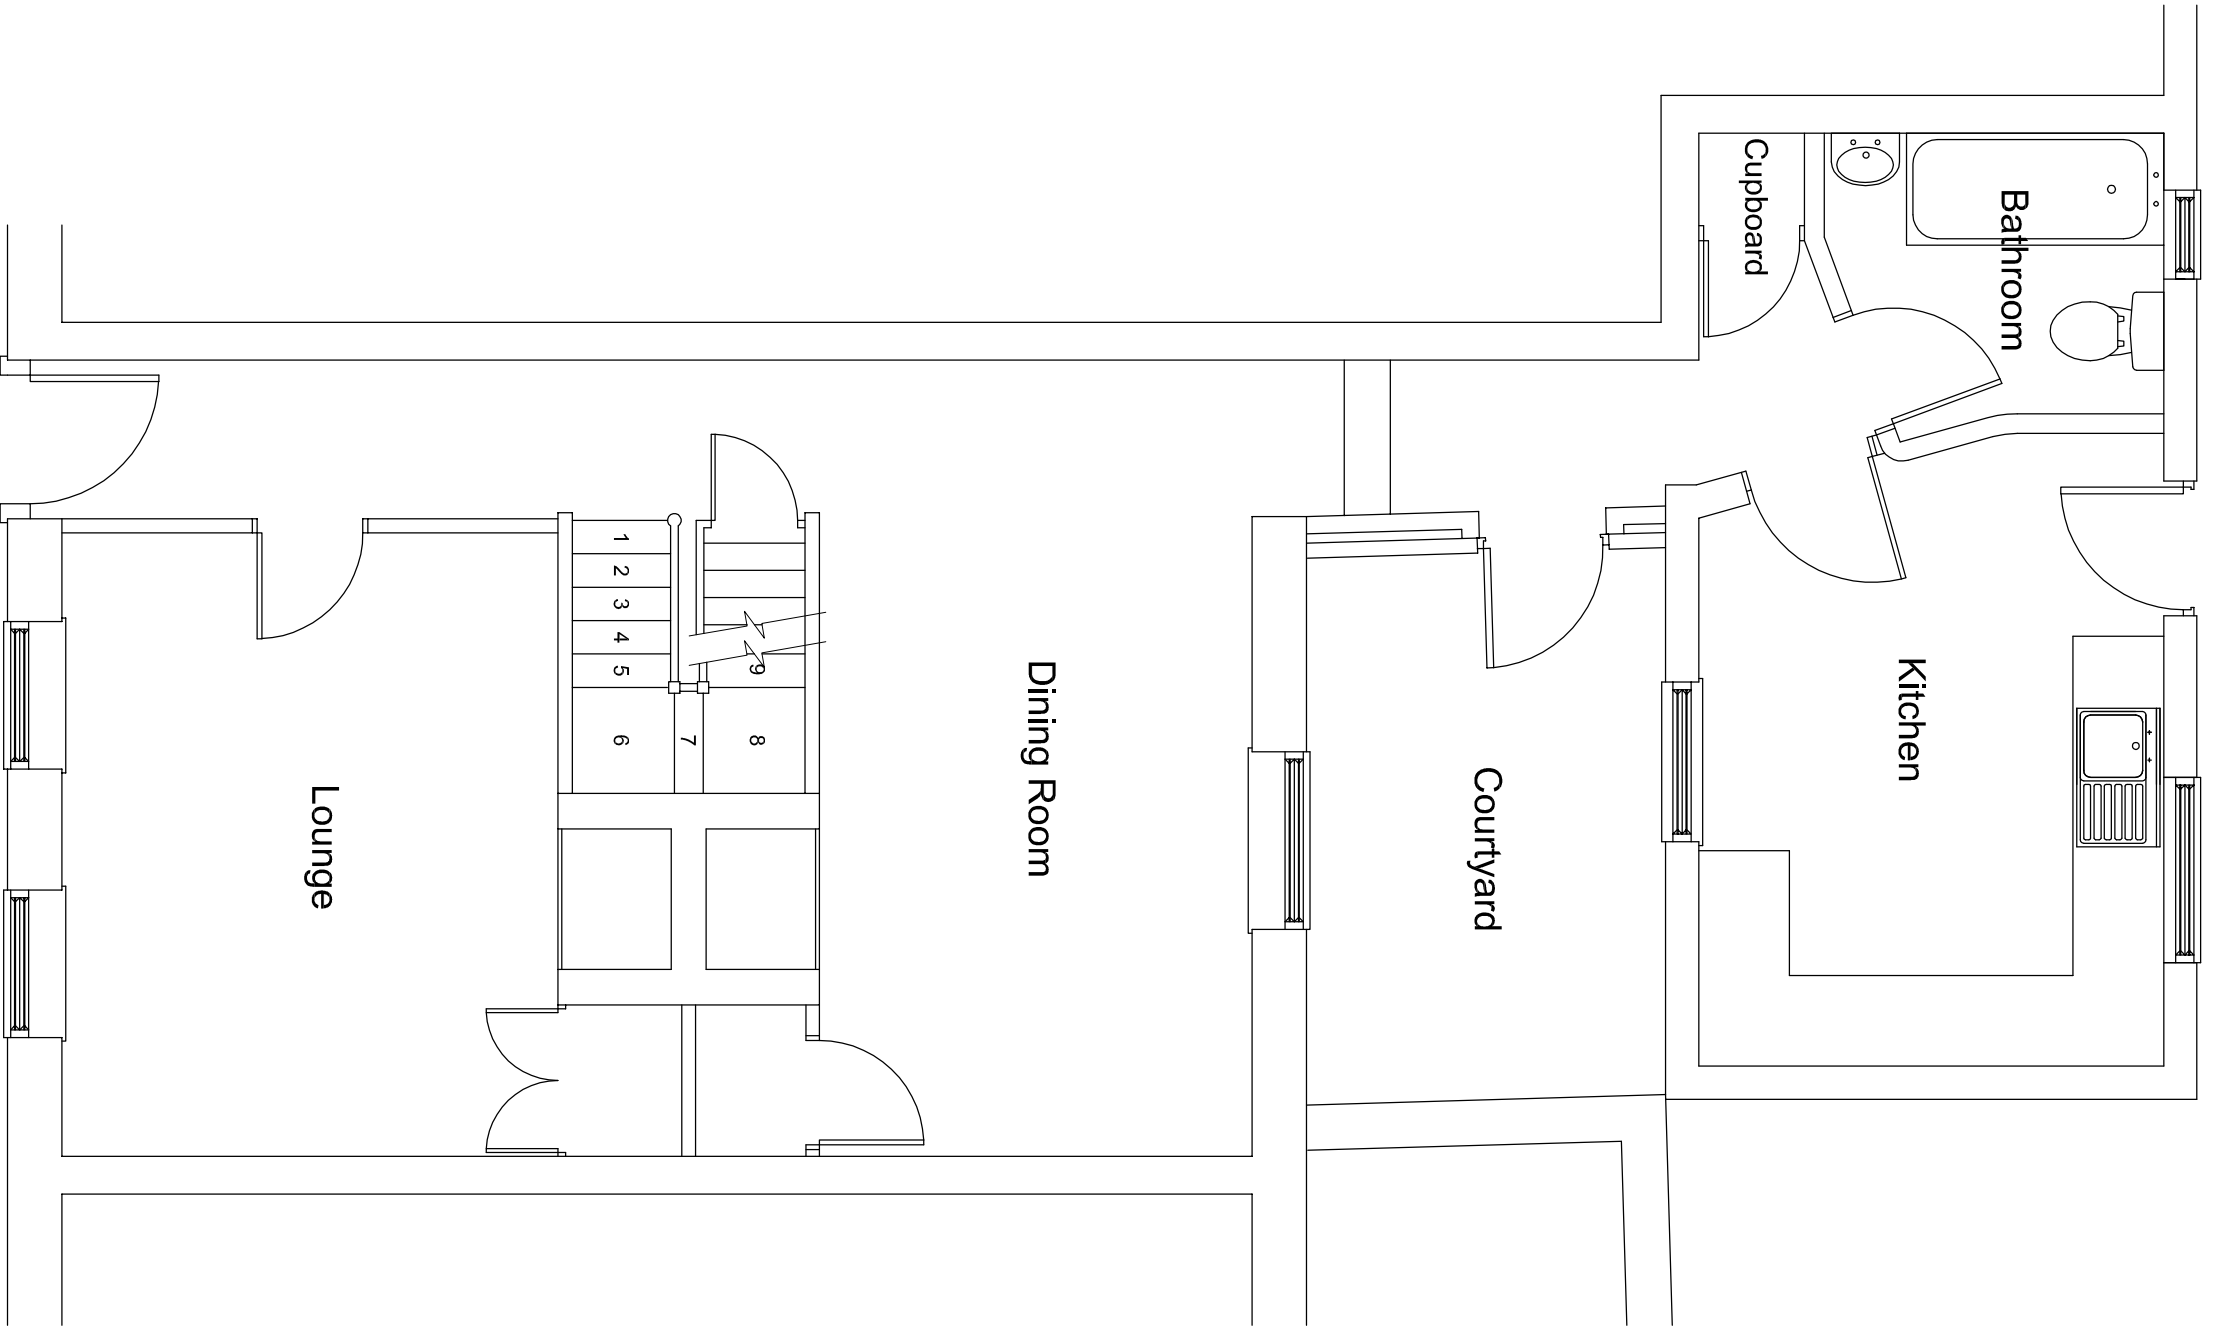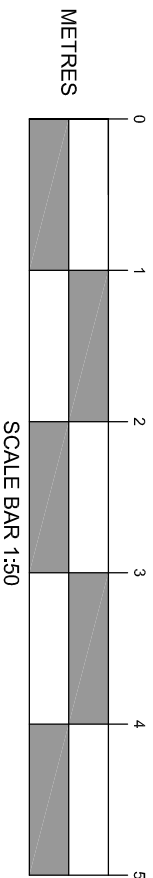

Existing Ground Floor Plan
(1:50)

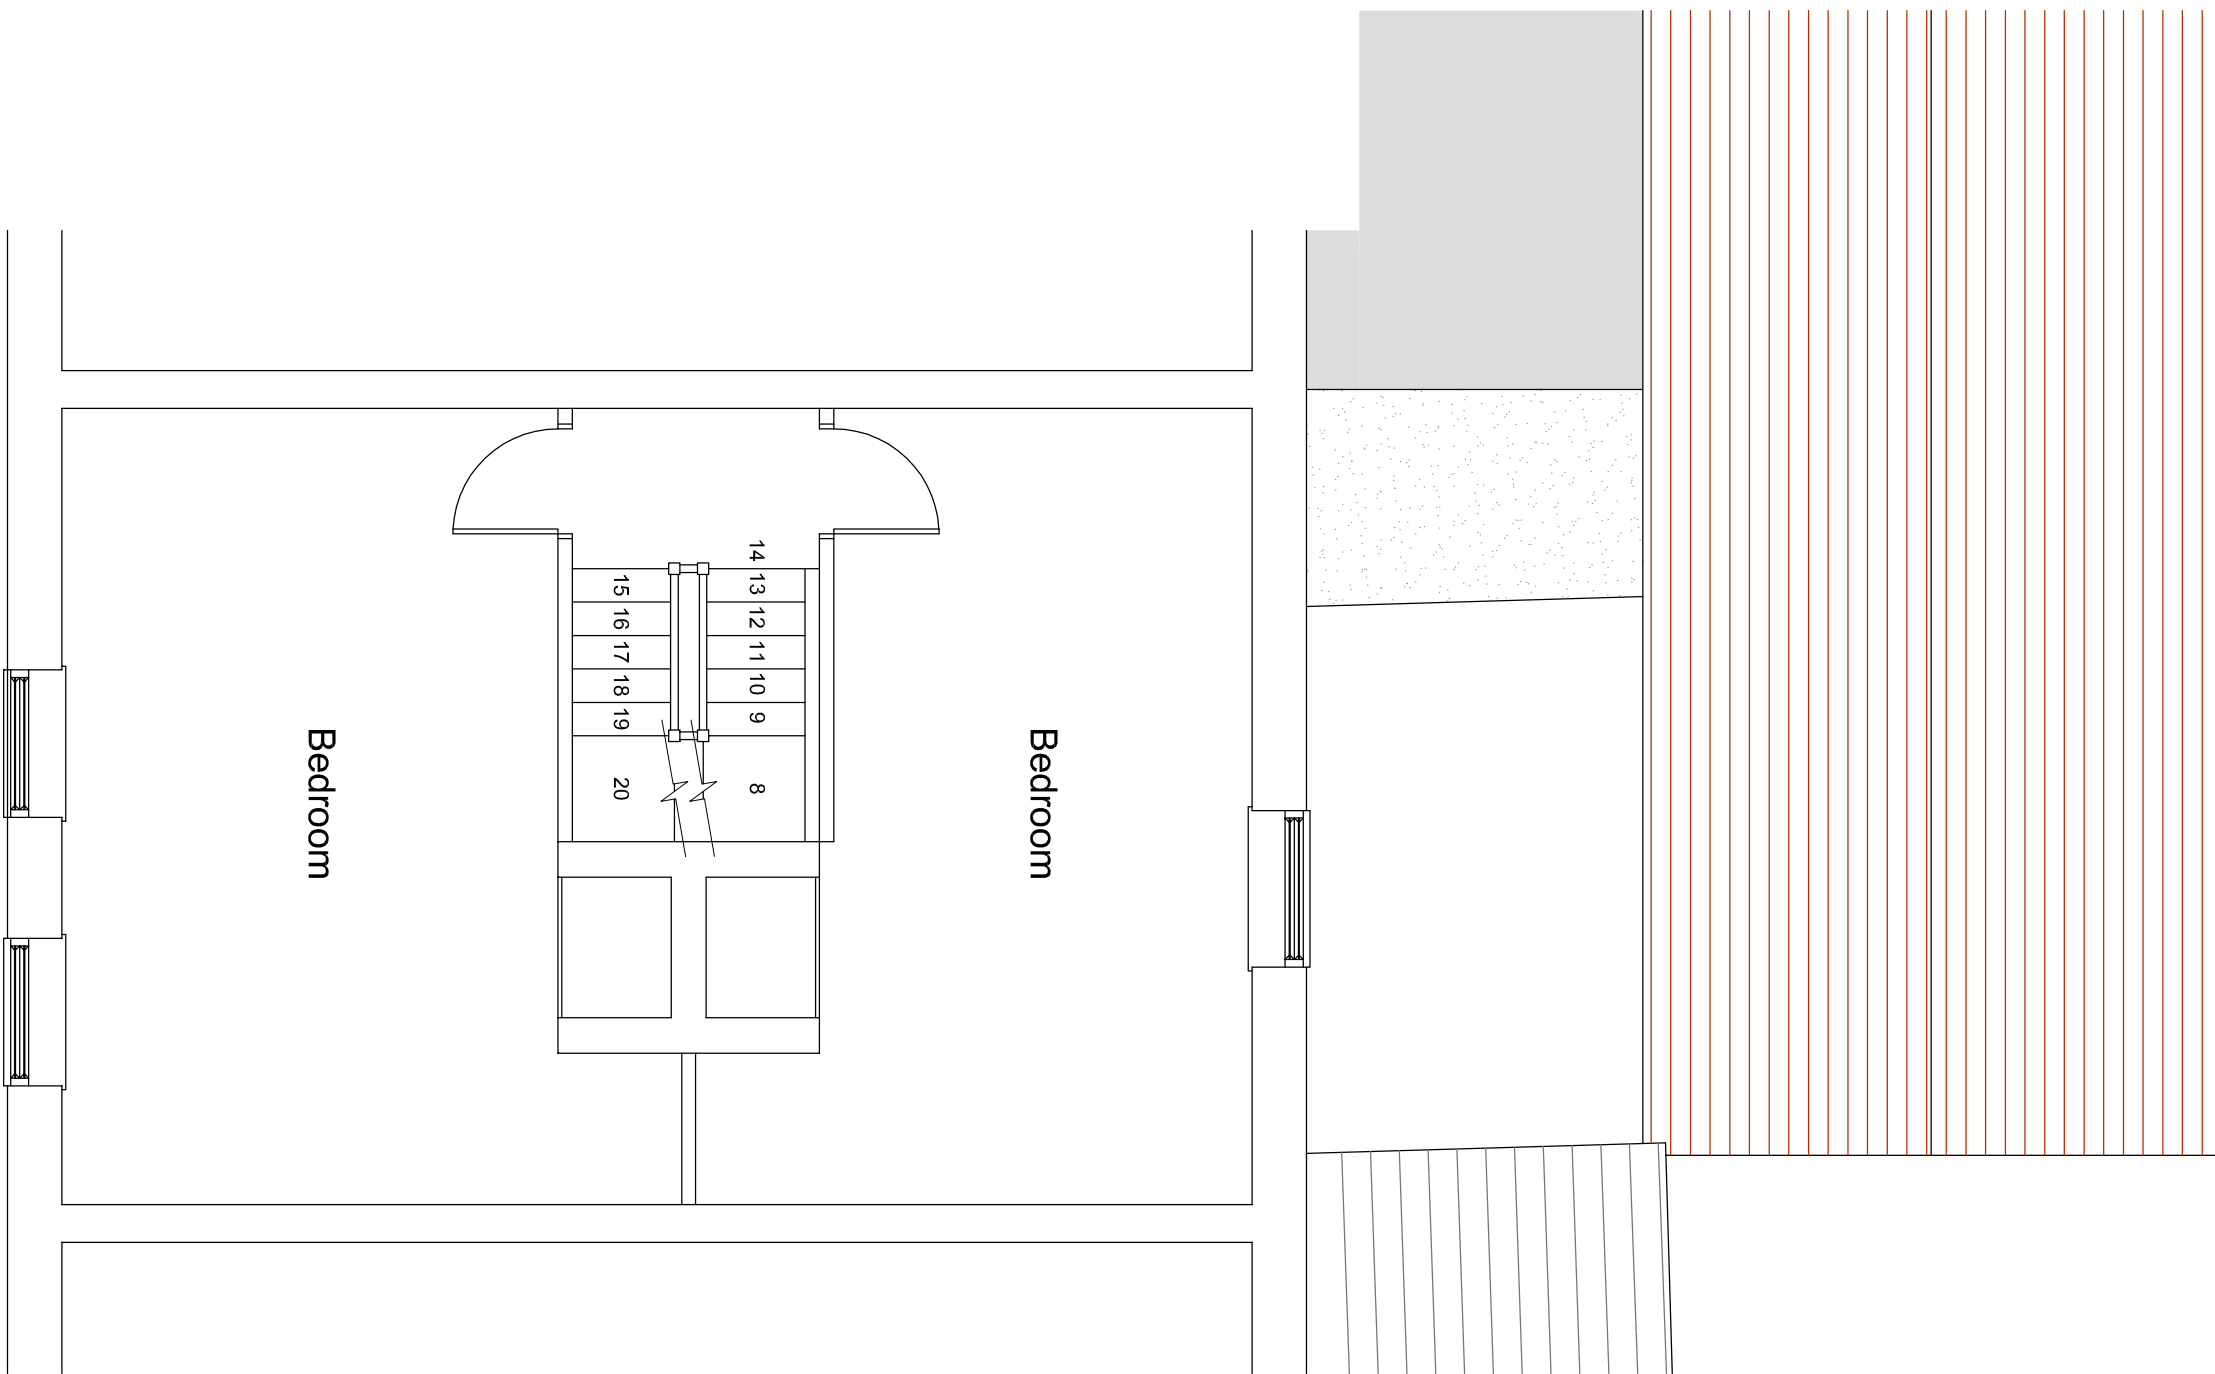

Existing First Floor Plan
(1:50)

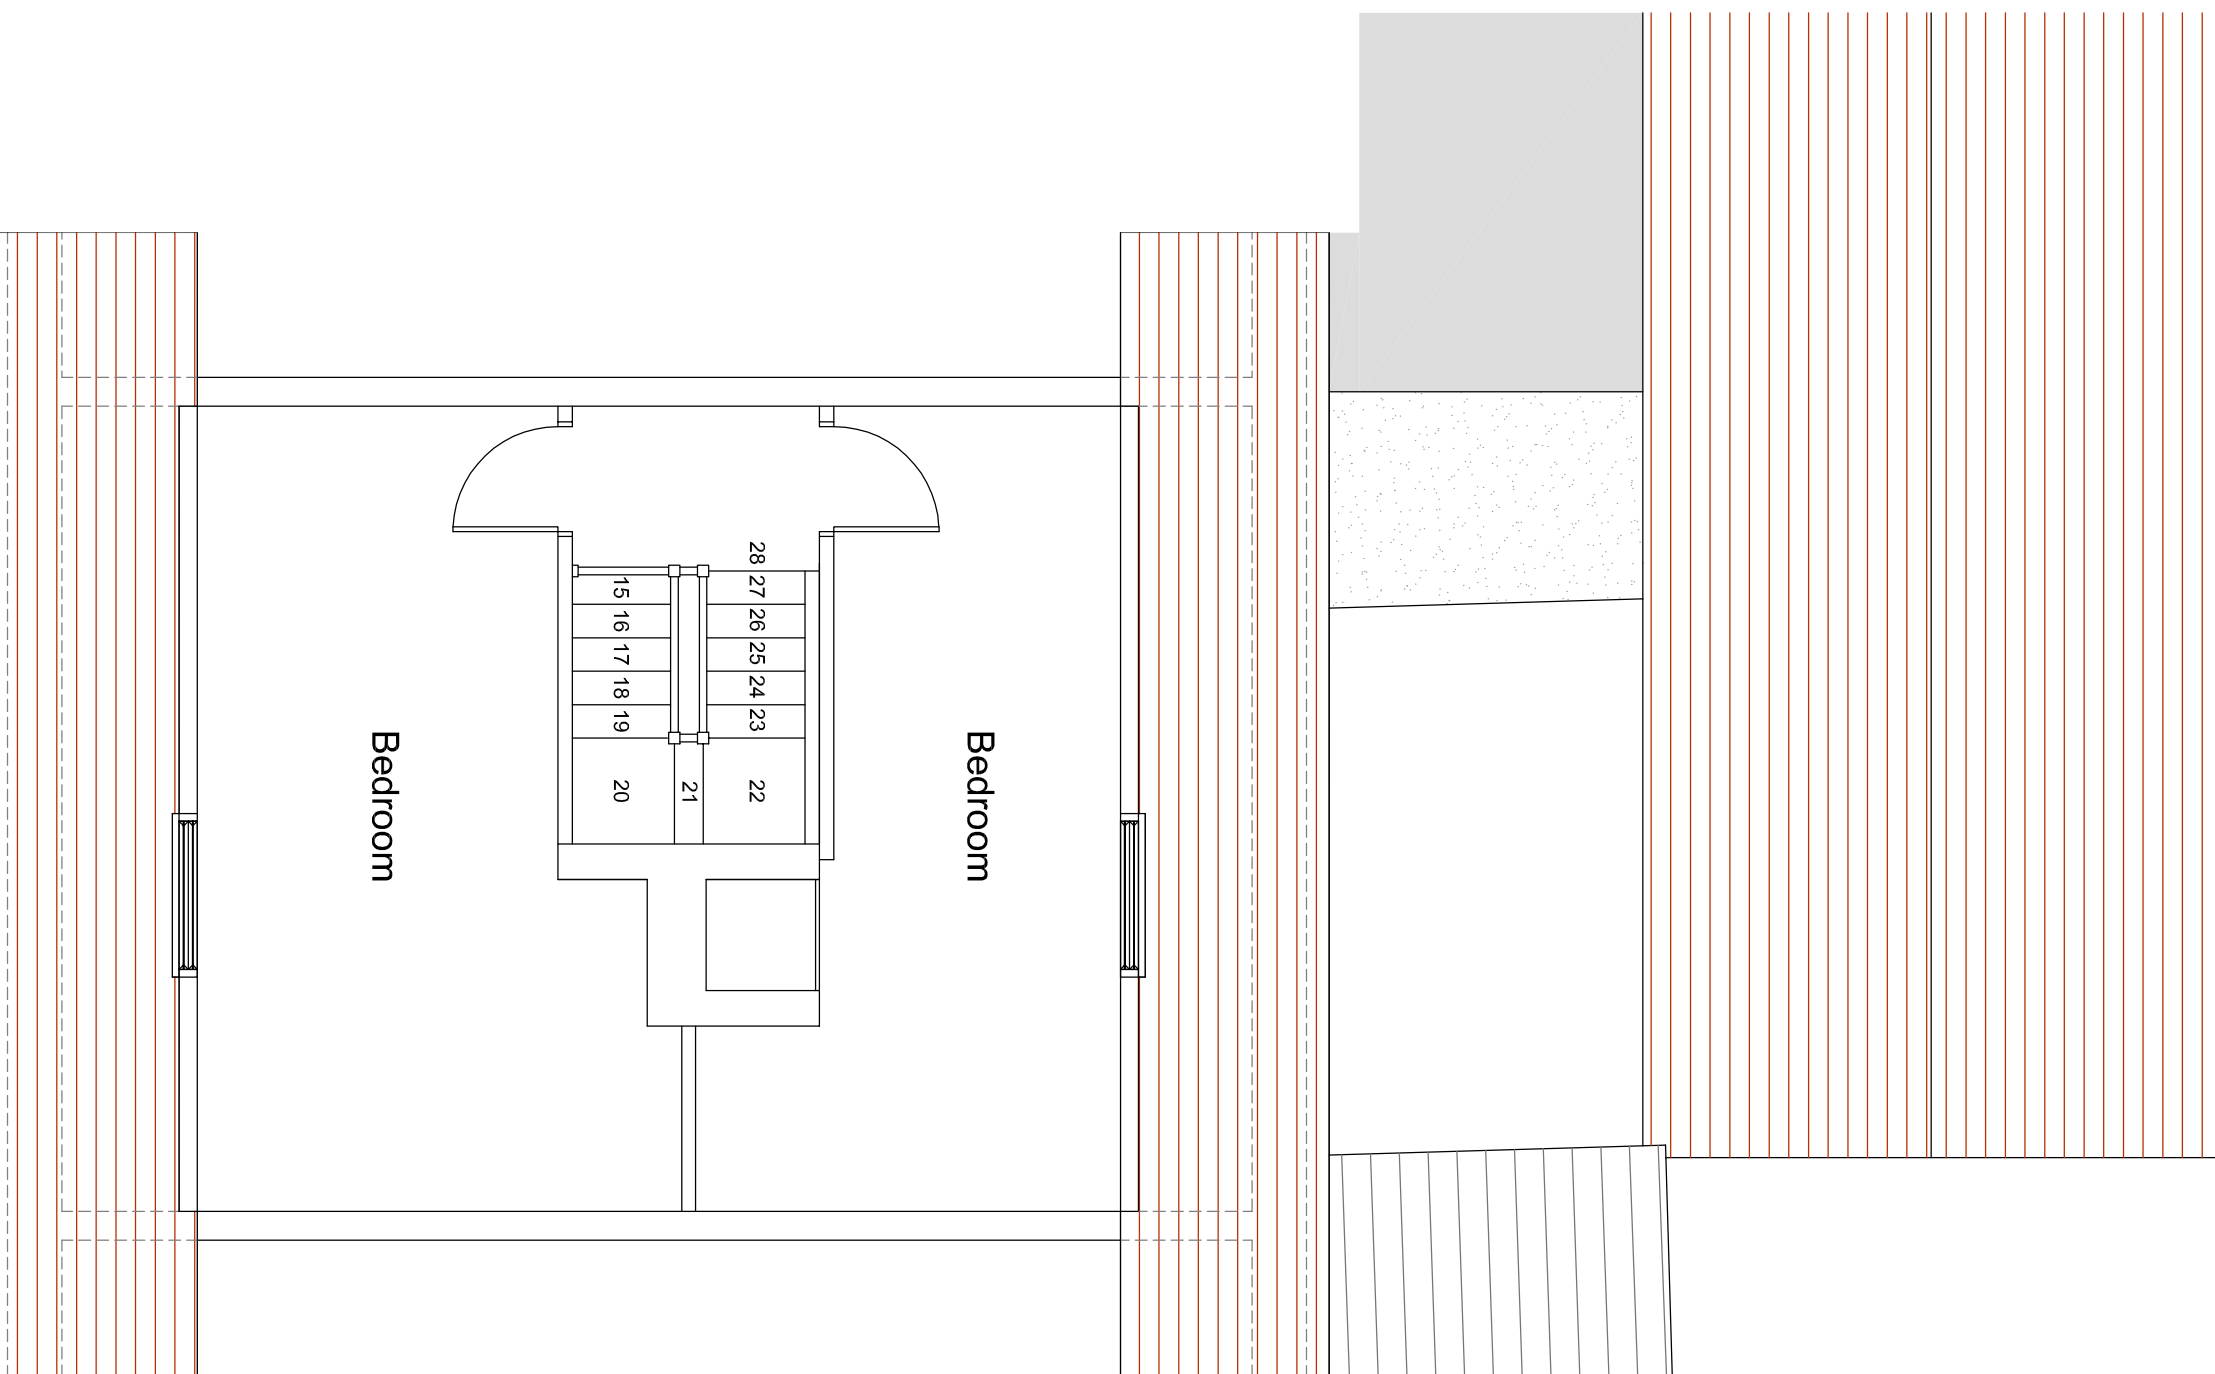

Existing Second Floor Plan
(1:50)

Purpose PLANNING APPLICATION	
Amendment	Date
Client MR. S. COX RUDLEY MILL HOE GATE HAMBLETON HAMPSHIRE	
Project REPAIRS & ALTERATIONS 13 QUEEN STREET EWSWORTH HAMPSHIRE	
Title EXISTING PLANS & ELEVATIONS	
Scale 1:50; 1:100 @ A1	Date 26.04.2021
Drawing No. 21/026/001	Revision P1
J.M. Ralph Associates Chartered Building Surveyors	
58 Fourth Avenue Haverock Hampshire PO9 2OX Email: j.m.r@jmrph.com Tel: 07990 81707	
RICS	