



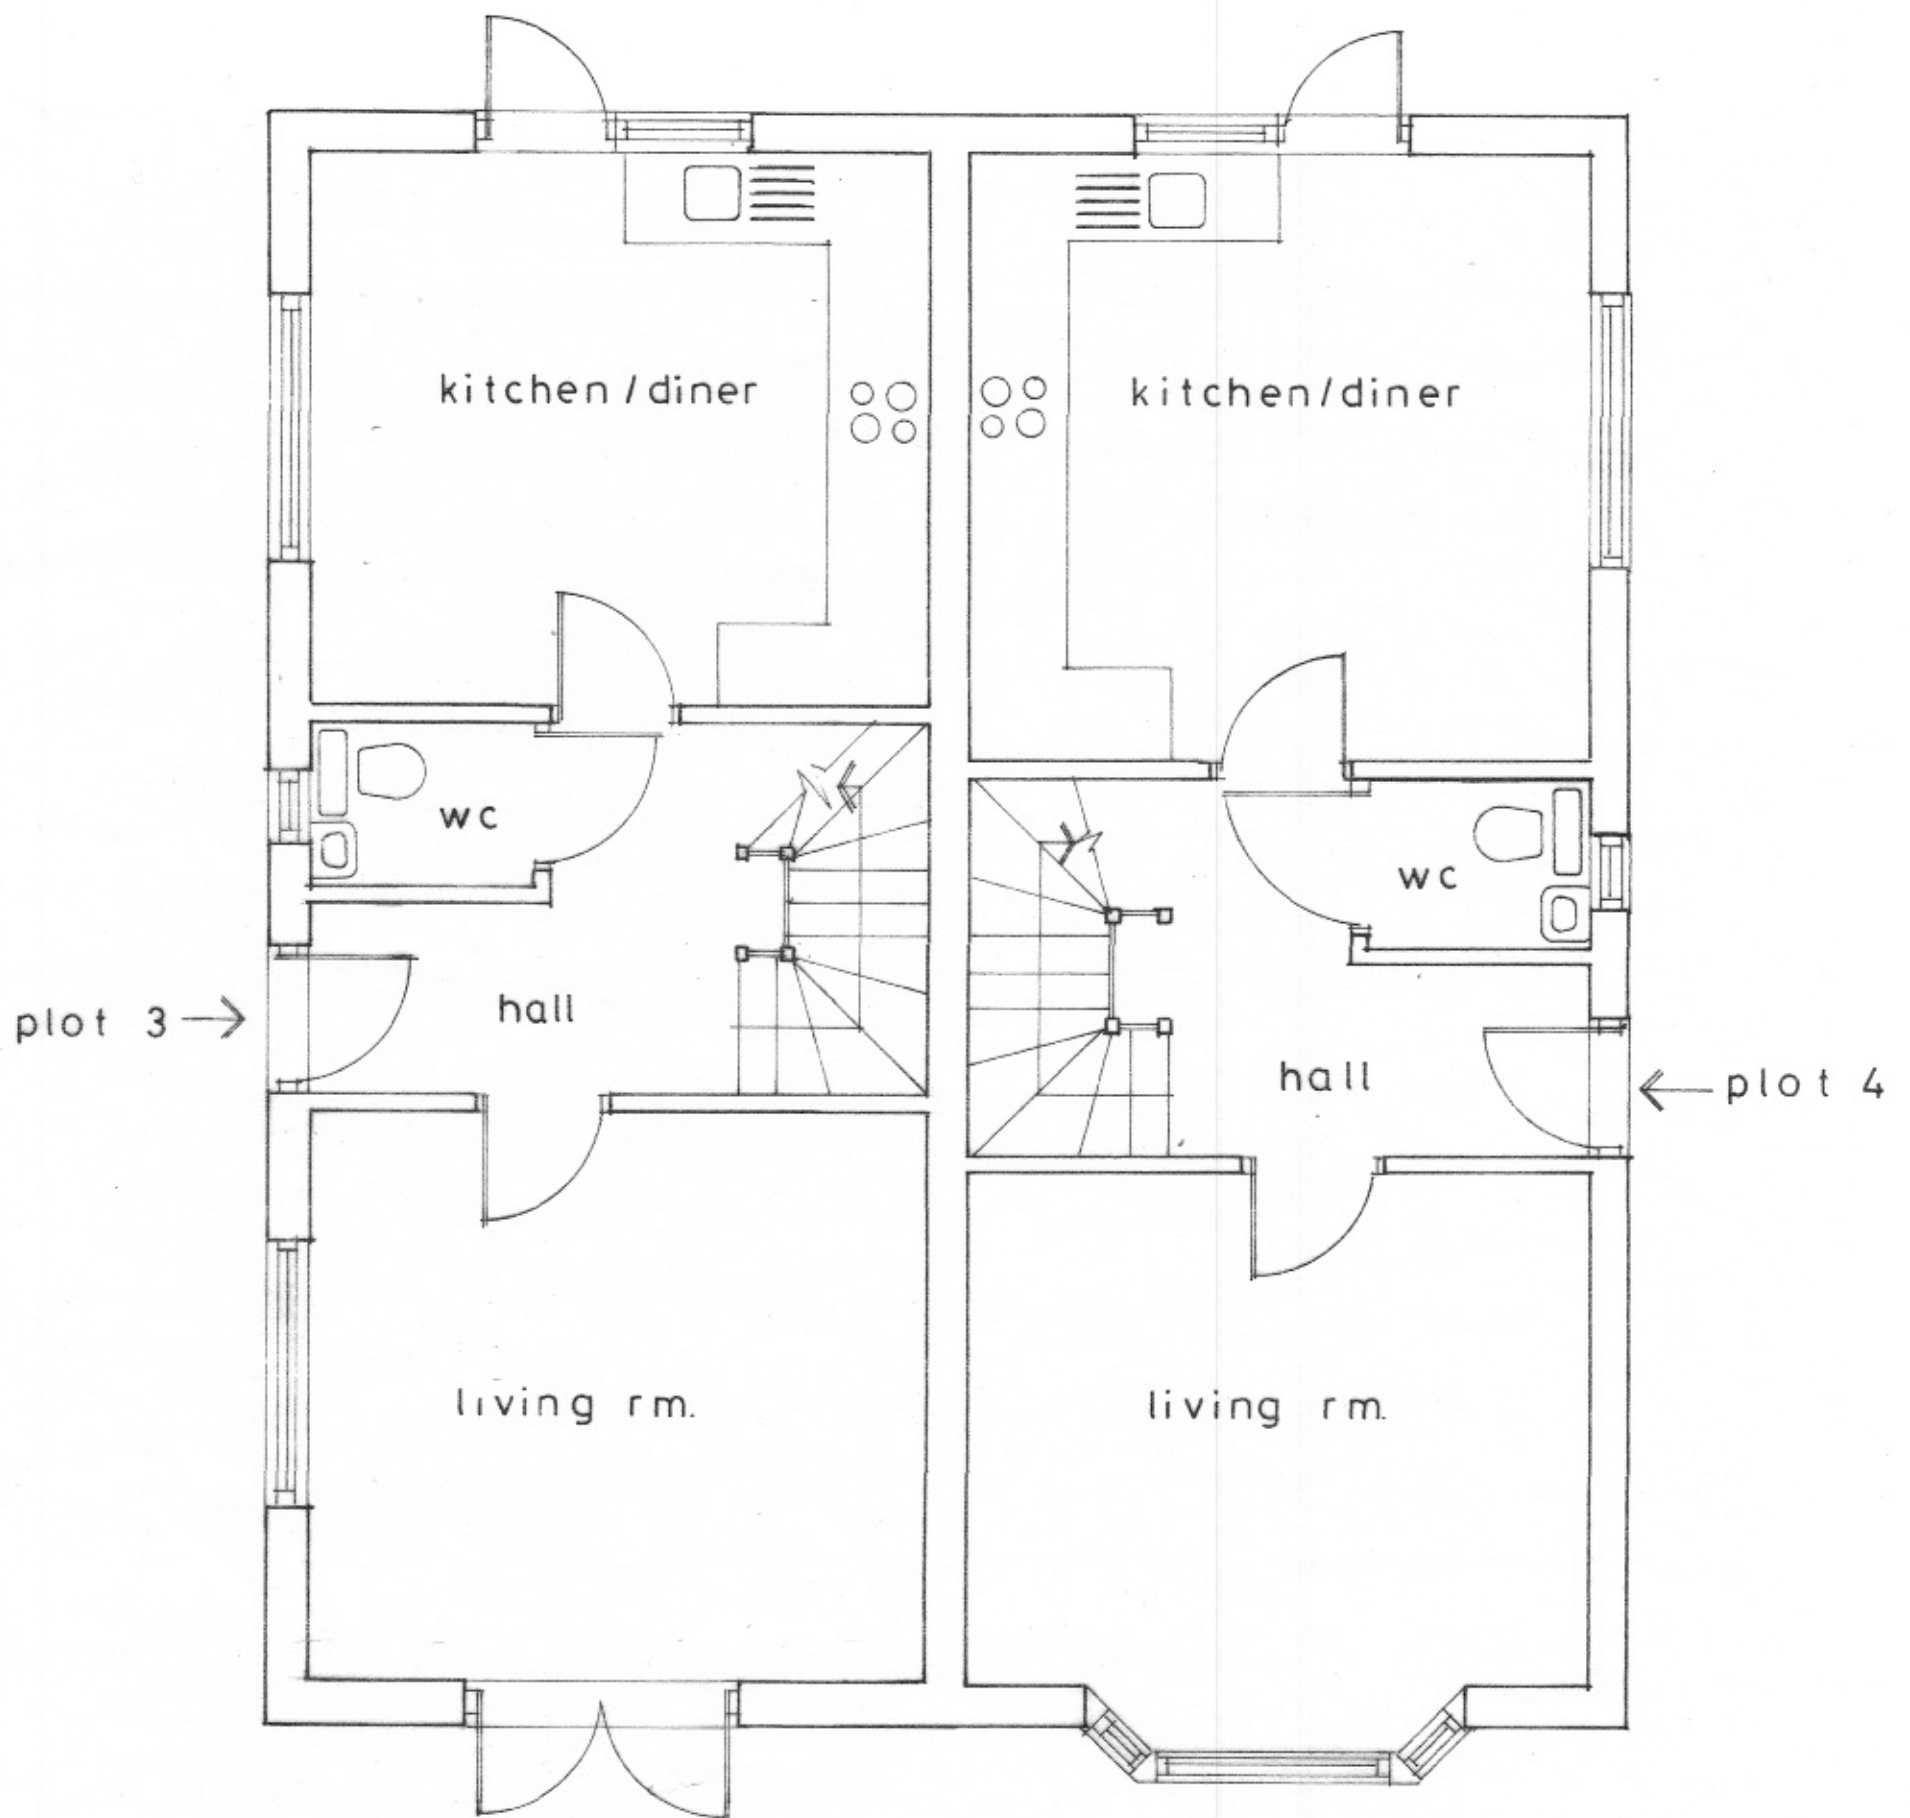

GROUND FLOOR PLANS
PLOTS 3 AND 4 1:50
Drg no. NS/16/06

Plans 1:50

 

JANE MOTTERSHEAD DESIGNS LIMITED
2, BROOK COTTAGES, WEST ASHLING,
CHICHESTER, WEST SUSSEX, PO18 8DY
TEL: 01243 575480 MOBILE: 07790 362882
E-MAIL: jbmottershead@aol.com