

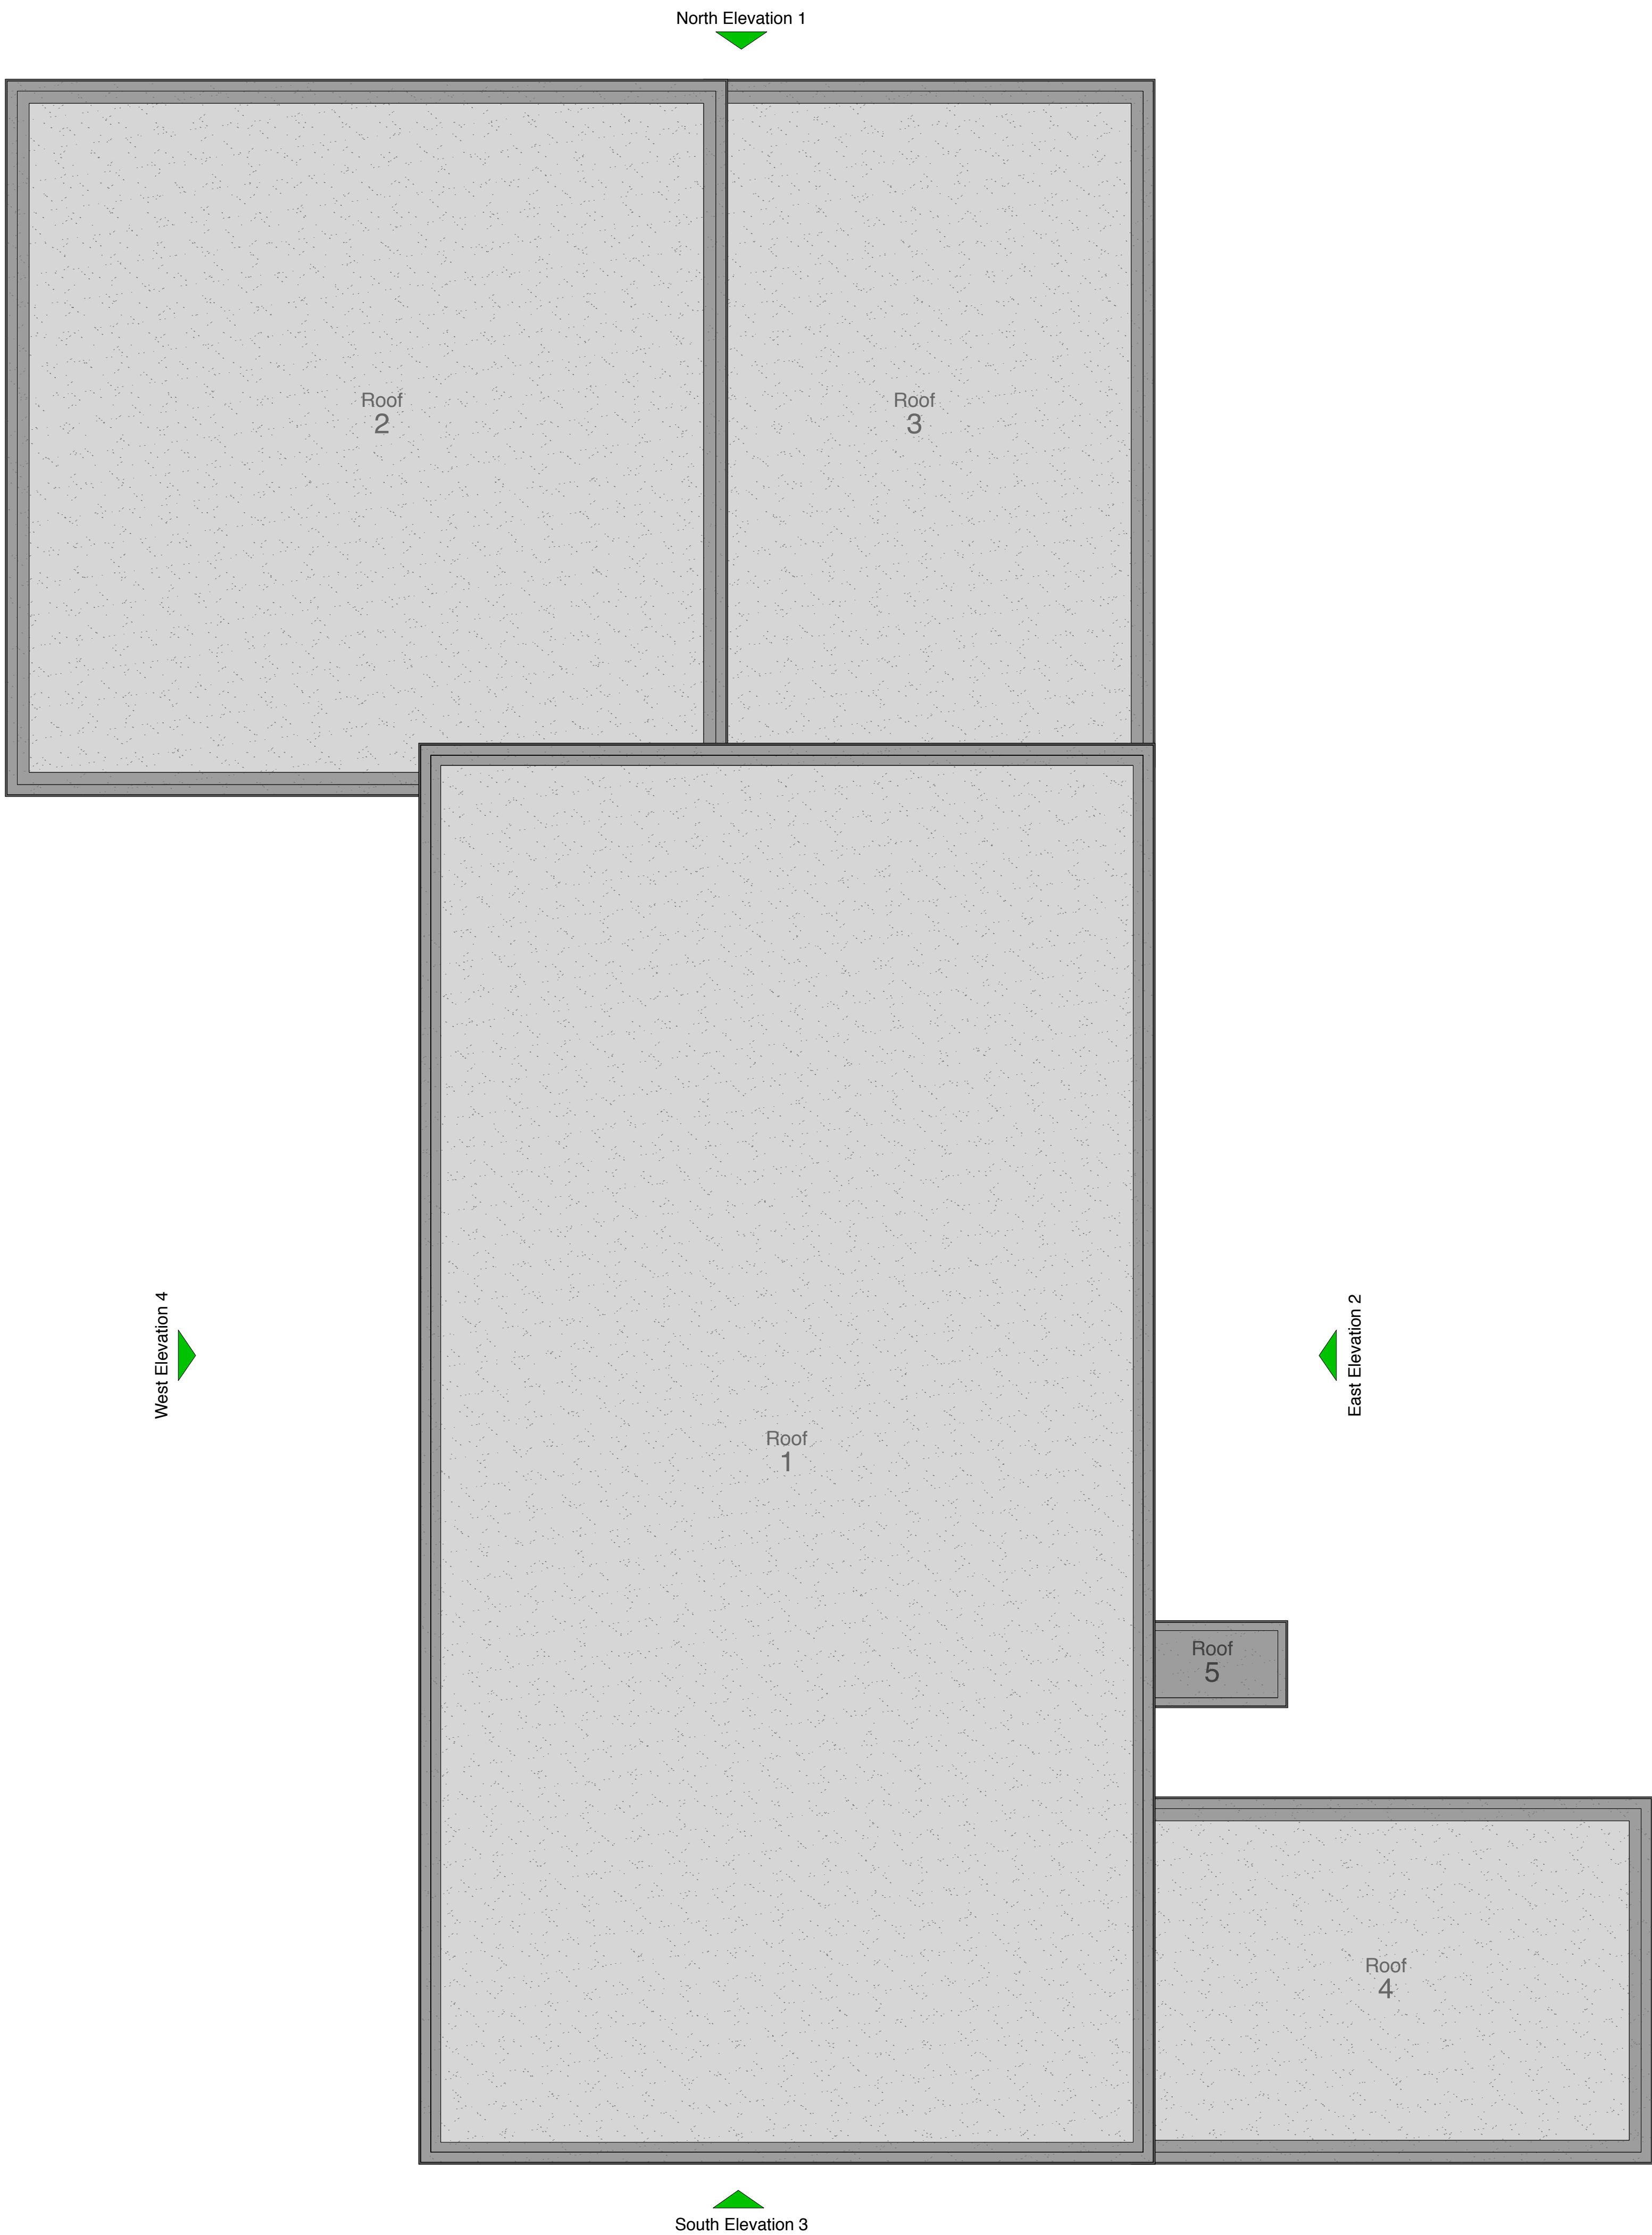


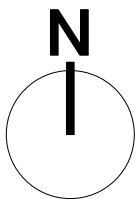

ROOF KEY

- New extended projection to roof parapet upstand to suit line of new wall overcladding, finished with mineral felt covering and capping edge trim to match existing
- Existing flat roof finished with mineral felt covering.

PROPOSED ROOF PLAN

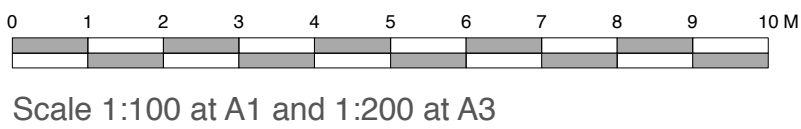

Chartered Architects
Chartered Building Surveyors
Interior Designers
CDM Services
Unit 1 Lakeside, Headlands
Business Park, Salisbury Road,
Ringwood BH24 3PB
+44 (0)1425 472 833
www.kendallkingscott.co.uk

Project
Cowplain School
Recladding of SCOLA Building
Client
Cowplain School
Scale
AS SHOWN
Paper Size
A1
Filename
160398.vwx

Rev	Date	By	Ap	Note
Drawing Title				
Proposed Roof Plan				
Project Number		Drawing Number - Revision		
160398		L(P)07		
Date	Drawn	Checked	Status	
20/9/16	DM	AB	PLANNING	
Check all dimensions and levels on site				

This drawing is the property of Kendall Kingscott Ltd. It is to be used only for the project and site for which it was prepared. It is not to be used for any other project or site without the written consent of Kendall Kingscott Ltd. The user of this drawing accepts full responsibility for any errors or omissions and for any consequences arising therefrom. The production of amended or updated information from the said design/information by the user is entirely the responsibility of the user and Kendall Kingscott Ltd. shall have no responsibility in respect thereof whatsoever.