



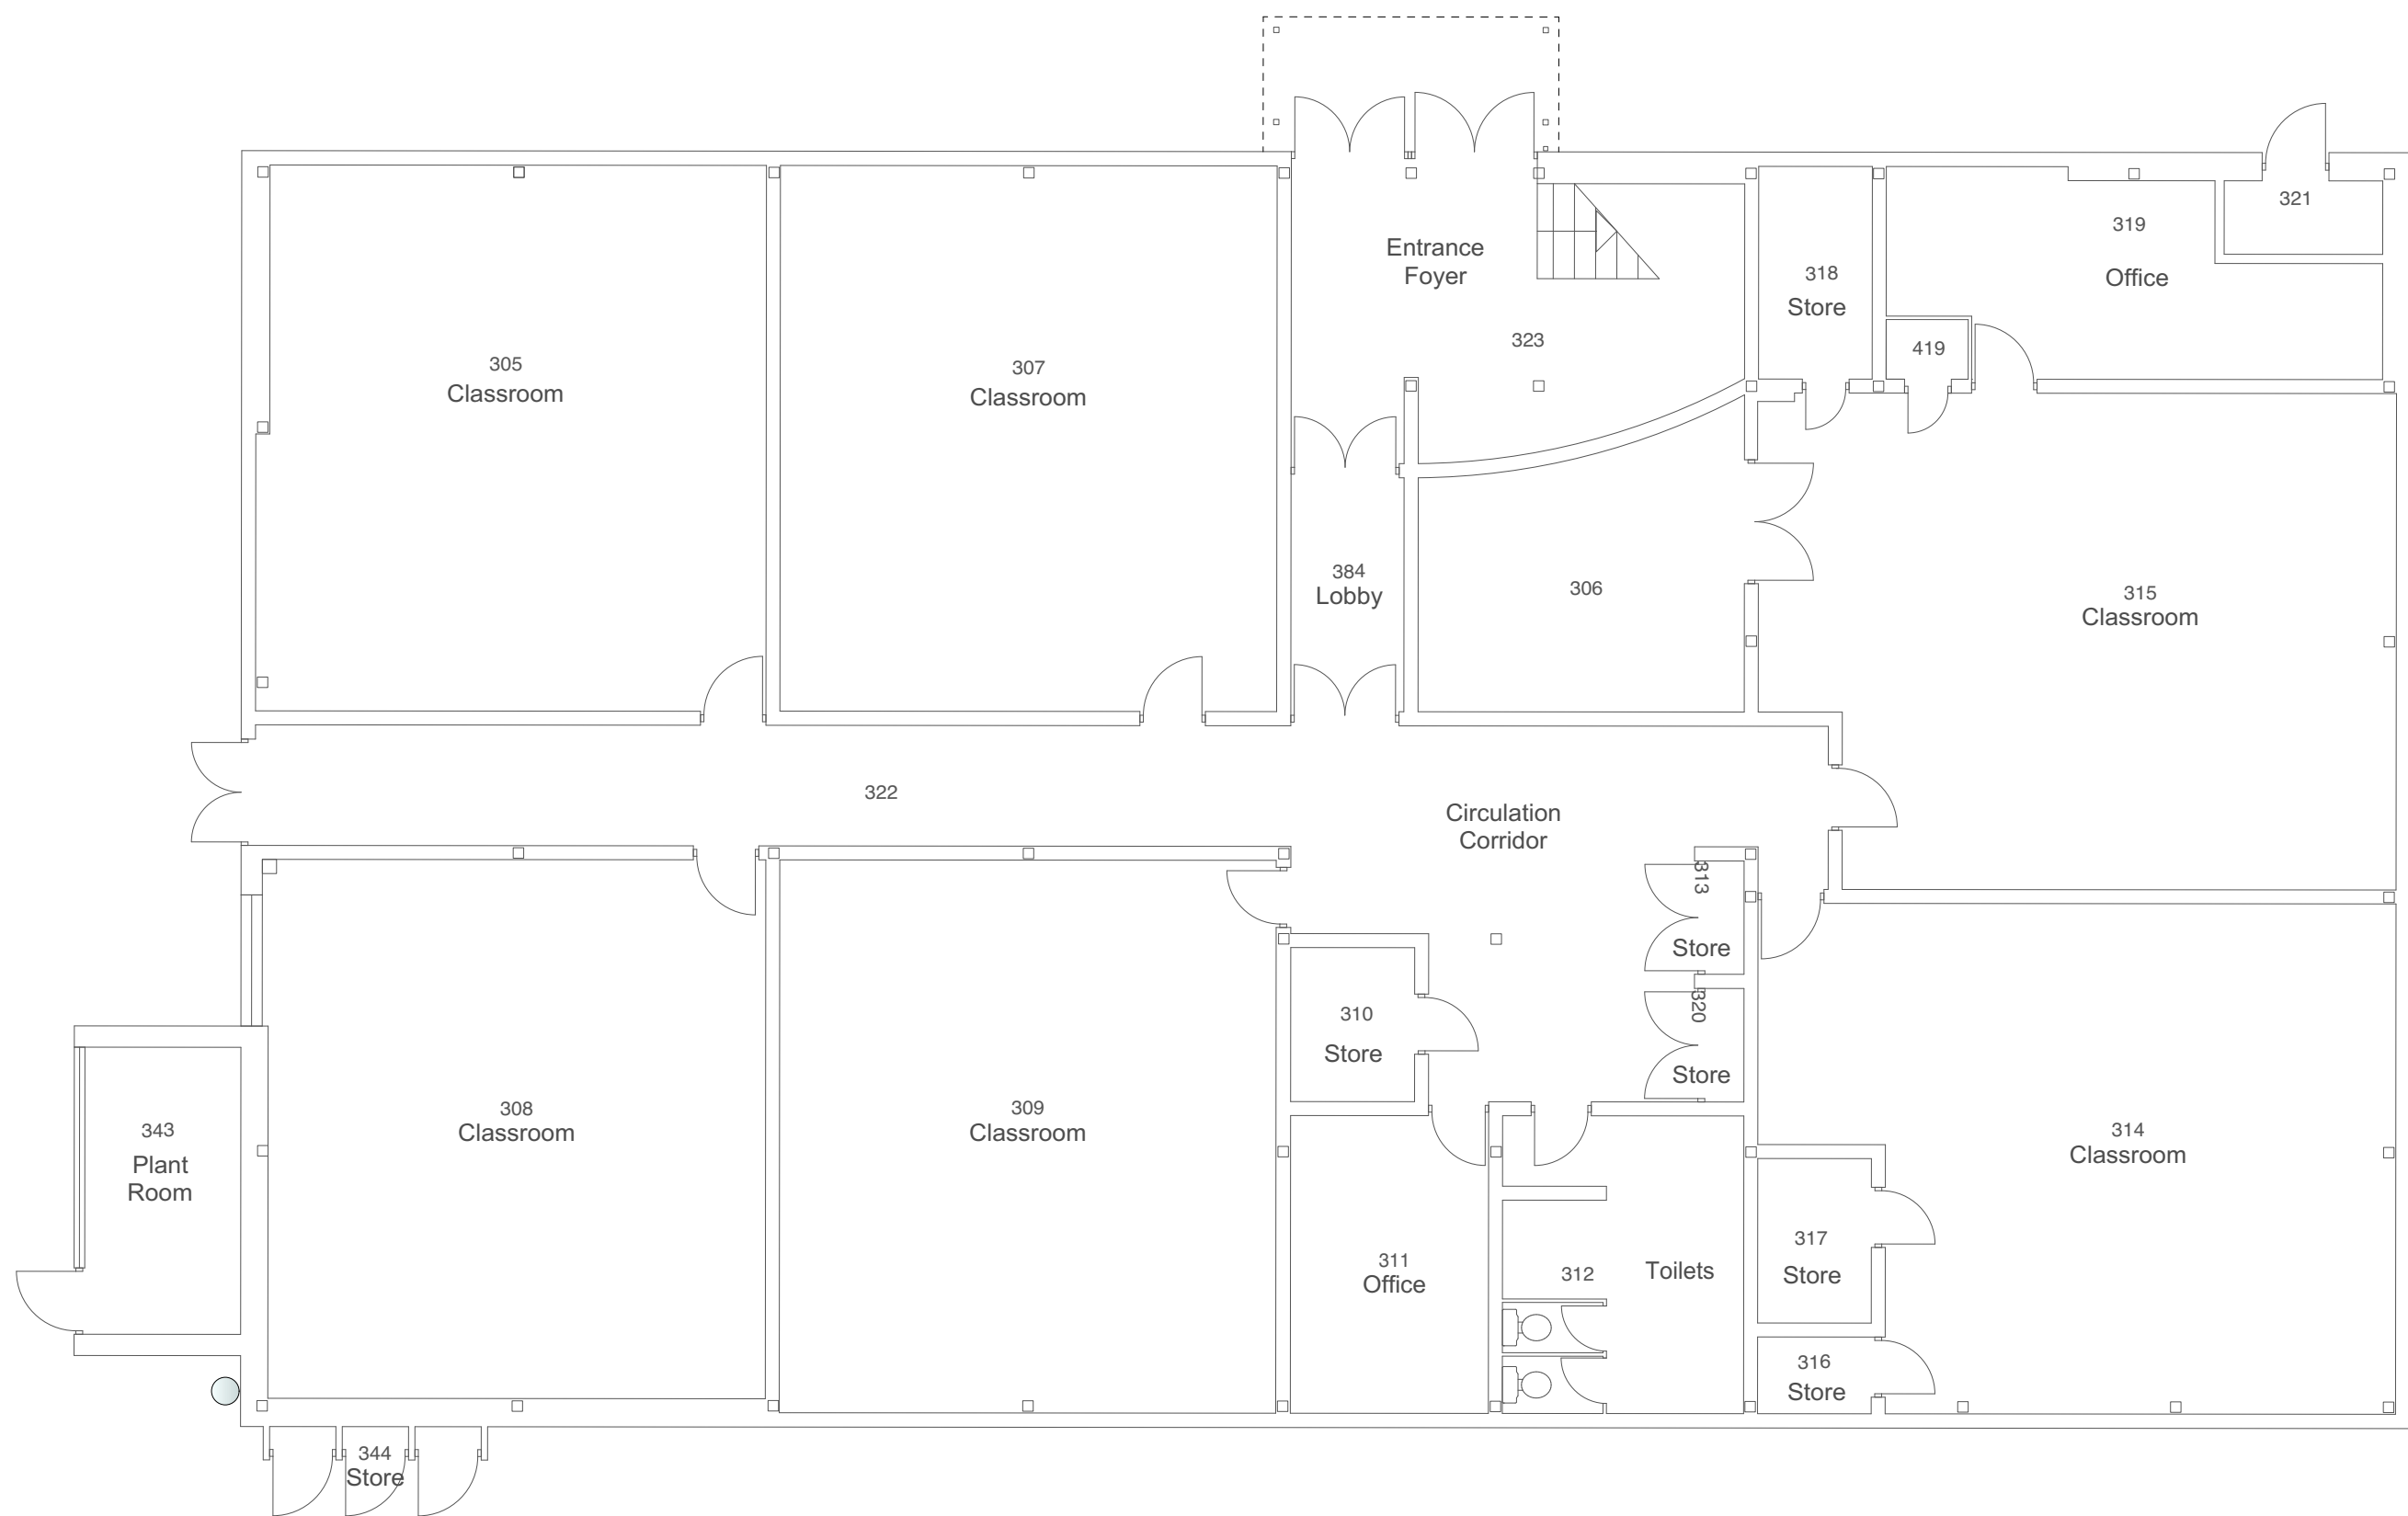

EXISTING GROUND FLOOR PLAN

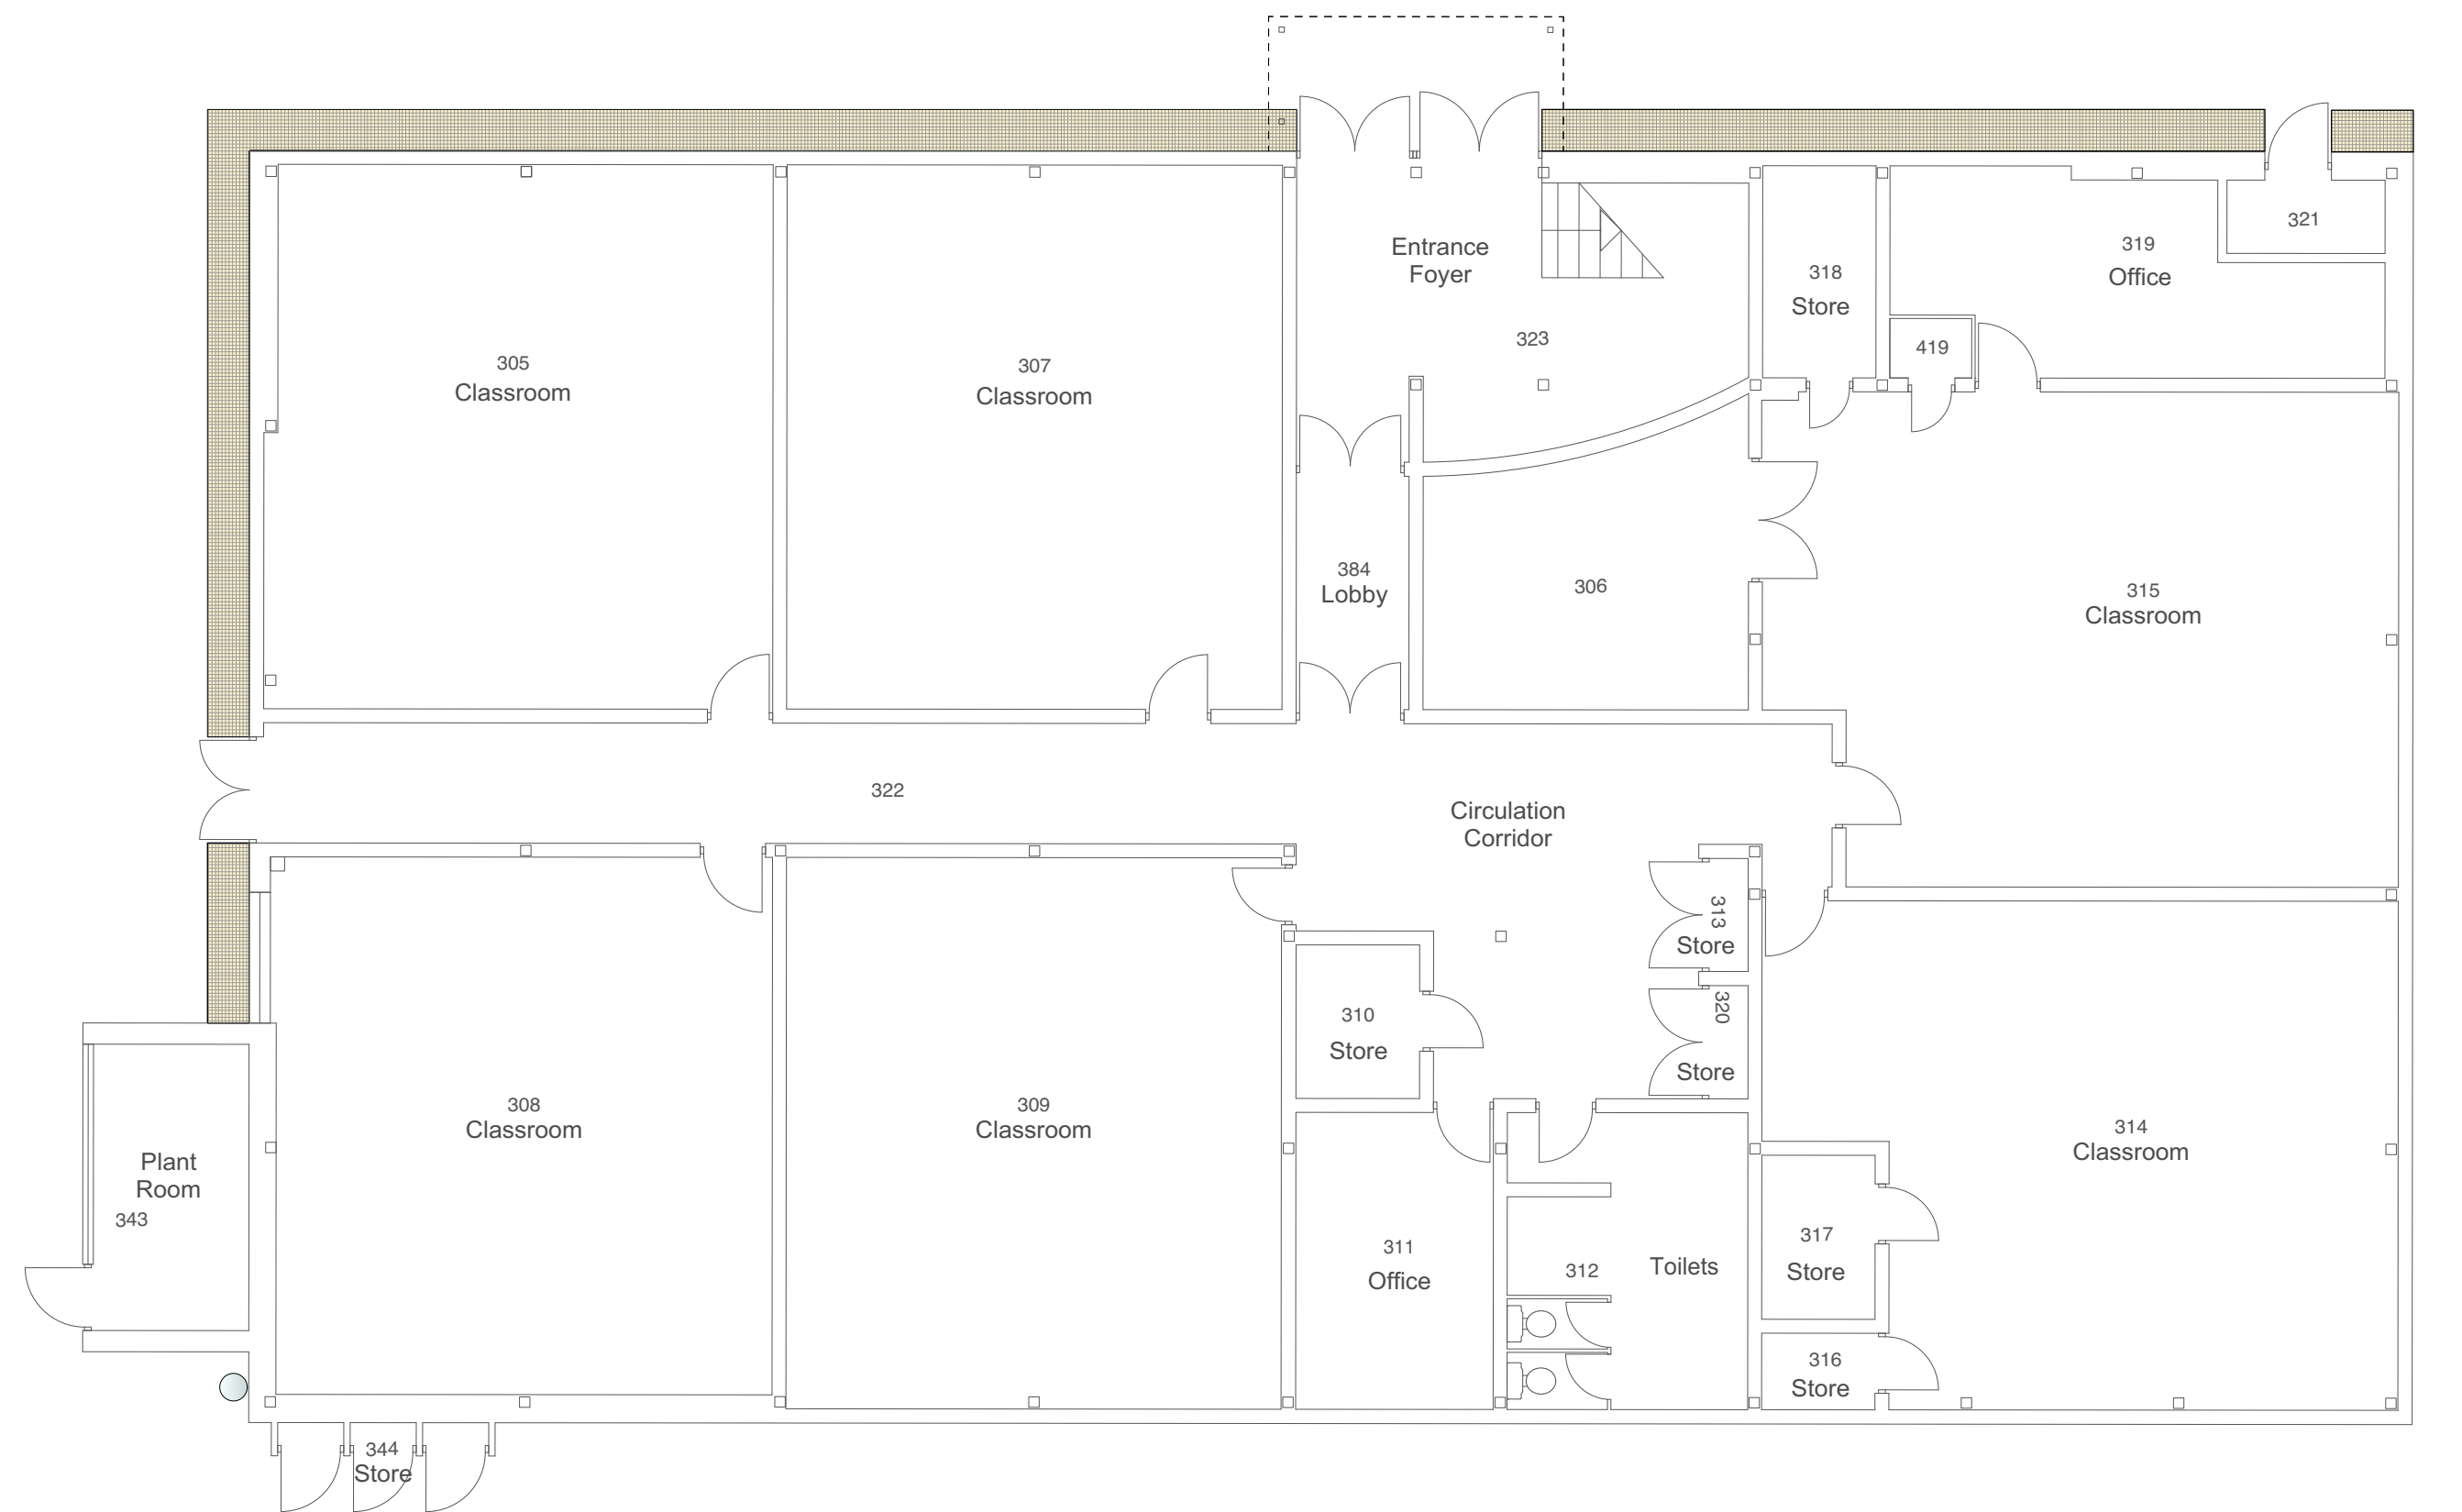

PROPOSED GROUND FLOOR PLAN


EXISTING AND PROPOSED GROUND FLOOR PLANS




Scale 1:100 @ A1



PROPOSED MATERIAL KEY

 

Proposed new PPC aluminium frame & aerofoil blades
Brise Soleil Solar Shading System.

 

Proposed new Marshalls Deterrent Paving.
To provide pedestrian collision protection when windows in the open position.
Colour: Buff



Chartered Architects
Chartered Building Surveyors
Interior Designers
CDM Services

3 GP Centre, Yeoman Road,
Ringwood, Hampshire, BH24 3FF

+44 (0)1425 472 833
www.kendallkingscott.co.uk

© Copyright

Project
Maths Block Glazing Replacement

Client
The Cowplain School

Scale 1:100
Page Size A1
File Name 210498.vwx

Date 20/07/21
Drawn JG
Checked DM
Status PLANNING

P1 29/07/21 JG DM Planning Issue.

Project
Maths Block Glazing Replacement

Client
The Cowplain School

Scale 1:100
Page Size A1
File Name 210498.vwx

Date 20/07/21
Drawn JG
Checked DM
Status PLANNING

Project Number
210498-1200

Drawing Number
P1

Only to be used on the site for which designed. The electronic transmission of design information contained in this drawing is carried out entirely at the User's risk and Kendall Kingscott Ltd. will have no liability for any errors or inaccuracies arising therefrom. The production of amended or updated information from the said design information by the User is entirely the responsibility of the User and Kendall Kingscott Ltd. shall have no responsibility in respect thereof whatsoever.