


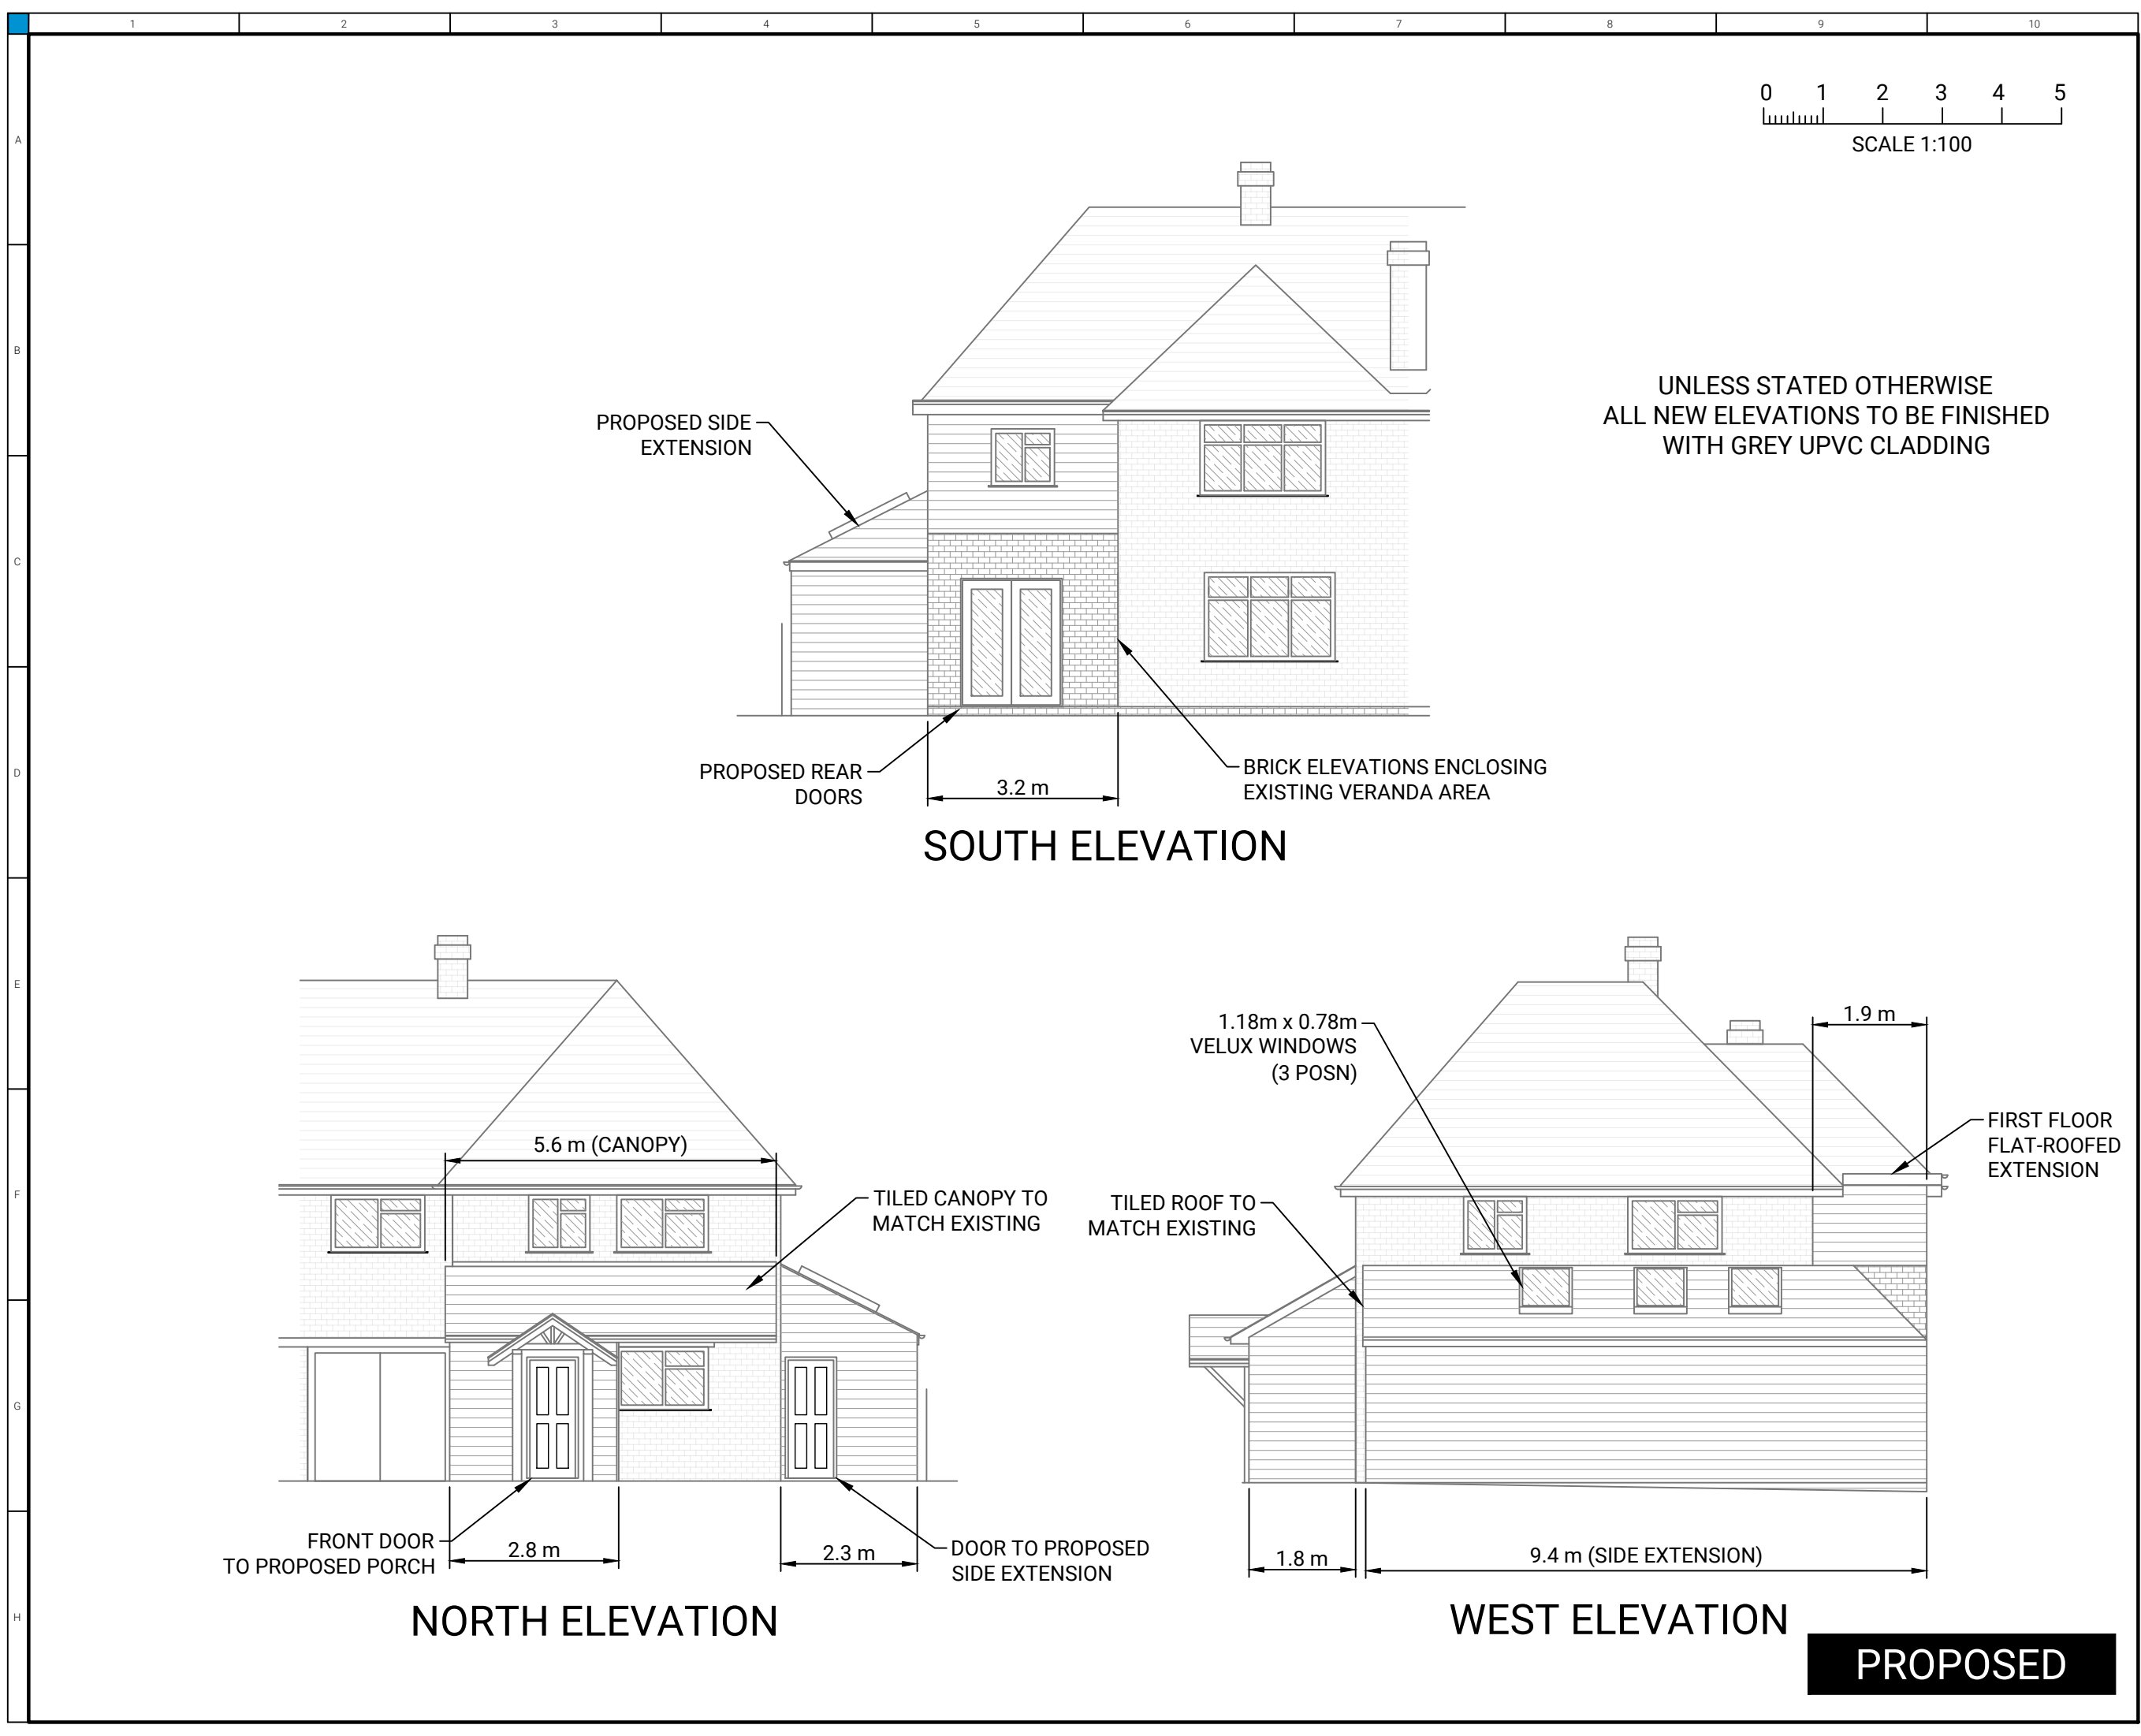

The figure consists of three architectural elevation drawings of a proposed house extension, labeled SOUTH ELEVATION, NORTH ELEVATION, and WEST ELEVATION. The drawings are presented on a grid with horizontal lines 1 through 10 and vertical lines A through H. A scale bar in the top right corner indicates a scale of 1:100, with markings from 0 to 5 meters. A note in the top right corner states: "UNLESS STATED OTHERWISE ALL NEW ELEVATIONS TO BE FINISHED WITH GREY UPVC CLADDING".

SOUTH ELEVATION: This drawing shows the rear of the house. It features a central set of "PROPOSED REAR DOORS" with a width of 3.2 m. To the left of the doors is a "PROPOSED SIDE EXTENSION". To the right is a brick wall labeled "BRICK ELEVATIONS ENCLOSING EXISTING VERANDA AREA". The roof has two chimneys. A note specifies: "UNLESS STATED OTHERWISE ALL NEW ELEVATIONS TO BE FINISHED WITH GREY UPVC CLADDING".

NORTH ELEVATION: This drawing shows the front of the house. It features a central "FRONT DOOR TO PROPOSED PORCH" with a width of 2.8 m. To the right of the door is a "DOOR TO PROPOSED SIDE EXTENSION" with a width of 2.3 m. The roof has a "TILED CANOPY TO MATCH EXISTING" with a width of 5.6 m. A note specifies: "TILED ROOF TO MATCH EXISTING".

WEST ELEVATION: This drawing shows the side of the house. It features a "FIRST FLOOR FLAT-ROOFED EXTENSION" with a width of 1.9 m. The roof has "1.18m x 0.78m VELUX WINDOWS (3 POSN)". The side extension has a width of 9.4 m. The main house has a width of 1.8 m. A note specifies: "TILED ROOF TO MATCH EXISTING".

PROPOSED

The figure consists of three architectural elevation drawings of a proposed house extension, labeled SOUTH ELEVATION, NORTH ELEVATION, and WEST ELEVATION. The drawings are presented on a grid with horizontal lines A through H and vertical lines 1 through 10. A scale bar in the top right corner indicates a scale of 1:100, with markings from 0 to 5 meters. A note in the top right corner states: "UNLESS STATED OTHERWISE ALL NEW ELEVATIONS TO BE FINISHED WITH GREY UPVC CLADDING".

SOUTH ELEVATION: This drawing shows the rear of the house. It features a central set of "PROPOSED REAR DOORS" with a width of 3.2 m. To the left of the doors is a "PROPOSED SIDE EXTENSION". To the right is a brick wall labeled "BRICK ELEVATIONS ENCLOSING EXISTING VERANDA AREA". The roof has two chimneys. A note specifies: "UNLESS STATED OTHERWISE ALL NEW ELEVATIONS TO BE FINISHED WITH GREY UPVC CLADDING".

NORTH ELEVATION: This drawing shows the front of the house. It features a central "FRONT DOOR TO PROPOSED PORCH" with a width of 2.8 m. To the right of the door is a "DOOR TO PROPOSED SIDE EXTENSION" with a width of 2.3 m. The roof has a "TILED CANOPY TO MATCH EXISTING" with a width of 5.6 m. A note specifies: "TILED ROOF TO MATCH EXISTING".

WEST ELEVATION: This drawing shows the side of the house. It features a "FIRST FLOOR FLAT-ROOFED EXTENSION" with a width of 1.9 m. The main house has a width of 9.4 m (SIDE EXTENSION). The extension has "1.18m x 0.78m VELUX WINDOWS (3 POSN)". The main house has a width of 1.8 m. A note specifies: "TILED ROOF TO MATCH EXISTING".

PROPOSED

The image displays three architectural elevations of a proposed house extension, accompanied by a scale bar and a general note.

Scale: 0 1 2 3 4 5
SCALE 1:100

General Note: UNLESS STATED OTHERWISE
ALL NEW ELEVATIONS TO BE FINISHED
WITH GREY UPVC CLADDING

SOUTH ELEVATION: This elevation shows the rear of the house. It features a central set of double doors labeled "PROPOSED REAR DOORS" with a width of 3.2 m. To the left of the doors is a "PROPOSED SIDE EXTENSION" with a sloped roof. To the right is a brick wall labeled "BRICK ELEVATIONS ENCLOSING EXISTING VERANDA AREA". The roof has two chimneys.

NORTH ELEVATION: This elevation shows the front of the house. It features a central front door labeled "FRONT DOOR TO PROPOSED PORCH" with a width of 2.8 m. To the right of the door is a "DOOR TO PROPOSED SIDE EXTENSION" with a width of 2.3 m. The roof has a "TILED CANOPY TO MATCH EXISTING" over the front door and a "TILED ROOF TO MATCH EXISTING" over the side extension. The overall width of the main house section is 5.6 m (CANOPY).

WEST ELEVATION: This elevation shows the side of the house. It features a "FIRST FLOOR FLAT-ROOFED EXTENSION" on the right side, which is 1.9 m wide. The main house section has a width of 9.4 m (SIDE EXTENSION). The roof has three "1.18m x 0.78m VELUX WINDOWS (3 POSN)". The overall width of the main house section is 1.8 m.

The figure consists of three architectural elevation drawings of a proposed house extension, labeled SOUTH ELEVATION, NORTH ELEVATION, and WEST ELEVATION. The drawings are presented on a grid with horizontal lines A through H and vertical lines 1 through 10. A scale bar at the top right indicates a scale of 1:100, with markings from 0 to 5 meters. A note states: "UNLESS STATED OTHERWISE ALL NEW ELEVATIONS TO BE FINISHED WITH GREY UPVC CLADDING".

SOUTH ELEVATION: This drawing shows the rear of the house. It features a central set of "PROPOSED REAR DOORS" with a width of 3.2 m. To the left of the doors is a "PROPOSED SIDE EXTENSION". To the right is a brick wall labeled "BRICK ELEVATIONS ENCLOSING EXISTING VERANDA AREA". The roof has two chimneys.

NORTH ELEVATION: This drawing shows the front of the house. It includes a "FRONT DOOR TO PROPOSED PORCH" with a width of 2.8 m. To the right of the front door is a "DOOR TO PROPOSED SIDE EXTENSION" with a width of 2.3 m. Above the front door is a "TILED CANOPY TO MATCH EXISTING" with a width of 5.6 m. The roof is labeled "TILED ROOF TO MATCH EXISTING".

WEST ELEVATION: This drawing shows the side of the house. It features a "FIRST FLOOR FLAT-ROOFED EXTENSION" with a width of 1.9 m. The main house has a width of 9.4 m, labeled "9.4 m (SIDE EXTENSION)". The extension has "1.18m x 0.78m VELUX WINDOWS (3 POSN)". The main house has a width of 1.8 m.

PROPOSED

Architectural drawings showing the proposed extensions and elevations of a house. The drawings include a scale bar (0 to 5 meters, SCALE 1:100) and a note: "UNLESS STATED OTHERWISE ALL NEW ELEVATIONS TO BE FINISHED WITH GREY UPVC CLADDING".

SOUTH ELEVATION

Proposed side extension, Proposed rear doors, Brick elevations enclosing existing veranda area, 3.2 m.

NORTH ELEVATION

5.6 m (CANOPY), Tiled canopy to match existing, Front door to proposed porch, 2.8 m, Door to proposed side extension, 2.3 m, Tiled roof to match existing.

WEST ELEVATION

1.18m x 0.78m VELUX WINDOWS (3 POSN), 1.9 m, First floor flat-roofed extension, 1.8 m, 9.4 m (SIDE EXTENSION).

PROPOSED

The figure consists of three architectural elevation drawings of a proposed house extension, labeled SOUTH ELEVATION, NORTH ELEVATION, and WEST ELEVATION. The drawings are presented on a grid with horizontal lines 1 through 10 and vertical lines A through H. A scale bar in the top right corner indicates a scale of 1:100, with markings from 0 to 5 meters.

SOUTH ELEVATION: This drawing shows the rear of the house. It features a central entrance with double doors, flanked by brick elevations enclosing an existing veranda area. A proposed side extension is shown on the left, and a proposed rear extension is shown on the right. The width of the central entrance area is 3.2 m. Annotations include: "PROPOSED SIDE EXTENSION", "PROPOSED REAR DOORS", "BRICK ELEVATIONS ENCLOSING EXISTING VERANDA AREA", and "UNLESS STATED OTHERWISE ALL NEW ELEVATIONS TO BE FINISHED WITH GREY UPVC CLADDING".

NORTH ELEVATION: This drawing shows the front of the house. It features a central front door with a small porch, flanked by windows. A proposed side extension is shown on the right. The width of the central entrance area is 2.8 m, and the width of the side extension is 2.3 m. Annotations include: "5.6 m (CANOPY)", "TILED CANOPY TO MATCH EXISTING", "FRONT DOOR TO PROPOSED PORCH", "DOOR TO PROPOSED SIDE EXTENSION", and "TILED ROOF TO MATCH EXISTING".

WEST ELEVATION: This drawing shows the side of the house. It features a first floor flat-roofed extension on the right. The width of the side extension is 9.4 m, and the width of the existing house is 1.8 m. The height of the first floor flat-roofed extension is 1.9 m. Annotations include: "1.18m x 0.78m VELUX WINDOWS (3 POSN)", "FIRST FLOOR FLAT-ROOFED EXTENSION", and "9.4 m (SIDE EXTENSION)".

The image displays three architectural elevations of a proposed house extension, accompanied by a scale bar and a general note.

Scale: 0 1 2 3 4 5
SCALE 1:100

General Note: UNLESS STATED OTHERWISE ALL NEW ELEVATIONS TO BE FINISHED WITH GREY UPVC CLADDING

SOUTH ELEVATION: This elevation shows the rear of the house. It features a central set of double doors labeled "PROPOSED REAR DOORS" with a width of 3.2 m. To the left of the doors is a "PROPOSED SIDE EXTENSION" with a sloped roof. To the right is a brick wall labeled "BRICK ELEVATIONS ENCLOSING EXISTING VERANDA AREA". The roof has two chimneys.

NORTH ELEVATION: This elevation shows the front of the house. It features a central front door labeled "FRONT DOOR TO PROPOSED PORCH" with a width of 2.8 m. To the right of the door is a "DOOR TO PROPOSED SIDE EXTENSION" with a width of 2.3 m. Above the front door is a "TILED CANOPY TO MATCH EXISTING" with a width of 5.6 m. The roof is labeled "TILED ROOF TO MATCH EXISTING".

WEST ELEVATION: This elevation shows the side of the house. It features a "FIRST FLOOR FLAT-ROOFED EXTENSION" on the right side, which is 1.9 m wide. The main house has a width of 9.4 m (SIDE EXTENSION). The extension has three "1.18m x 0.78m VELUX WINDOWS (3 POSN)". The main house has a width of 1.8 m.

