




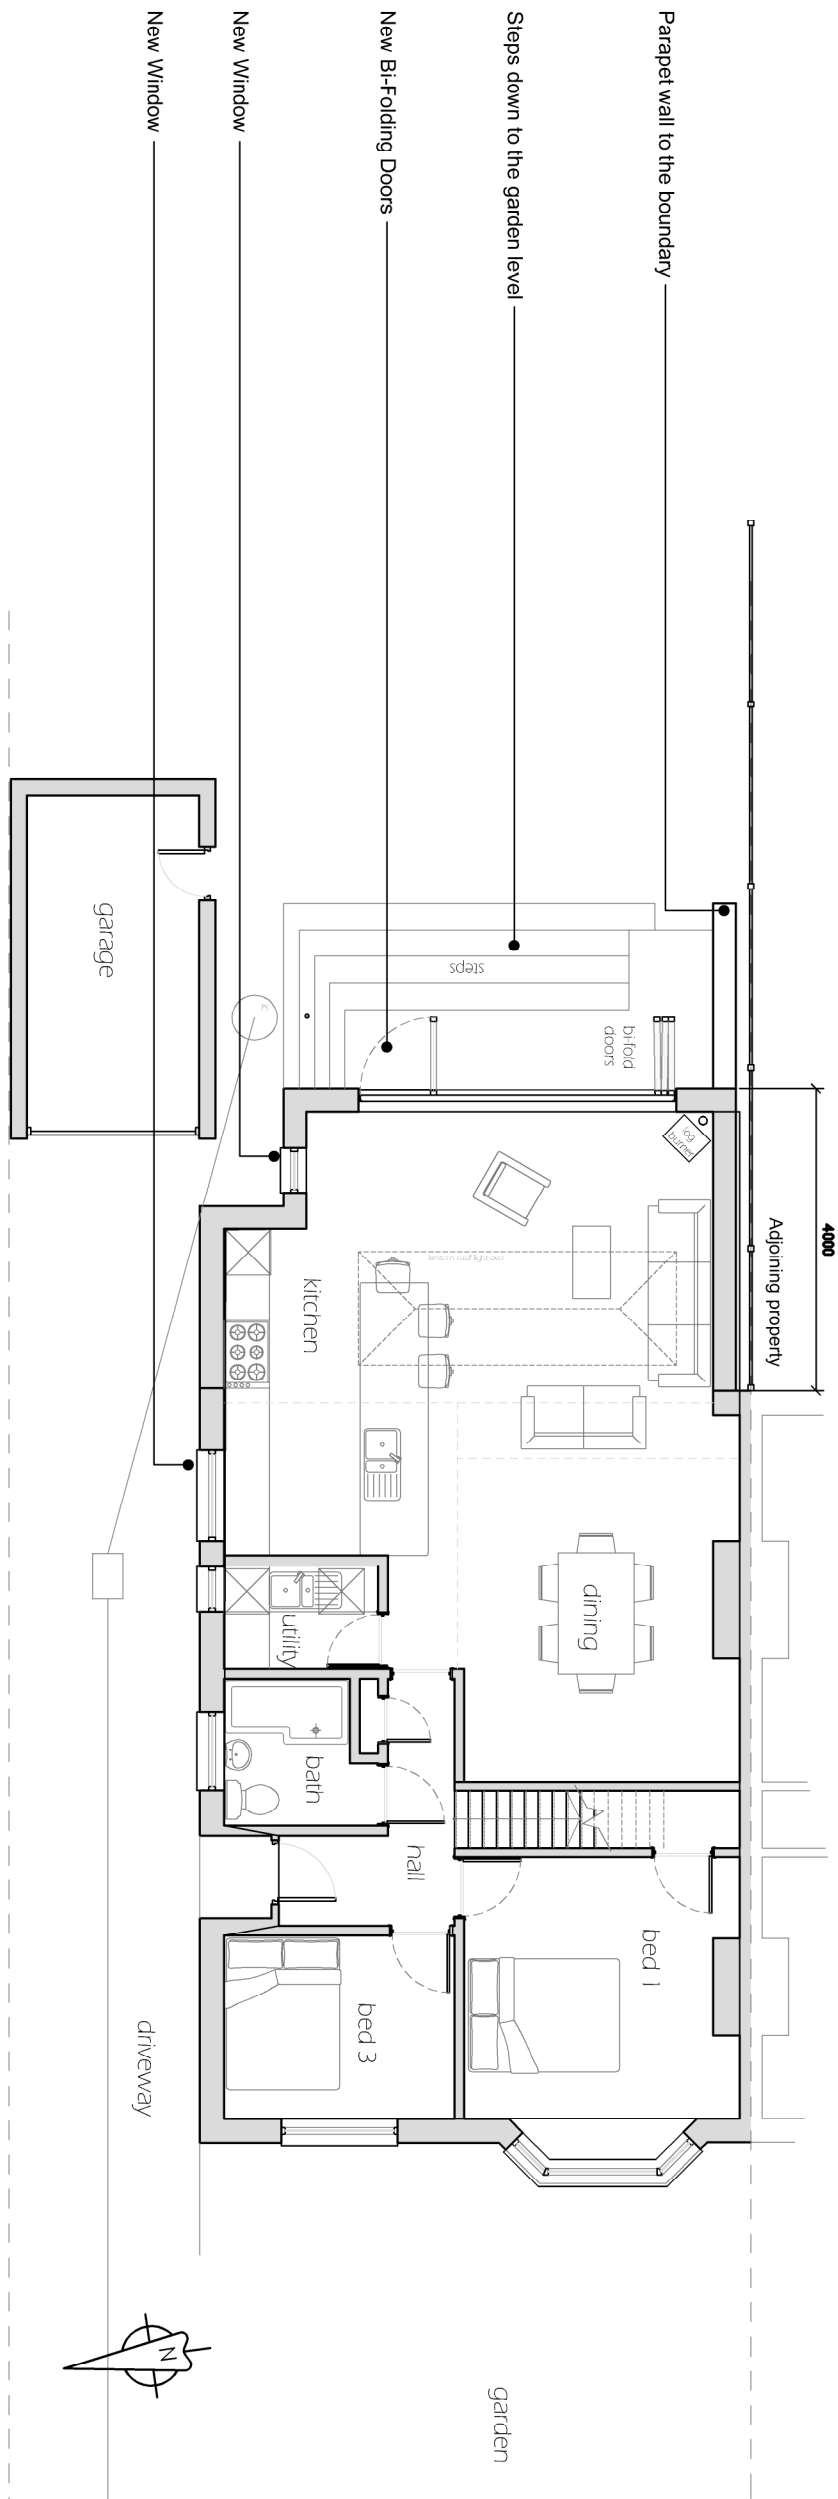


Proposed Ground Floor Plan
Scale 1 : 100

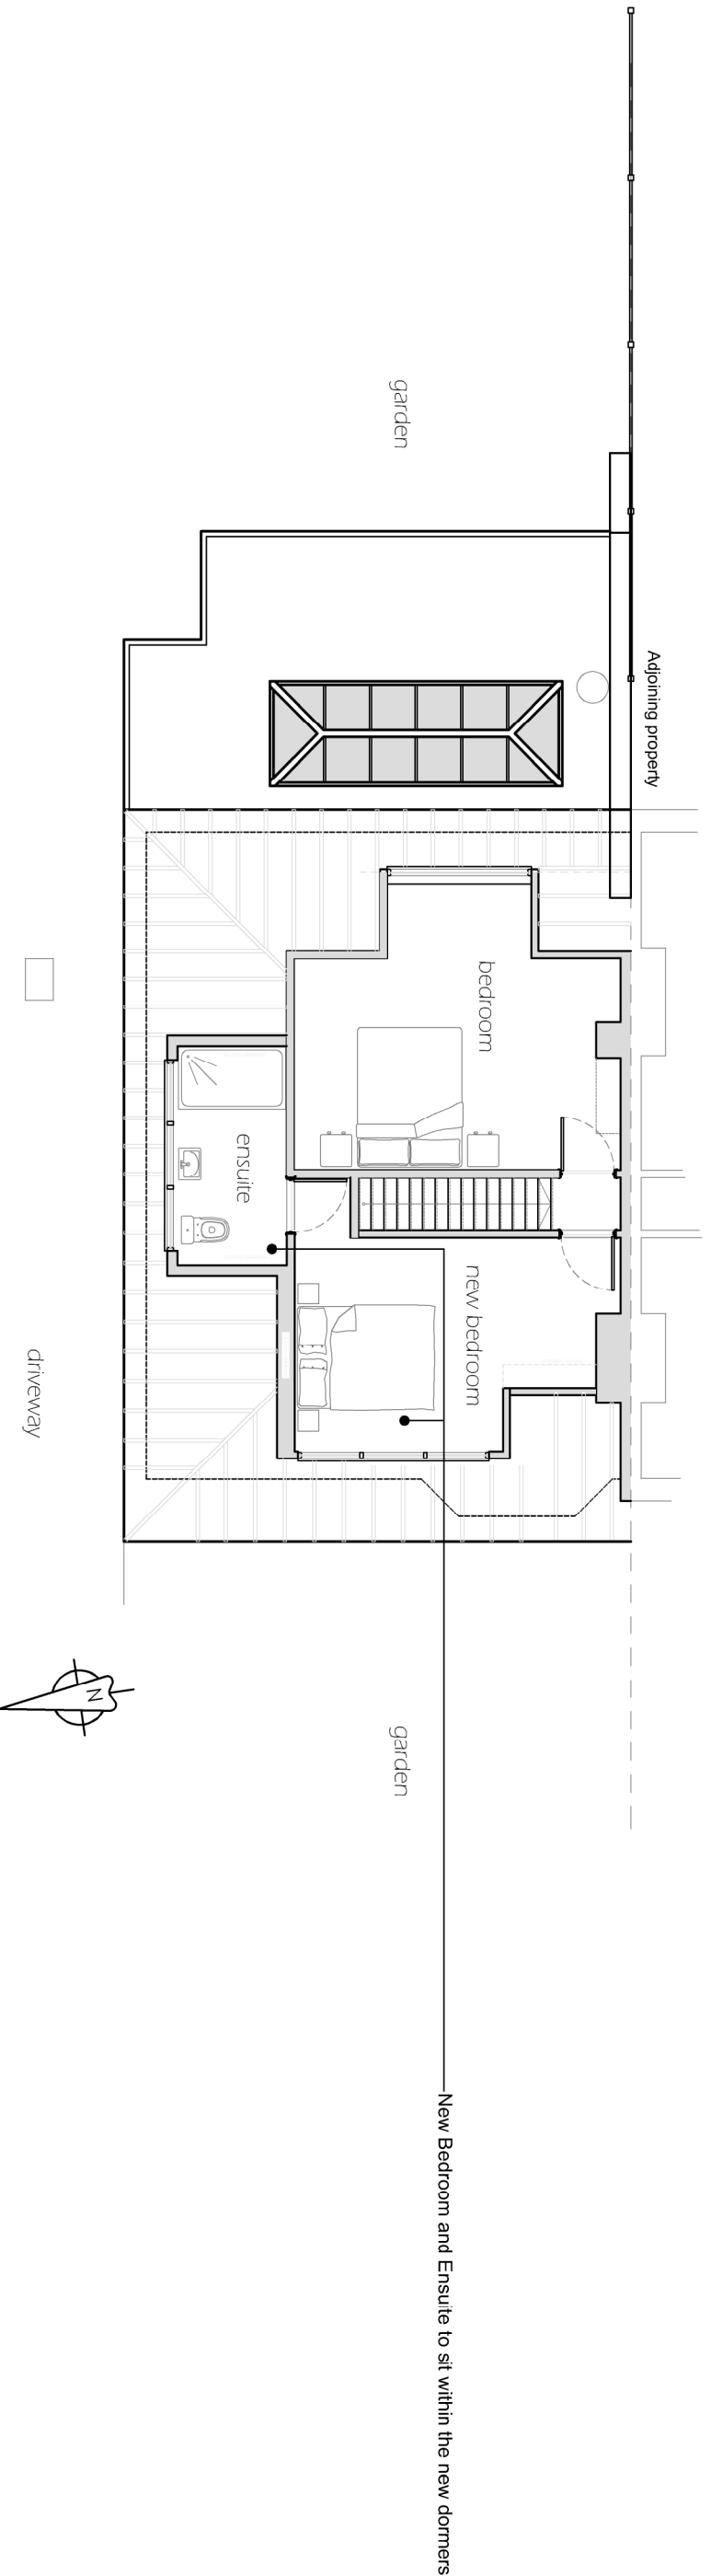


Proposed First Floor Plan
Scale 1 : 100

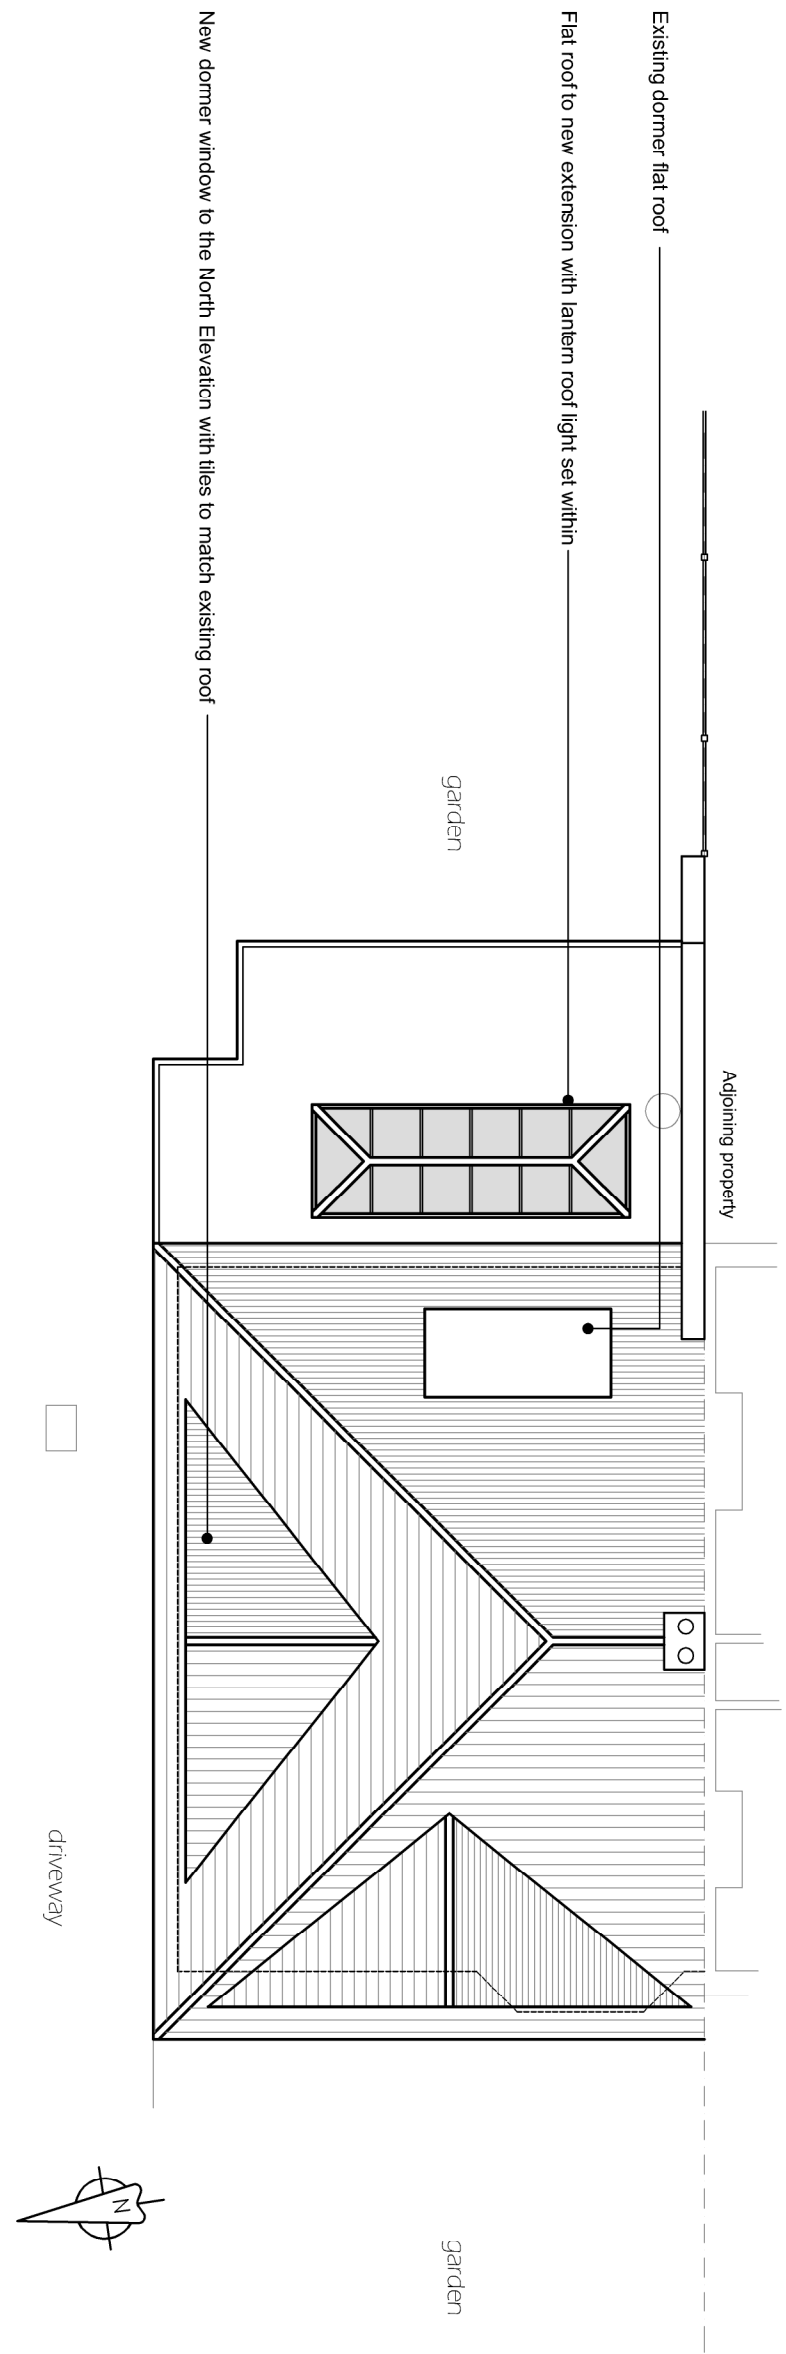


Proposed Roof Plan
Scale 1 : 100

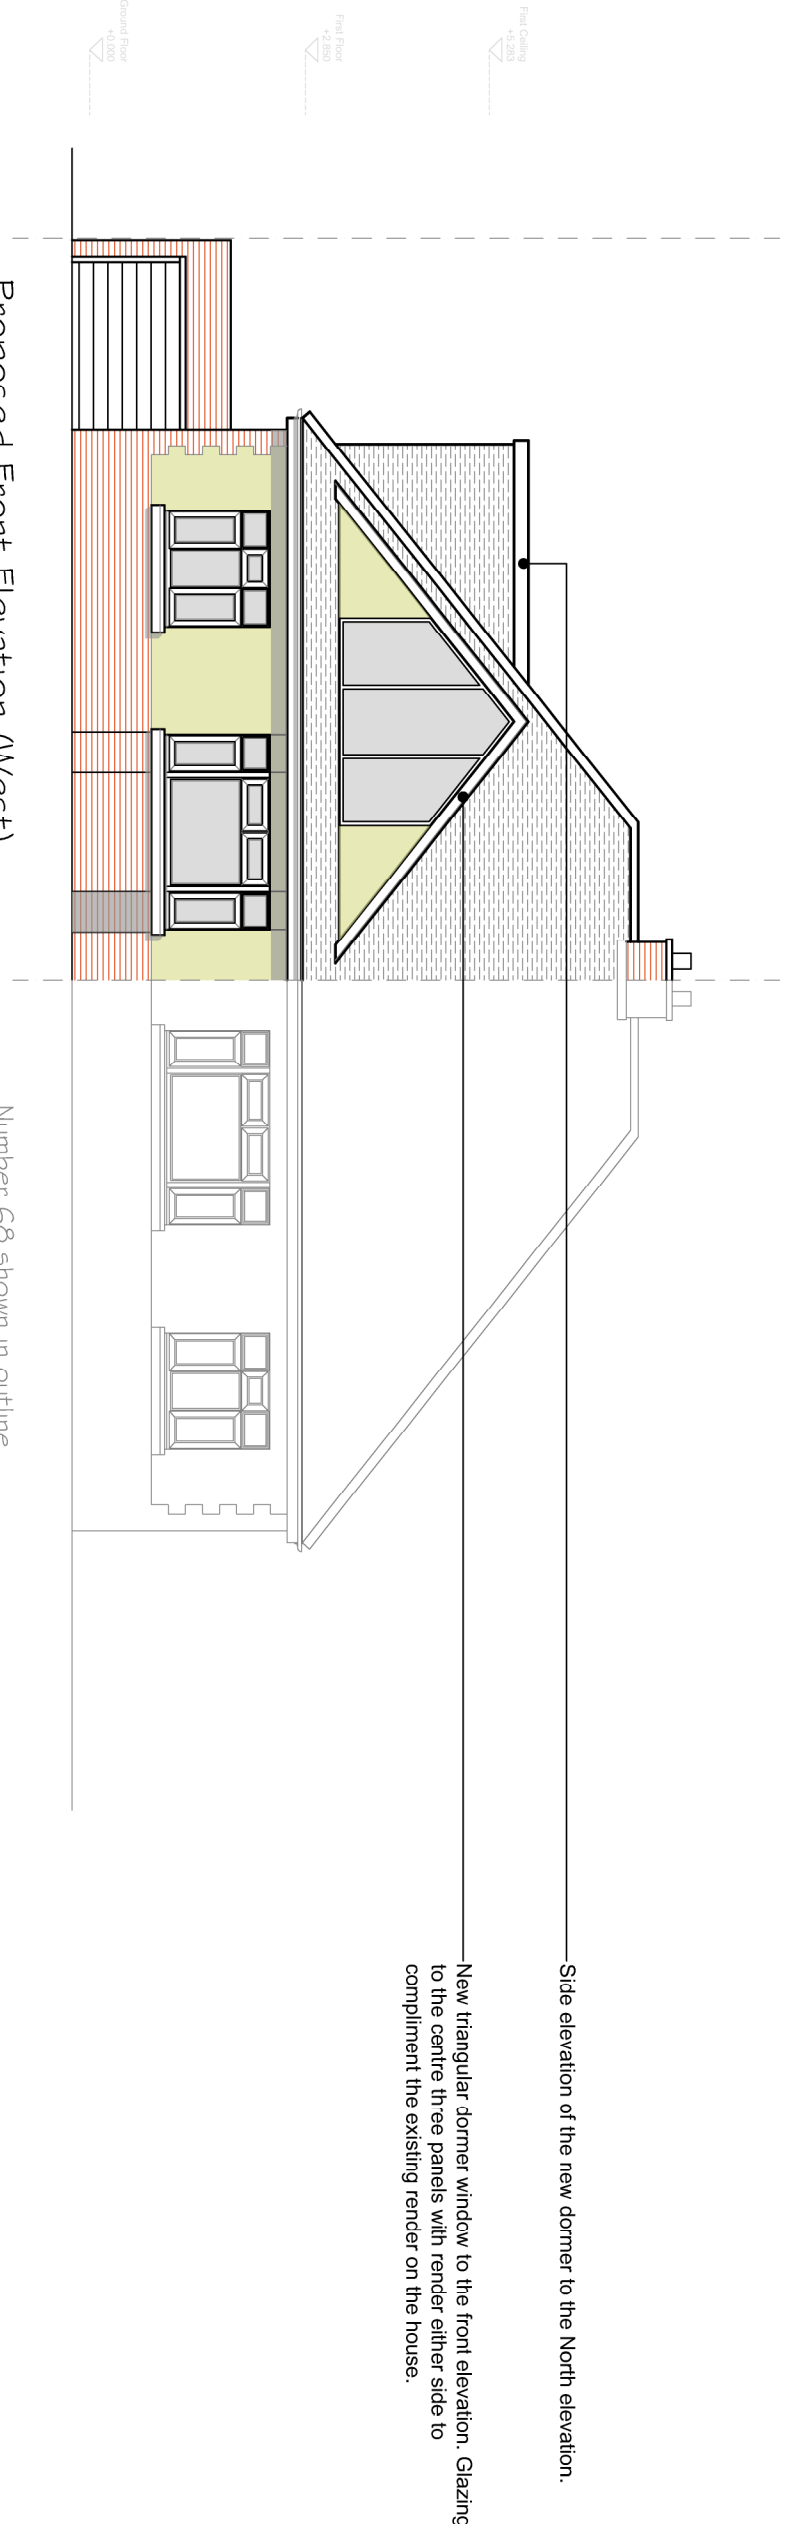


Proposed Front Elevation (West)
Scale 1 : 100

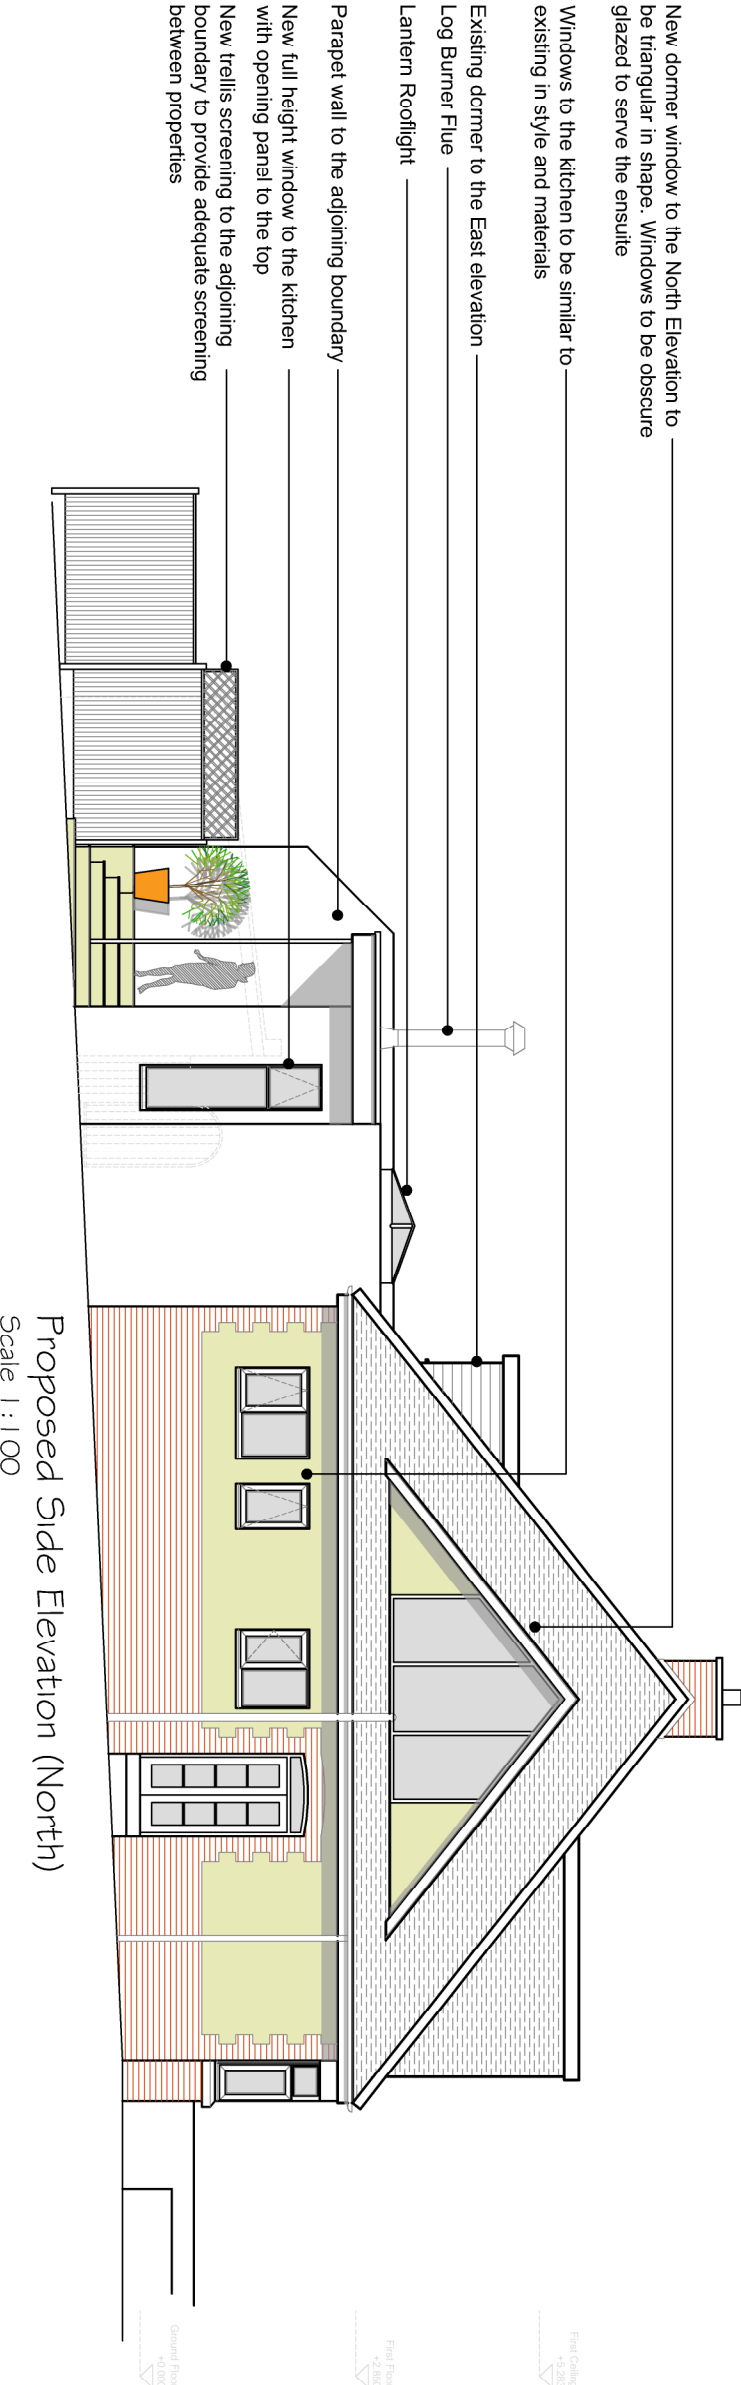

Proposed Side Elevation (North)
Scale 1 : 100

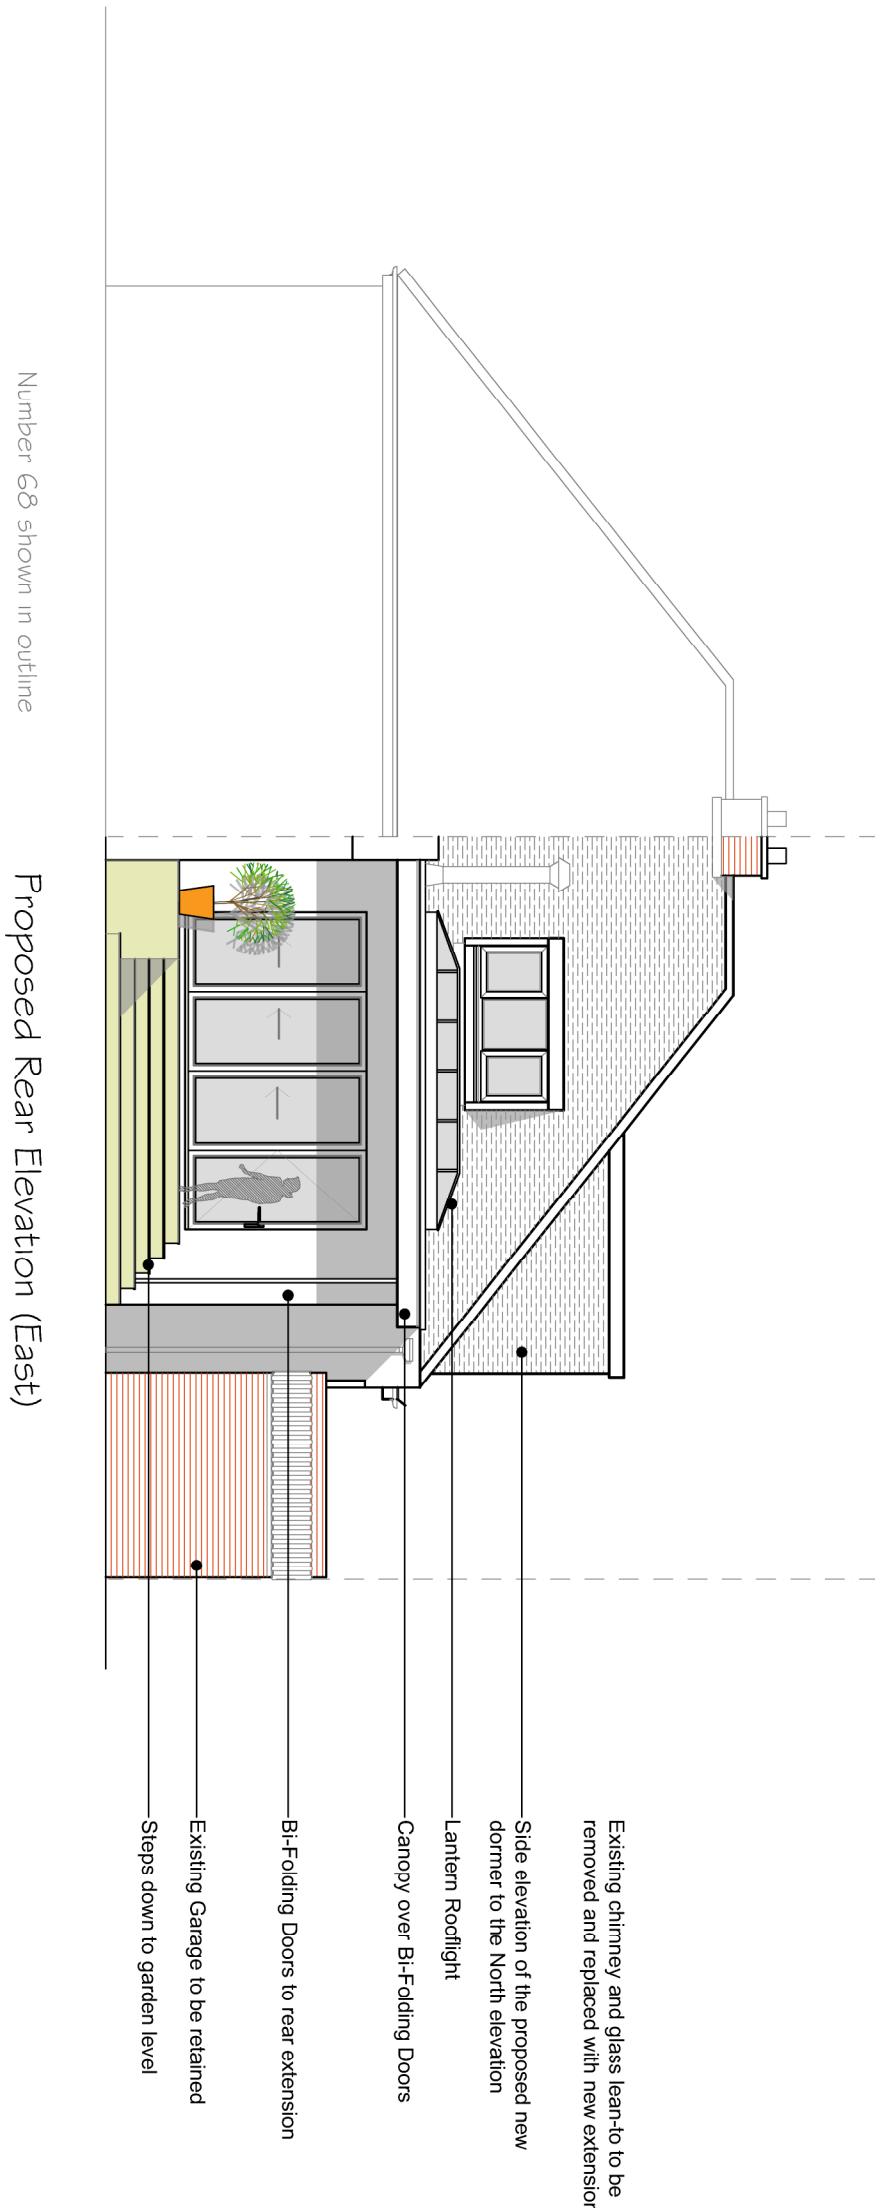

Proposed Rear Elevation (East)
Scale 1 : 100

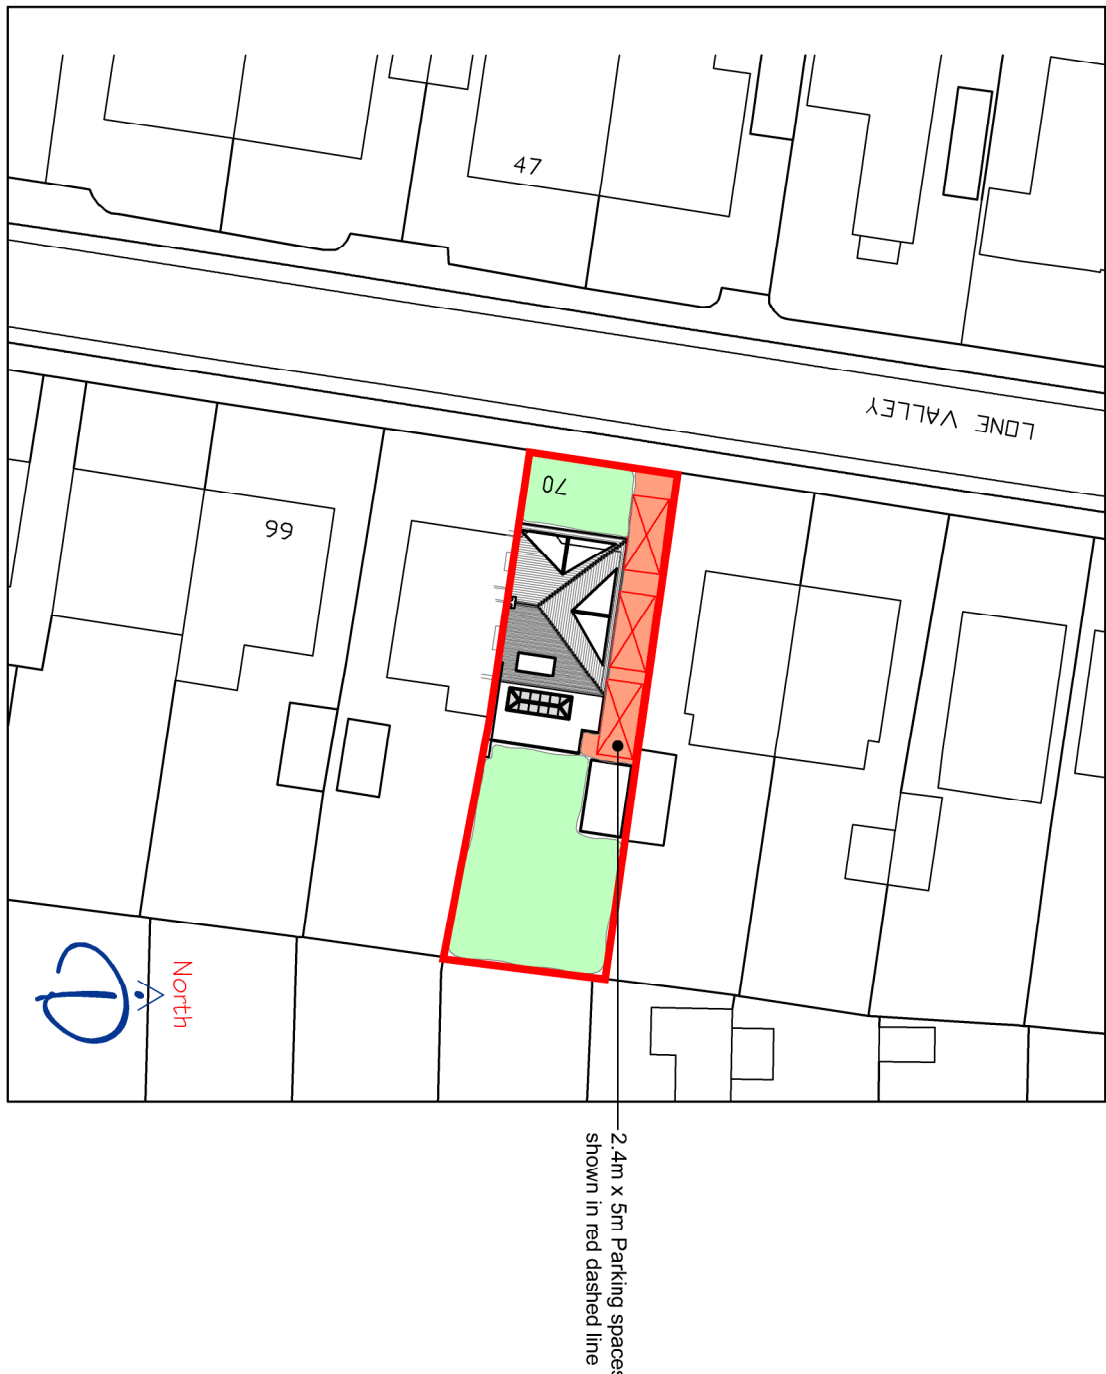

Proposed Block Plan Showing Parking Provision
Scale 1 : 500



Drainage Survey (C) Crown Copyright 2016. All rights reserved. Licence number 1000262432

CLIENT		PROJECT		TITLE	
Mr & Mrs Turner		Alterations to 70 Lone Valley Widley, Hants. PO7 5EB		Proposed Floor Plans, Elevations and Block Plan	
Drawn Limited Copyright Reserved 2016.		Scale : 1:100, 500, 1250@A1 Date : AUGUST 2016		Drawing No: 16.205.101	
Rev		Description		Date	
A		Paving provision shown on block plan		15.08.16	
REVISIONS		MD		PM	