

This Drg. is for **Planning**_Building Regulations_**Discussion,purposes only**.
No dimensions to be scaled from prints.
Read in conjunction with Drgs. AD/P321/01,02,03,04..10,11,12,&13
All figured dimensions to be checked on site by contractor prior to construction.
All boundary information supplied by the Client.

Key Notes for P321. P R O P O S E D dgs....

1. Living Area

2. Kitchen

3. Dining Area.

4. Entrance hall

5. WC. & Shower Room

6. Garage and workshop area

7. Utility Room

8. Cupd & meters under stairs

9. Juliet Balcony & Glazed screen

10. Hard Landscape.

11. Soft Landscape

12. Bedroom 1.

13. Bedroom 2.

14. Master Bedroom/Change&Ensuite

15. Bathroom. & 15A Ensuite

16. Pitched Roof.

17. Flat Roof.

18. Roof light.

19. Assumed boundary

20. As Exist. Face Brickwork up to corbel.

21. Existing Hanging clay tiles

22. S & C render painted

23. Clay roof tiles

24. Upvc window.(obscured glazing)

25. Upvc doors.(with obscured glazing)

26. Line of rear extension to No.19

27. Eaves storage.

28. Covered side passage

29. Storage & Cupd. Space.

30. Bedroom 3. & Ensuite

31. Aluminium Byfold doors

32. Timber paneled doors

33. Sun Tube to change area

34. Existing roof line

35. Roller shutter garage door.

36. Existing boundary garage wall retained.

37. Window to match existing bathroom.
1.

2.

3.

4.

5.

6.

7.

8.

9.

10.

11.

12.

13.

14.

15.& 15A.

16.

17.

18.

19.

20.

21.

22.

23.

24.

25.

26.

27.

28.

29.

30.

31.

32.




33.

34.

35.

36.

37.

 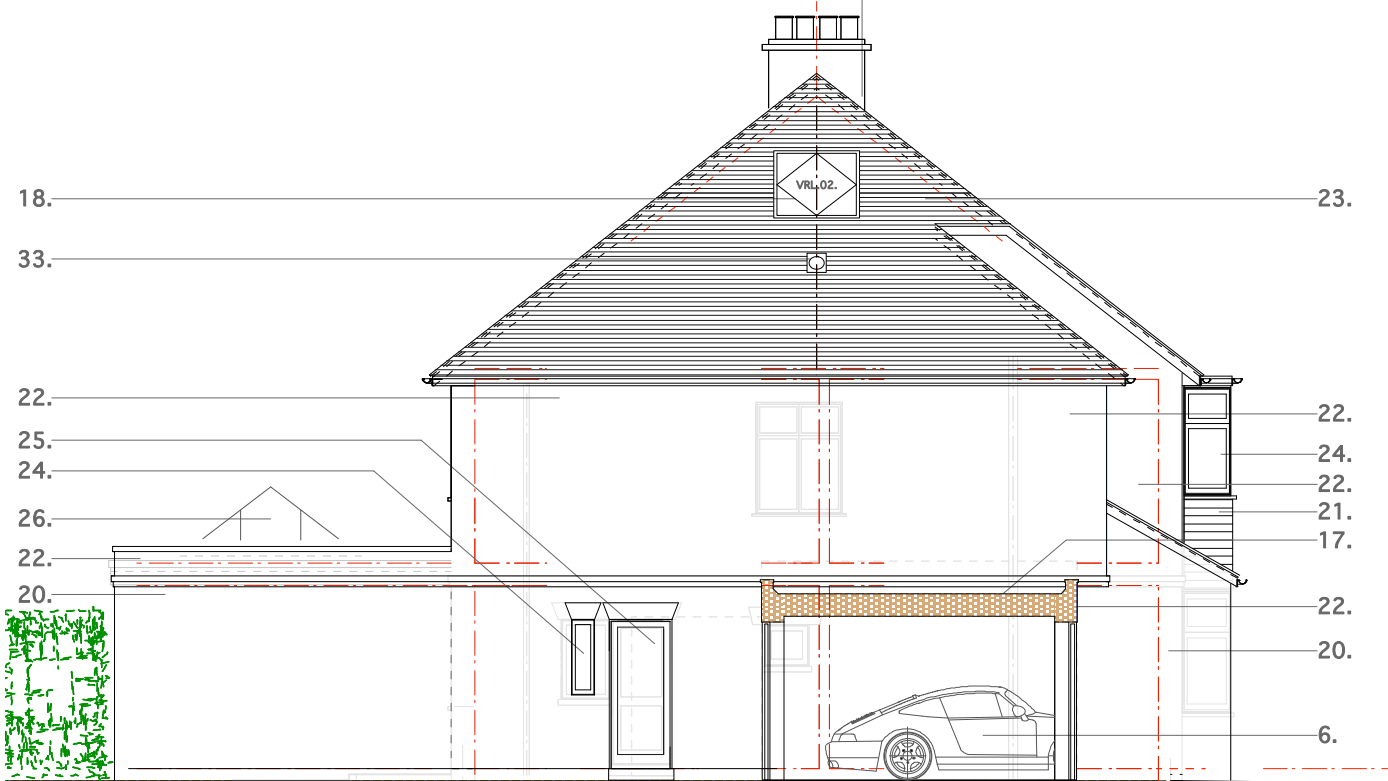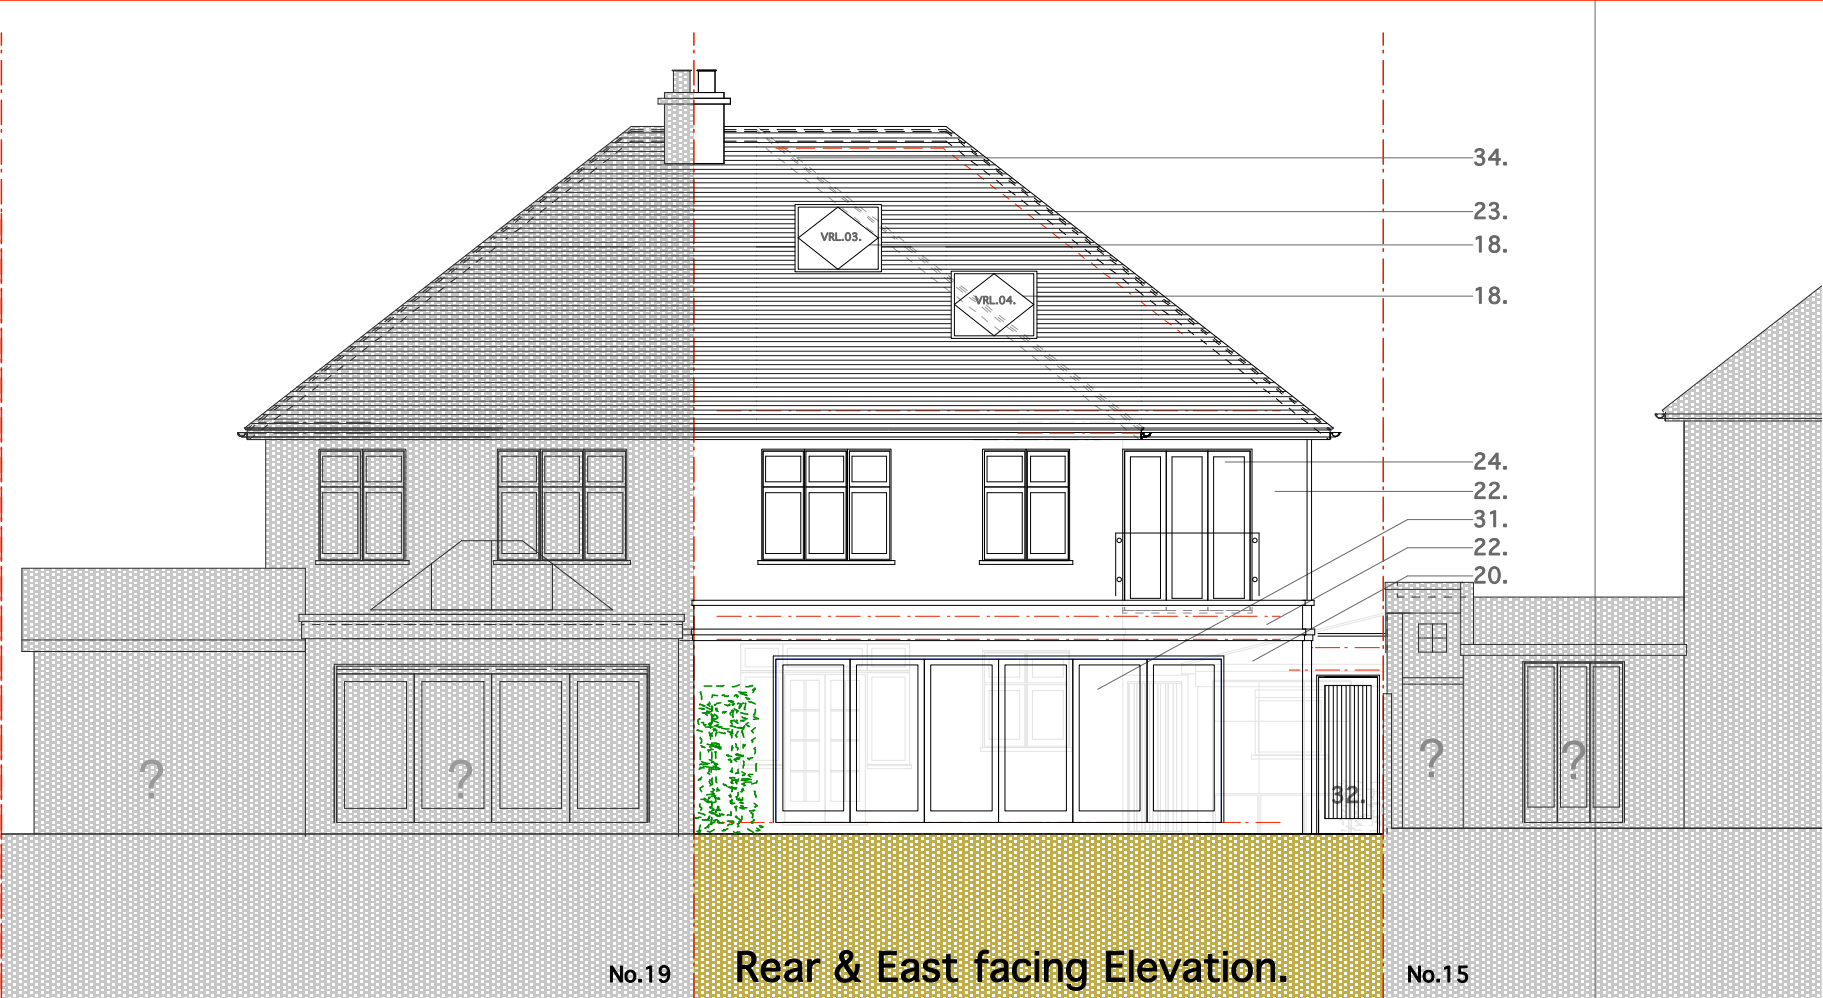

Scale 1-100 @ A3

PROJECT. Internal Alterations, Rear & Side Extension. @ 17 Kings Road, Emsworth, PO10 7HN.		HARVEY Architecture	
Drg.Title. G.A. Rear Elevation & Side Elevation. As PROPOSED .		10 Avenue South Surbiton Surrey KT5.8PJ. Tel. 07767445243 E-Mail. welldesigned@harveyassoc.co.uk	
Client. .	Date. March 2016	Revision	
Revision A B	Description. Notes added Notes amended	April 2016. June 2016.	
Drg. No. AD/P321/13B		Scale 1-100 @A3.	