



Air-conditioning Units
1 - 2 first floor level

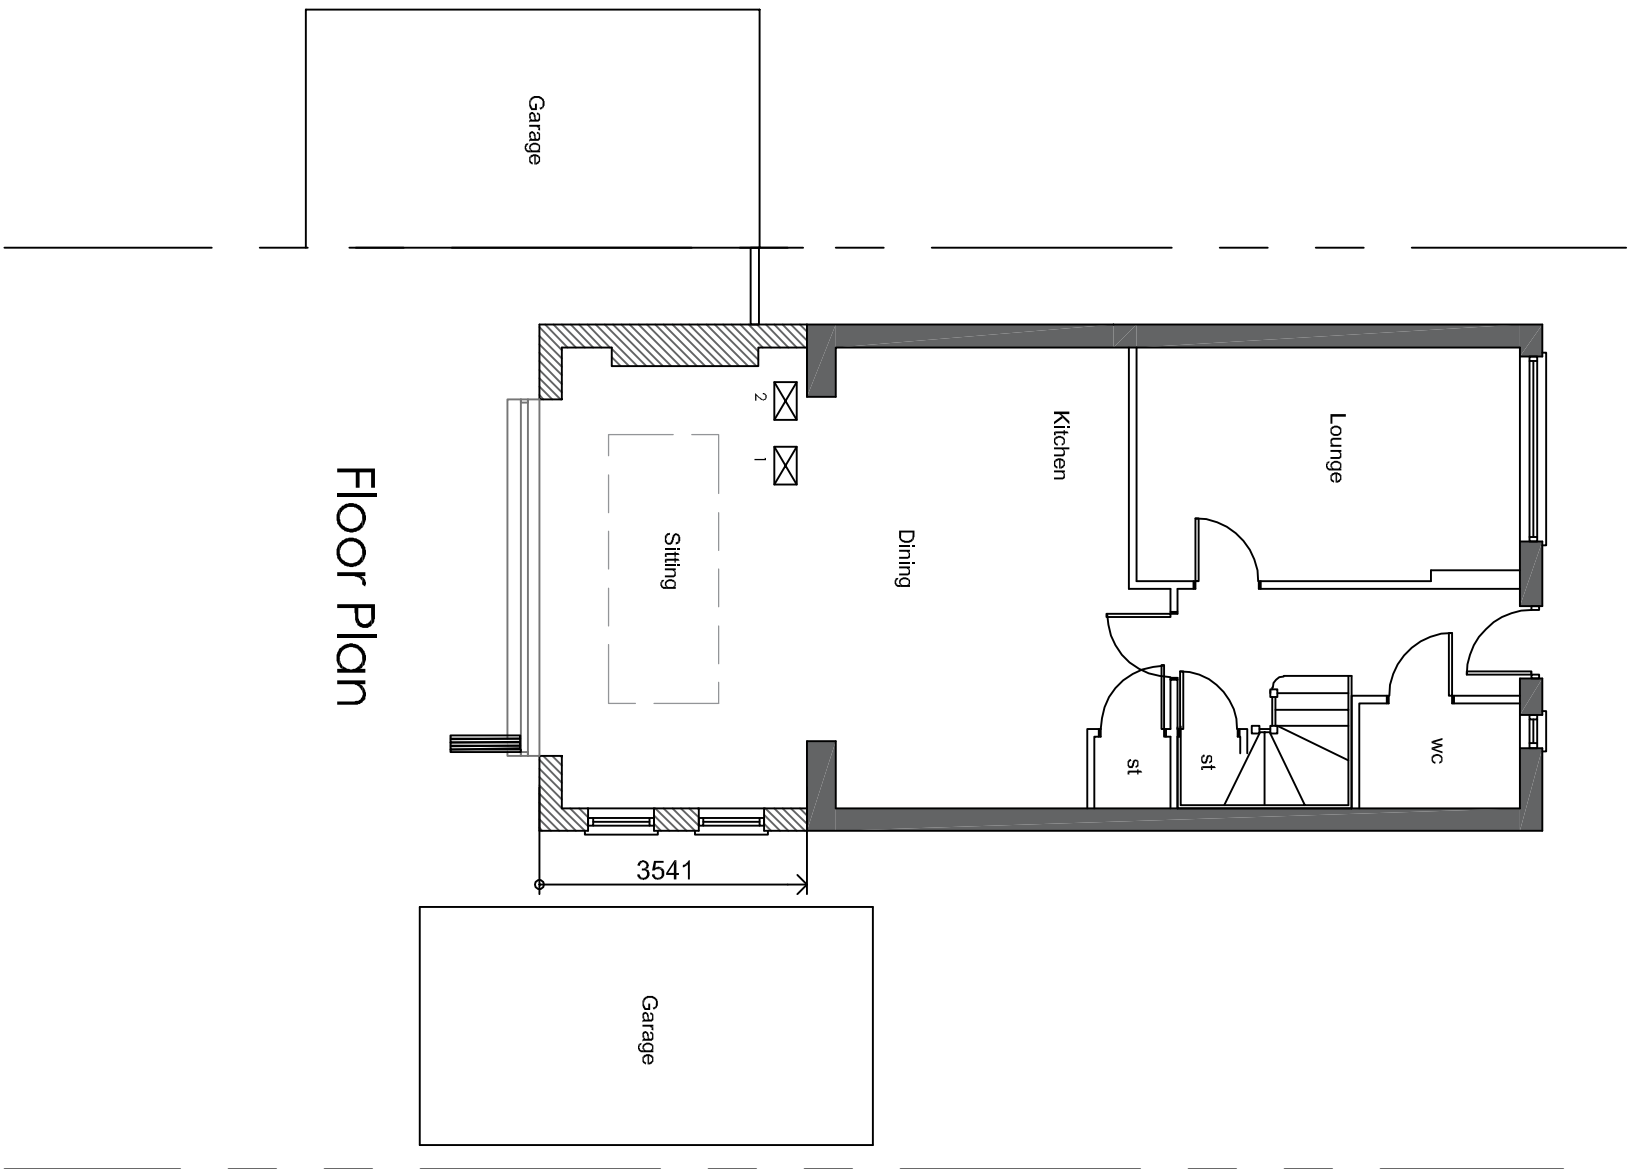



Floor Plan

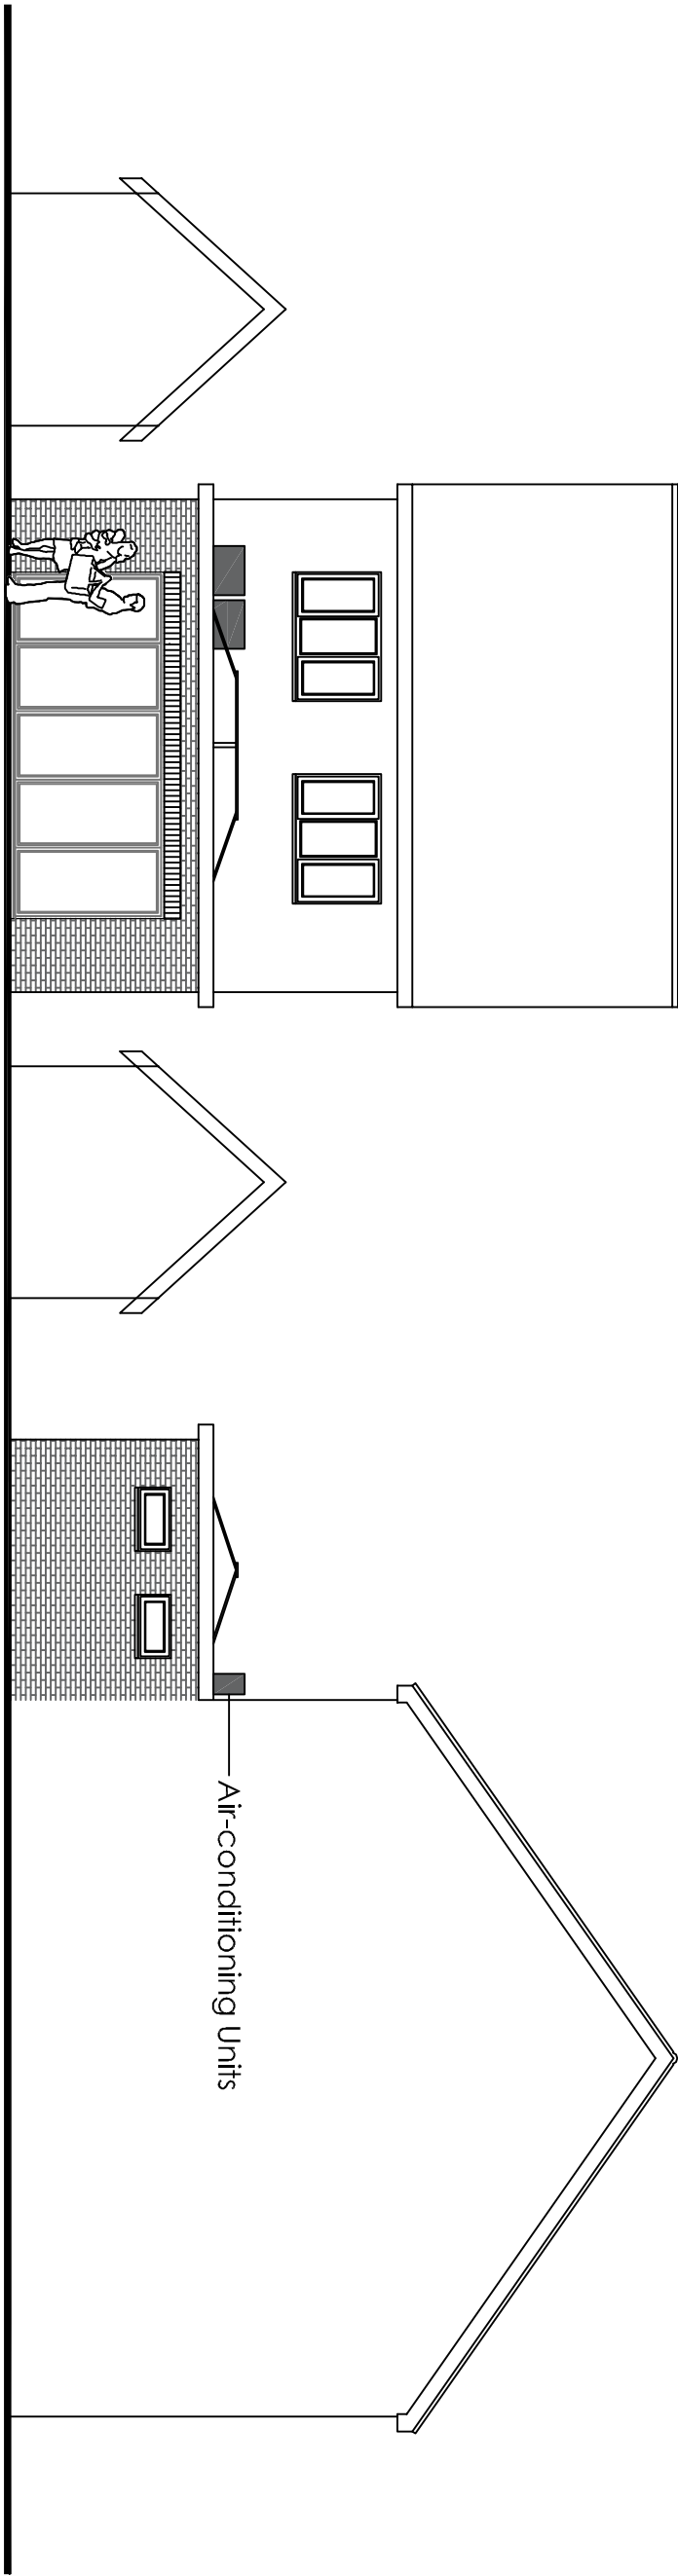


South Elevation

East Elevation

Scale in Metres
0 5 10 15 20 25 for 1:500

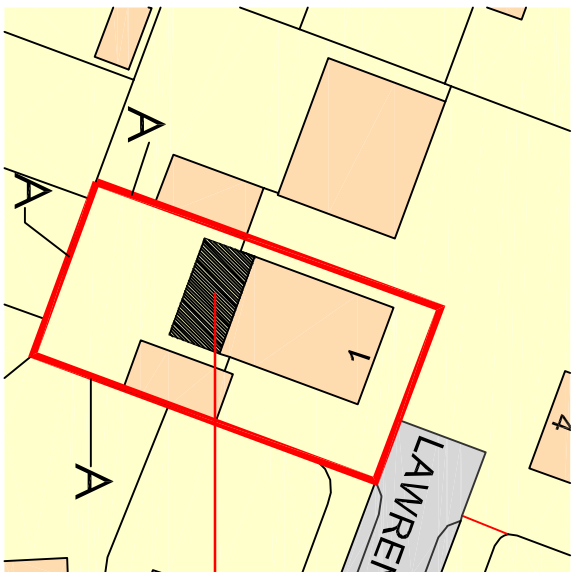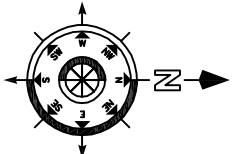


Extension

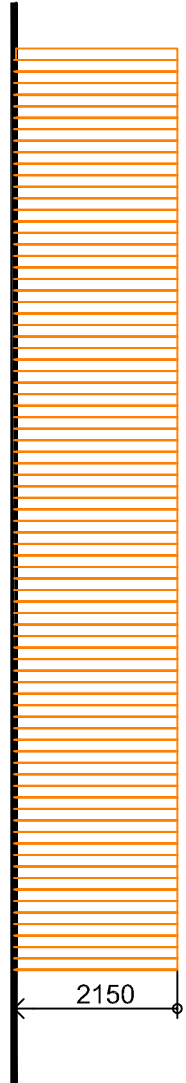


Existing Boundary Fence "A"

Scale in Metres
0 1 2 3 4 5 for 1:100

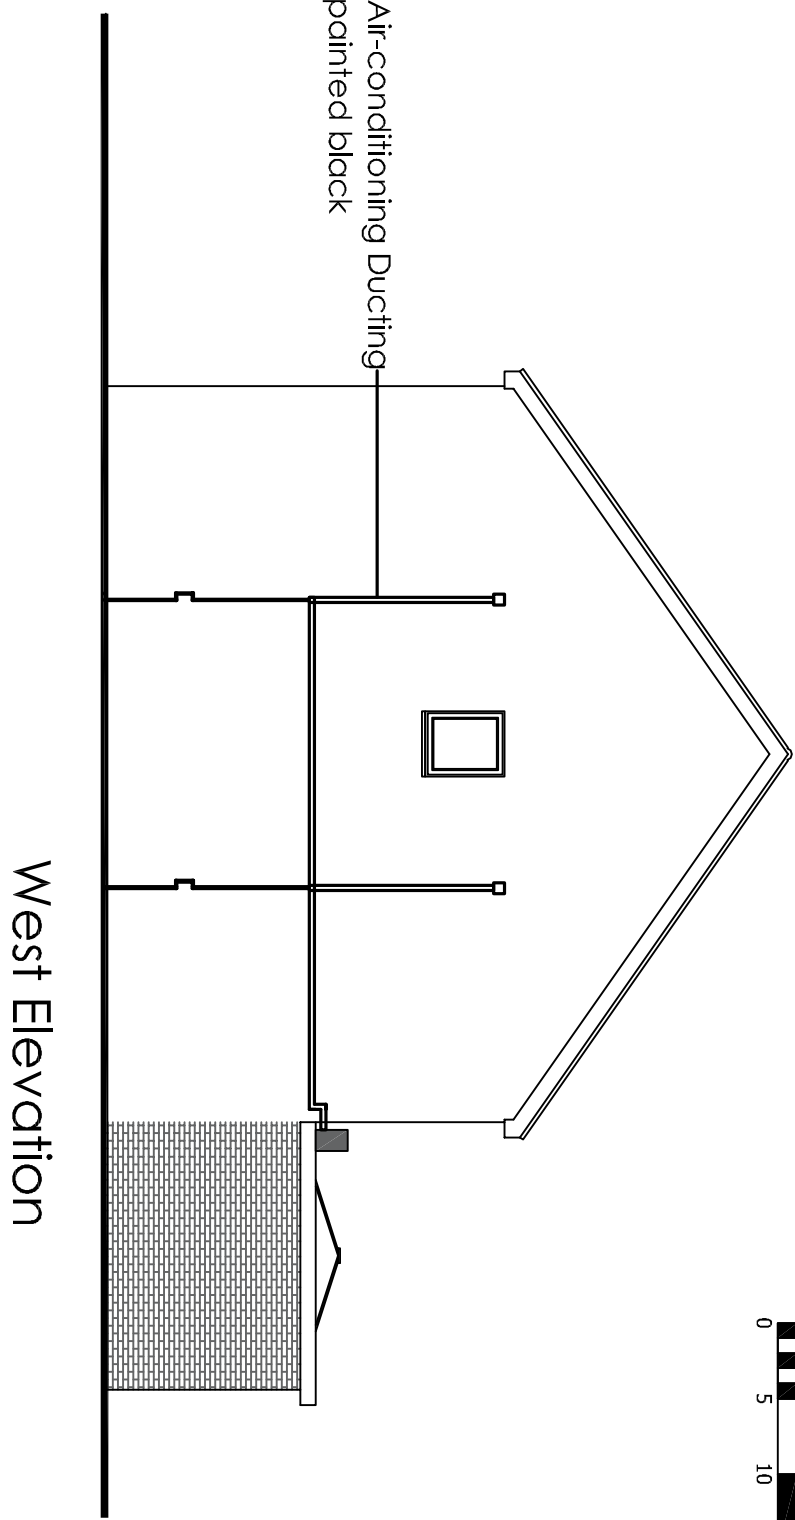

West Elevation

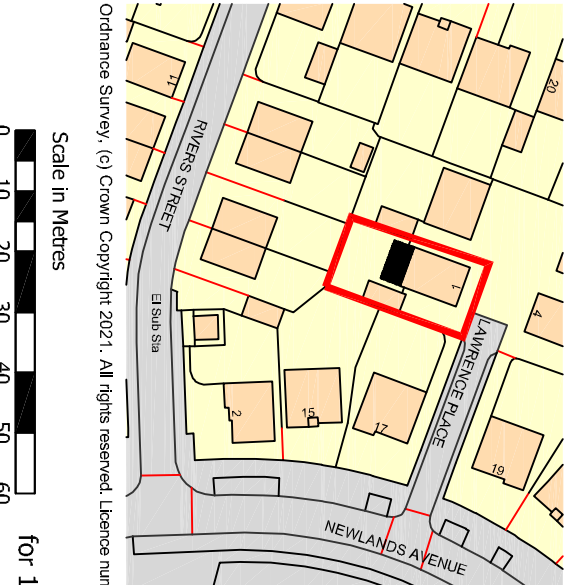

Scale in Metres
0 10 20 30 40 50 60 for 1:1250

REVISION: 01 amended details 28 sep
02 amended details 29 Nov

Drawing Title:
Floor Plans & Elevations

Project:
1 Lawrence Place
Purbrook

Drawn By: CRF
Date: 09/08/21
SHEET SIZE: A2
Approved By: Date:

Drawing No.: CFA | FULL | BS
Revision: 02
Scale: 1/100

Chris Flint Associates Ltd
CHARTERED SURVEYORS - PROJECT MANAGERS
DEVELOPMENT CONSULTANTS

2 Emerald Close Waterlooville Hants PO7 8NZ
tel: 023 92 432484 fax: 023 92 338554
Email: chris@flintassociates.co.uk

PLANNING