

NOTES:


Dimensions to be checked on site before commencing work.
Any discrepancies shall be reported to the architect immediately.

Do not scale from these drawings except for planning purposes.



Use figured dimensions only.

Where applicable this drawing is to be read in conjunction with other consultants' drawings.

All drawings to be read in conjunction with specification and all other drawings including structural engineer and mechanical and electrical drawings / specification

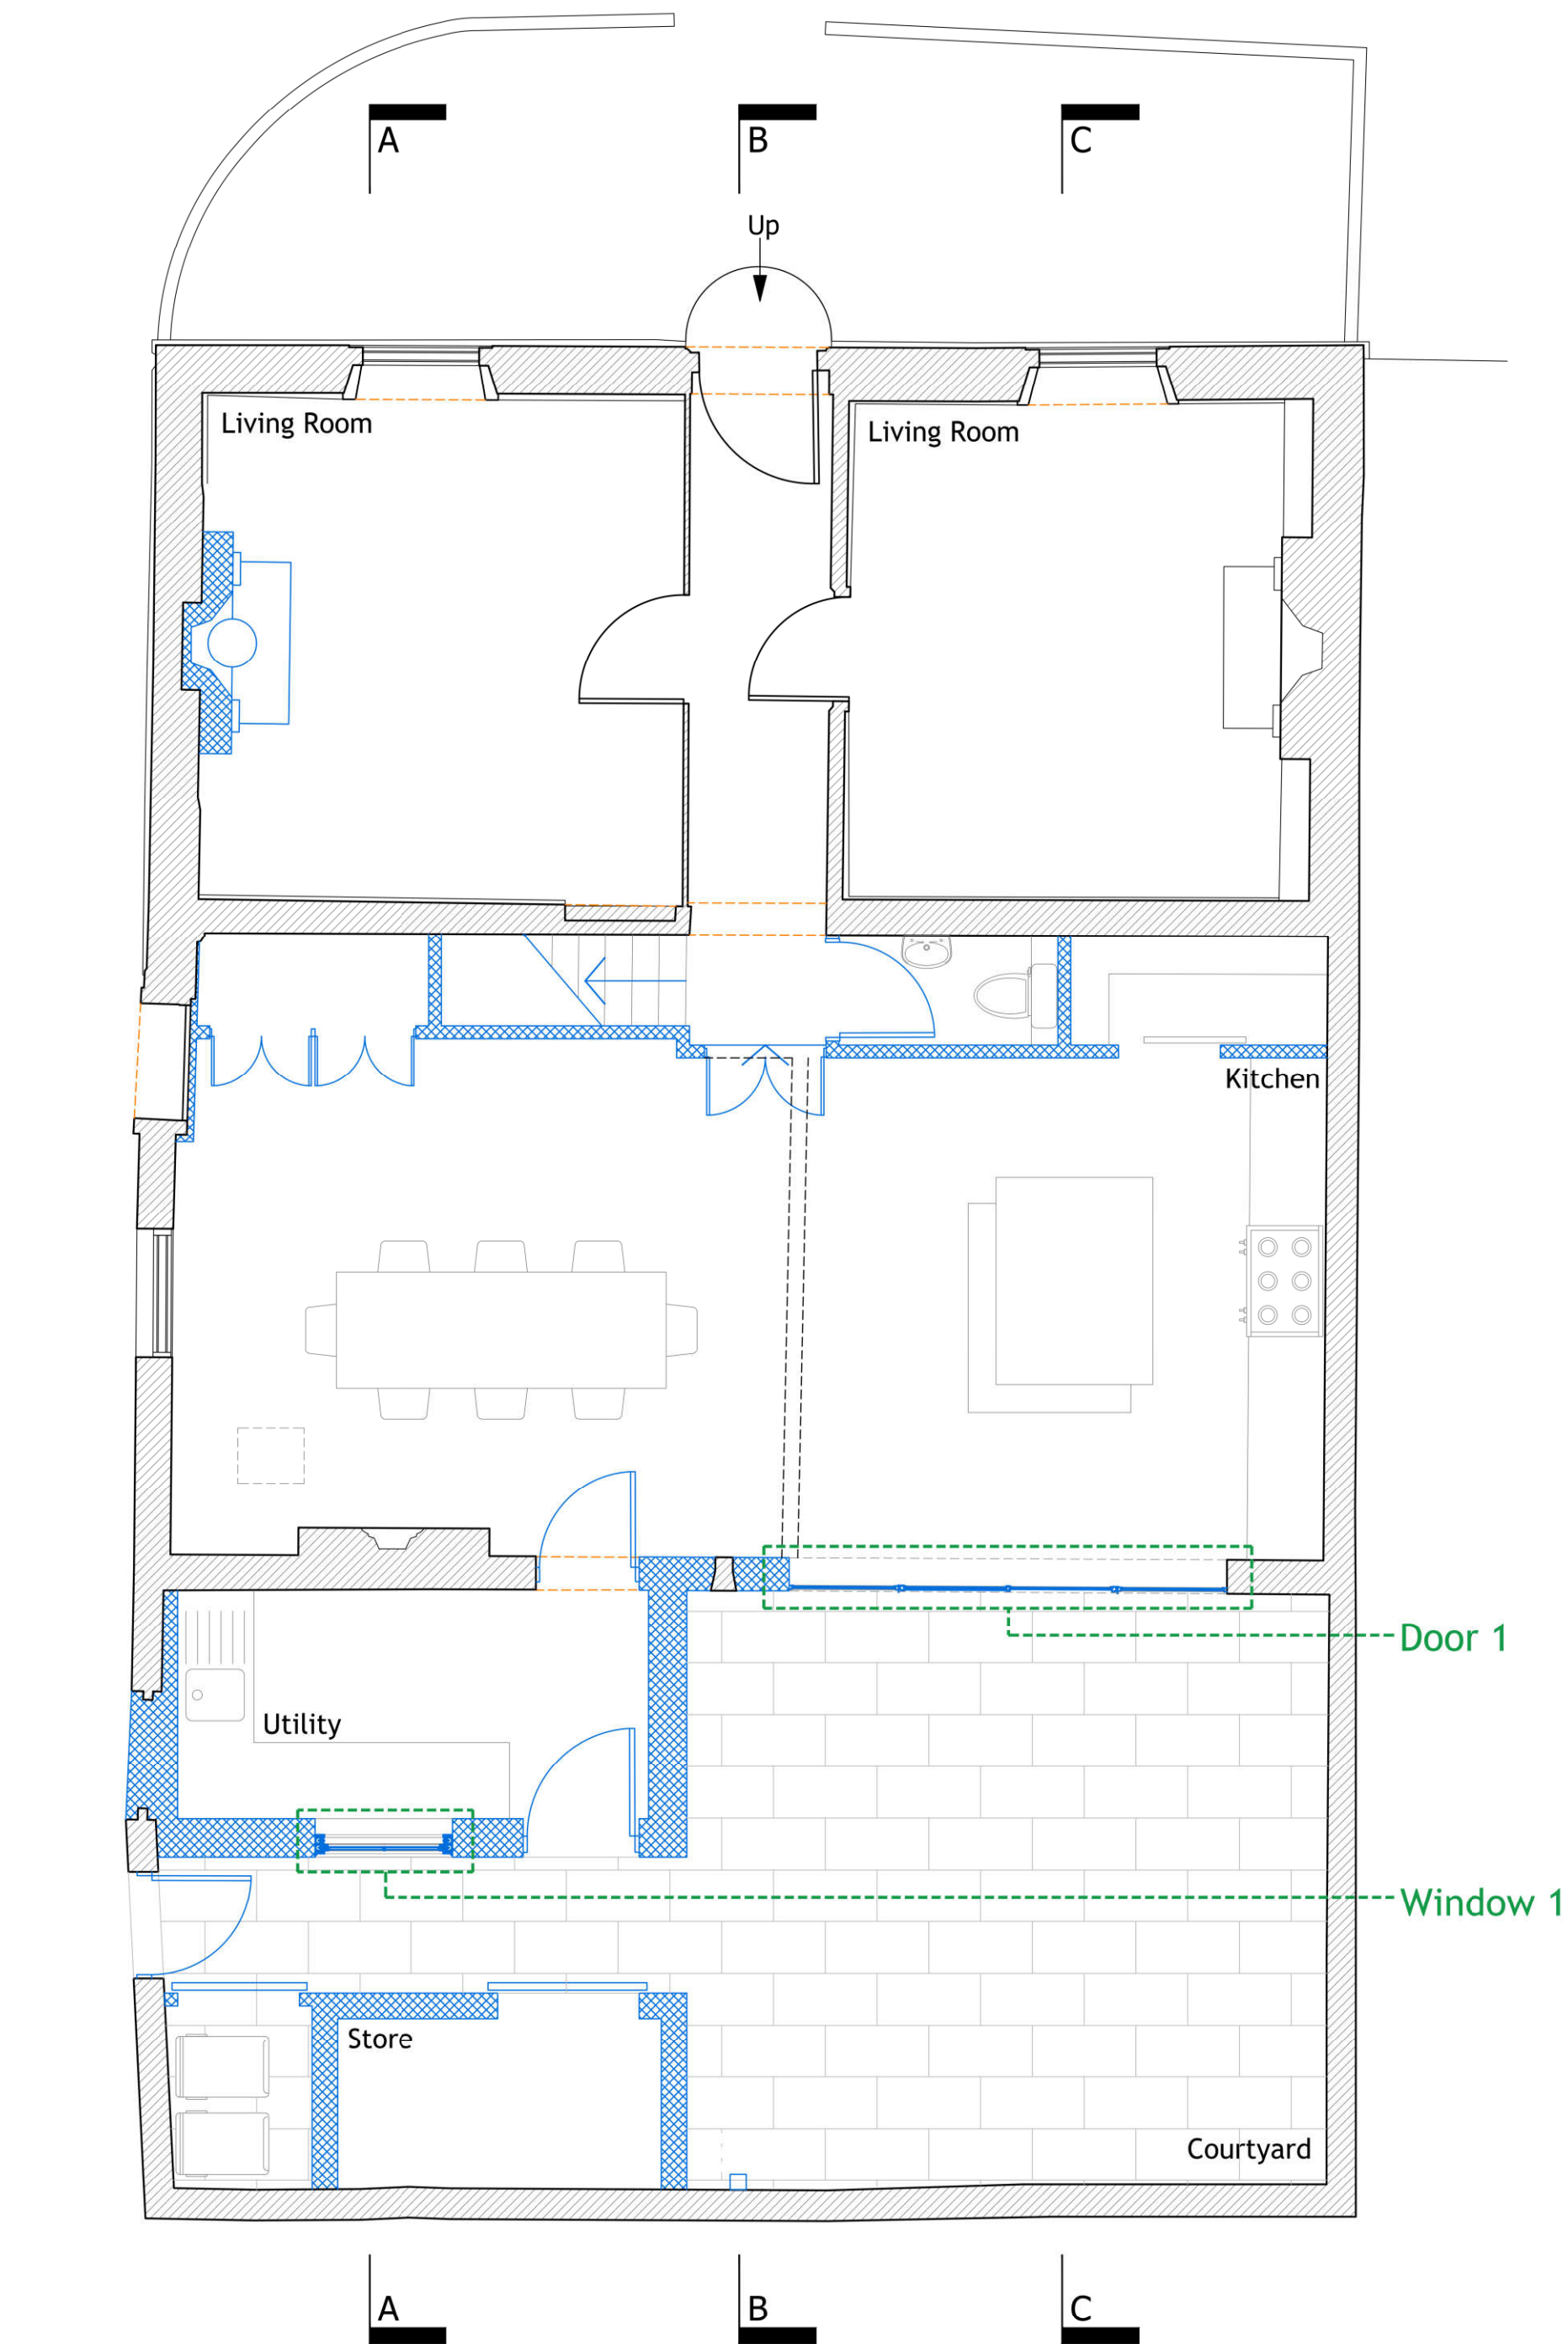

GROUND FLOOR PLAN
1:100

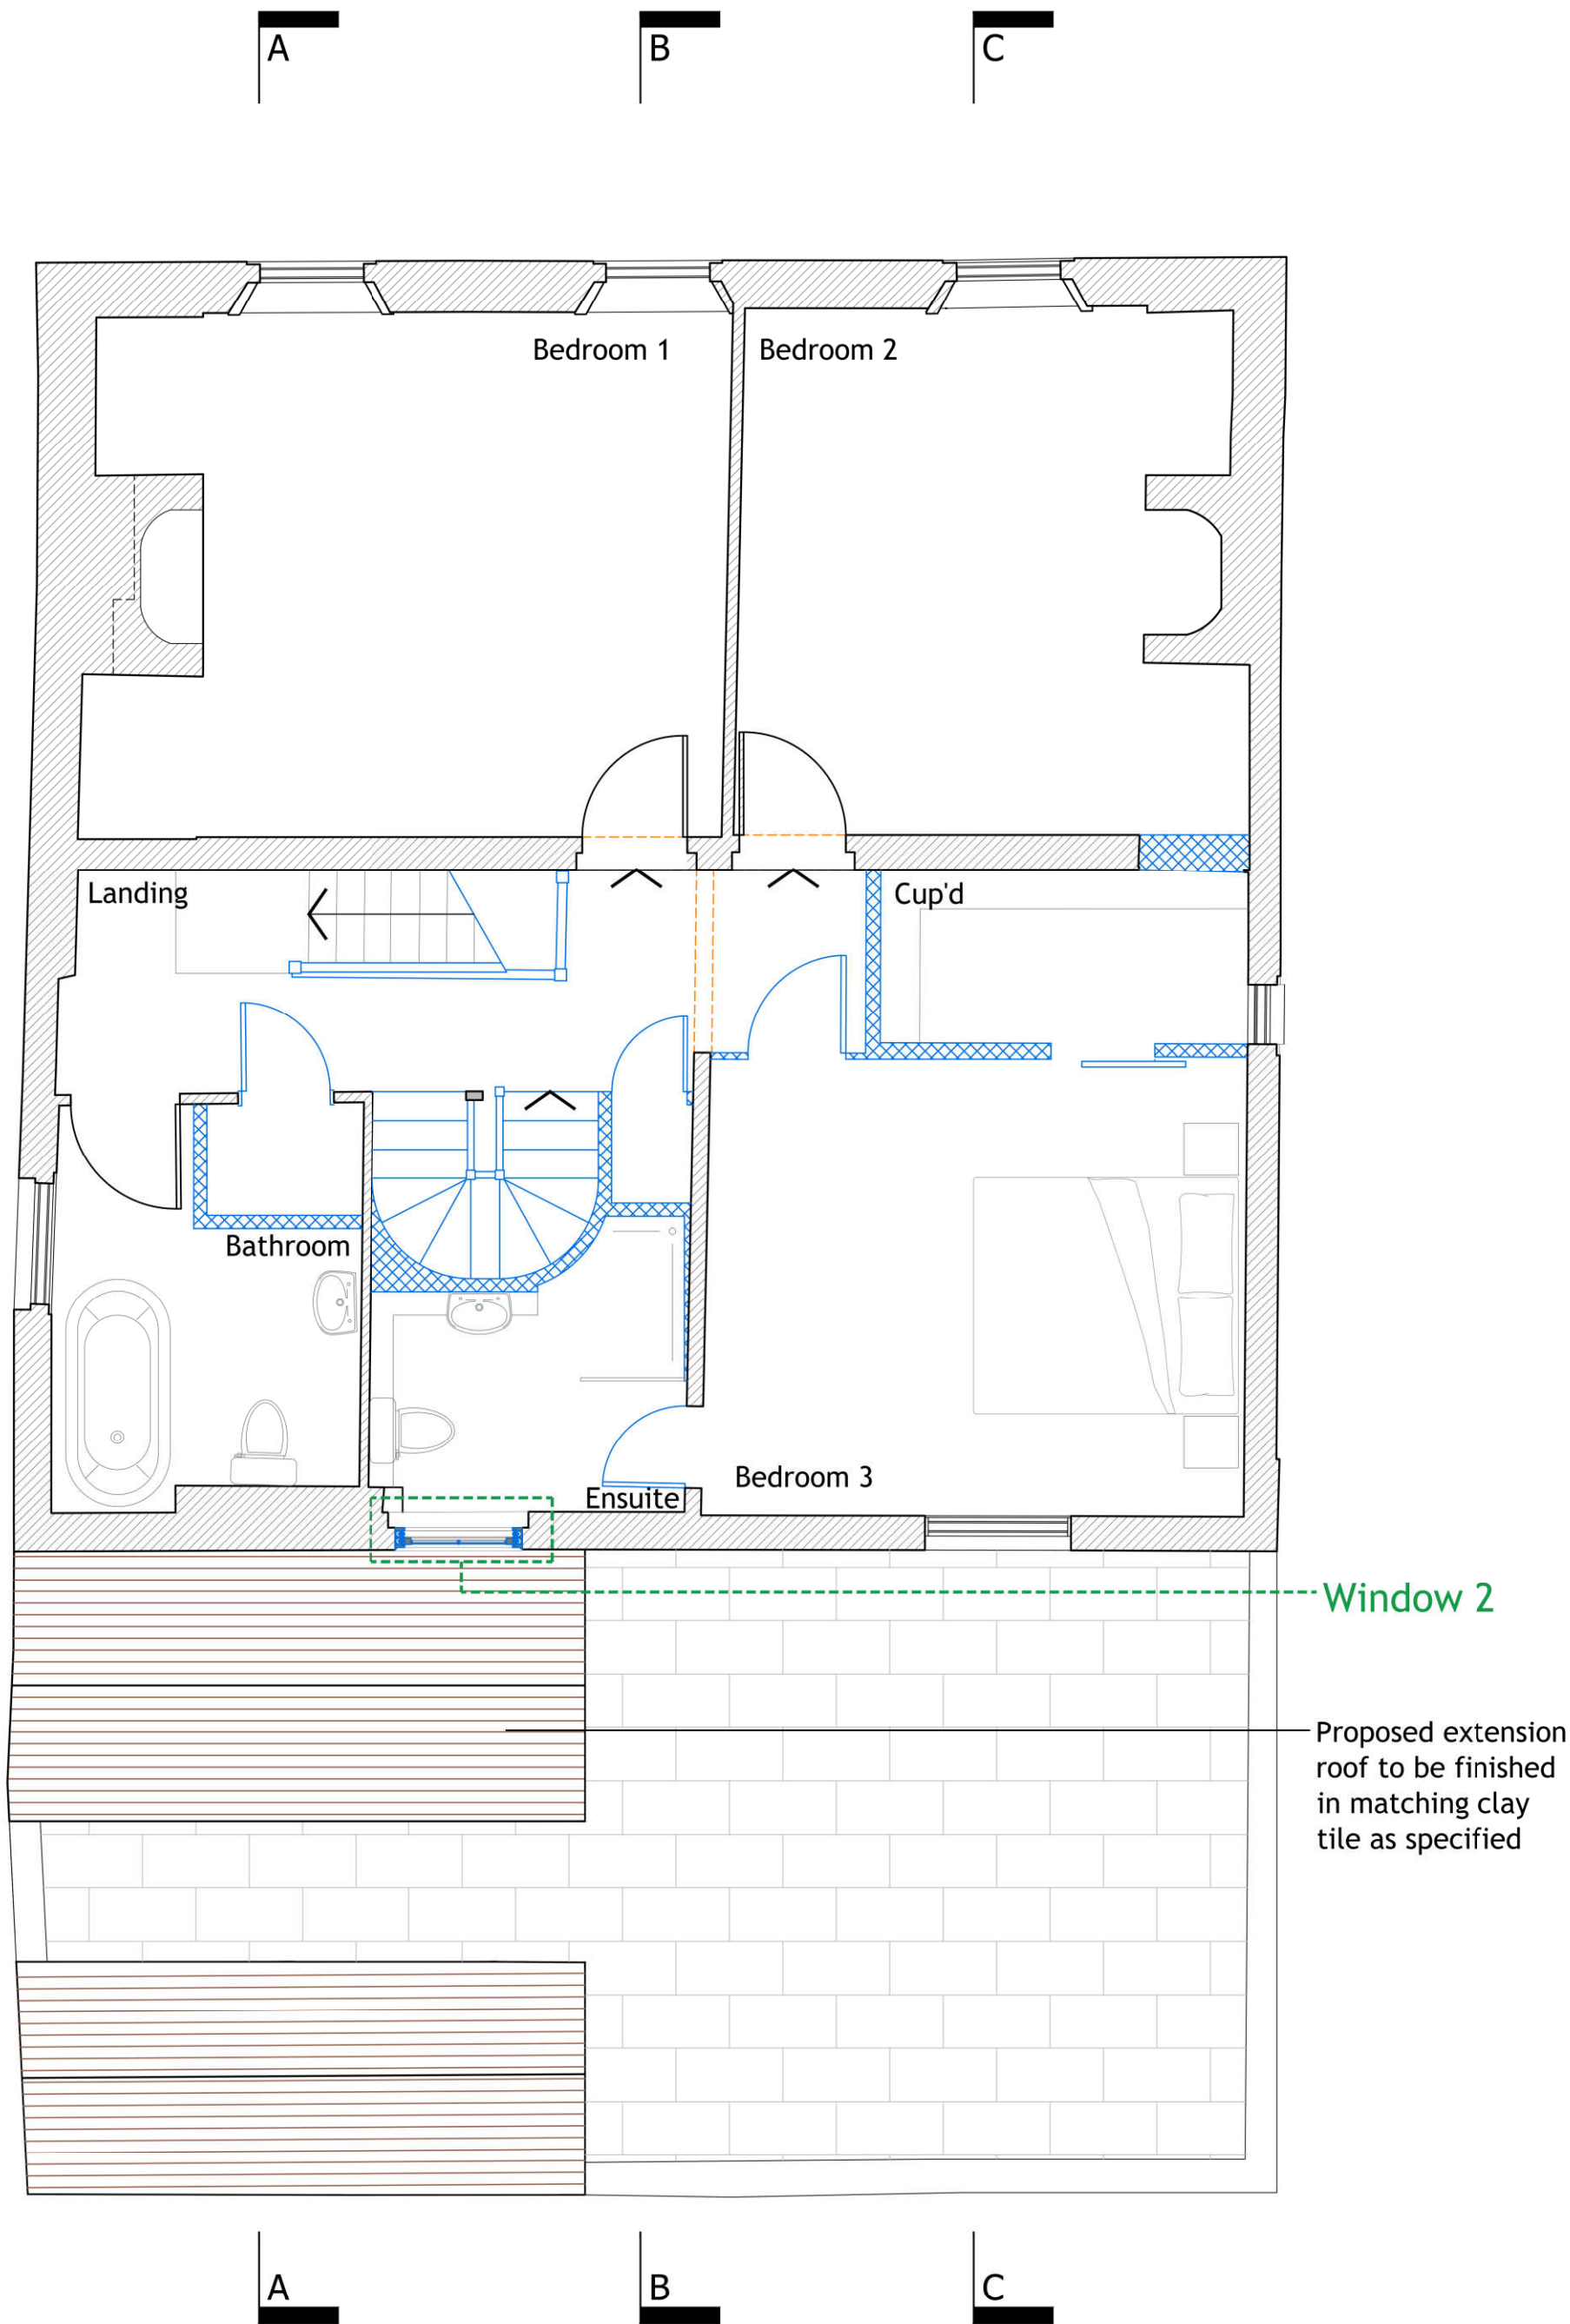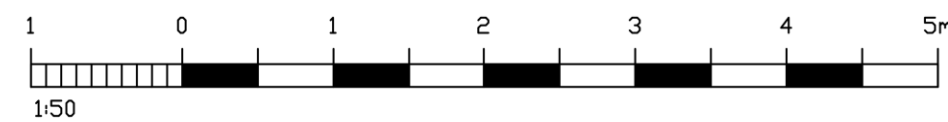

FIRST FLOOR PLAN
1:100

REV	DATE	AMENDMENT	DRAWN

hd
architects

Helver Davies Architects Ltd
1 The Old Flour Mill,
Emsworth, PO10 7BT
01243 370 715
www.hdarchitects.co.uk mail@hdarchitects.co.uk

PROJECT
1 Queen Street
Emsworth

DRAWING
PLANNING CONDITIONS
Proposed Ground and First Floor
Drawn at 1:50

SCALE
as noted @ A1

DATE	OCT 2021	DRAWN	TP
DRAWING NUMBER	20205-03	REVISION	*