


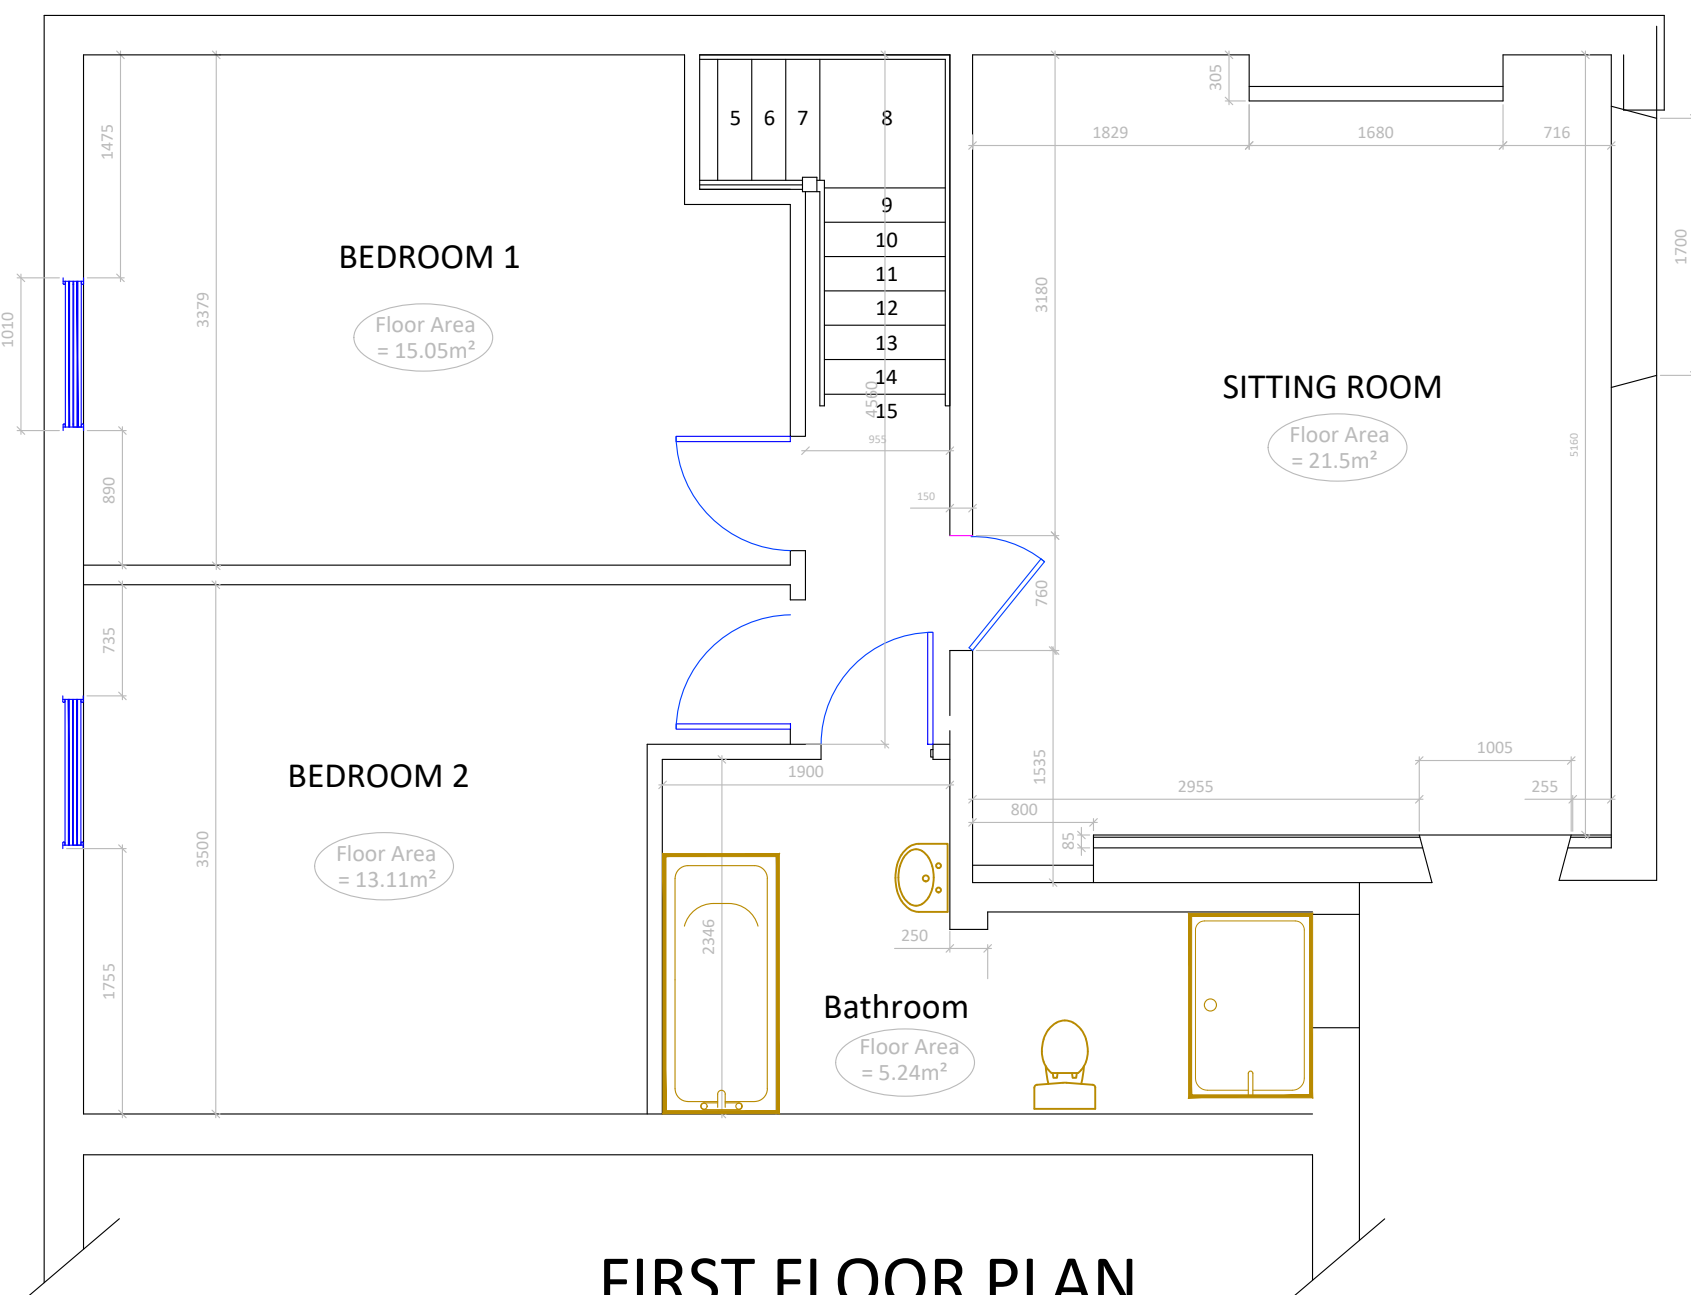
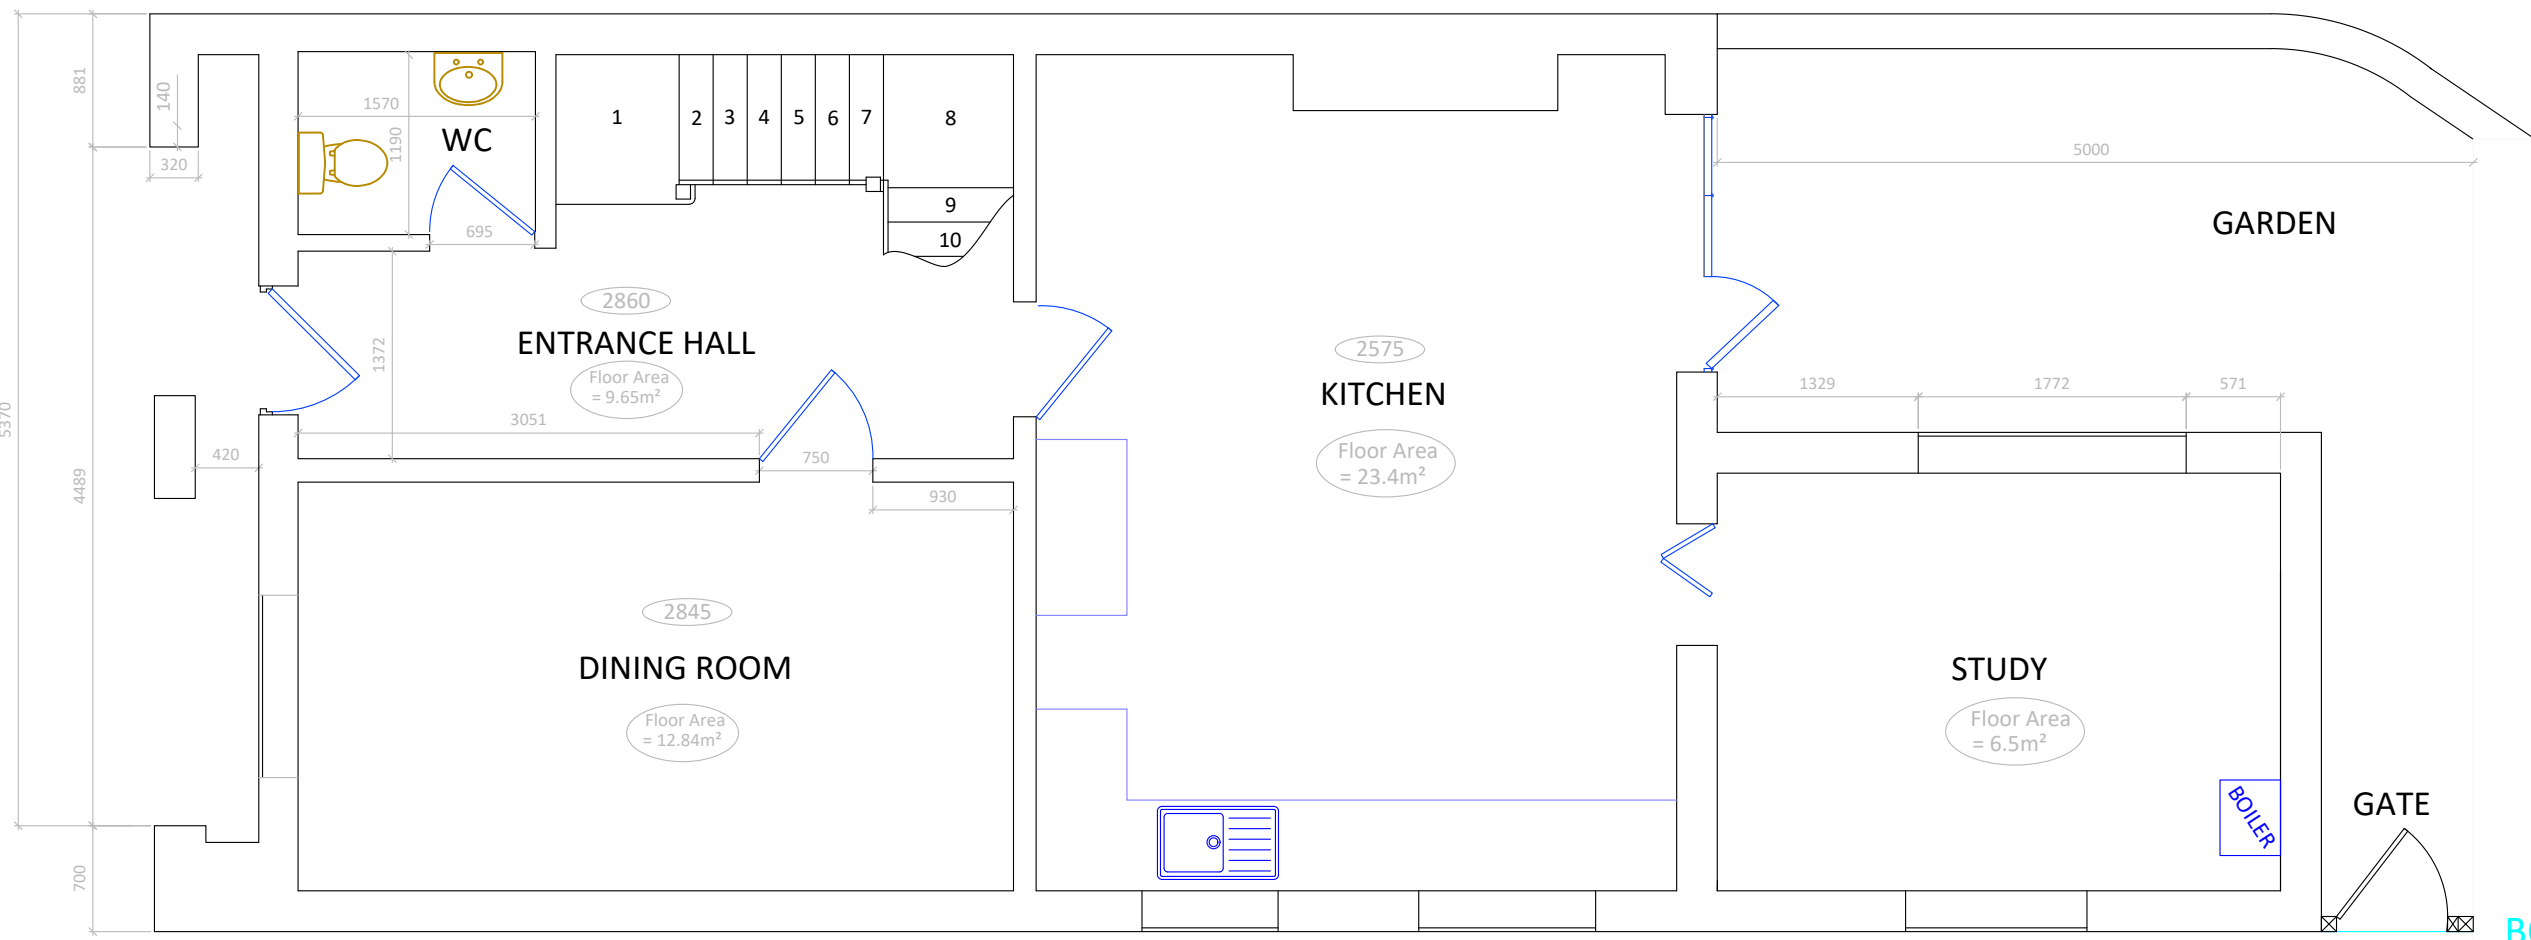
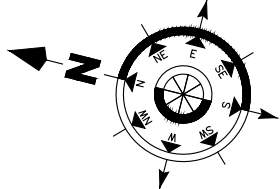


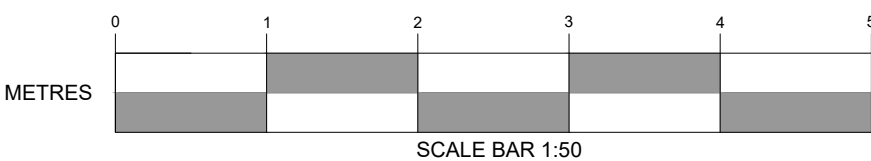

FIRST FLOOR PLAN
EXISTING

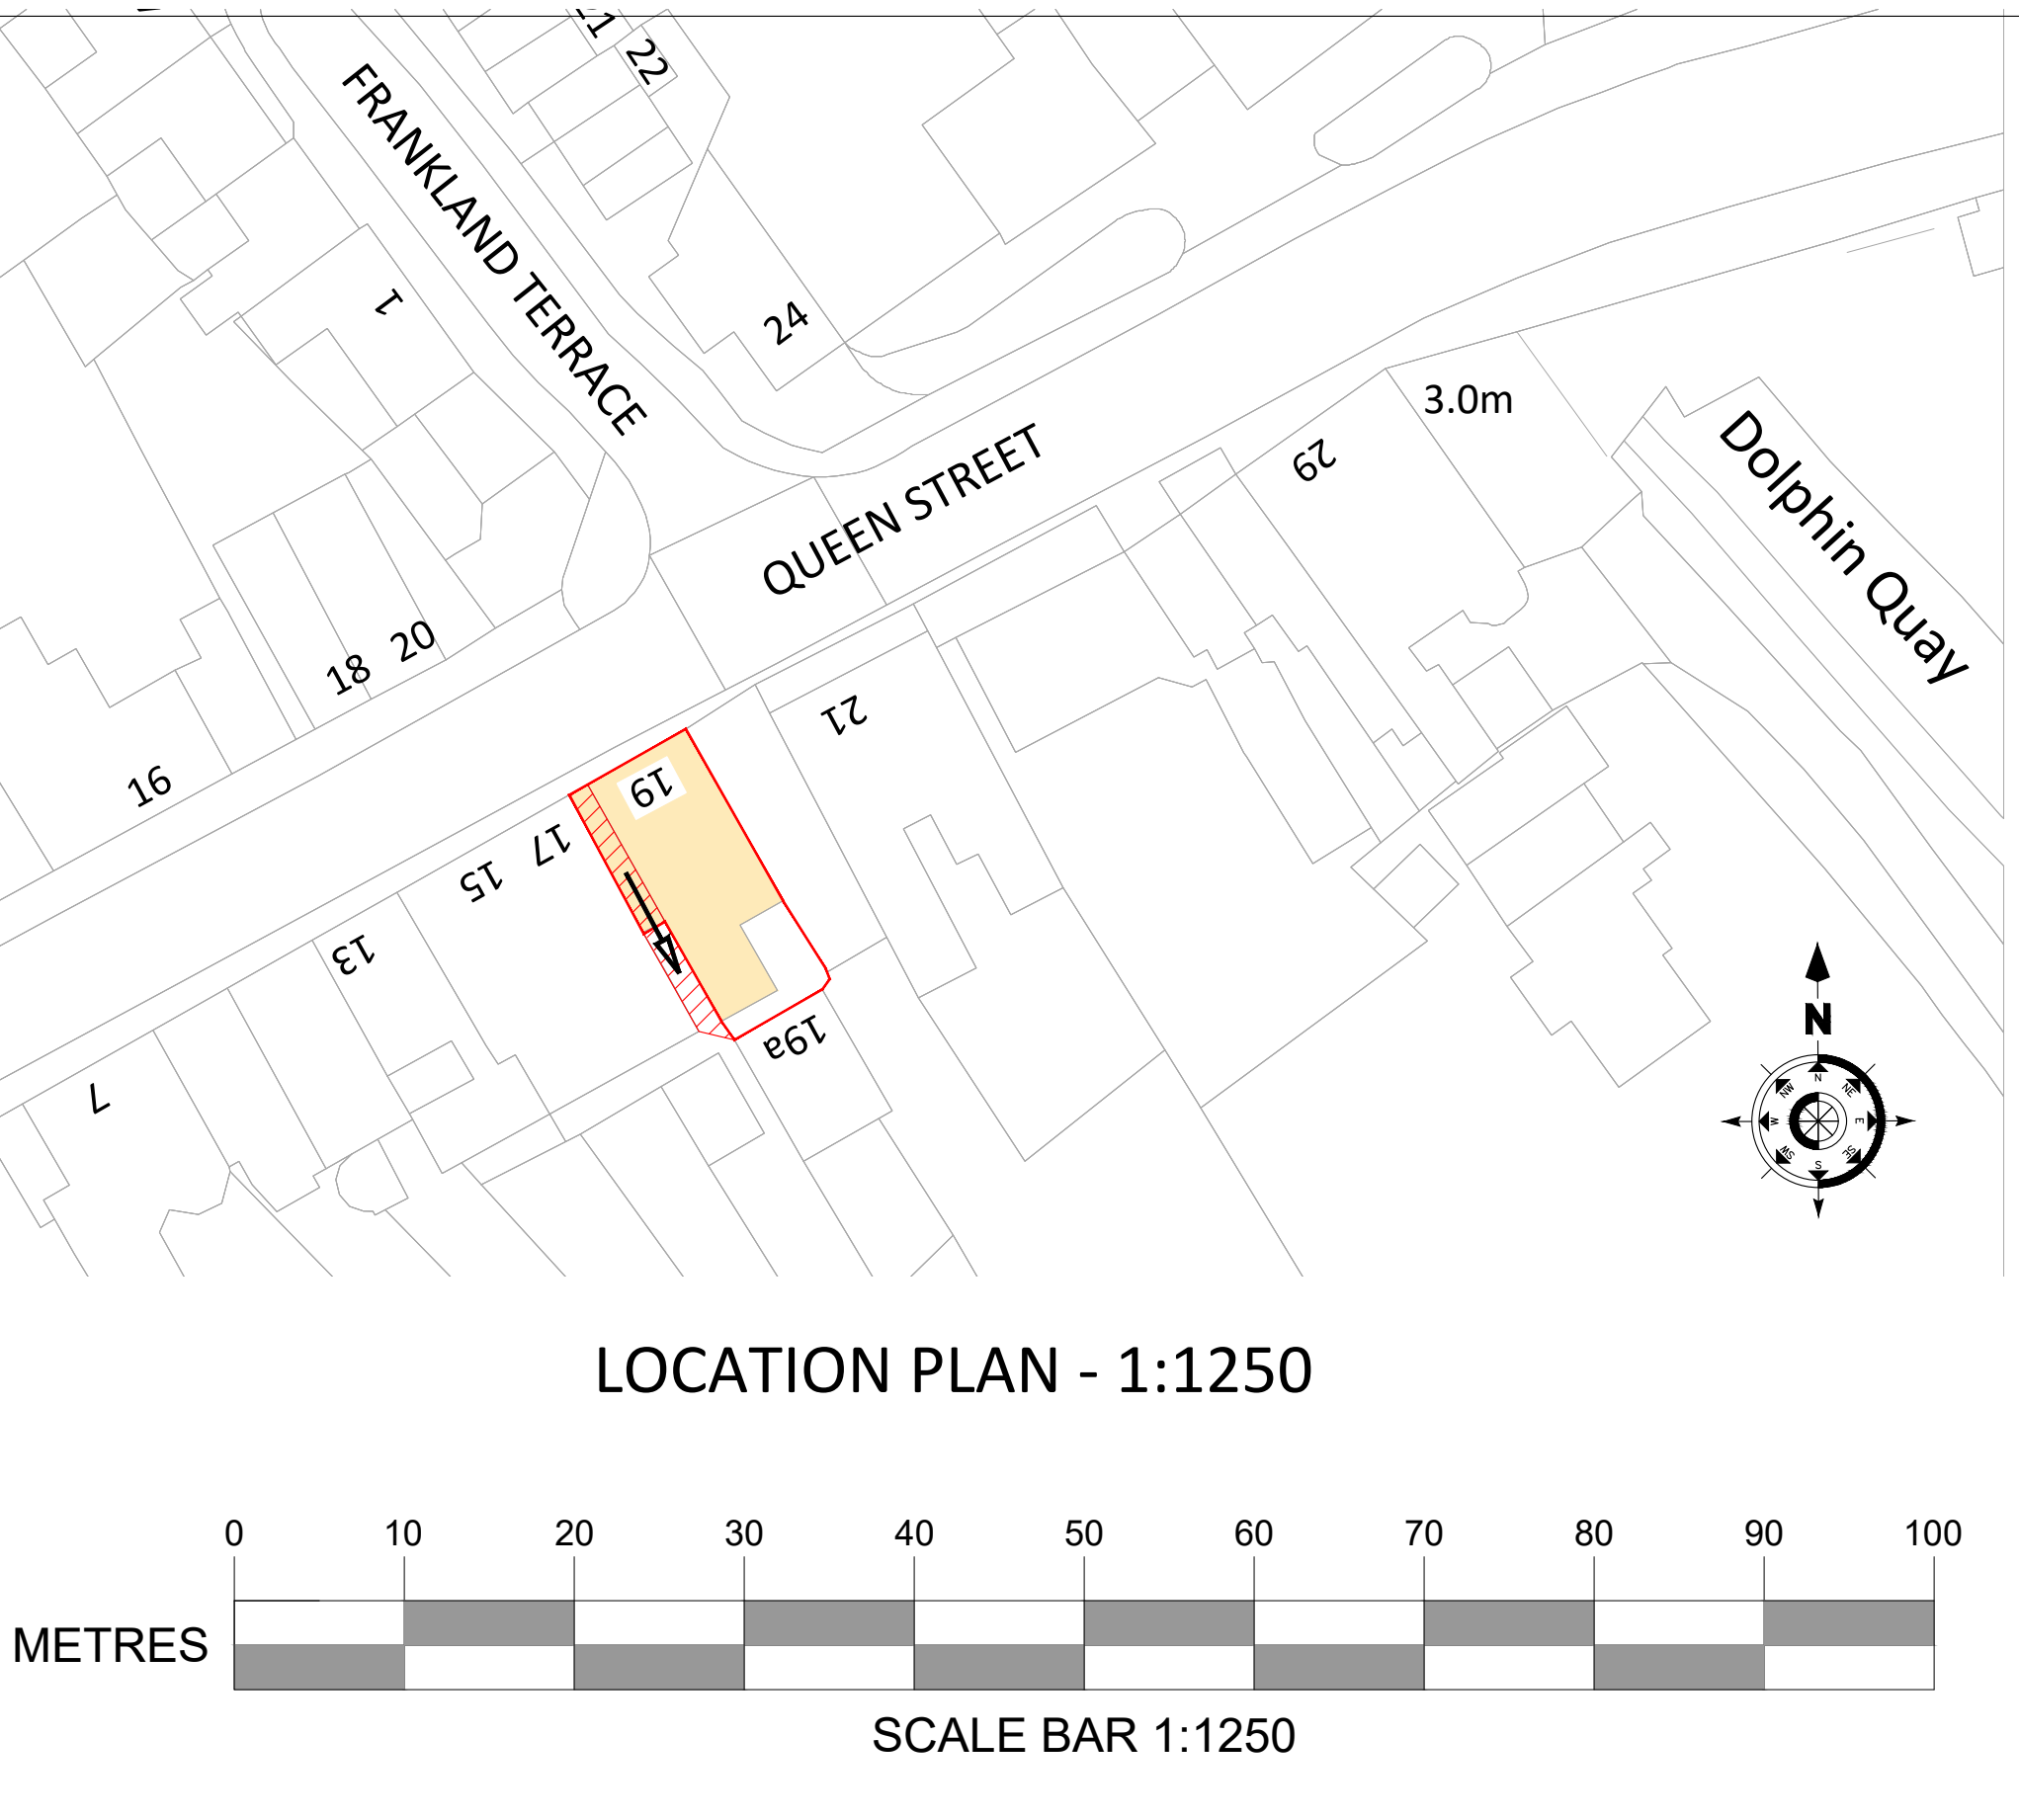

GROUND FLOOR PLAN
EXISTING

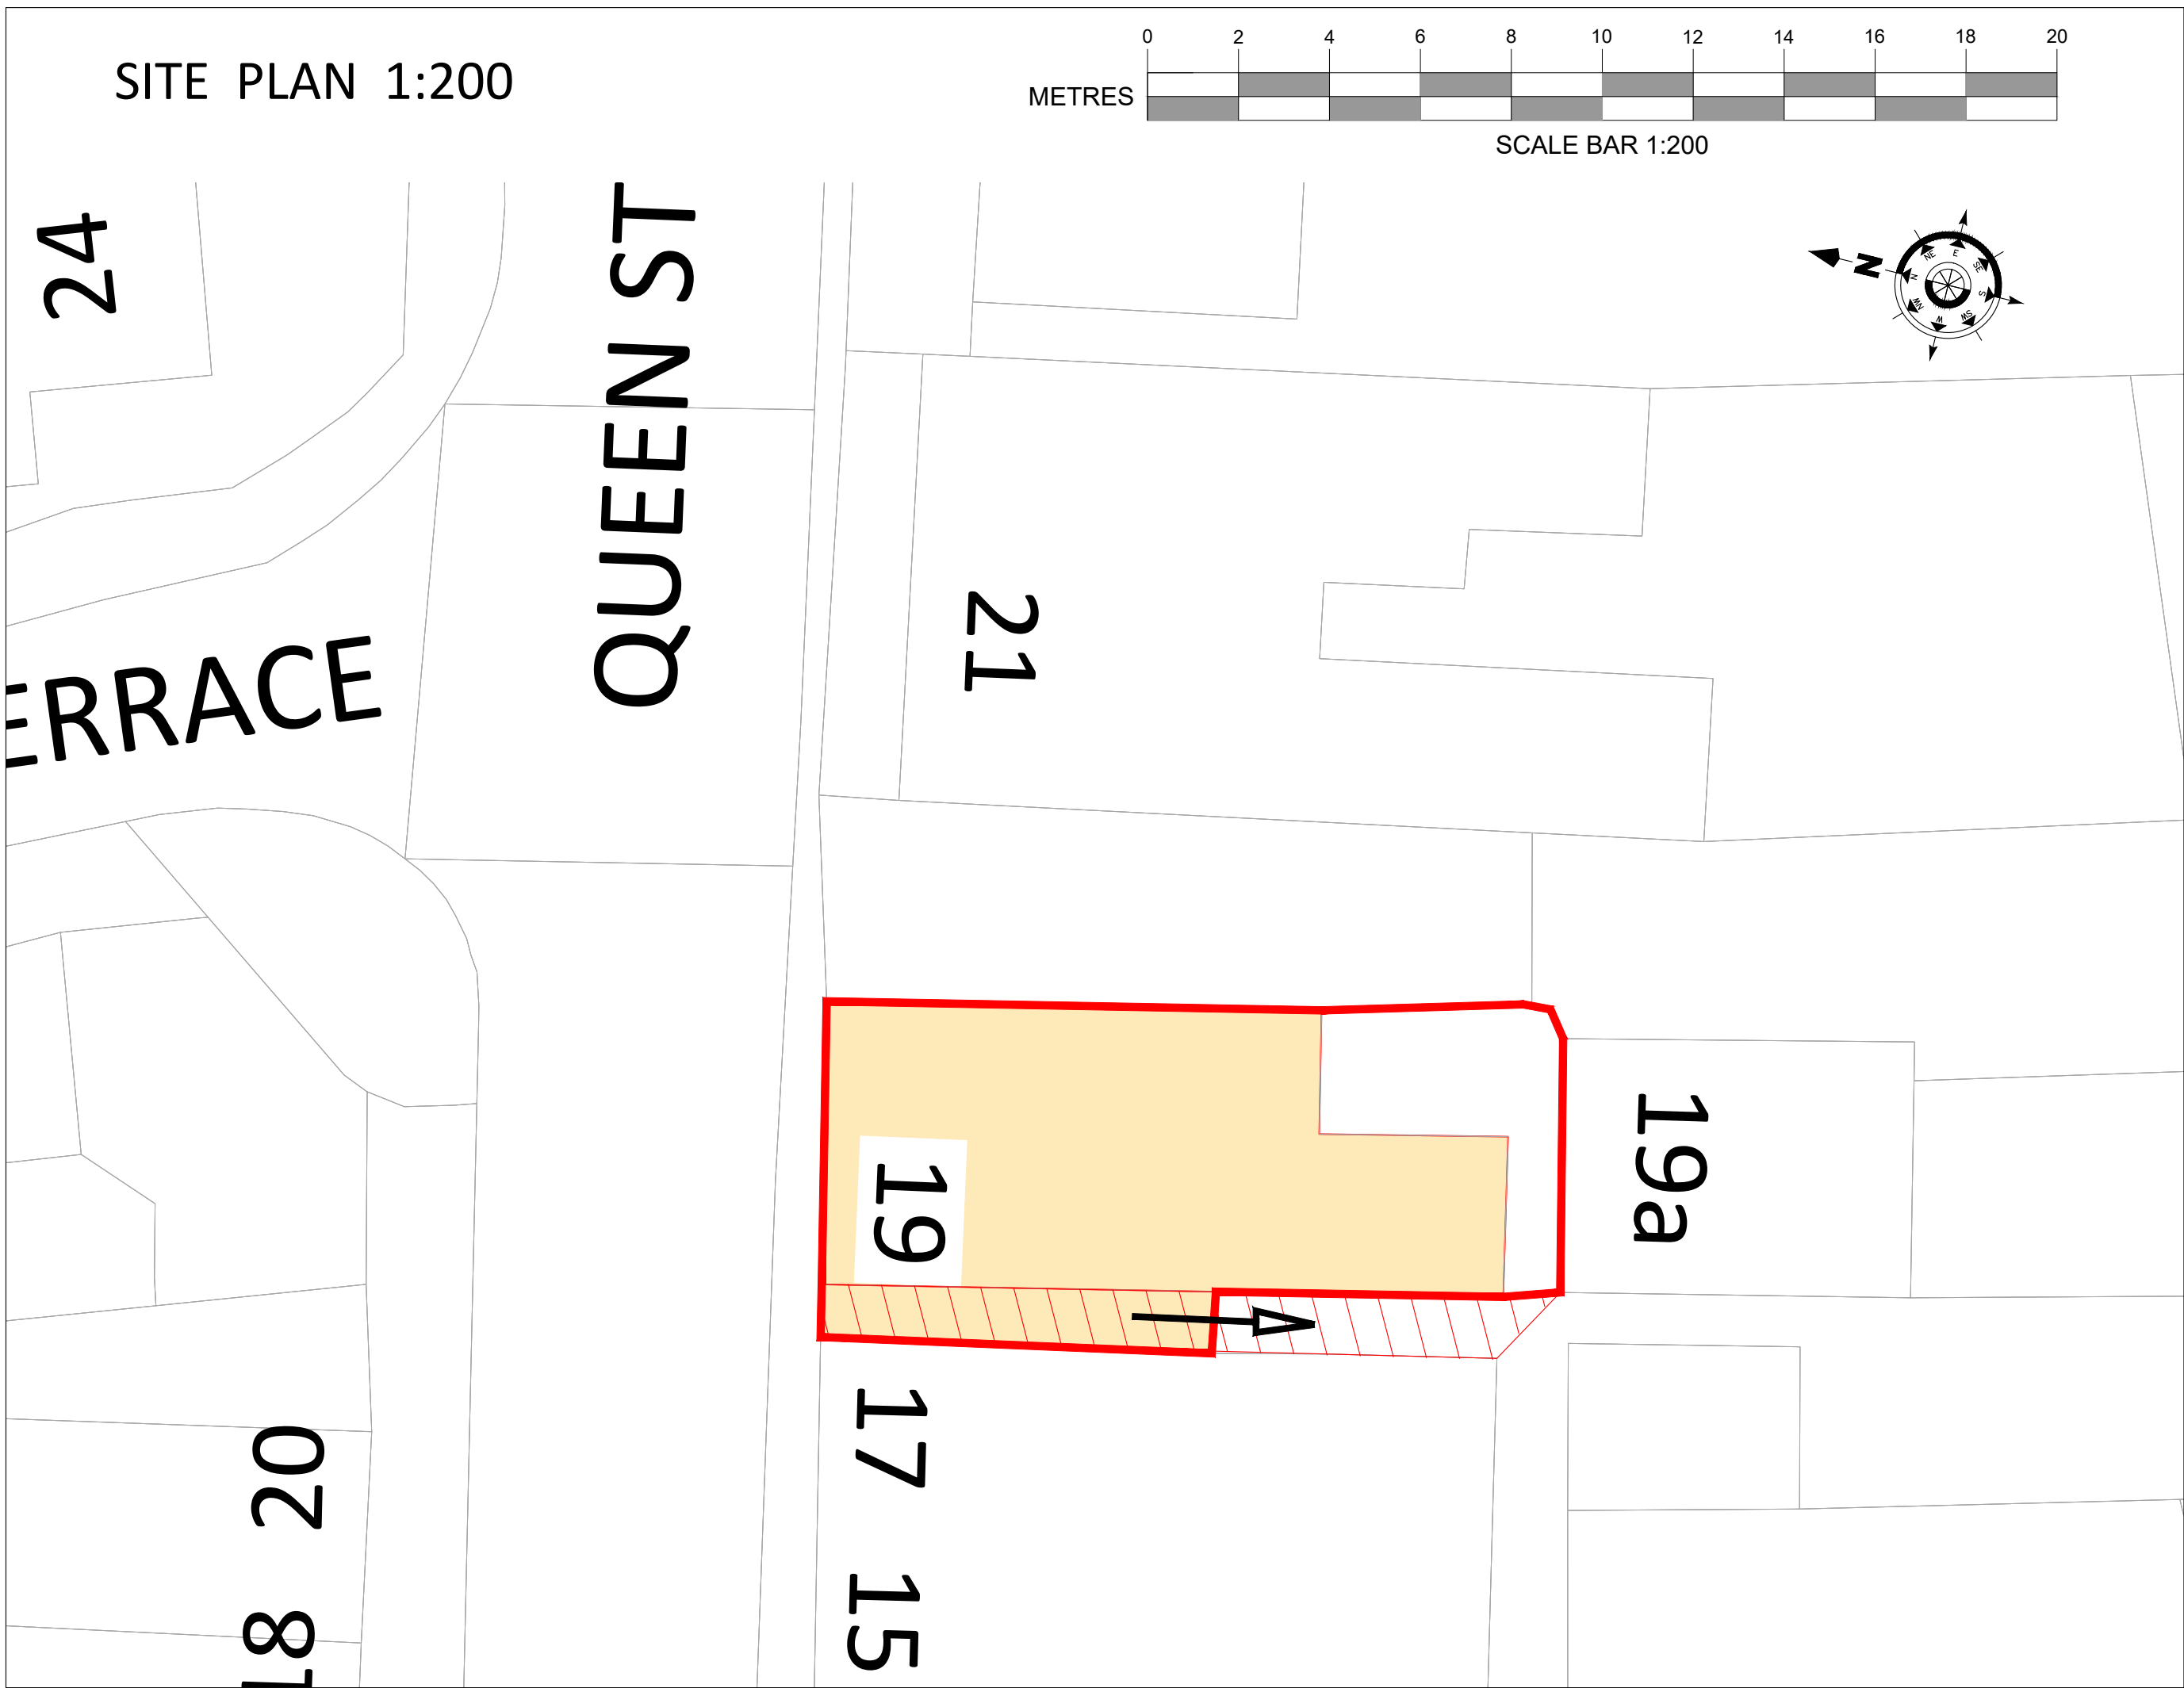

AMENDMENTS	DATE
Area of Red Hatching added to indicate permitted access [to rear courtyard garden] along side alley between Nos. 17 & 19 - below flying freehold sections (bathroom & bedroom 2).	05/11/21
PROJECT 19QS	
DRAWING TITLE FLOOR PLANS - EXISTING SITE & LOCATION PLANS	
DATE 15/09/2021	
SCALE 1:50; 1:200; 1:1250 @ A1	
DRAWING No. 19QS.AM 02.1	P.1