




THIS DRAWING HAS BEEN PRODUCED FOR PLANNING PURPOSES ONLY, THIS IS NOT A WORKING DRAWING, FOR FURTHER INFORMATION CONTACT KALOTEC LTD.

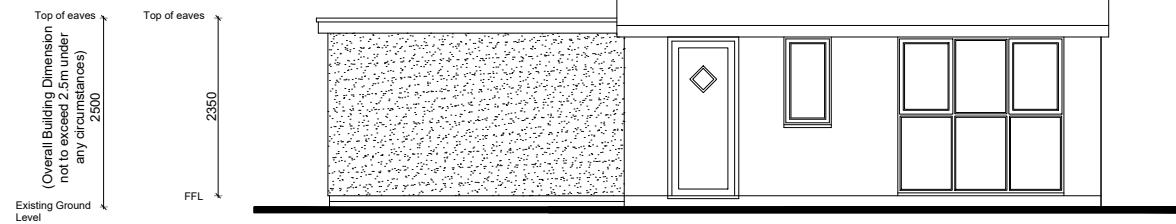


Proposed Front Elevation (Scale 1:100)

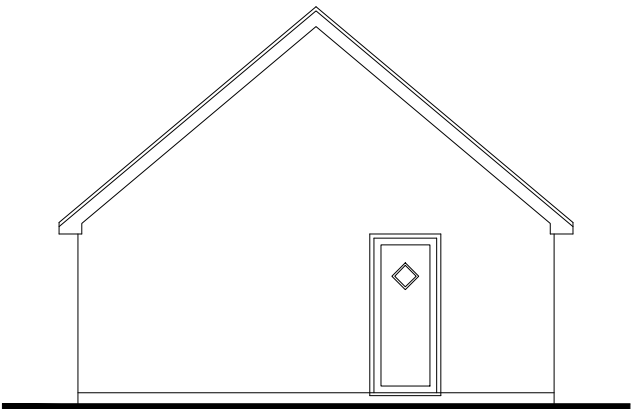


Proposed Side Elevation (Scale 1:100)

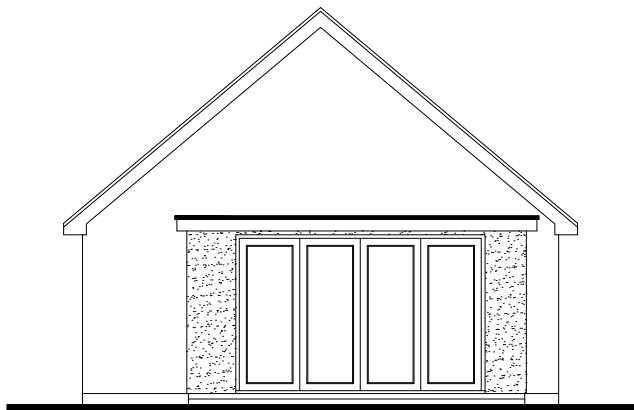

Proposed Side Elevation (Scale 1:100)

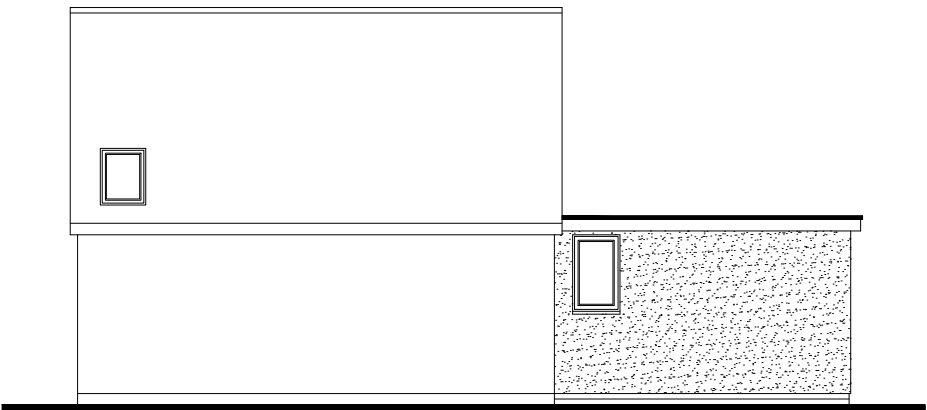

Proposed Rear Elevation (Scale 1:100)

 

Revisions:



CLIENT Mr J Garland		
SITE 54 Stakes Road, Purbrook		
TITLE Proposed Elevations		
SCALE 1:100 (A3)	DRAWING NO. KALO-0201-104	REVISION
DATE Sept 21		
DRAWN	CHECKED	

Kalotec Limited, Cams Hall, Fareham, Hampshire, PO16 8AB
 Telephone: 01329 227 424 Email: info@kalotec.co.uk
 Website: www.kalotec.co.uk
 COPYRIGHT © KALOTEC LIMITED