




SITE PLAN
Scale 1:500



LOCATION PLAN
Scale 1:1250
DS nr 100046326

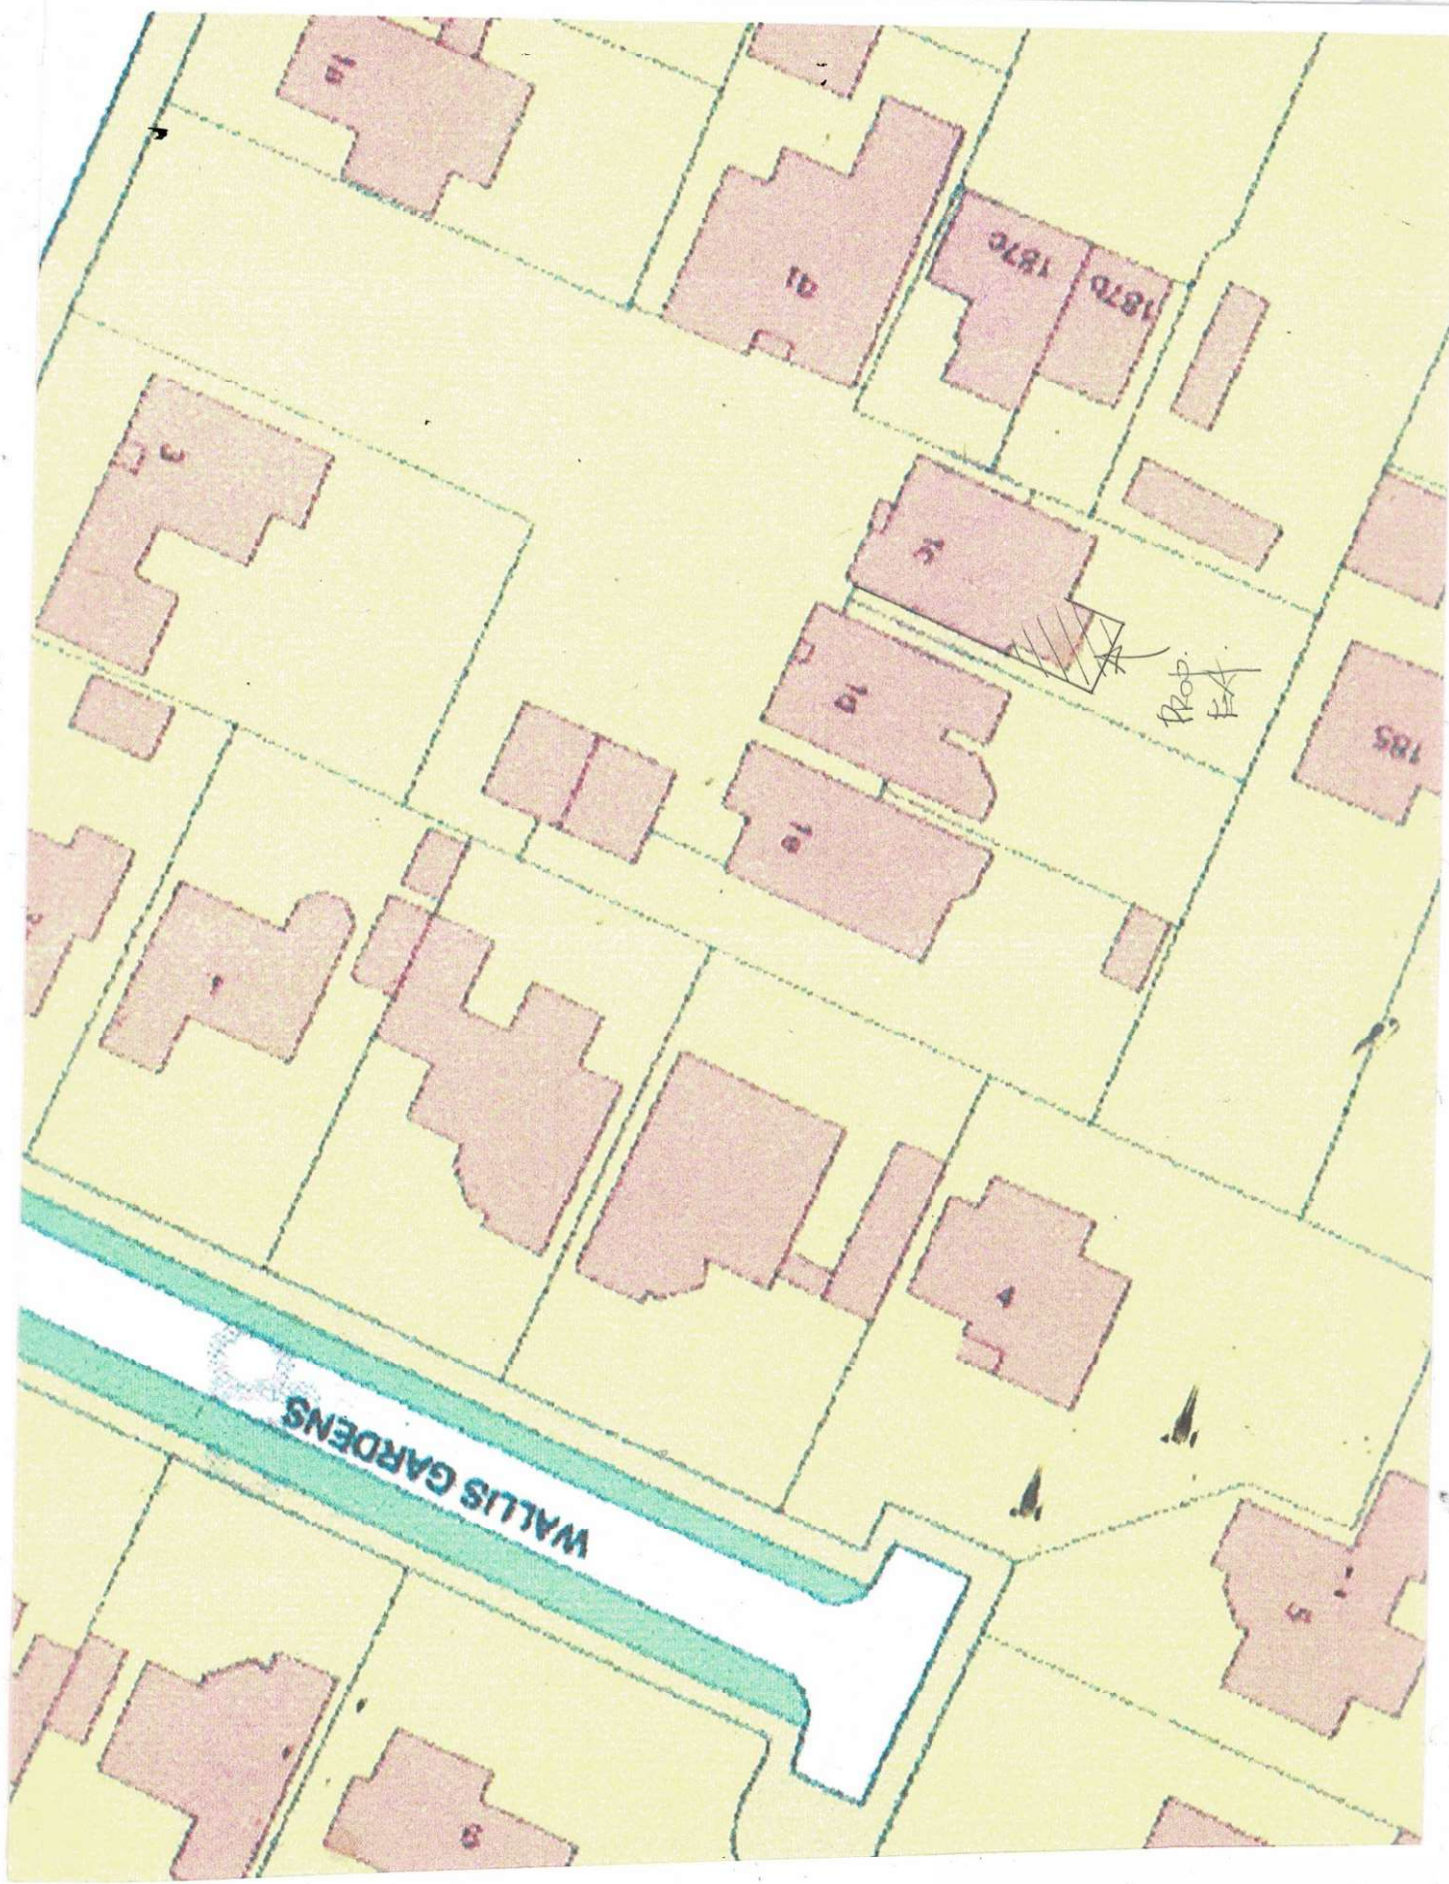

Derek TREAQUS ASSOCIATES ARCHITECTURAL SERVICES Tel: 07956 624094 Email: derek.treaqus@gmail.com				
Project	REAR EXTENSION AT 1c WALLIS ROAD, WATERLOOVILLE, HAMPSHIRE.			
Client	Mr & Mrs M Glennon			
Subject	Planning Drawing Proposed Location & Site Plans			
Date:	June 2021	Scale: 1:500, 1:1250 @ A3		
Rev:		Drg. No. 21/161/02		
• Copyright reserved. • All dimensions are to be site confirmed and should not be scaled unless for Planning purposes. • Verify all queries with the office.				