

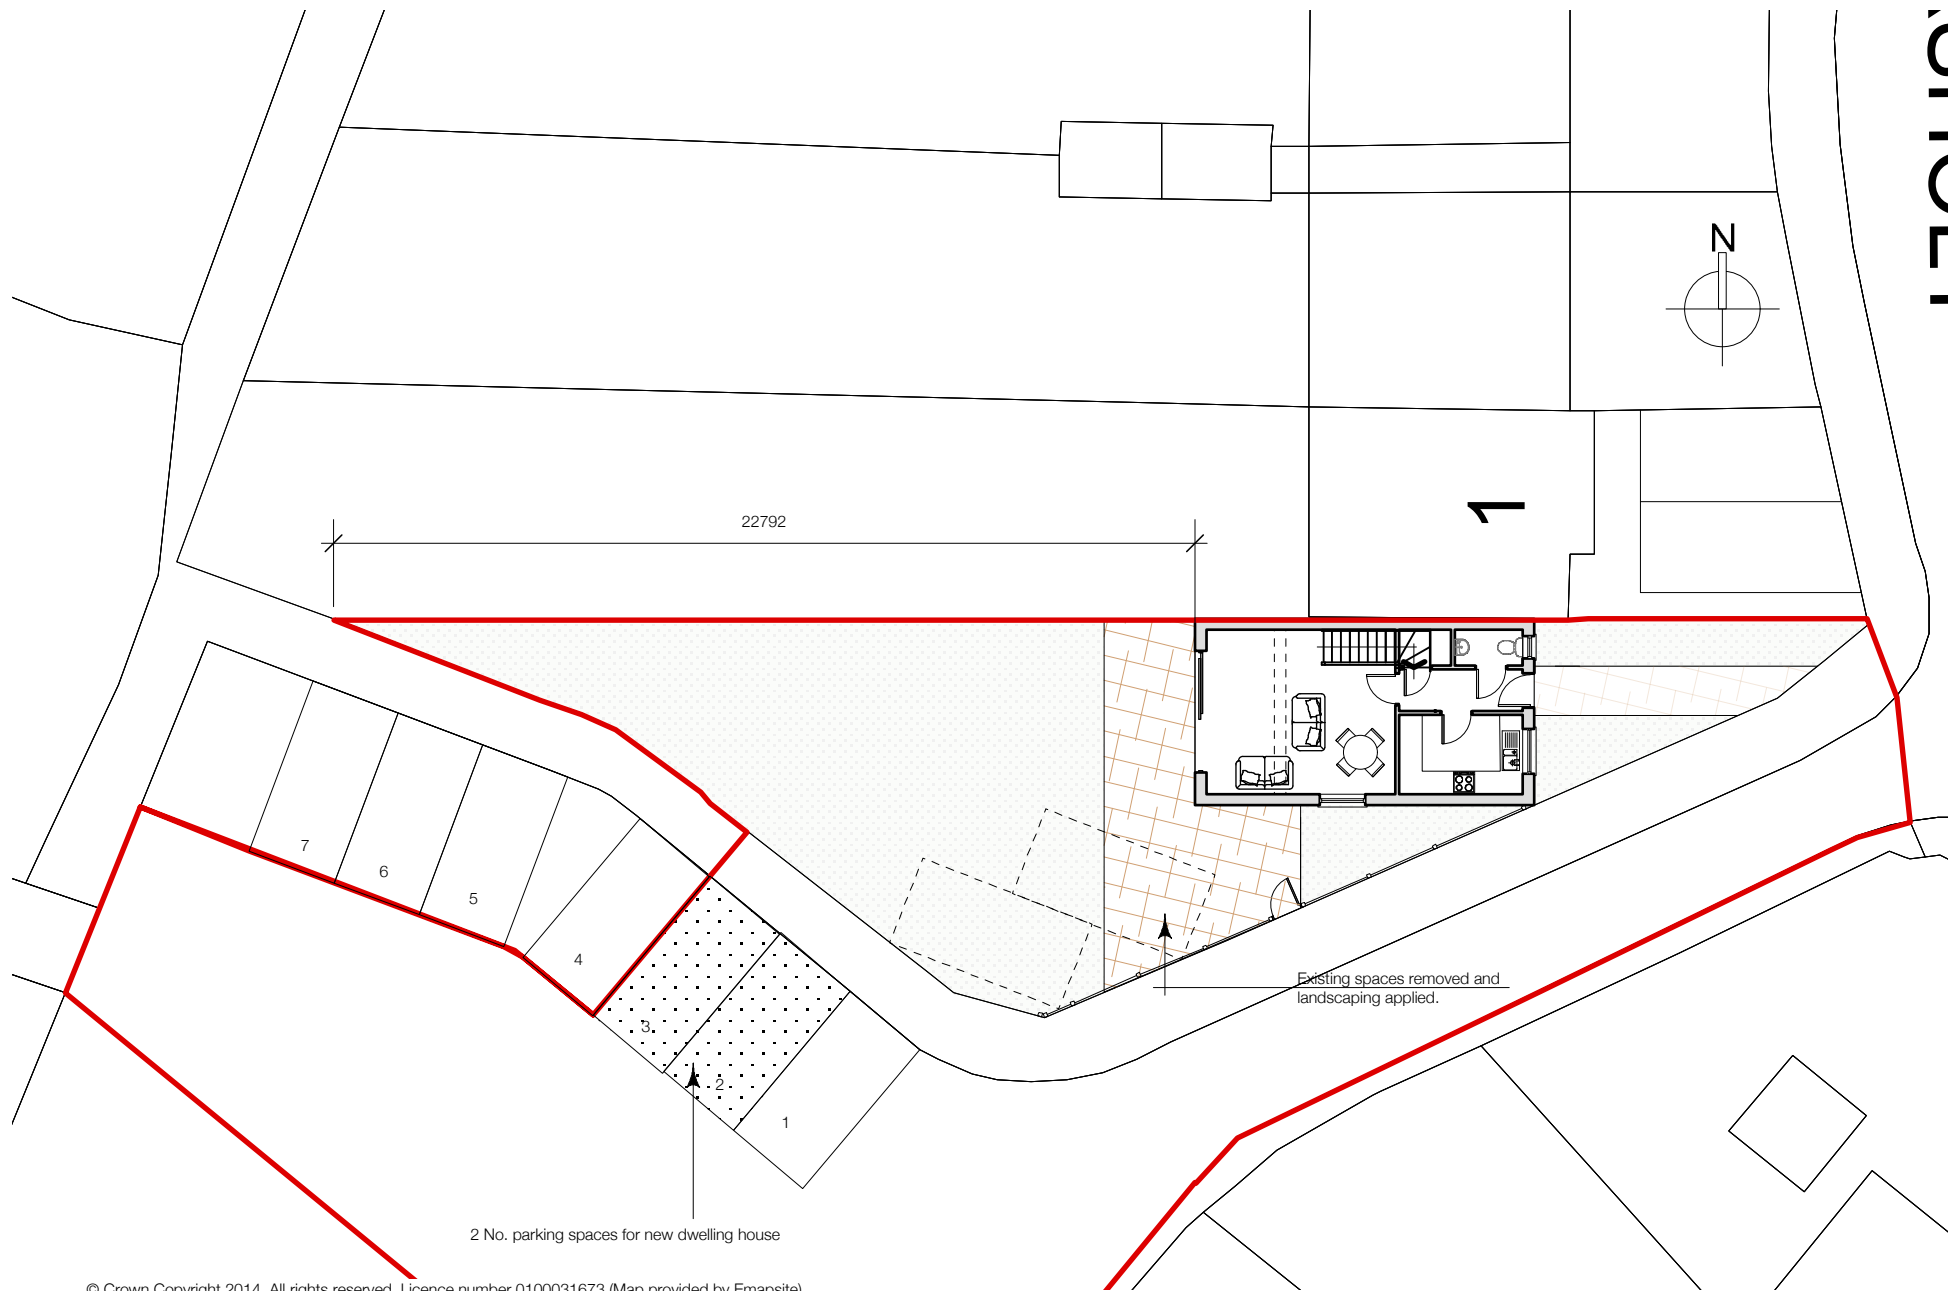
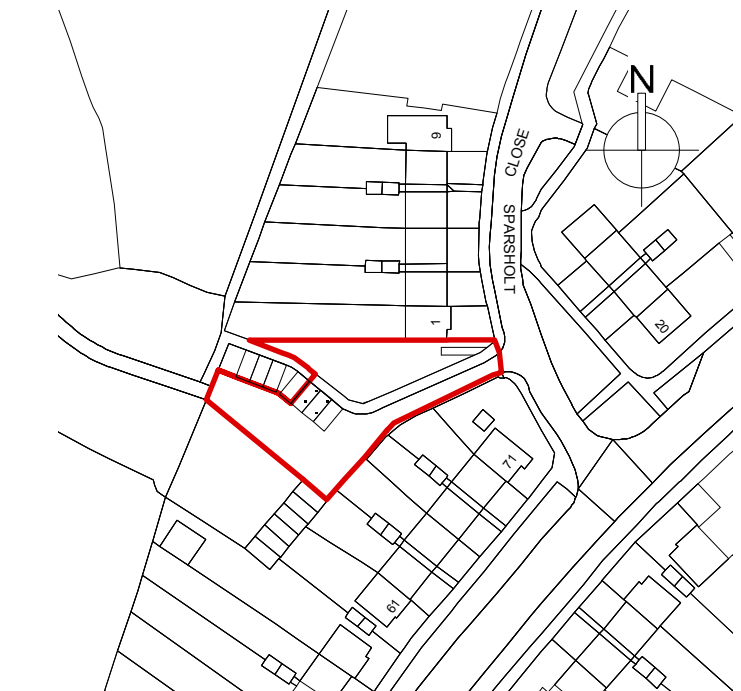


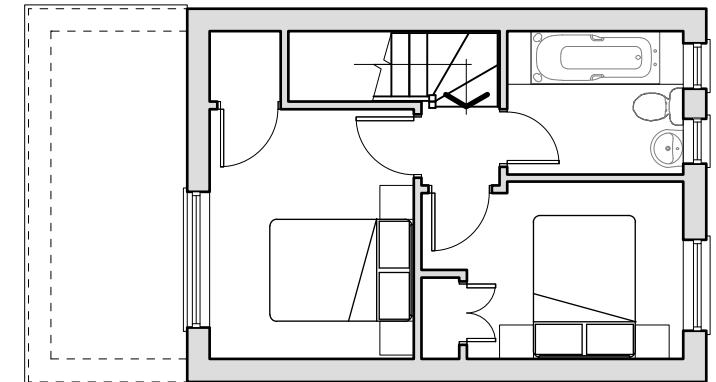

PROPOSED SITE PLAN 1:200

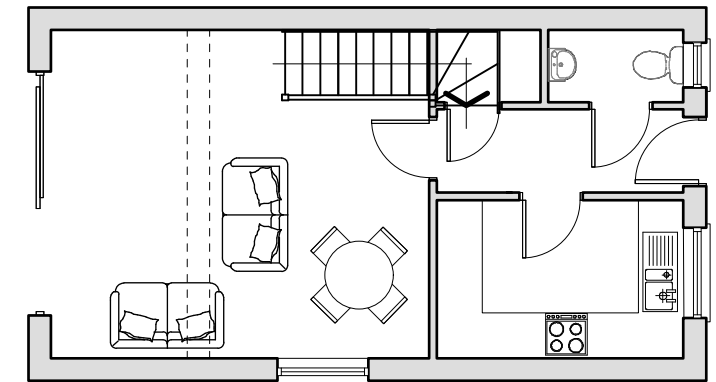

PROPOSED LOCATION PLAN 1:1250

general note

DO NOT SCALE FROM THIS DRAWING.
Scaling only for Local Authority purposes.
Dimensions to be checked on site.
All dimensions are in millimetres unless stated.

revision

P1:28/04/14: Minor Amendments
P2:11/07/14: Minor Amendments
P3:05/08/14: Minor Amendments
P4:19/09/14: Minor Amendments
P5:28/07/15: Non Material Amendment application
P6:05/08/15: Additional notes added
P7:25/08/15: Adjustments to suit Planners comments

client

Mr K Hellyer
25 London Road
Widley
Hampshire

project

Land to side of 1 Sparsholt Close
Havant
Hampshire

drawing title

PLANNING DRAWING
Proposed Site Plan
1 No. Plot Option

scale @ A1

scale @ A3

1:200

date

APRIL 2014

status

PRELIMINARY

revision no.

P7

drawn by

checked by