


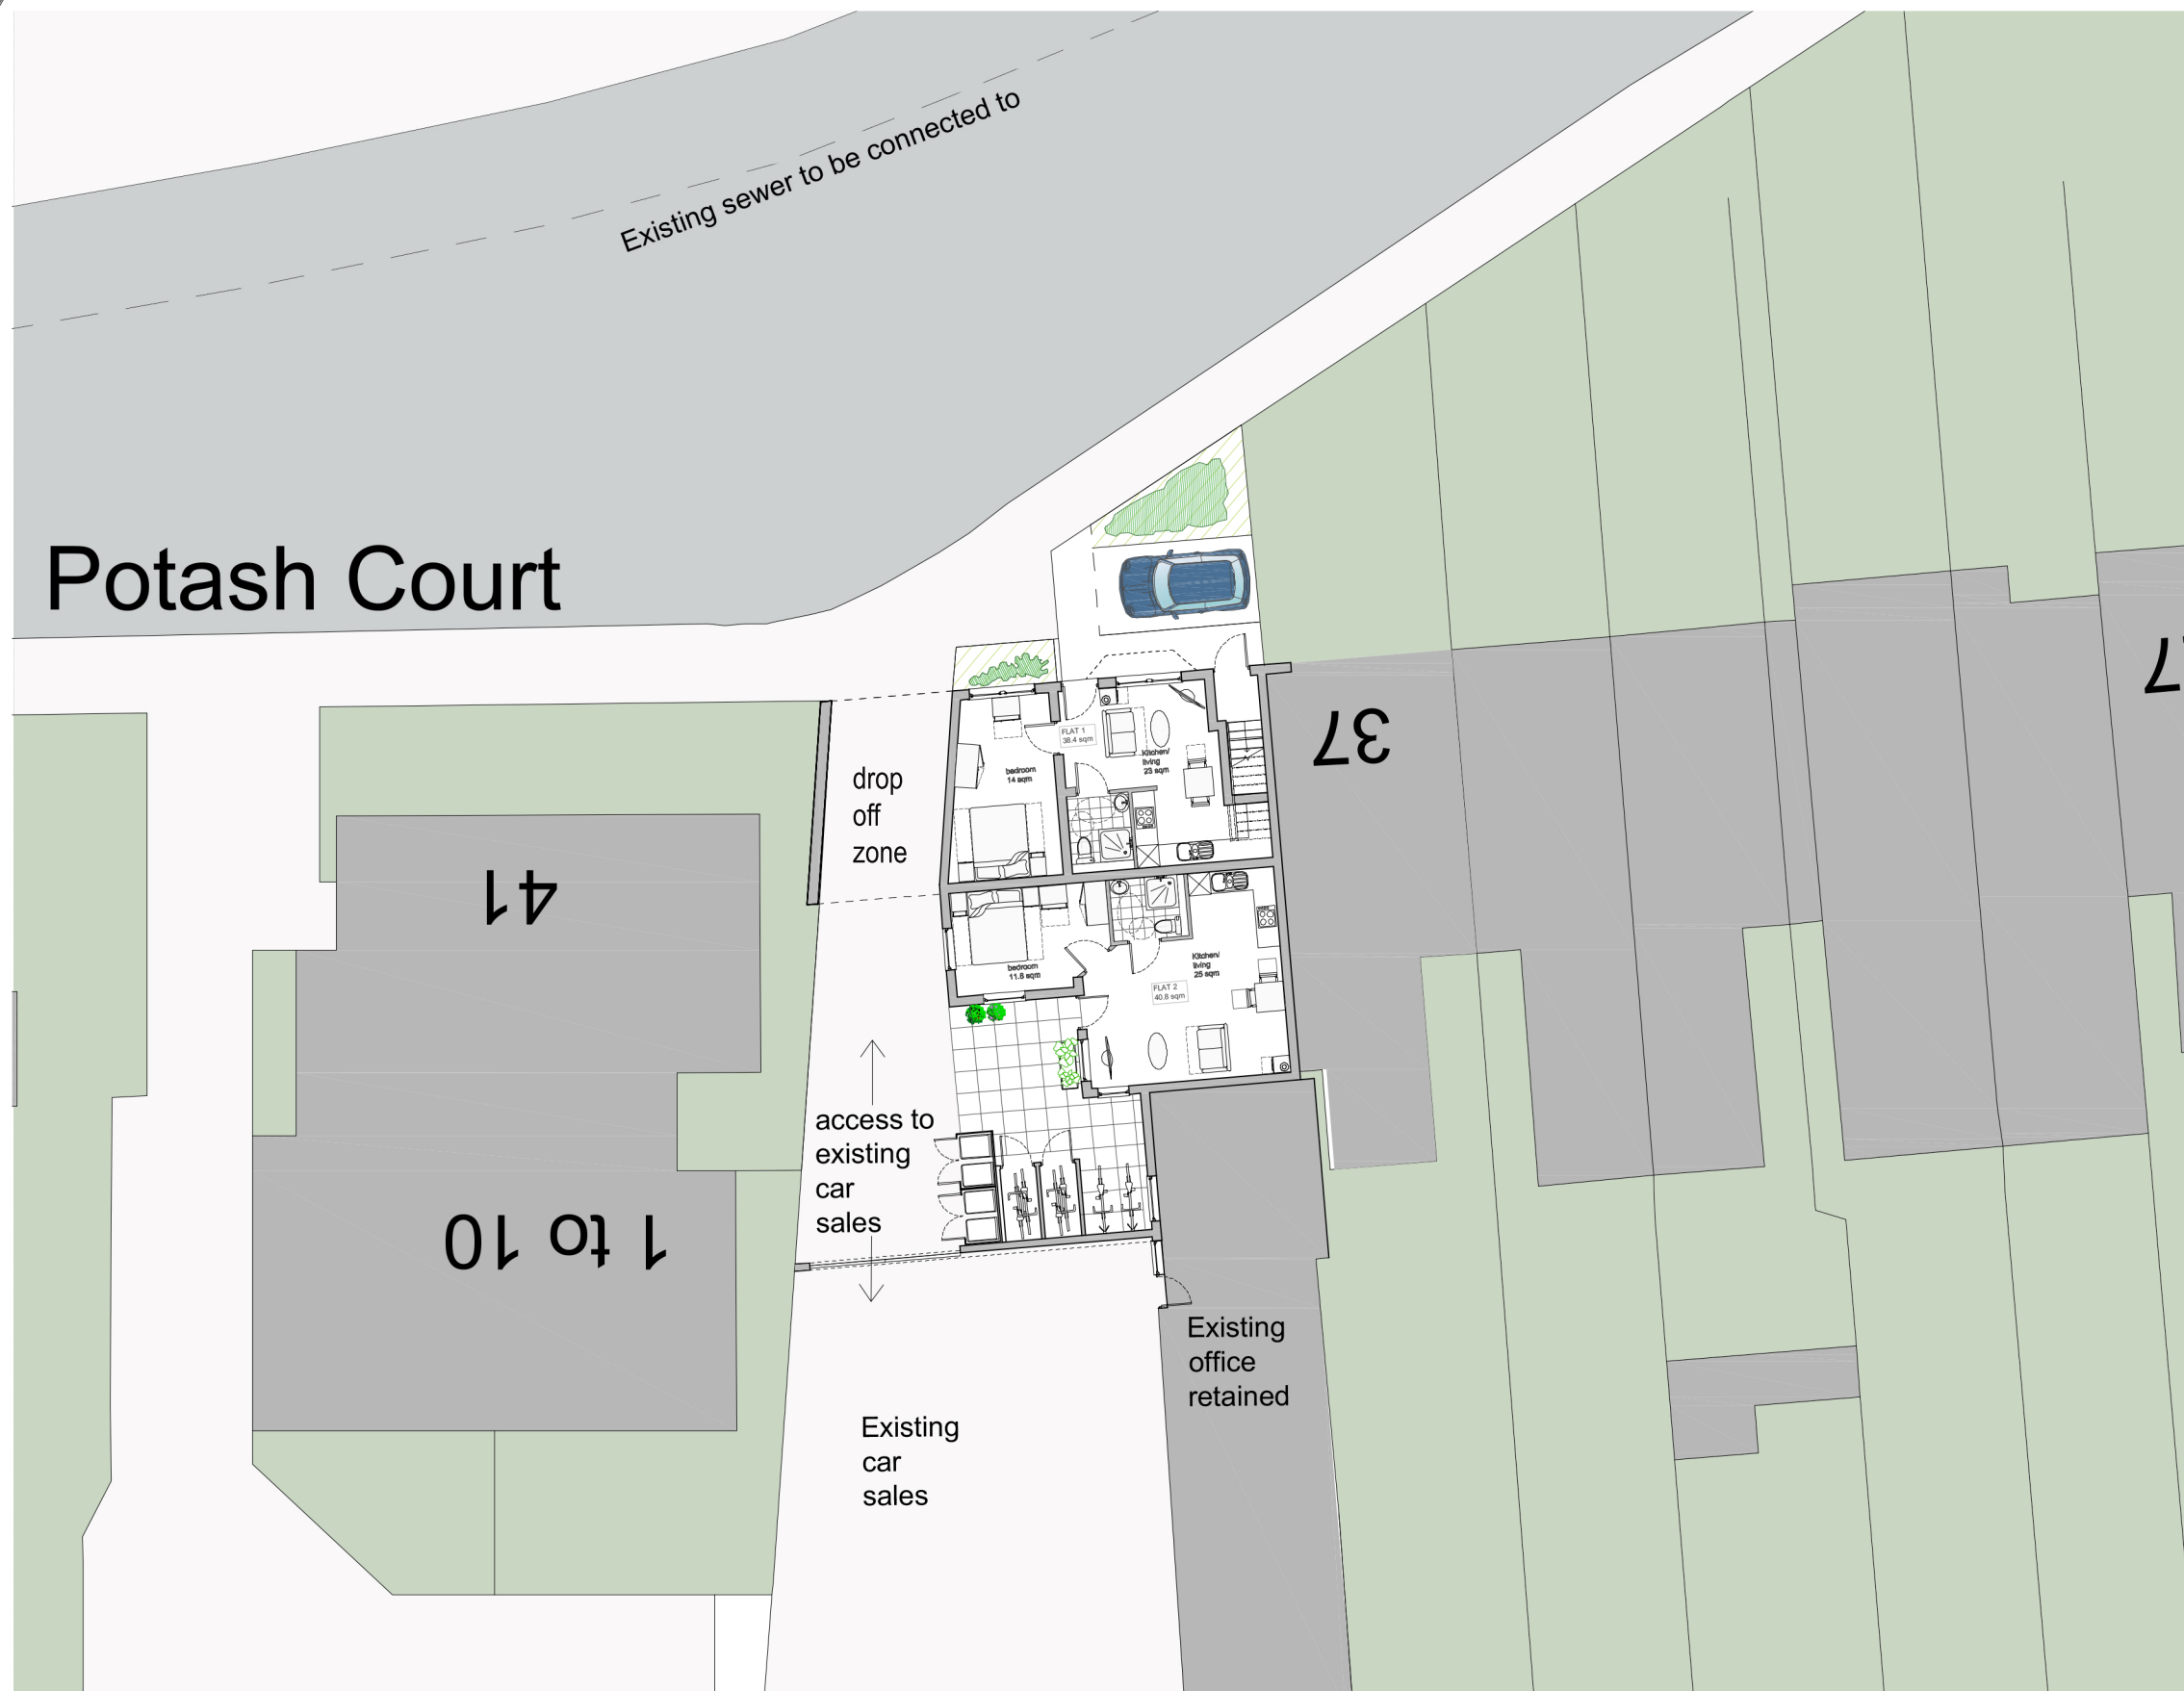

this drawing is the copyright of the pdp architecture llp and must not be reproduced in whole or part or used for the execution of works without their permission.

all dimensions to be checked on site prior to commencement of construction works and the architect notified of any discrepancy.

figured dimensions are to be used in preference to scaled dimensions.

no deviation from this drawing will be permitted without prior consent of the architect.

all drawings are prepared subject to a full measured and structural survey of the buildings and site.

all structural work is subject to the appointment of a structural engineer to confirm and agree the structural proposals.

os promp licence no. 1.100020449.


health & safety:
exceptional risks involving specific methods of construction or
exceptional maintenance issues:

NO SIGNIFICANT RISK

scale width: 50 mm @ a1 - 25 mm @ a3			
revision	notes	date	drawn/checked

	client

PLANNING

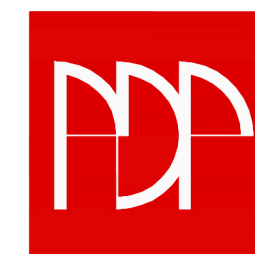

pdp architecture llp

chartered architects town planning
interior design consultants

2 beechworth road havant
hampshire po9 1ax
tel 023 9248 1100
fax 023 9247 5050

email pdp@pdp-architects.co.uk

www.pdp-architects.co.uk

project	Proposed Development Jubilee House, Park Way Havant
---------	---

	Havant
detail	Proposed Site Plan

drawn	SM	checked	MAS
date	July 2015	status	Planning
a1 scale	a3 scale	27971-PD103	
1:100	1:200		