



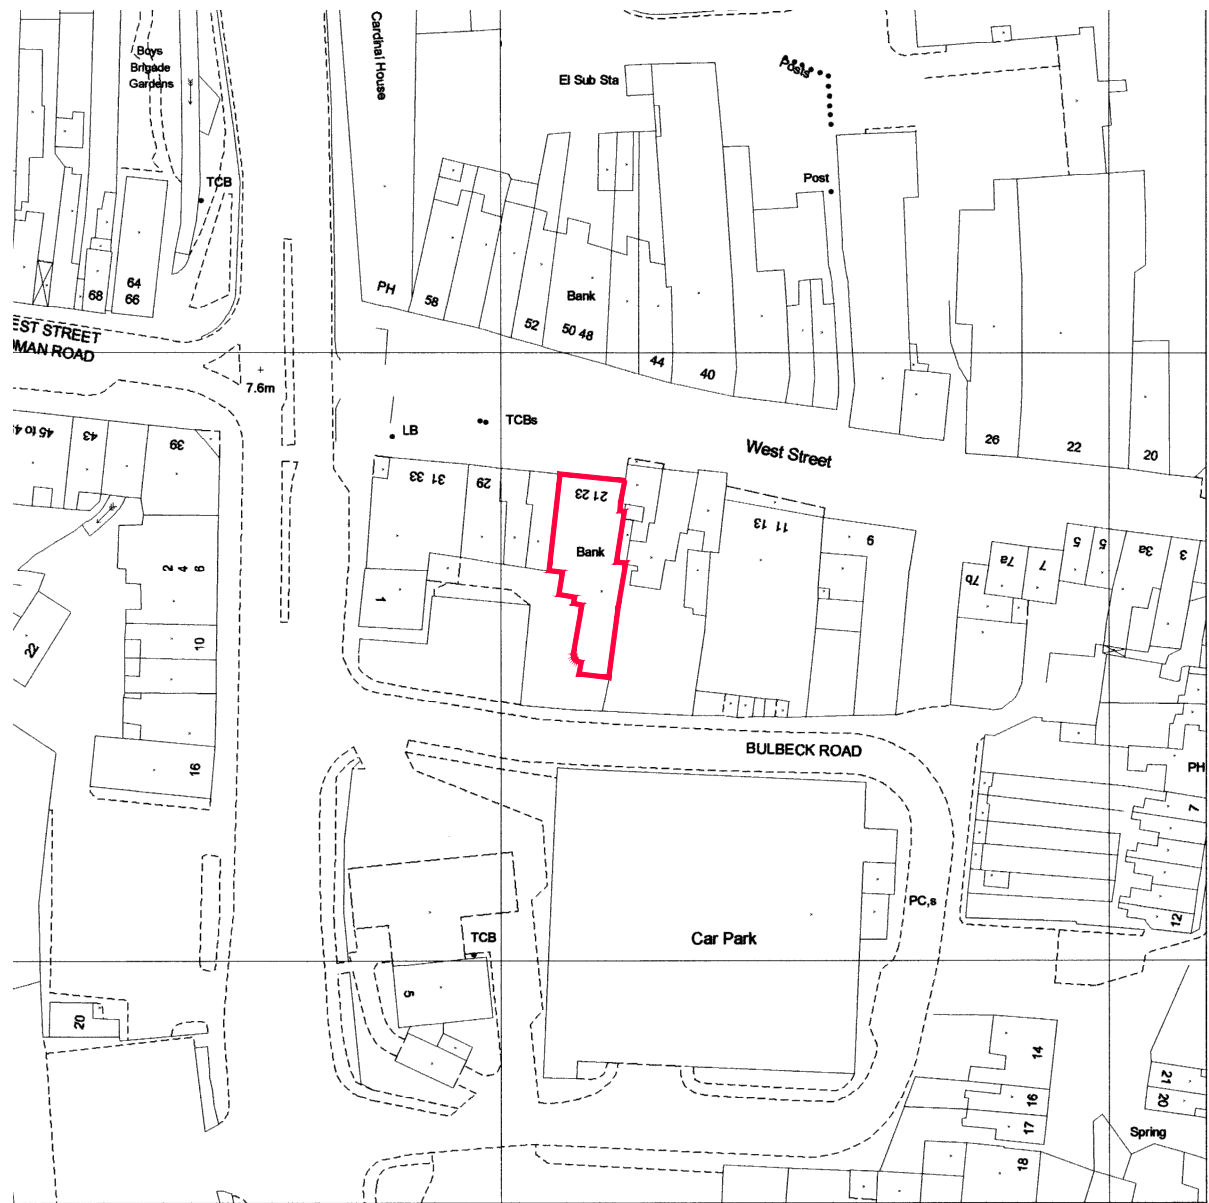

Location Plan
Scale: 1:1250

1:1250 0 50 100 200 250mts

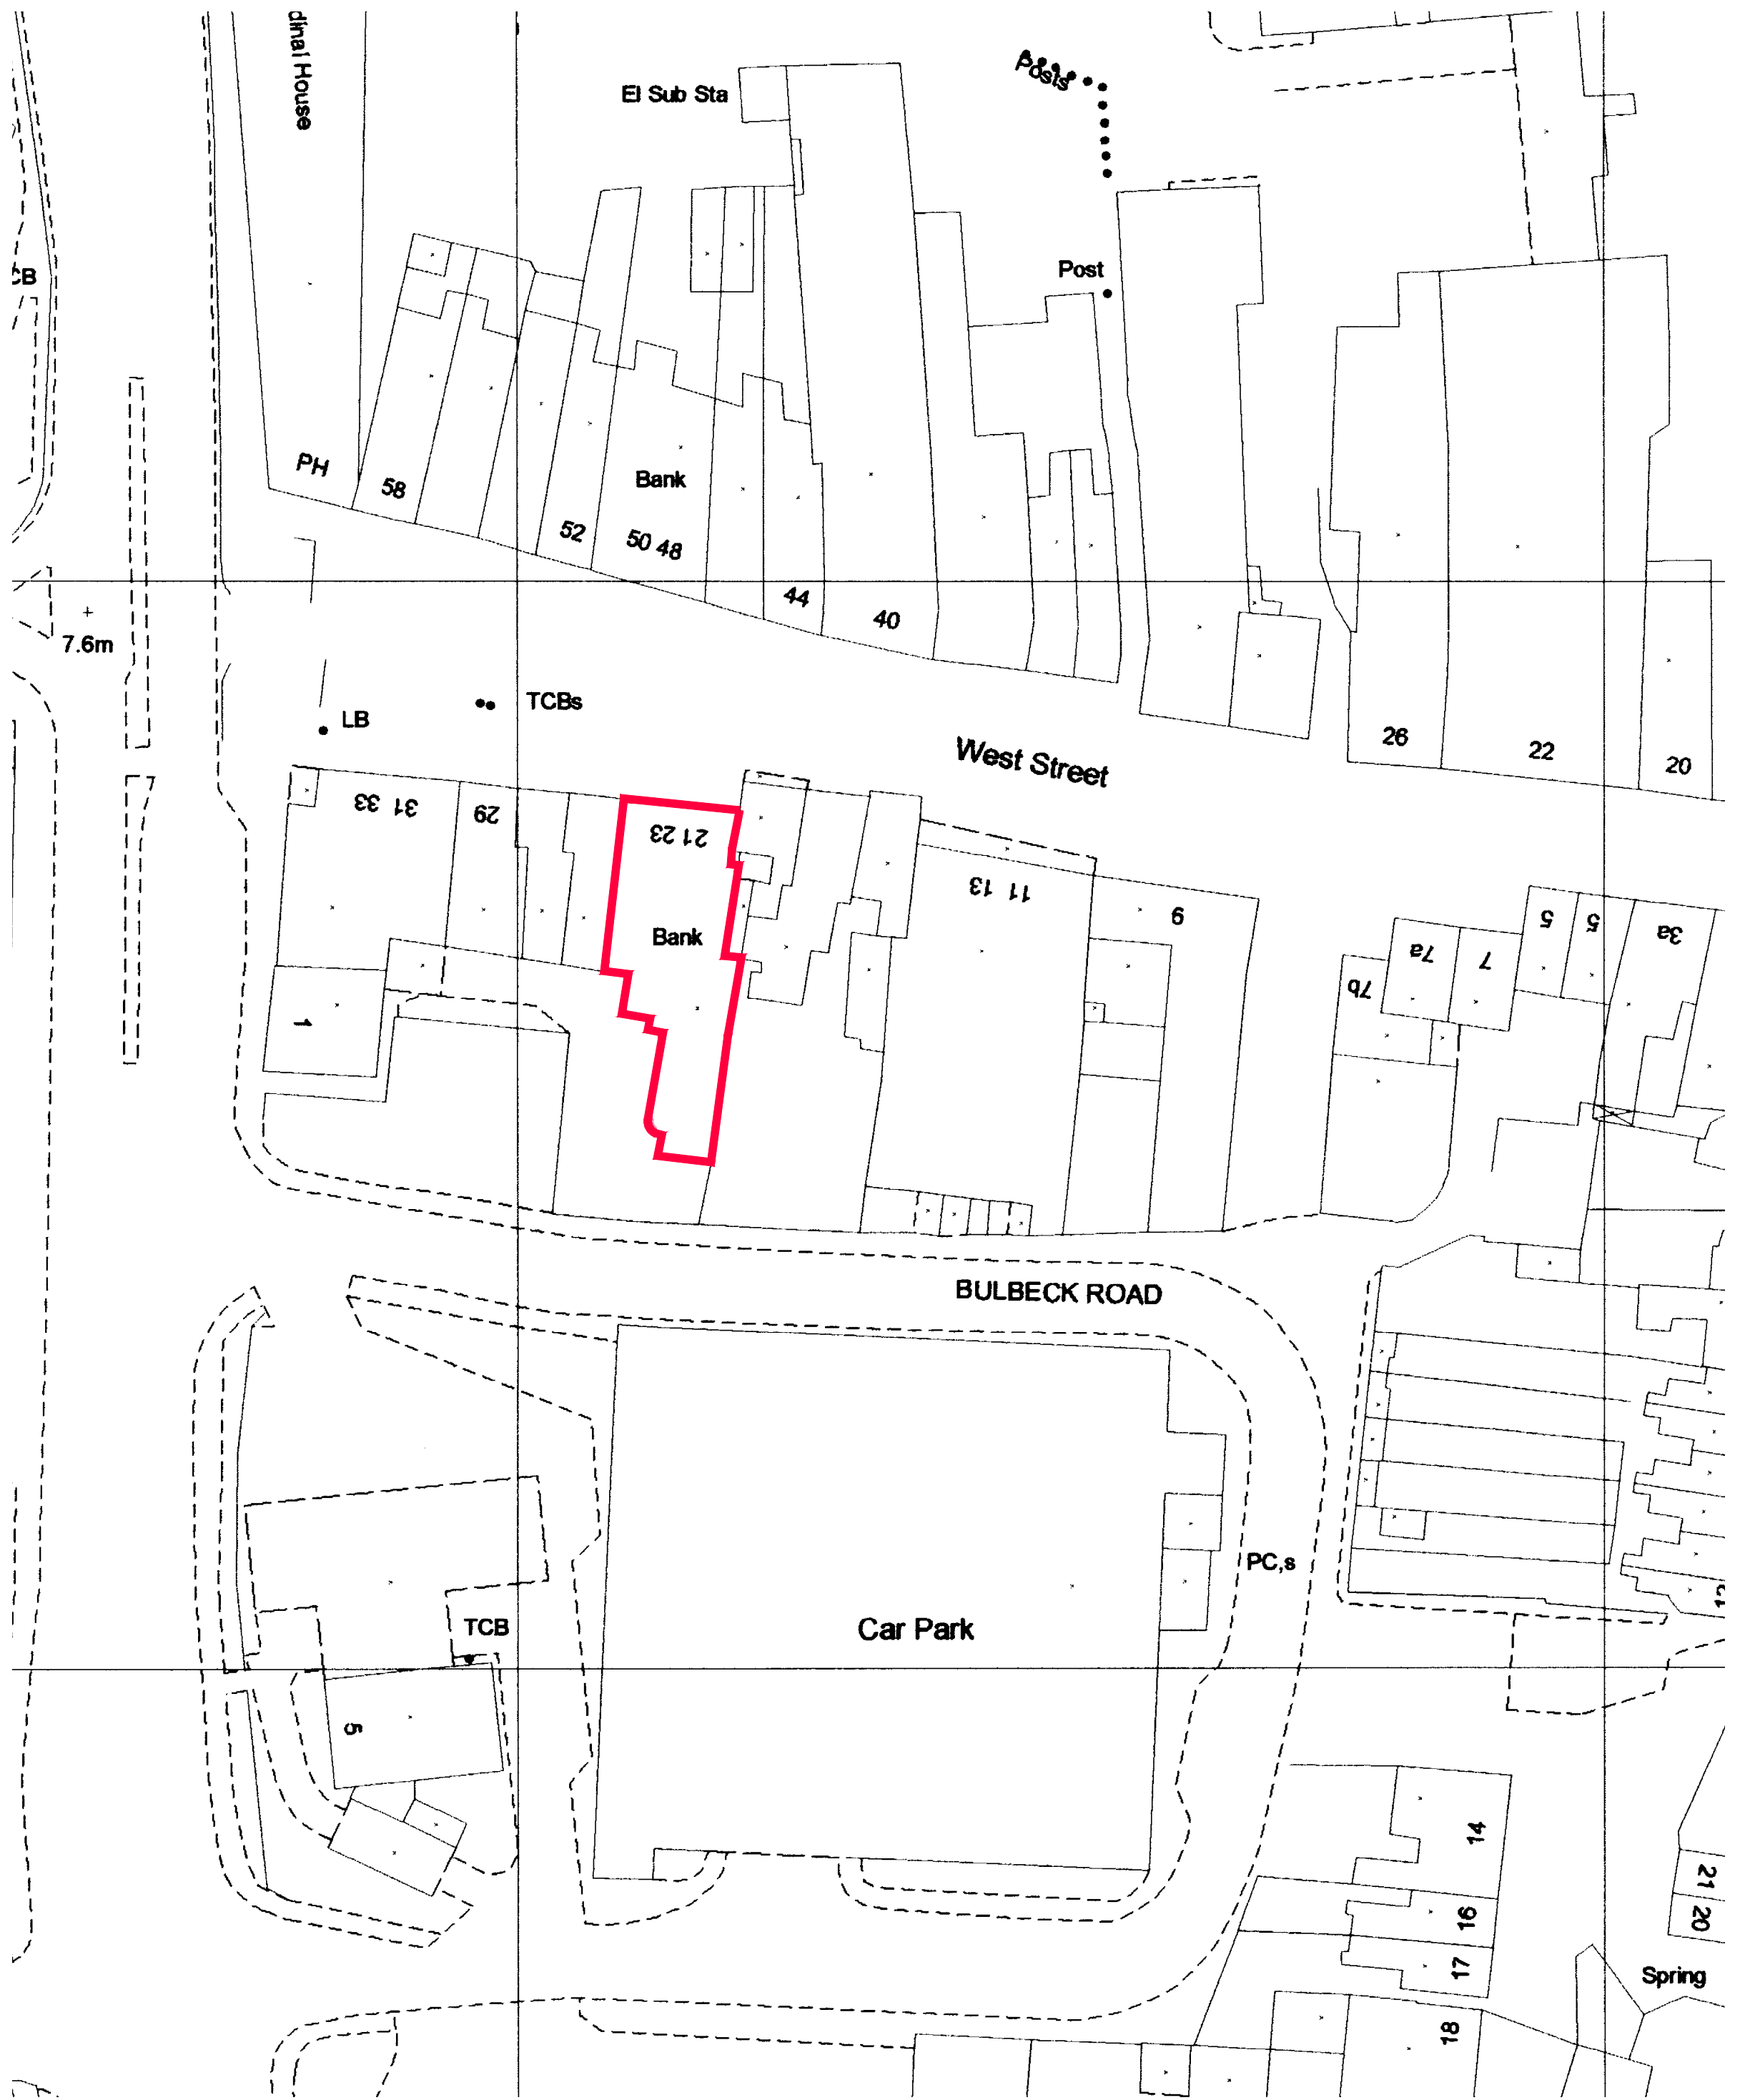

Site Plan
Scale: 1:500

1:500 0 10 20 30 40 50 100mts

Property Services

This drawing is the copyright and property of NatWest Group plc.
It must not be copied or published without written consent.

Do not scale from this drawing.

SPACE—INVADER

Address: 2 Commercial Street, Castlefield, Manchester M15 4RQ
Tel: +44(0)161 819 2504
Web: www.spaceinvaderdesign.co.uk



address
NATWEST HAVANT
23 WEST STREET
HAVANT P09 1EU

ref no. sortcode

description
SITE LOCATION PLAN
SPOKE PROJECT

status
PLANNING

IPMS1	sqm
IPMS2	sqm
IPMS3	sqm
scale	1:1250&1:500@A1
dm	IS
date	11.08.21
brand	
rbs drawing number	SID21021-006-SP
rev.	/