

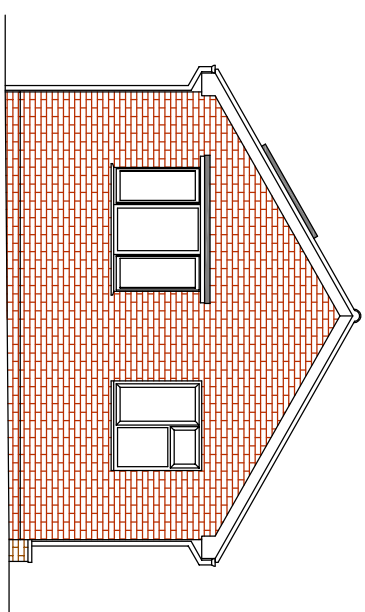


NOTES:
All dimensions to be checked on site and any discrepancy notified. Written dimensions are to be used in preference to scaled dimensions.


This drawing is the property of J.M. Ralph Associates and must not be reproduced, in part or whole, or deviated from, without their permission.

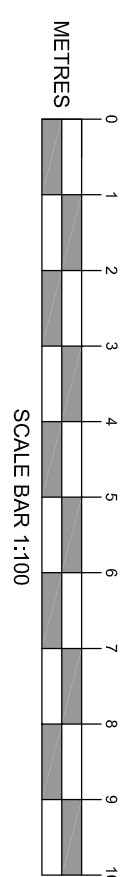


Proposed South-West Elevation
(1:100)

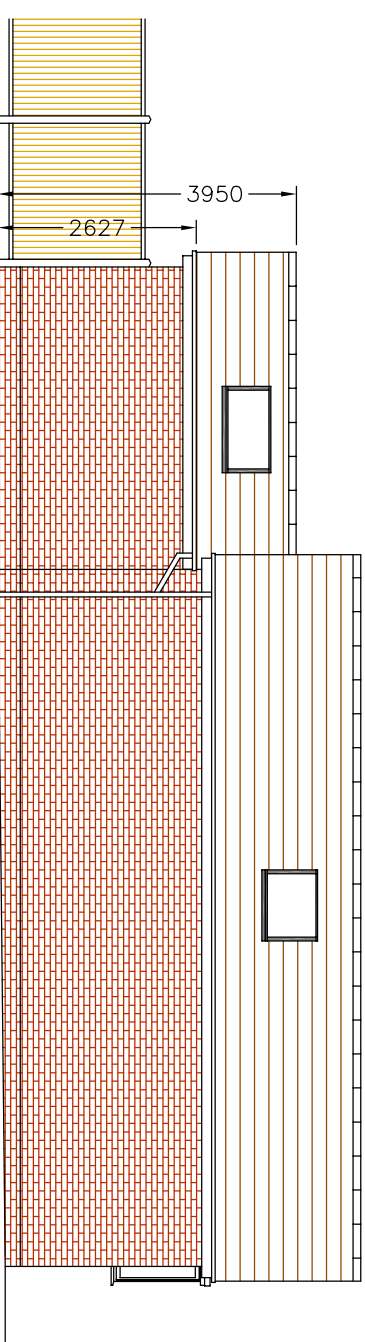


Proposed North-West Elevation
(1:100)

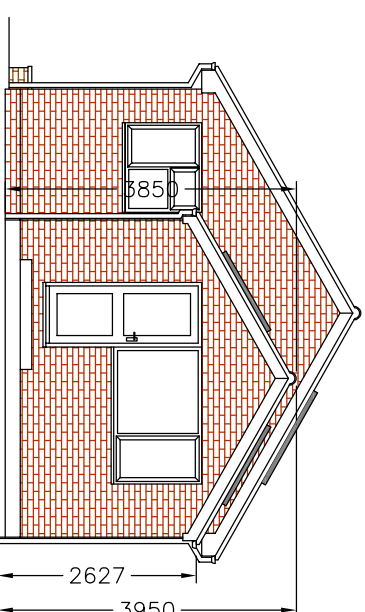

Proposed North-East Elevation
(1:100)





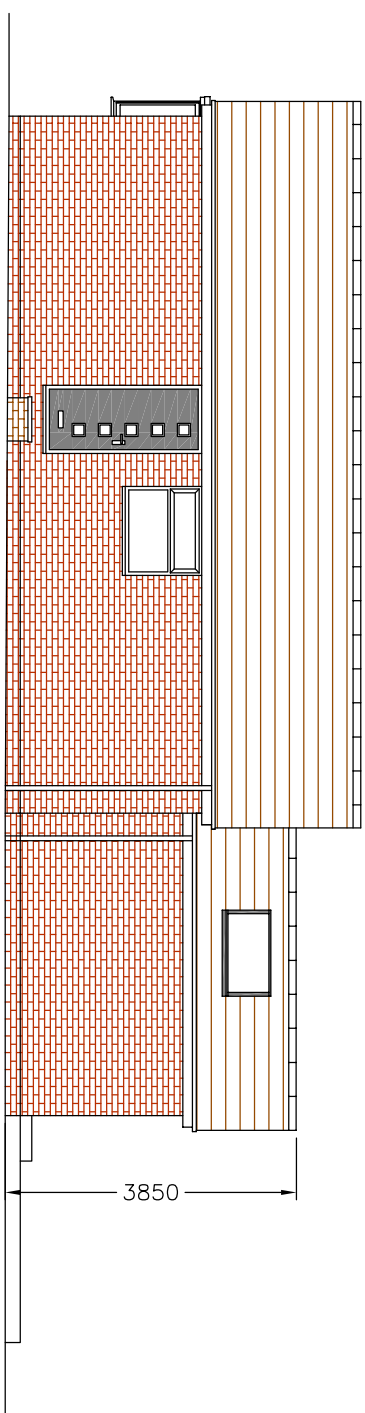


Proposed South-East Elevation

 

Ordnance Survey, (c) Crown Copyright 2021. All rights reserved. Licence number 10002243

Location Plan
(1:1250)

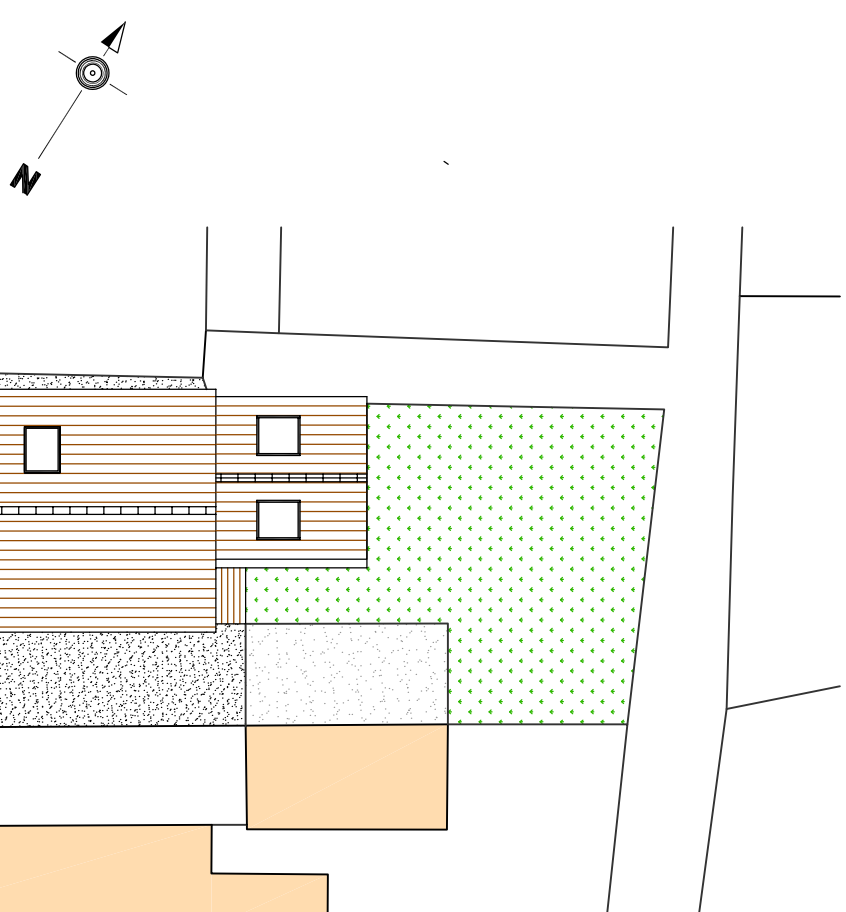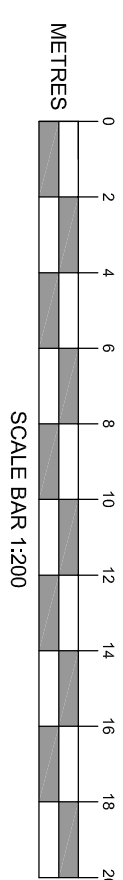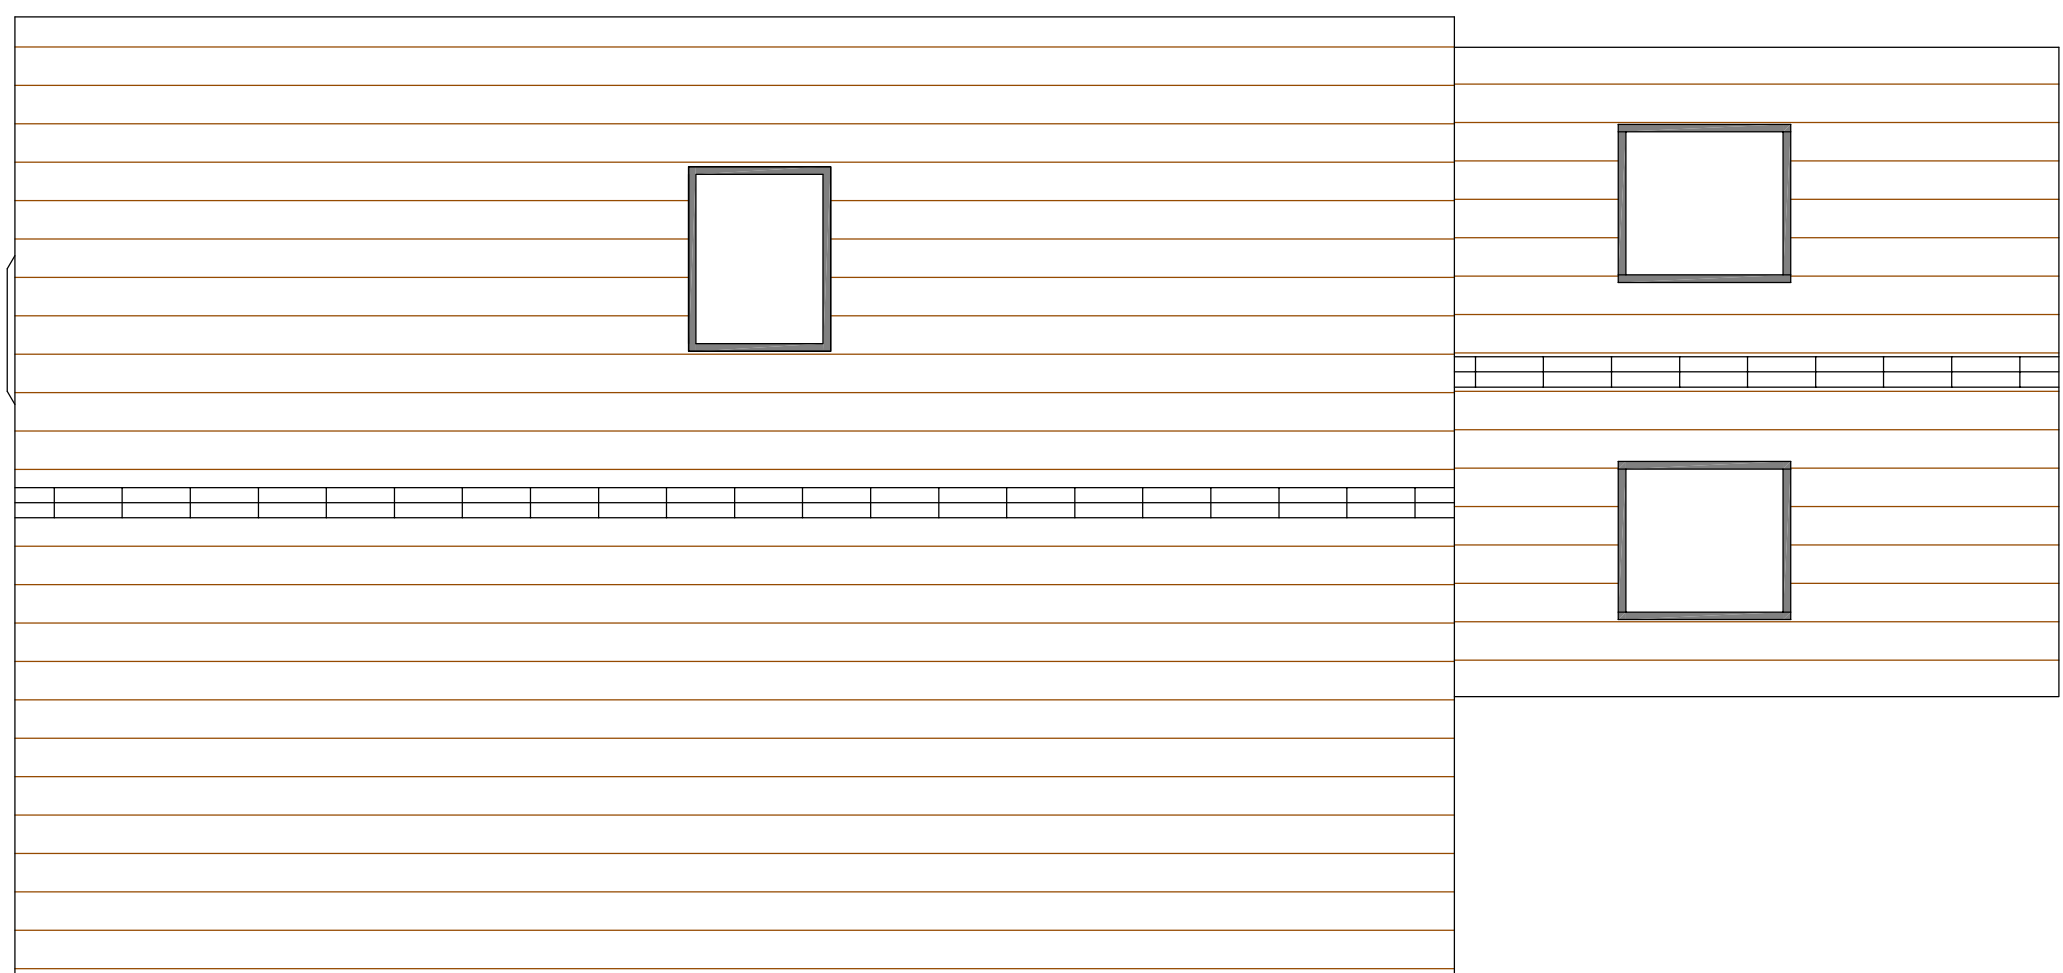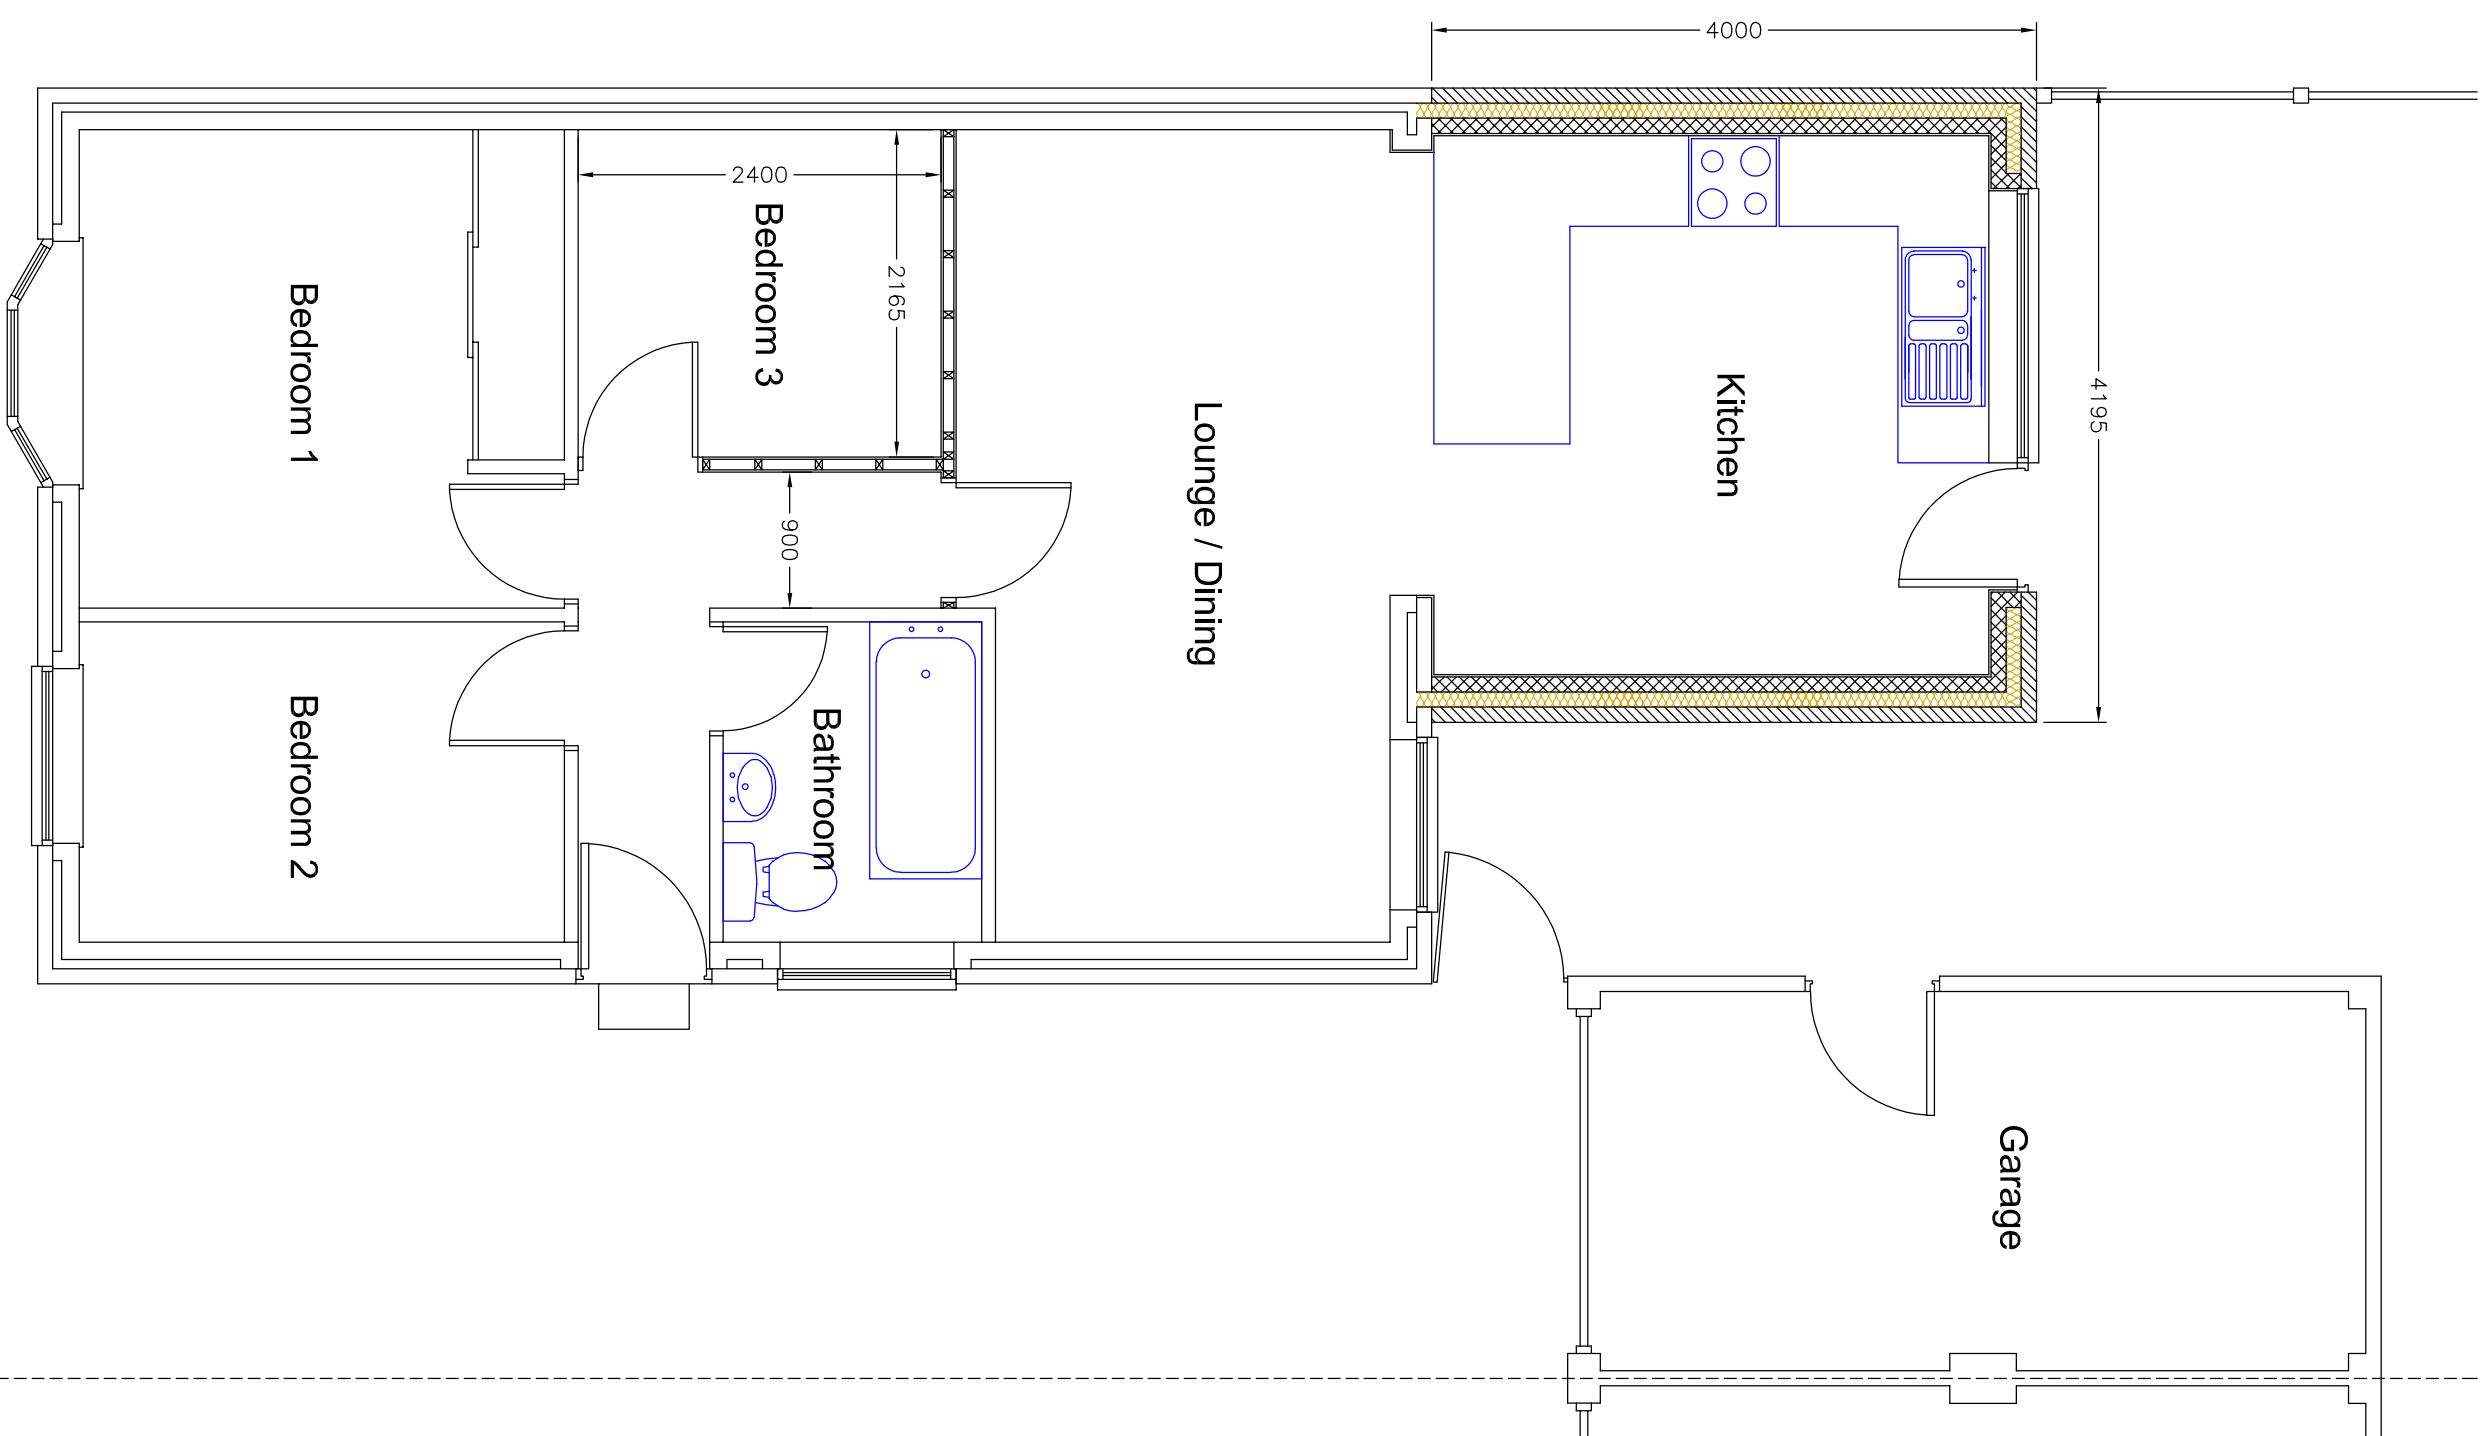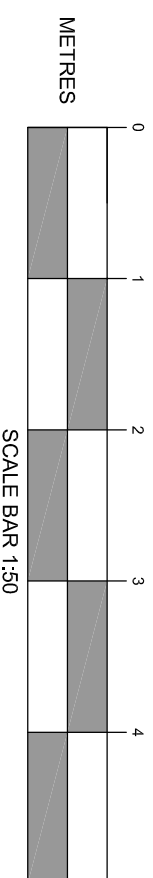

Proposed Site Plan
(1:200)

Purpose BUILDING REGULATIONS APPLICATION	
Amendment	Date
Client: P2 LOUNGE/DINER OPENED UP- BEDROOM VELUX SIZE REDUCED	29/07/2021
MR & MRS BOWSKILL 9 TANSY CLOSE WATERLOOVILLE HAMPSHIRE PO7 8HL	
Project: REAR EXTENSION 9 TANSY CLOSE WATERLOOVILLE HAMPSHIRE PO7 8HL	
Title: PROPOSED PLANS & ELEVATIONS	
Scale: 1:50- 1:100- 1:200- 1:1250 @ A1	Date: 19/07/2021
Drawing No: 21/043/002	Revision: P2