




1 Queen Street  
EXISTING

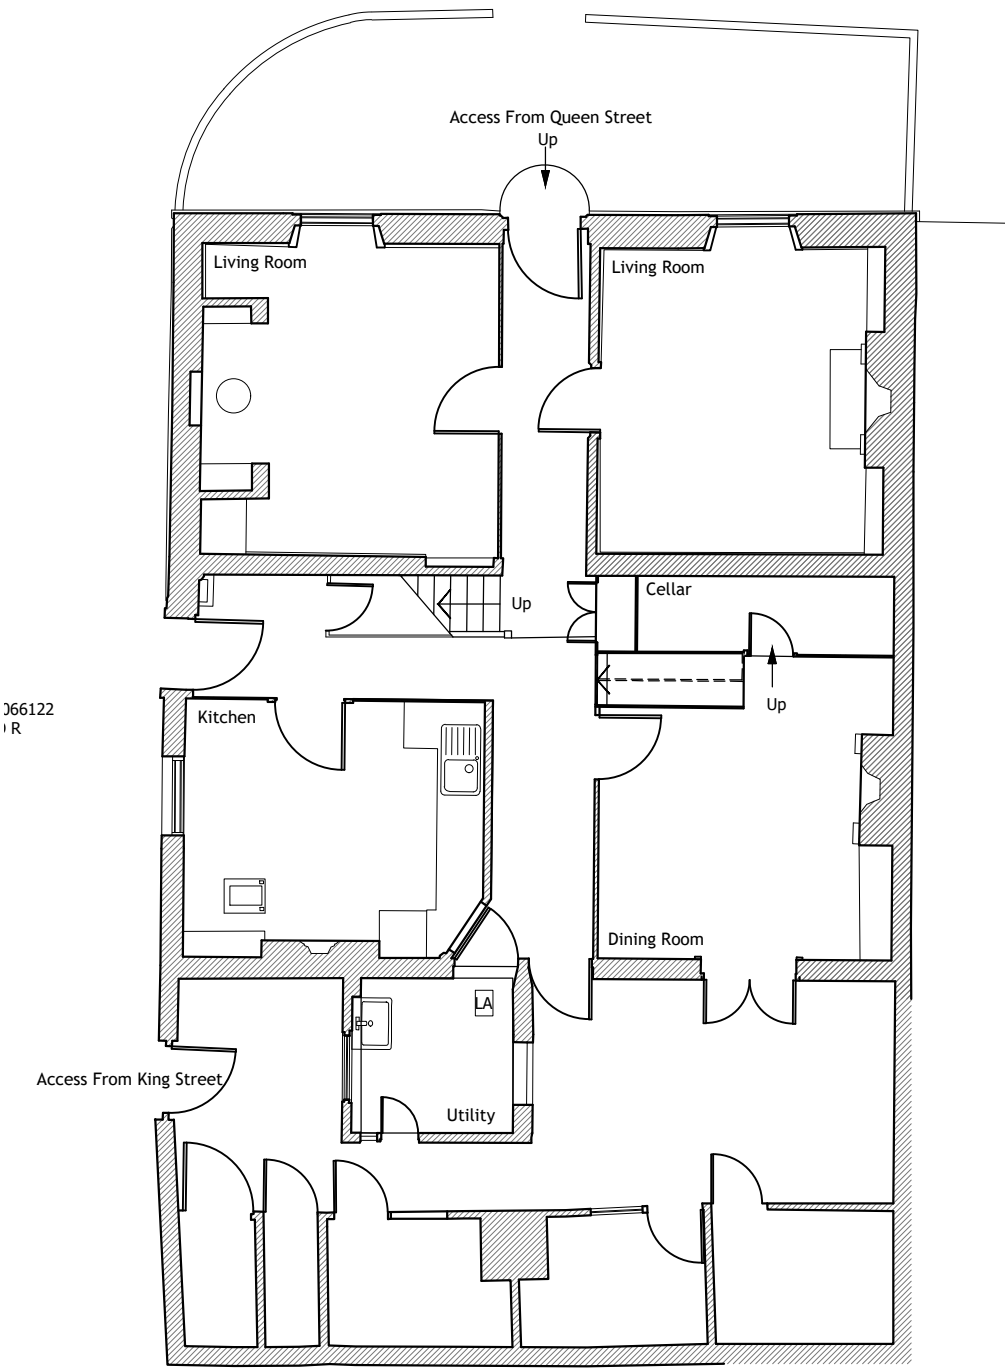

GROUND FLOOR PLAN  
1:100

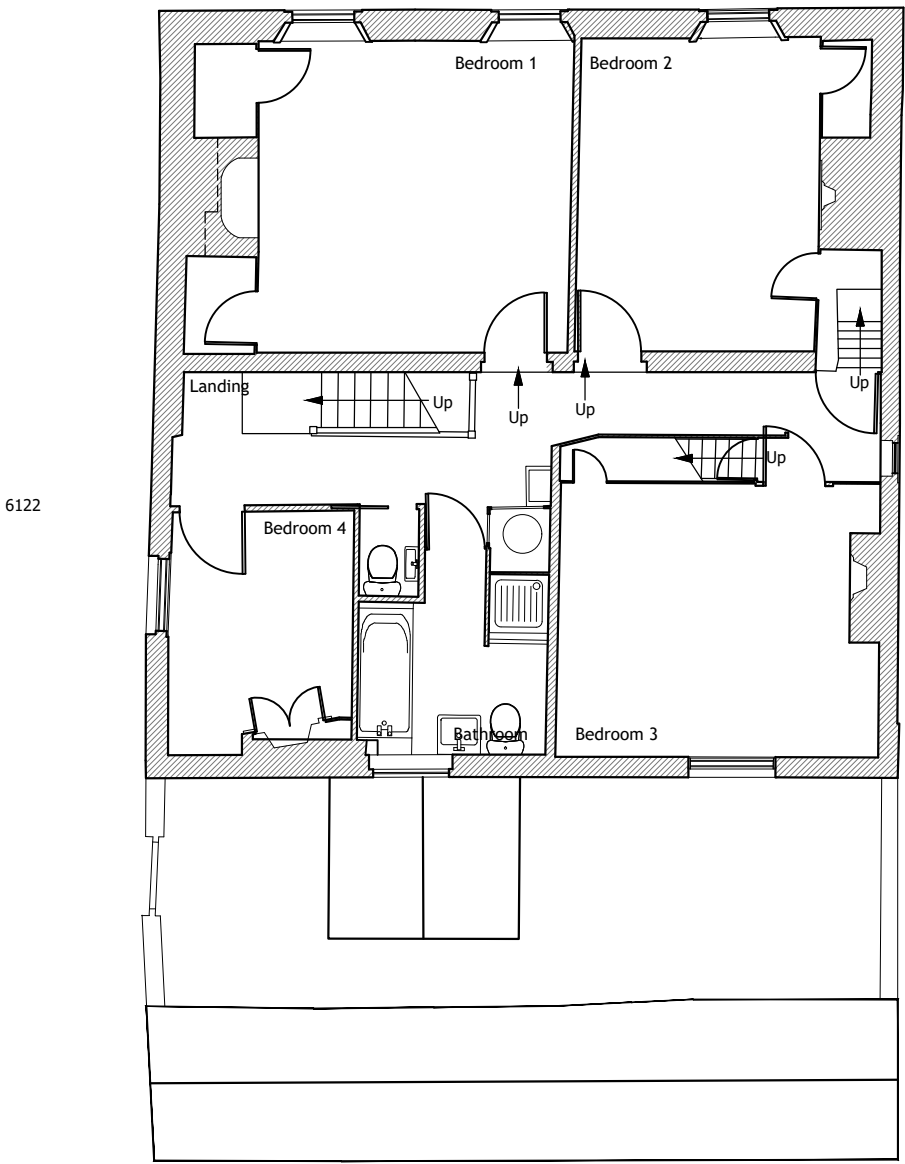

FIRST FLOOR PLAN  
1:100

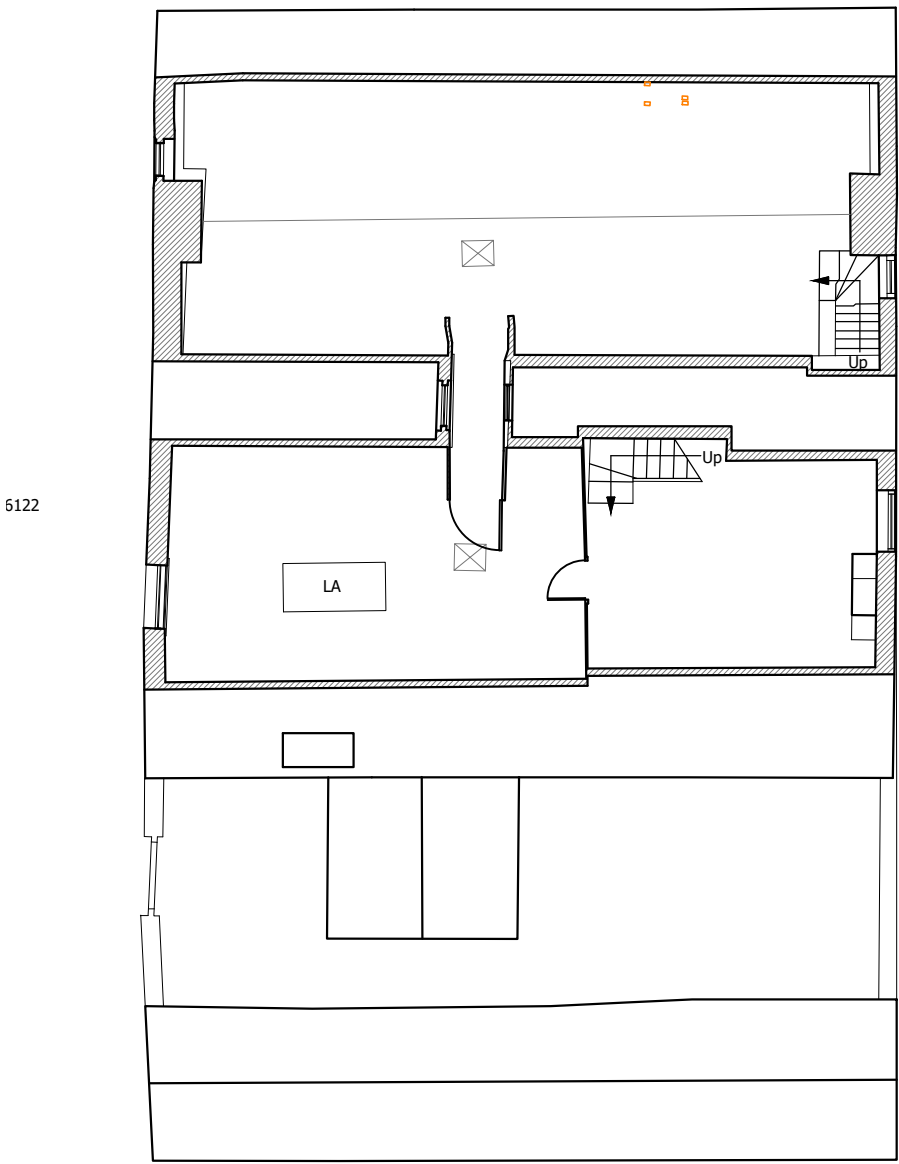


SECOND FLOOR PLAN  
1:100




ROOF PLAN  
1:100



SITE LOCATION PLAN  
1:1250

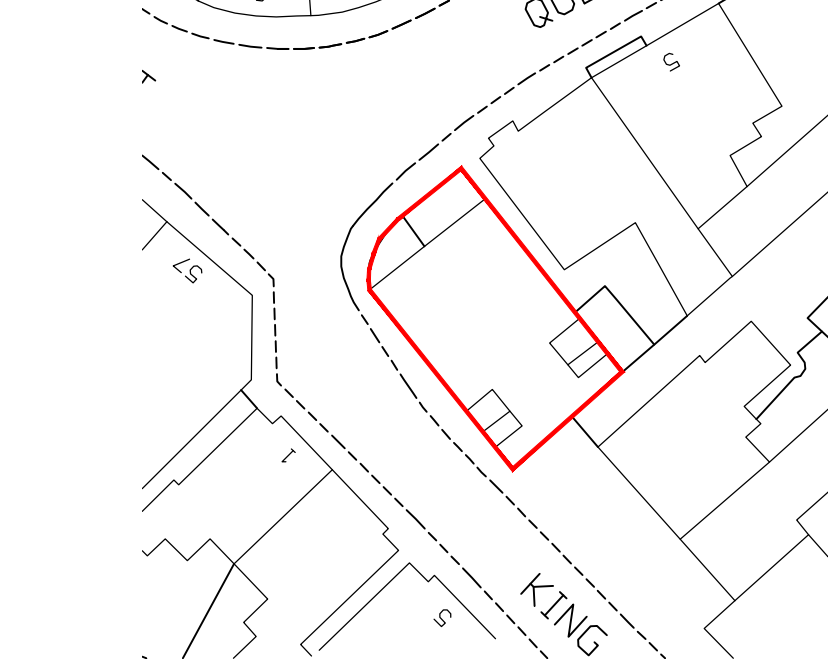


SITE LOCATION PLAN  
1:500

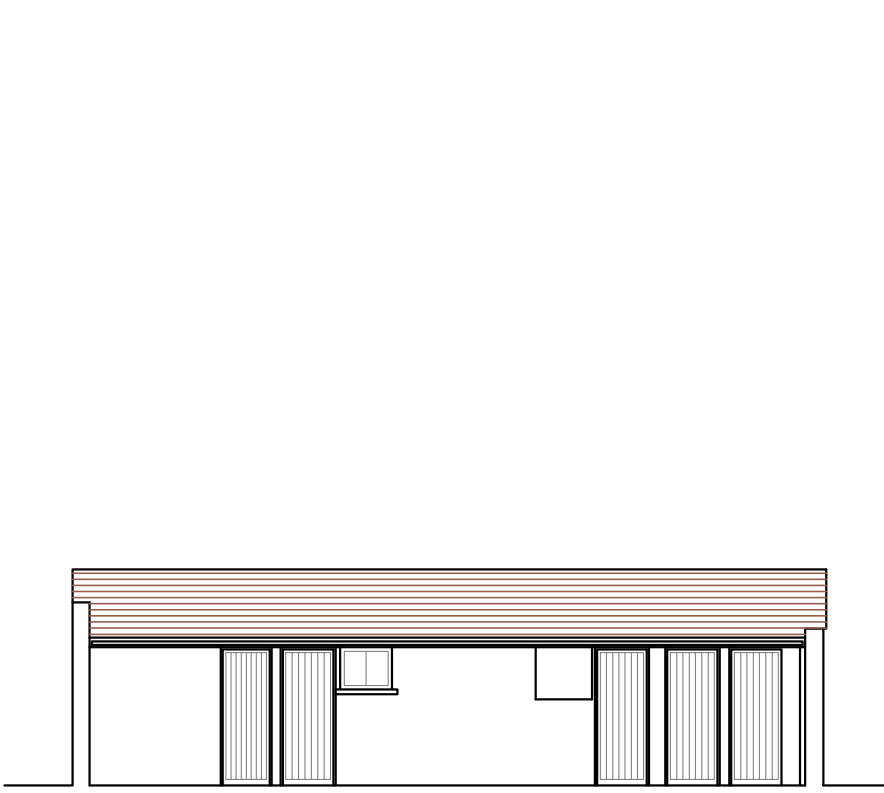

COURTYARD SOUTH ELEVATION  
1:100



COURTYARD ELEVATION  
1:100

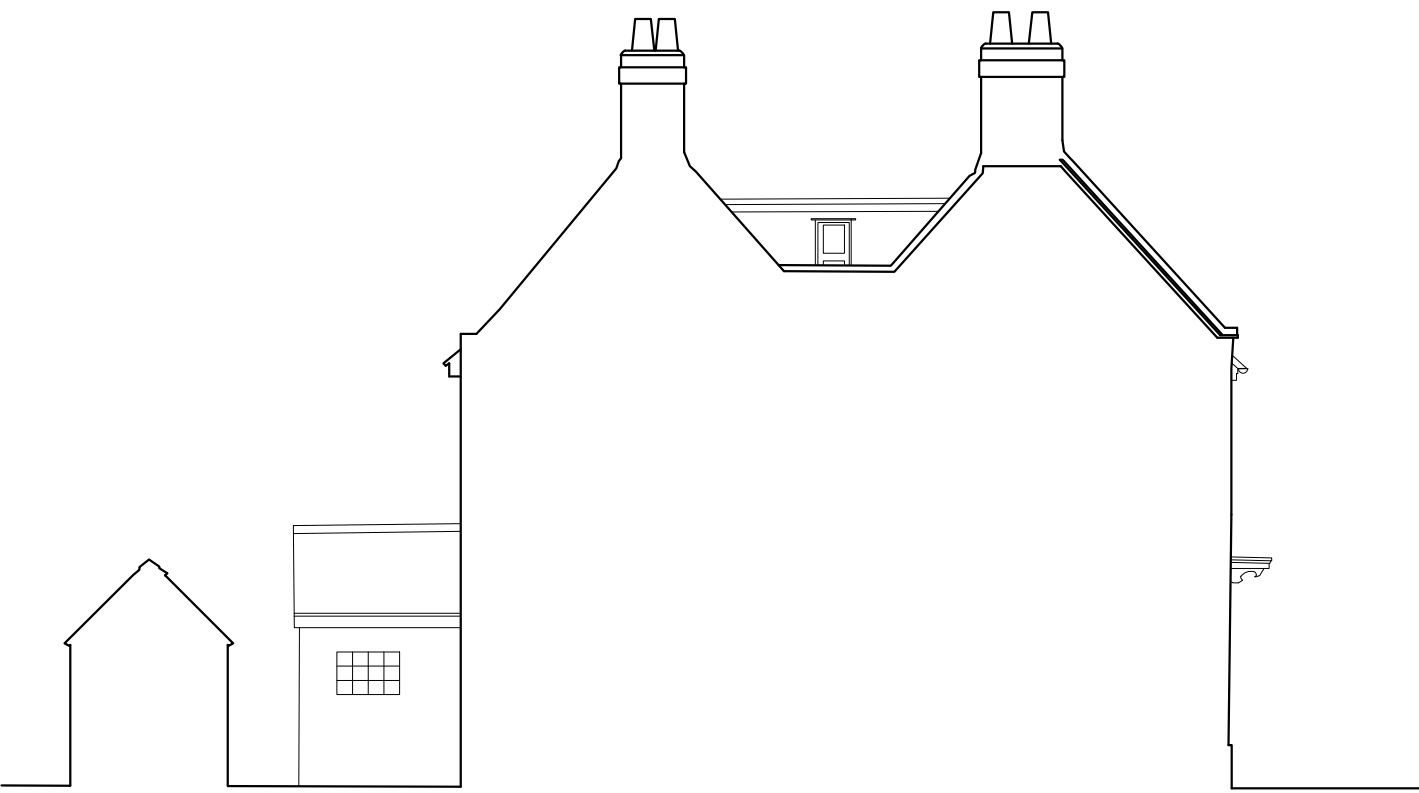

NORTH EAST ELEVATION [COURTYARD VIEW]  
1:100

1:100




NORTH WEST ELEVATION  
1:100



SOUTH WEST ELEVATION  
1:100



SOUTH EAST ELEVATION  
1:100

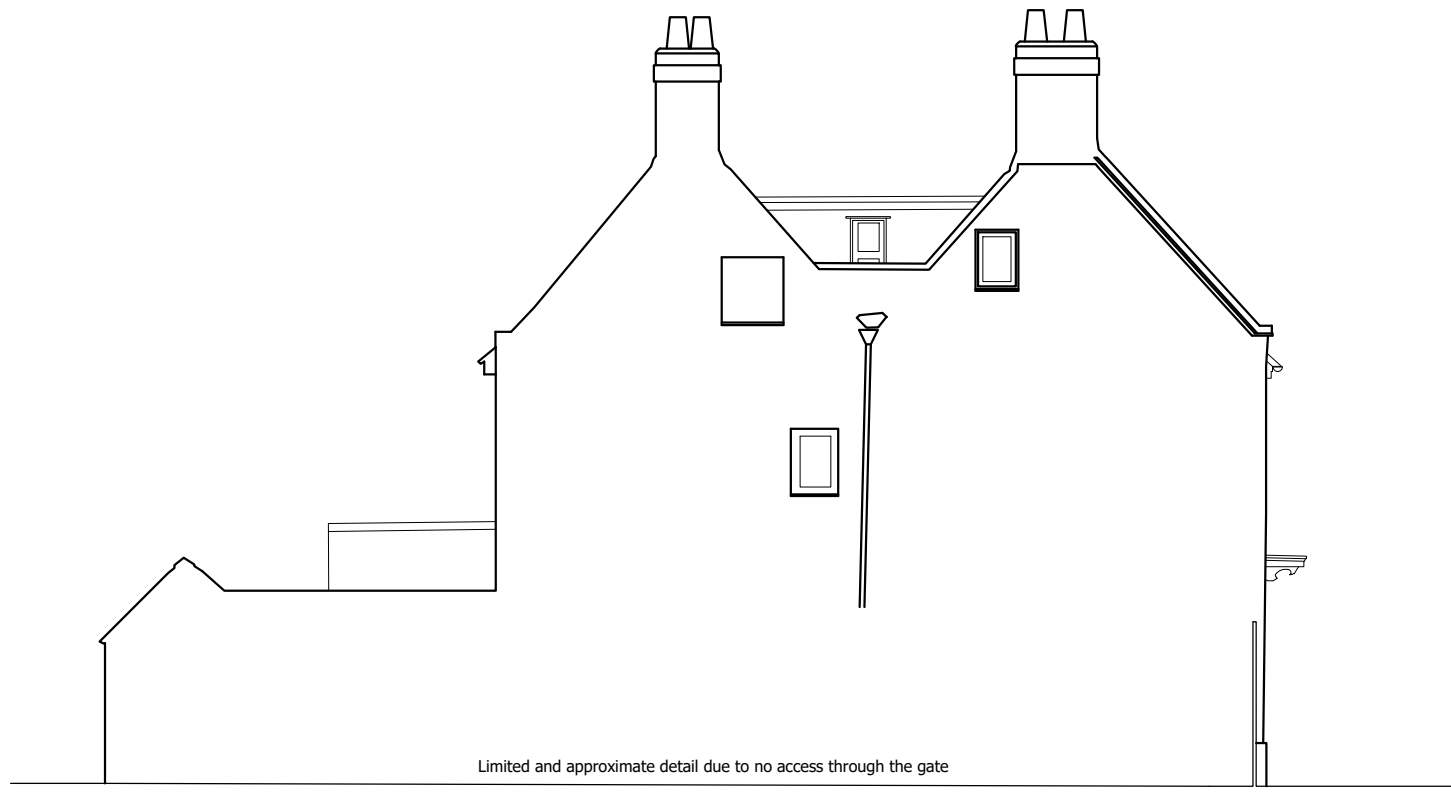

NORTH EAST ELEVATION  
1:100

NOTES:  
Dimensions to be checked on site before commencing work.  
Any discrepancies shall be reported to the architect immediately.  
Do not scale from these drawings except for planning purposes.  
Use figured dimensions only.  
Where applicable this drawing is to be read in conjunction with other consultants' drawings.  
All drawings to be read in conjunction with specification and all other drawings including structural engineer and mechanical and electrical drawings / specification

|   |      |                        |       |
|---|------|------------------------|-------|
|   |      |                        |       |
| REV   | DATE | AMENDMENT              | DRAWN |
| <div><div>hdarchitects</div><div>Helyer Davies Architects Ltd<br/>1 The Old Flour Mill,<br/>Ensworth, PO10 7BT<br/>01243 370 715<br/>www.hdarchitects.co.uk mail@hdarchitects.co.uk</div></div> |      |                        |       |
| PROJECT<br>1 Queen Street<br>Ensworth   |      |                        |       |
| DRAWING<br>Existing   |      | SCALE<br>as noted @ A1 |       |
| DATE Jan 2021   |      | DRAWN TP               |       |
| DRAWING NUMBER<br>20205-01   |      | REVISION               |       |