

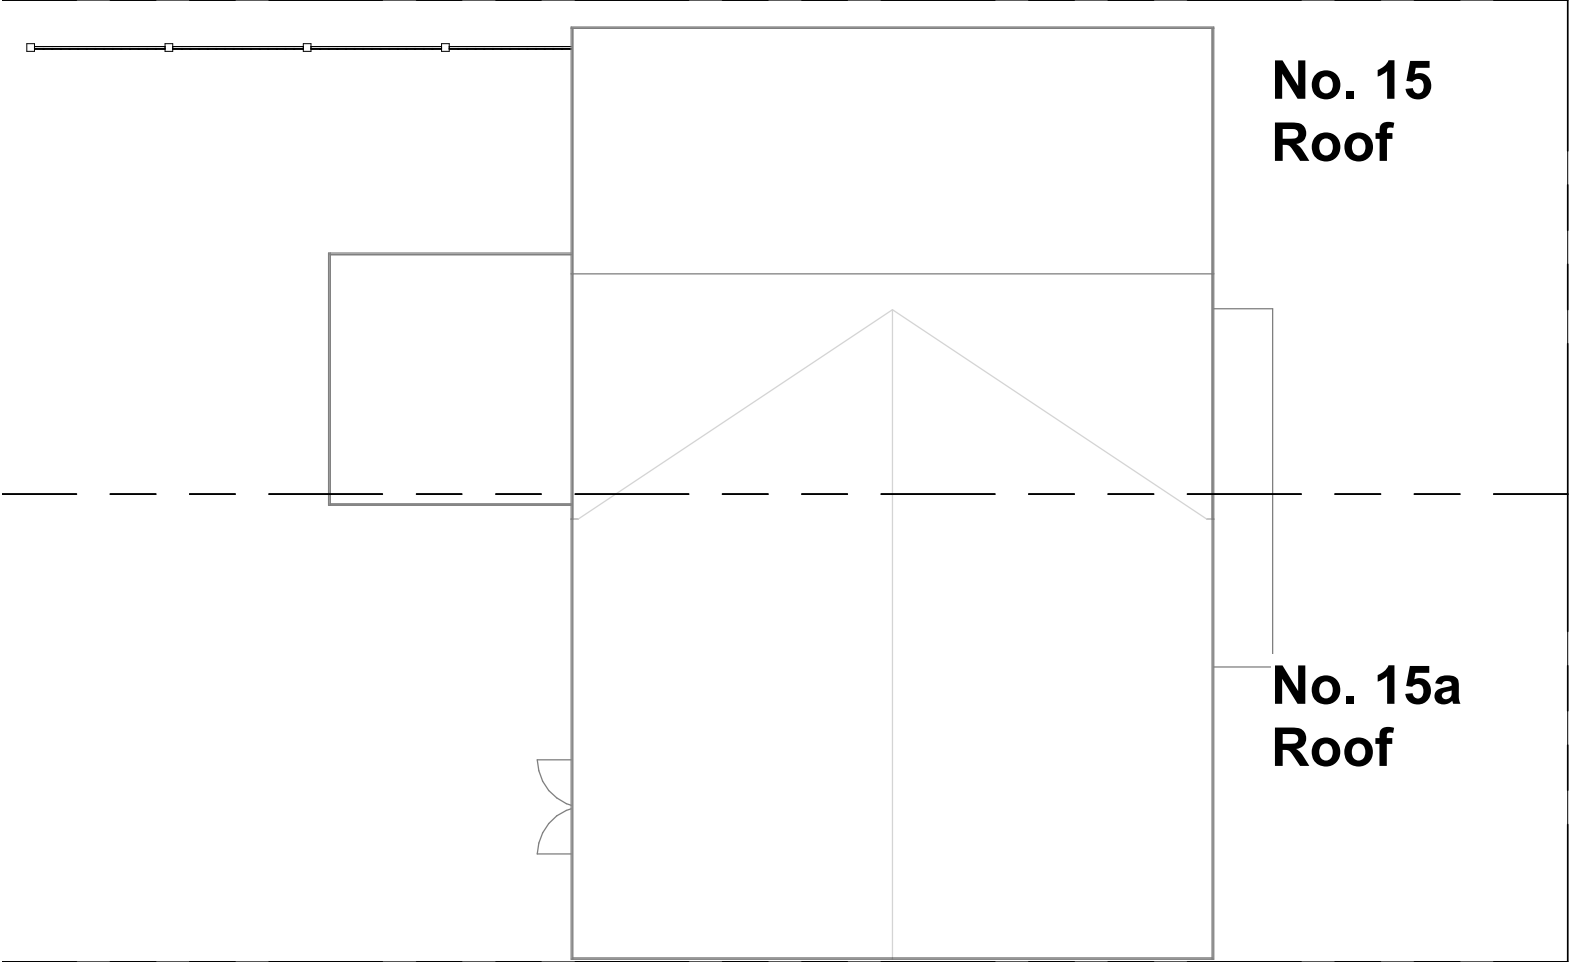


Existing Site/Roof Plan

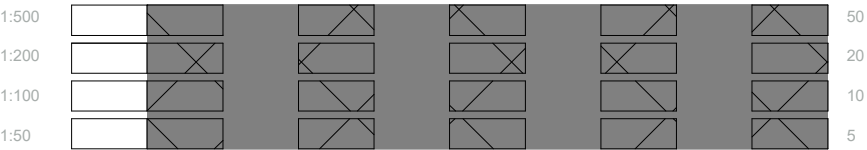

Proposed Site/Roof Plan

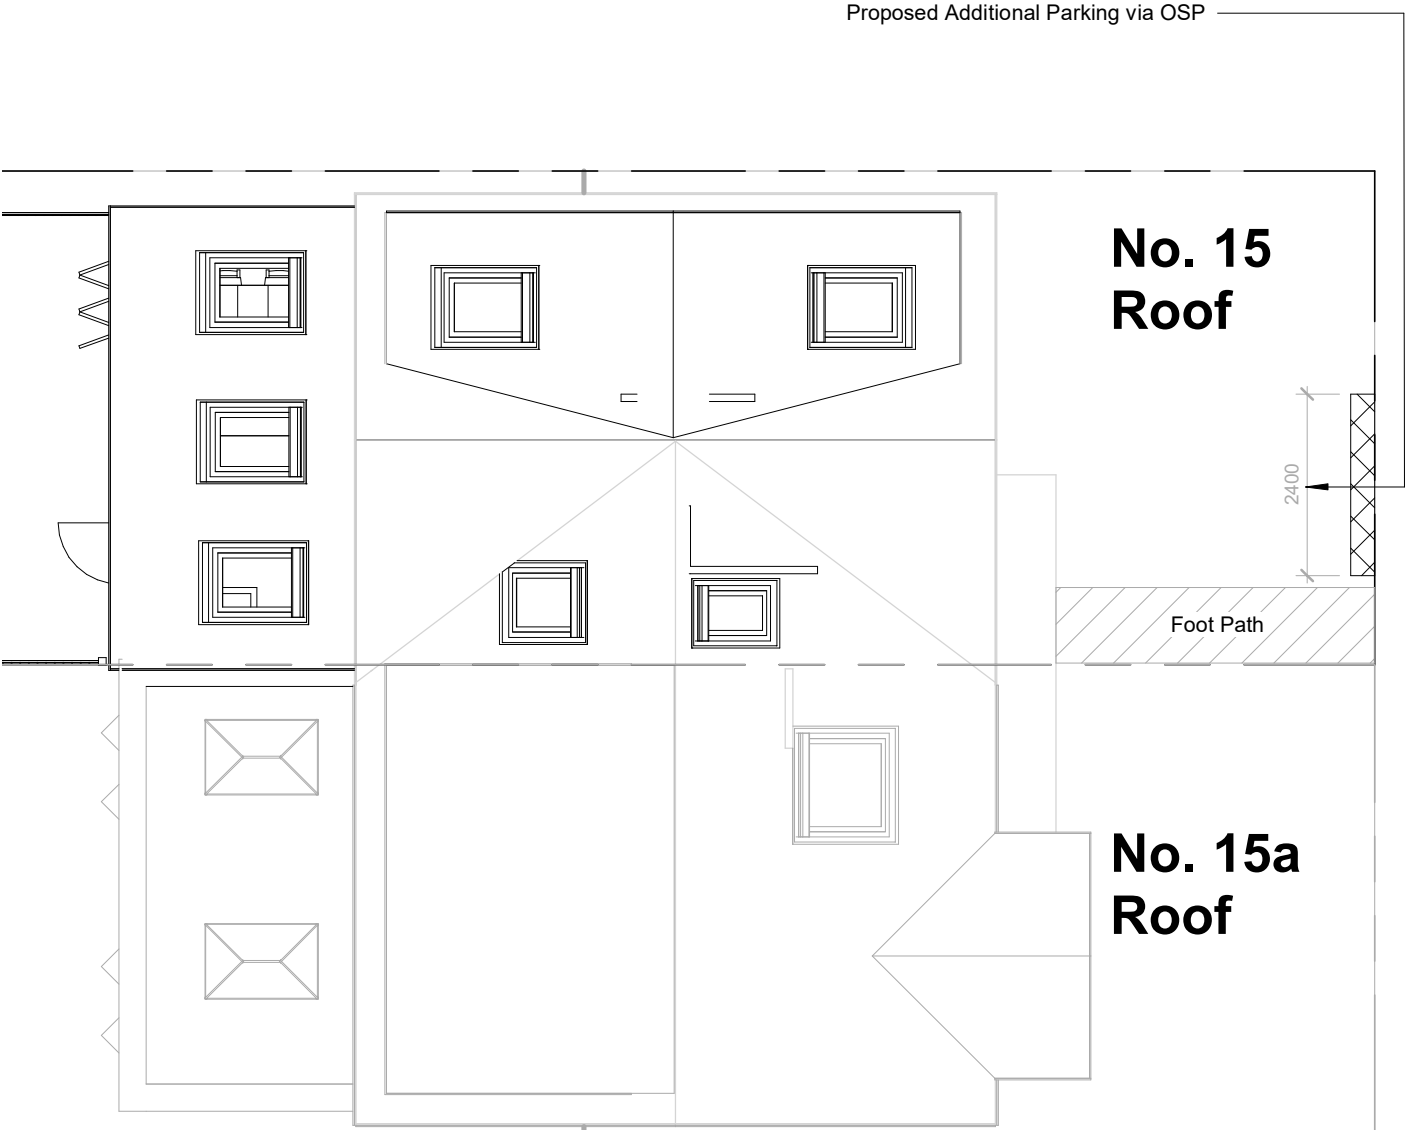

pd

parkers

executive

design

All measurement to be checked on site prior to any commenment (C) Copyright of Parkers Design (Southern) Limited. Any reproduction of these drawings will require written authority from the copyright owner. Parkers Design Limited - The Studio @ 90, PO9 2PR www.pexd.co.uk - info@pexd.co.uk - 07776 008822	PROJECT	15 Longwood Avenue		CLIENT			Barton	
	SHEET	Site/Roof plan		Date	Issue Date		Scale (@ A3)	1 : 100
				Drawn by	SW	DRAWING NUMBER		REV
				Checked by	SR	P 0		