
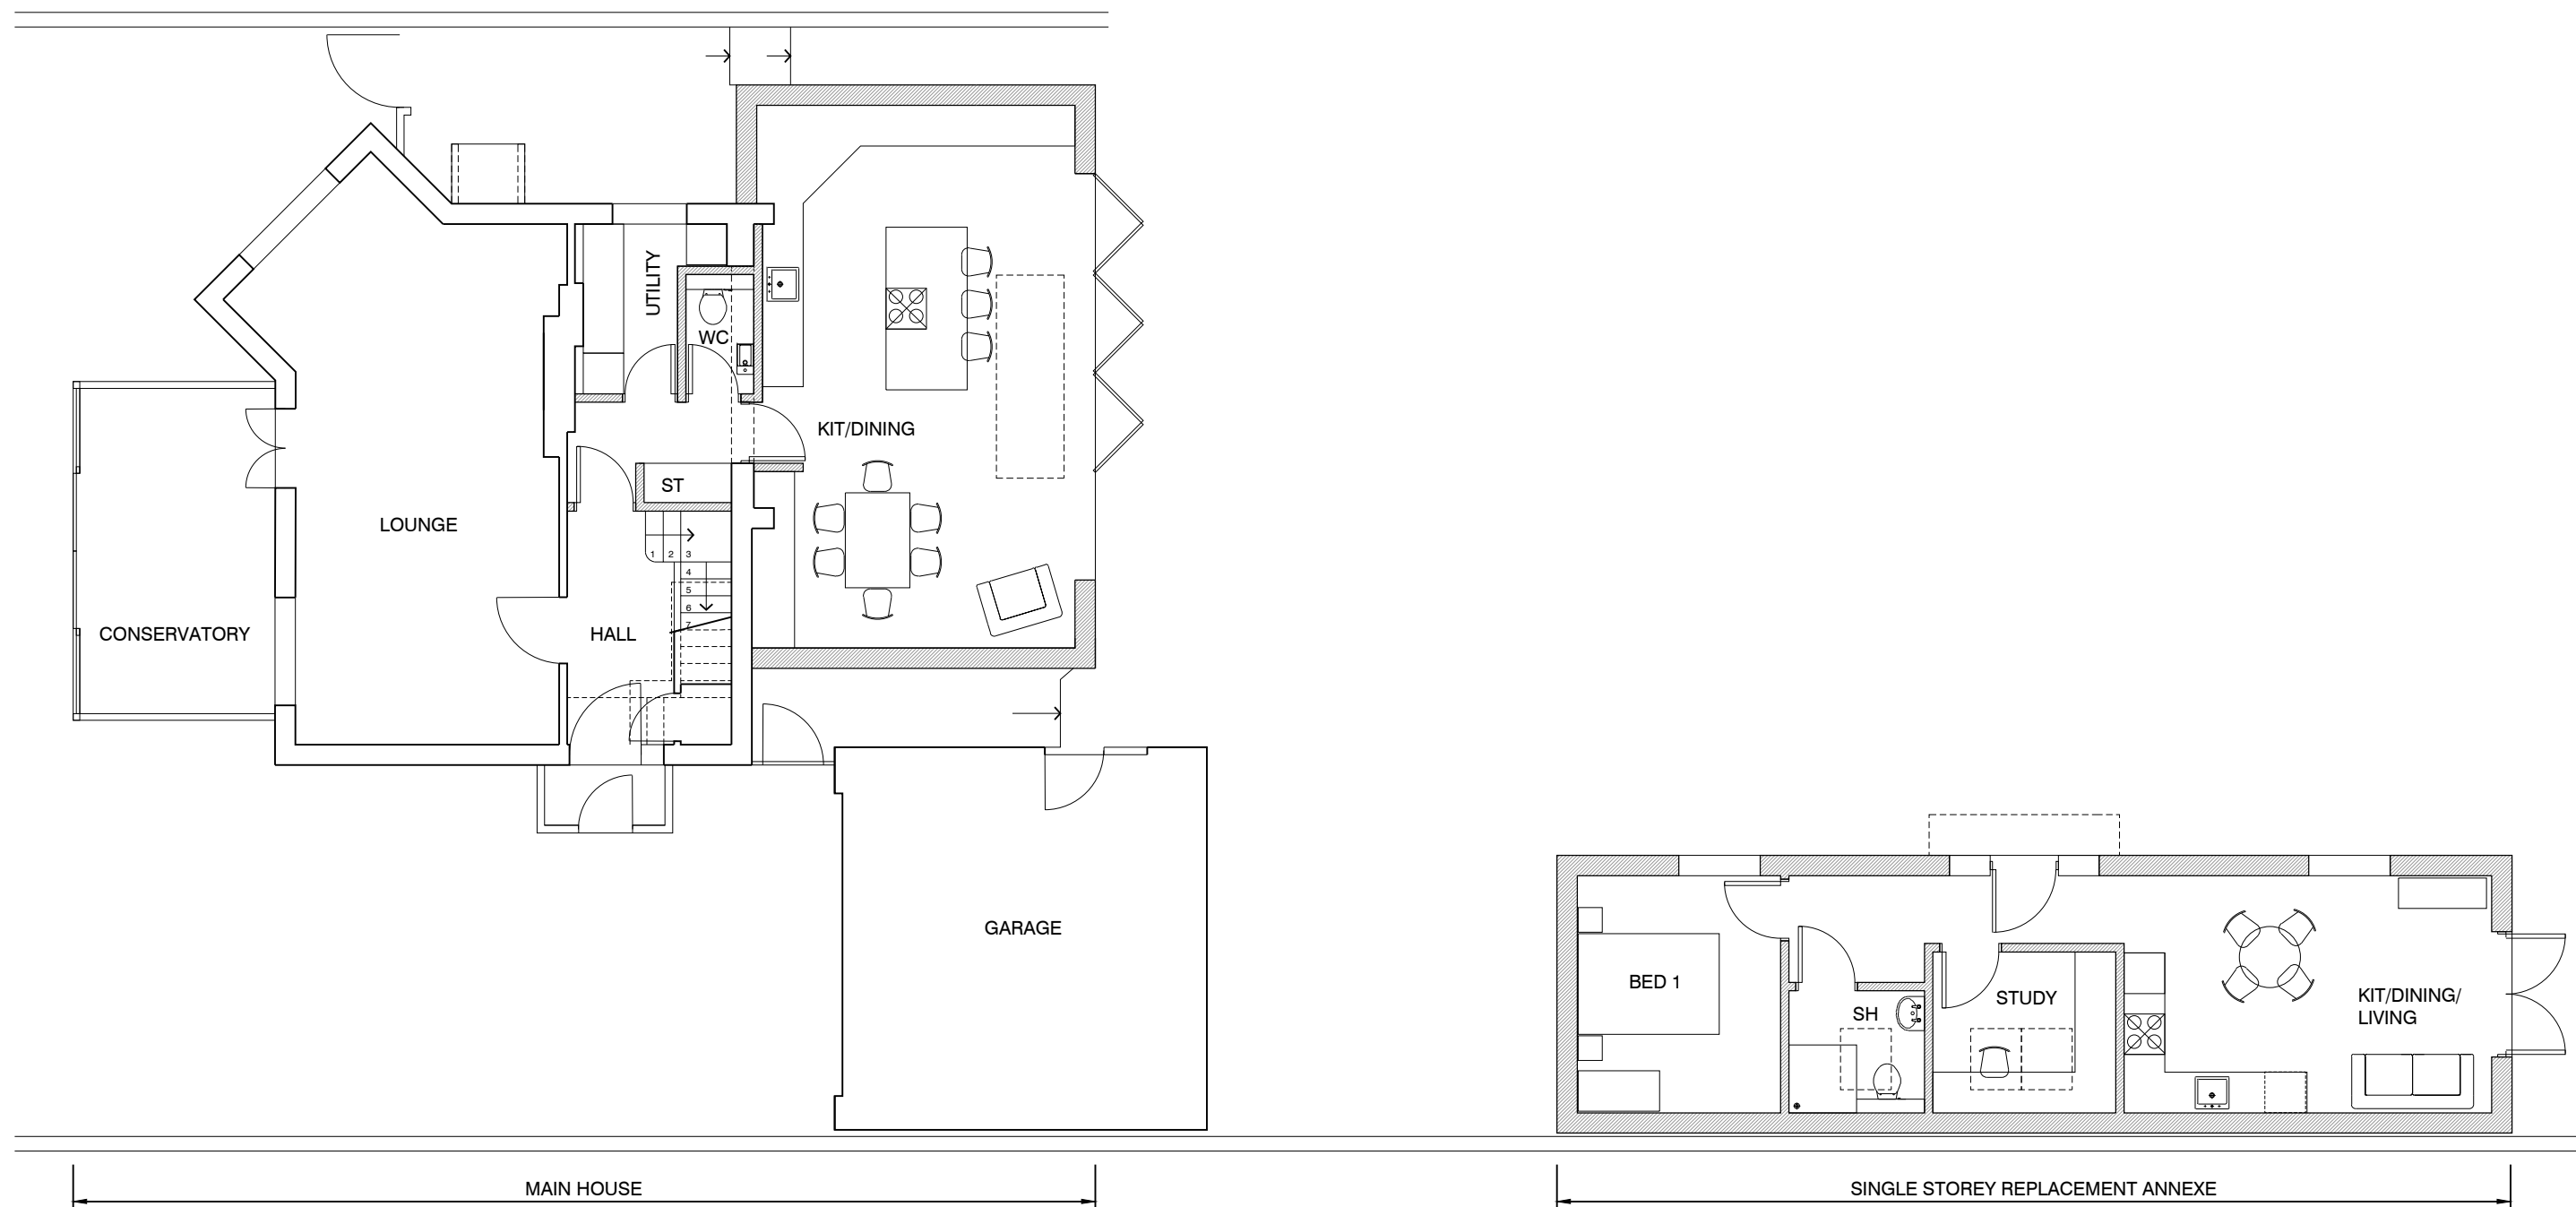


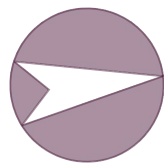

PROPOSED GROUND FLOOR PLAN - MAIN HOUSE & REPLACEMENT ANNEXE
SCALE 1:100 @ a3